


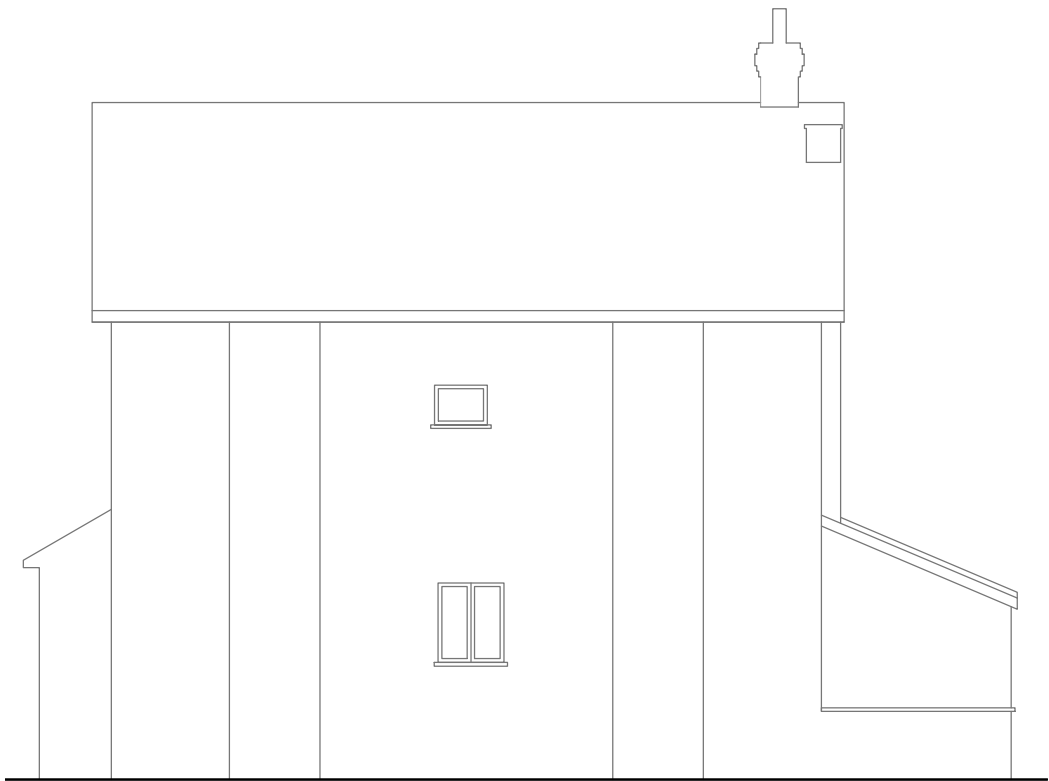


side elevation




rear elevation




side elevation

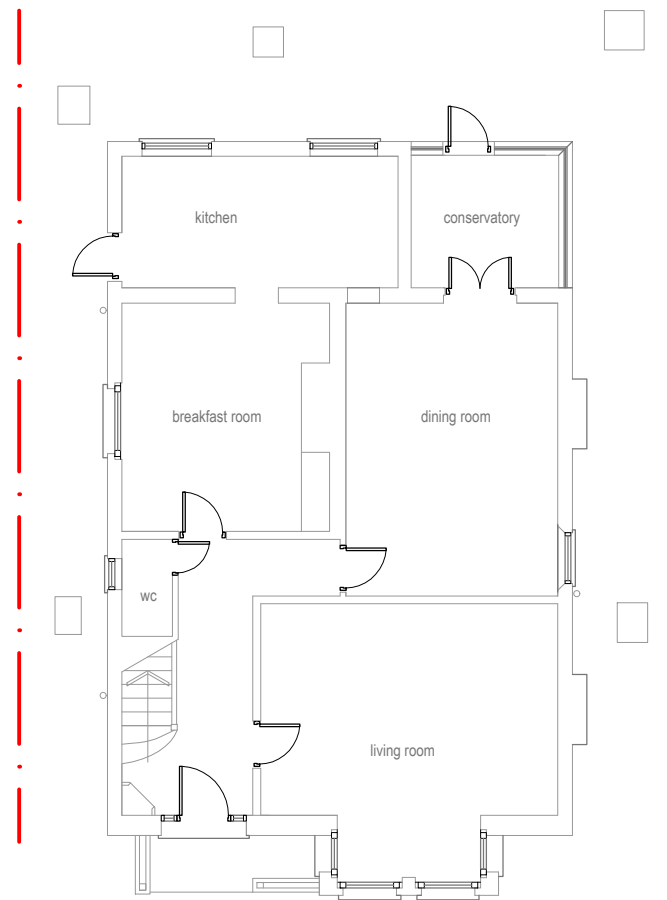


ground floor plan

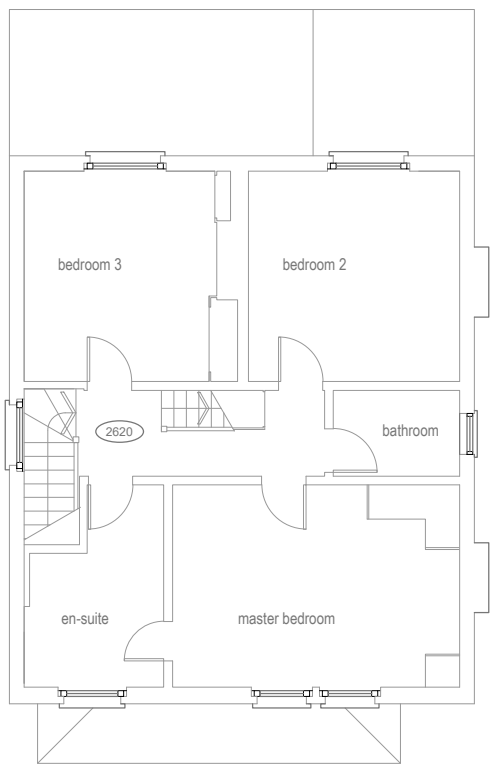

first floor plan

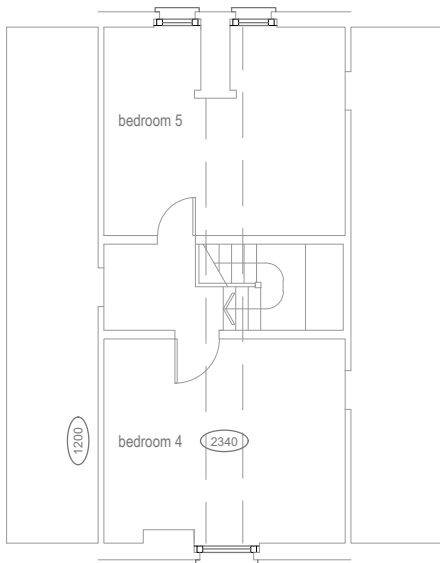

second floor plan

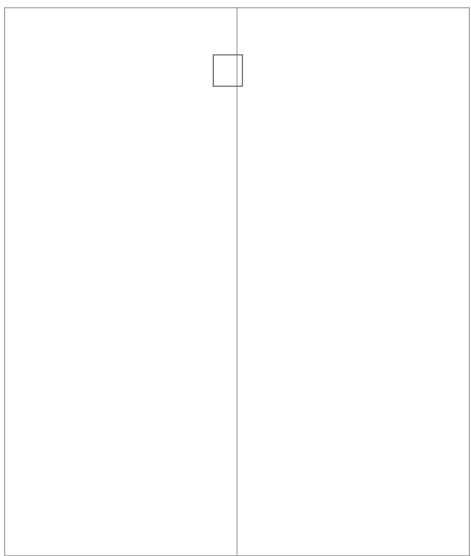

roof plan

Do not scale this drawing: work to figured dimensions
Before commencing work, check this drawing against all other drawings and against dimensions on site
Report any discrepancies immediately to the architect

Job Title
8 HALLOWELL ROAD
NORTHWOOD MIDDXX HA6 1DW
AS EXISTING

date: November 2020 scale 1:100 @ A3 drawing no: 8.HR
Magda Adeyemi . 12 Lincoln Road . North Harrow . HA2
Tel: 07765 860911 e-mail: magda_makar@hotmail.com