




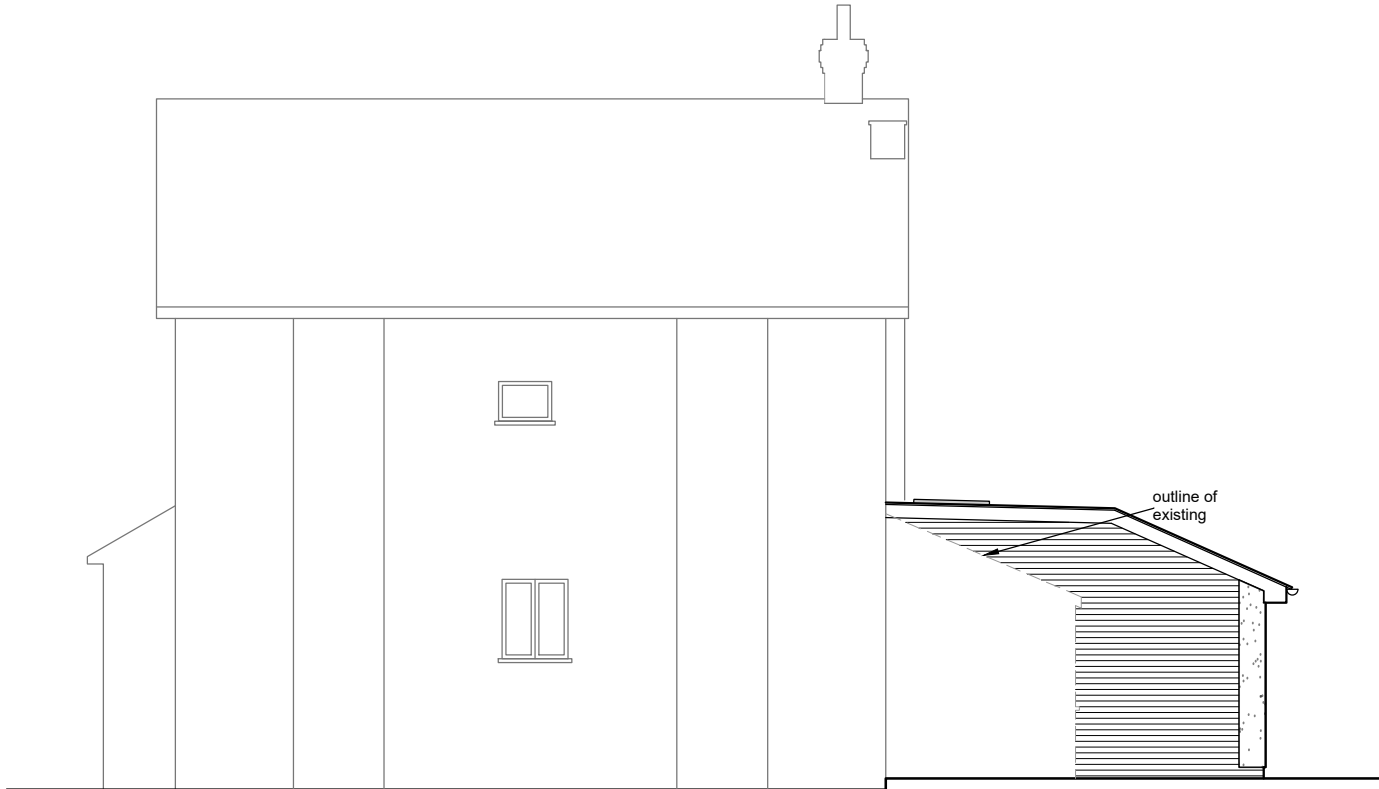


side elevation

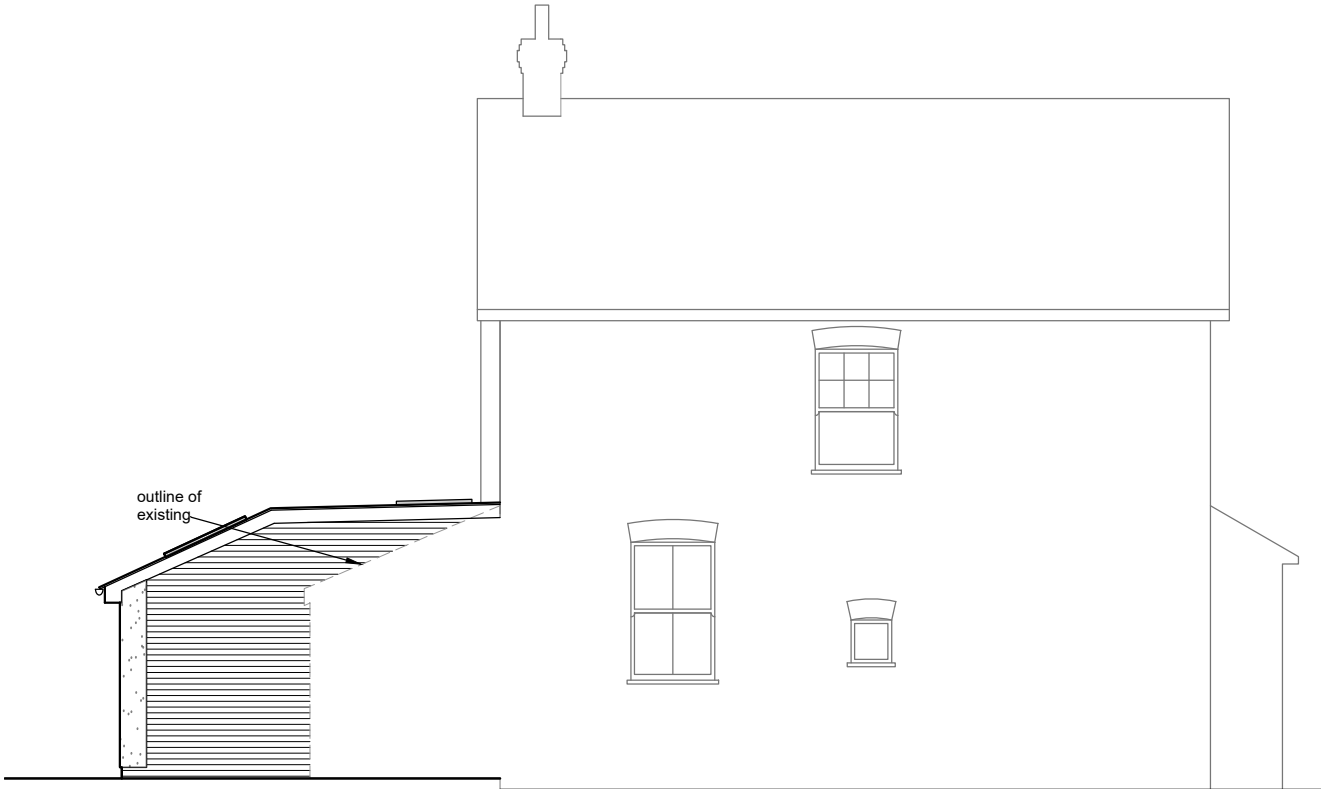


side elevation

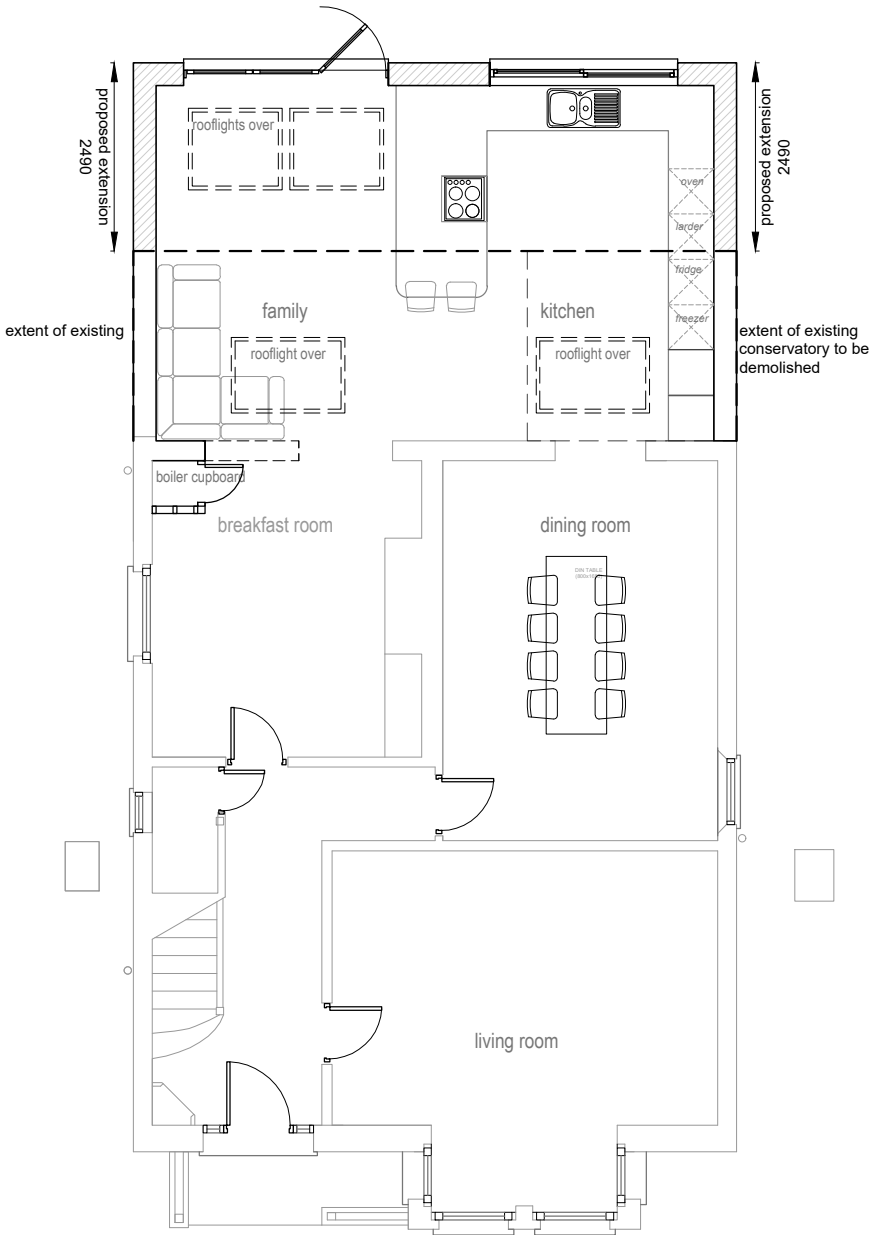

ground floor plan

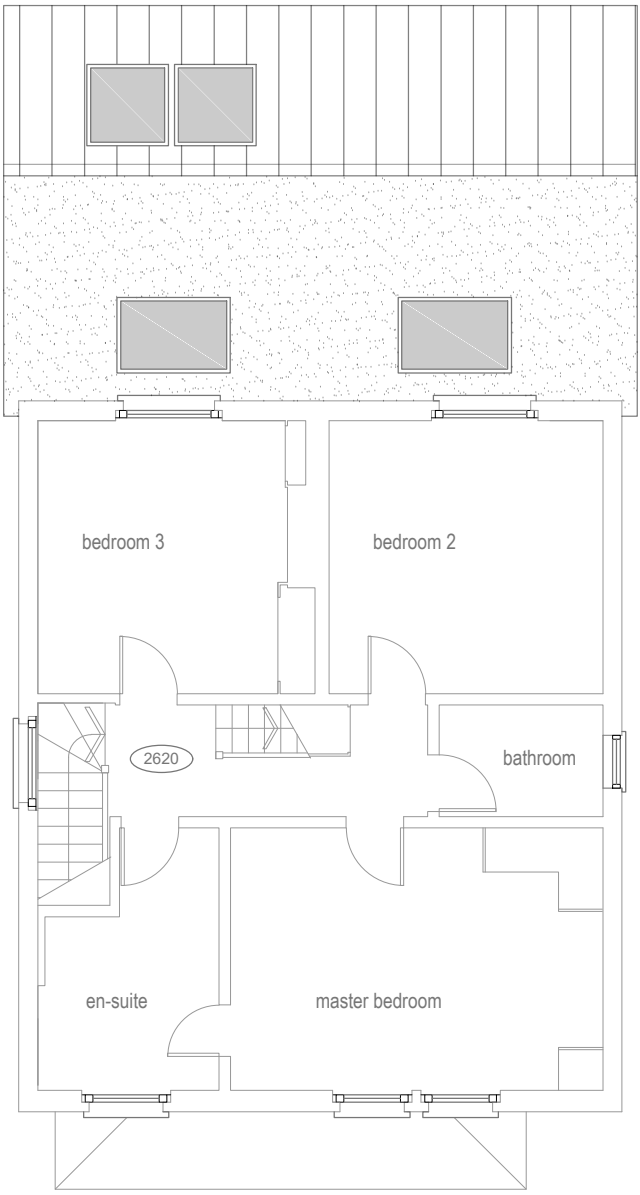

first floor plan

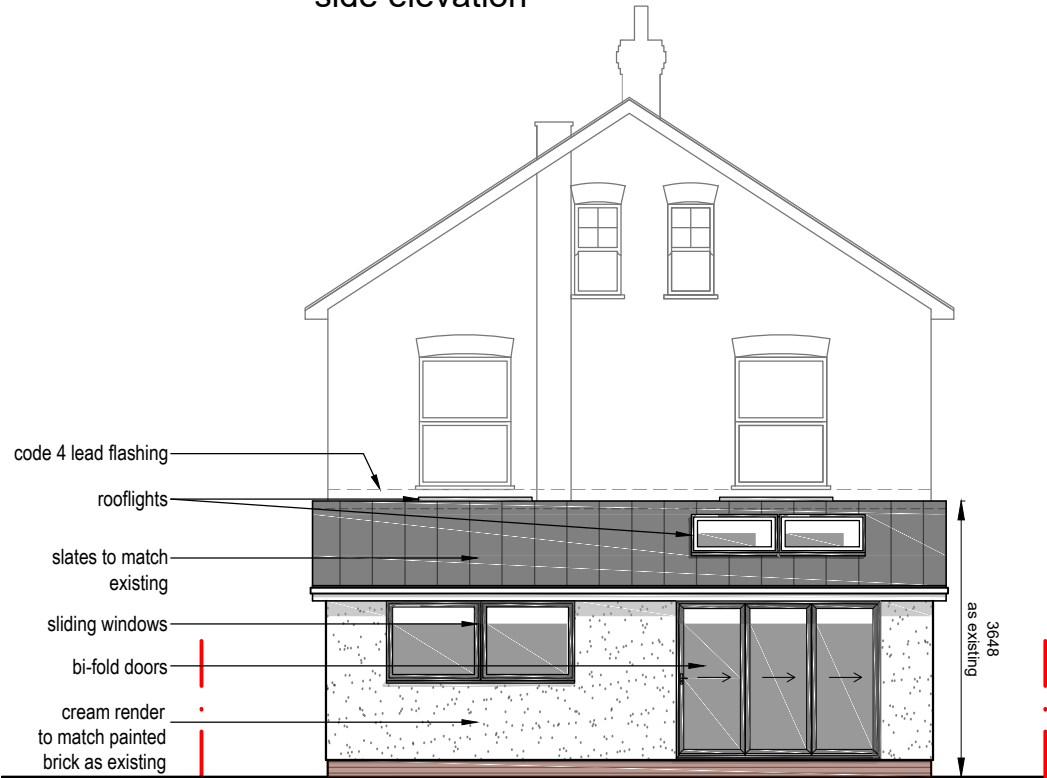

rear elevation

PROPOSED MATERIALS

SSQ GREY SLATE TO MATCH EXISTING
FLAT ROOF TO BE HIGH PERFORMANCE MEMBRANE
GREY FRAMED ALUMINIUM/COMPOSITE SLIDING WINDOWS
GREY FRAMED ROOFLIGHTS AND VELUXES
GREY FRAMED ALUMINIUM/COMPOSITE BI-FOLD DOORS
RED BRICK TO MATCH EXISTING

Do not scale this drawing: work to figured dimensions

Before commencing work, check this drawing against all other drawings and against dimensions on site

Report any discrepancies immediately to the architect

Job Title

**8 HALLOWELL ROAD
NORTHWOOD MIDDX HA6 1DW
Proposed rear extension**

date: November 2020 scale 1:100 @ A3 drawing no: 8.HR.02

Magda Adeyemi . 12 Lincoln Road . North Harrow . HA2 7RN
Tel: 07765 860911 e-mail: magda_makar@hotmail.com