



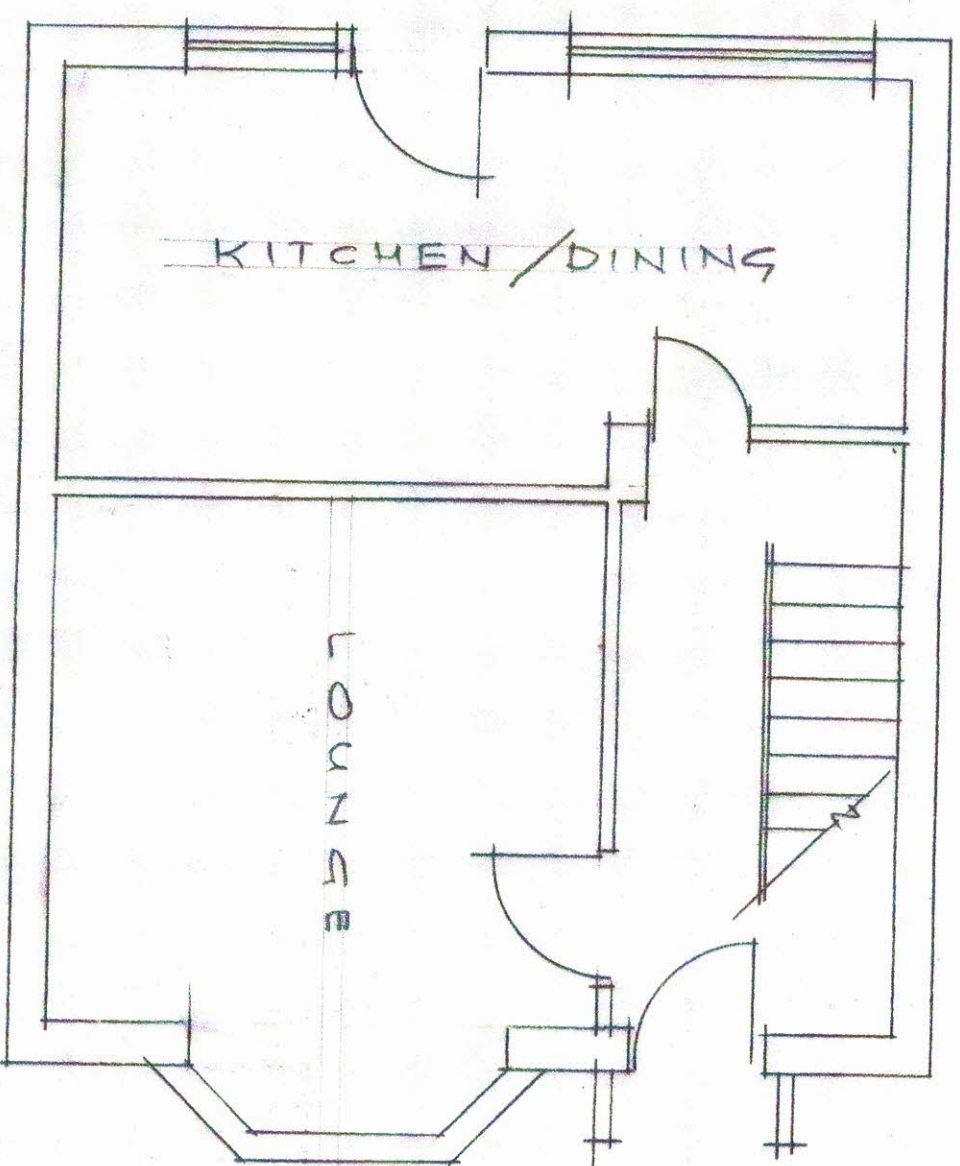


GROUND FLOOR (EXISTING)

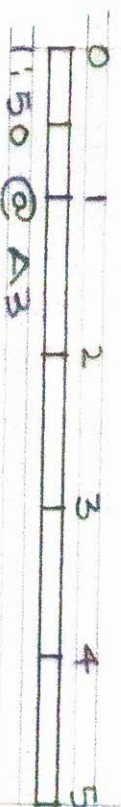


REAR EXTENSION AT
329 HARLINGTON ROAD, UB8 3JD


SCALE: 1:50 DATE: FEB 20
2019/11/7/01

REAR EXTENSION AT
329 HARLINGTON ROAD, UB8 3JD

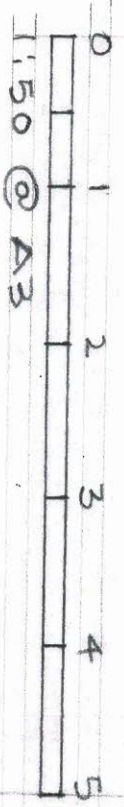


SCALE: 1:150 DATE: FEB 20
2019/11/7/02

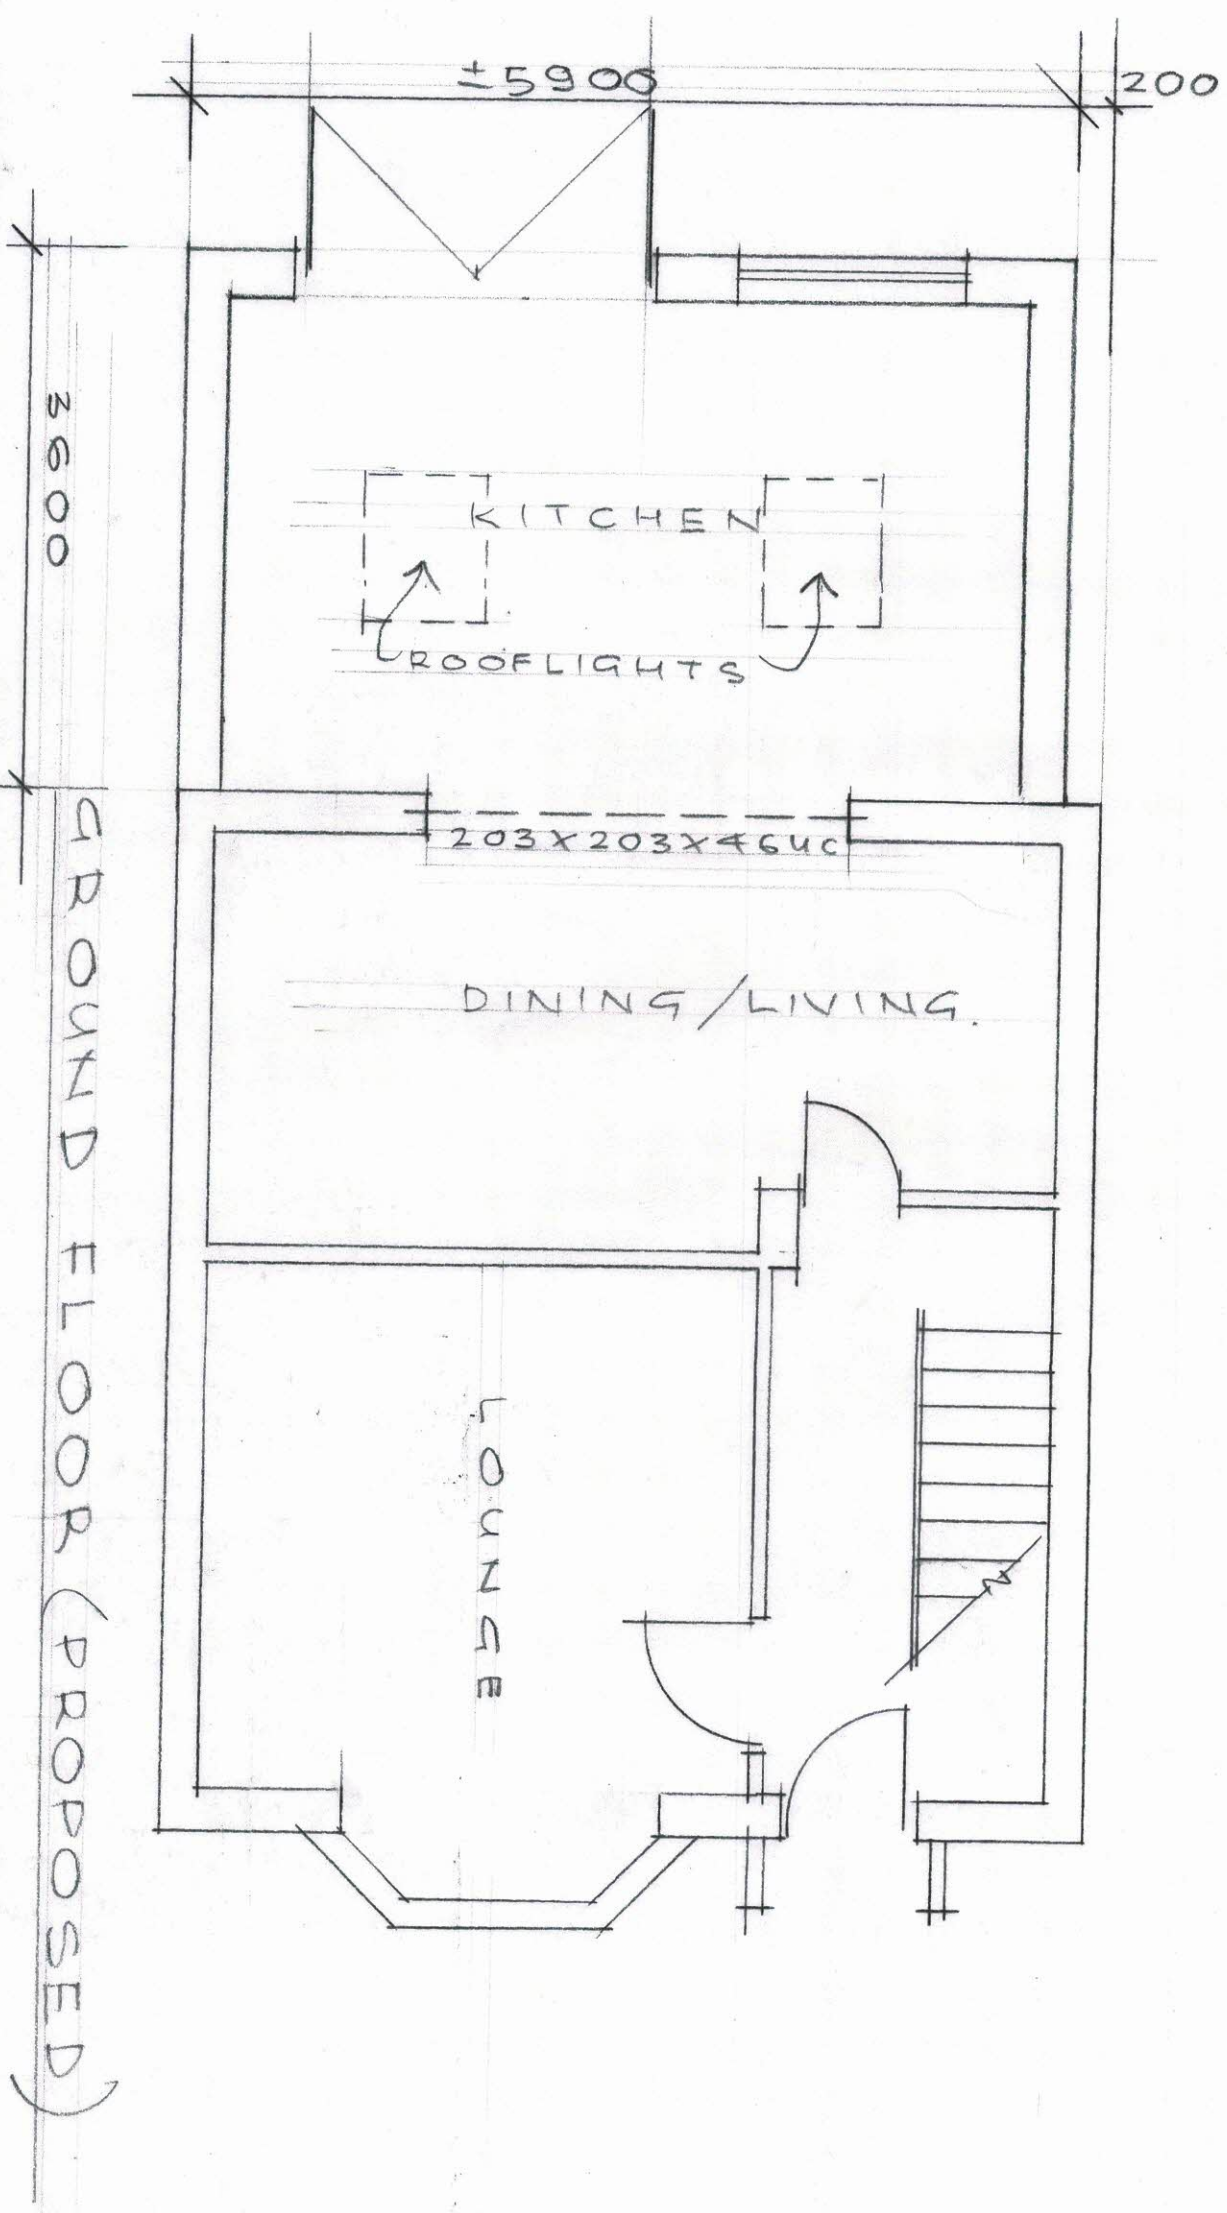


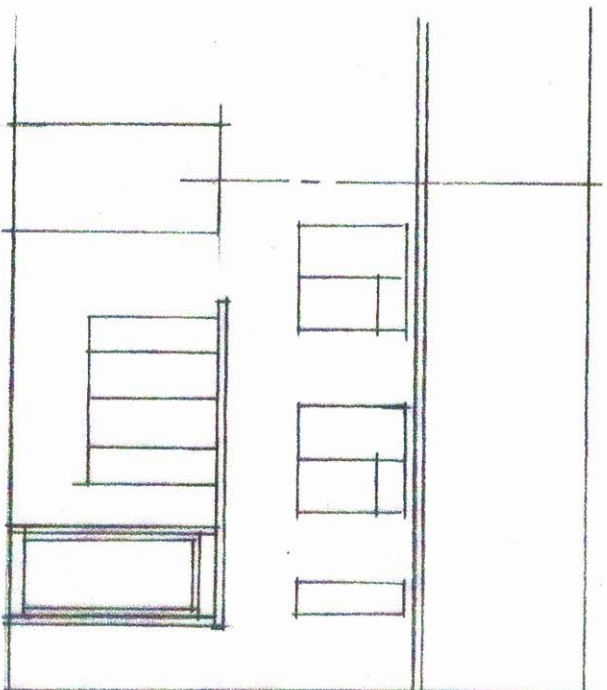


FRONT ELEVATION

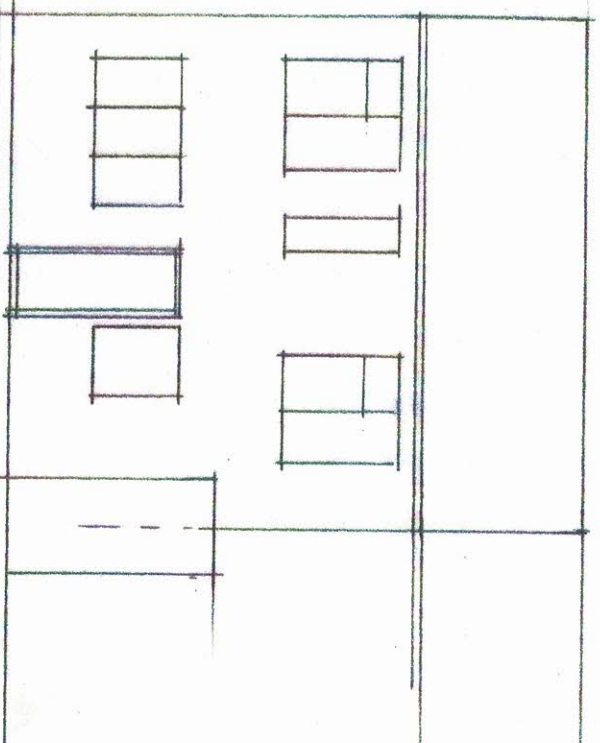

REAR ELEVATION

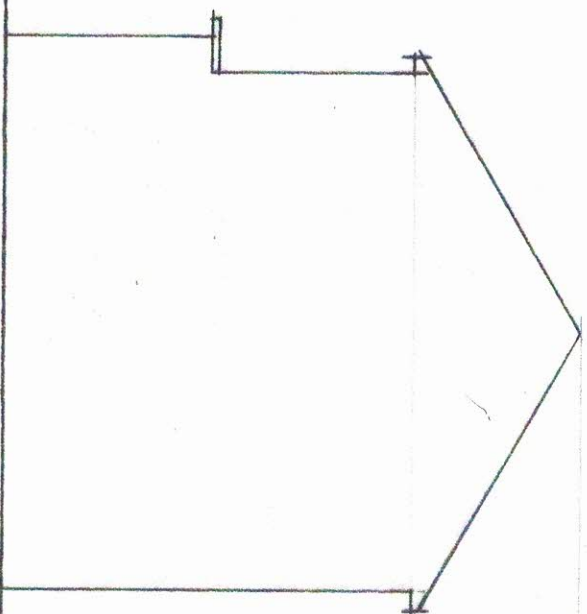

SIDE ELEVATION ~ EAST

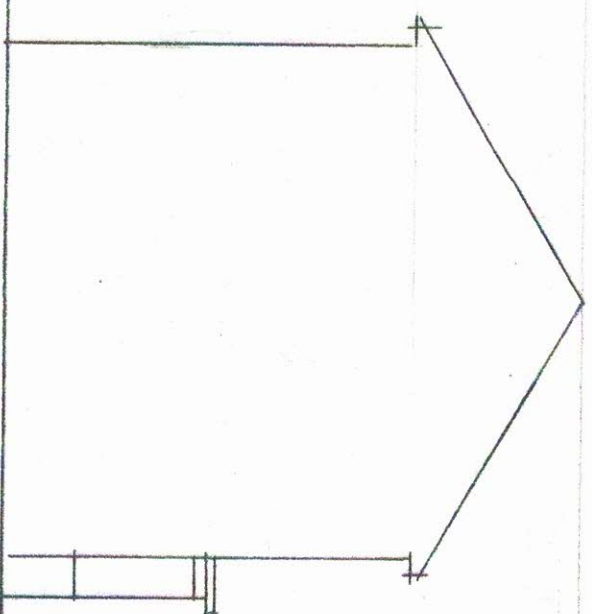


SIDE ELEVATION ~ WEST

EXISTING ELEVATIONS

0 1 2 3 4 5
1:100 @ A3


REAR EXTENSION AT
329 HARLINGTON ROAD, UB8 3JD

SCALE: 1:100 DATE: FEB 20
2019/117/03

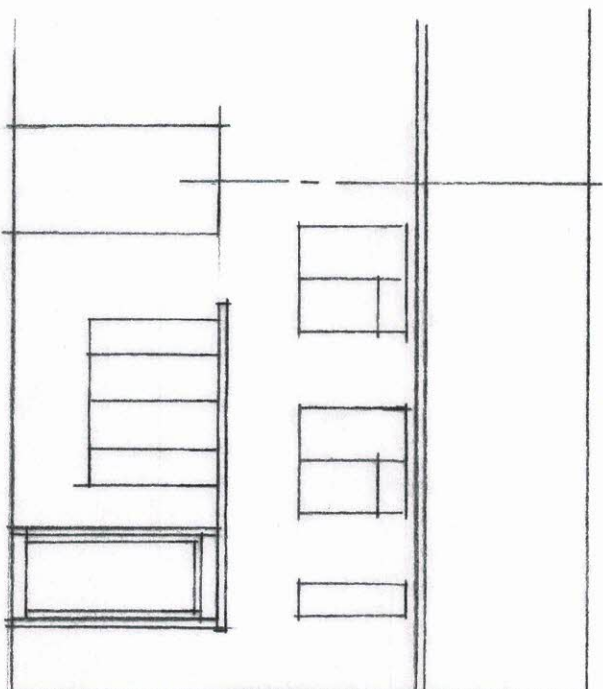


FRONT ELEVATION

LOW PITCHED
ROOF TILES
WINDOW AND
DOORS TO MATCH
EXTERNAL FINISH
TO MATCH

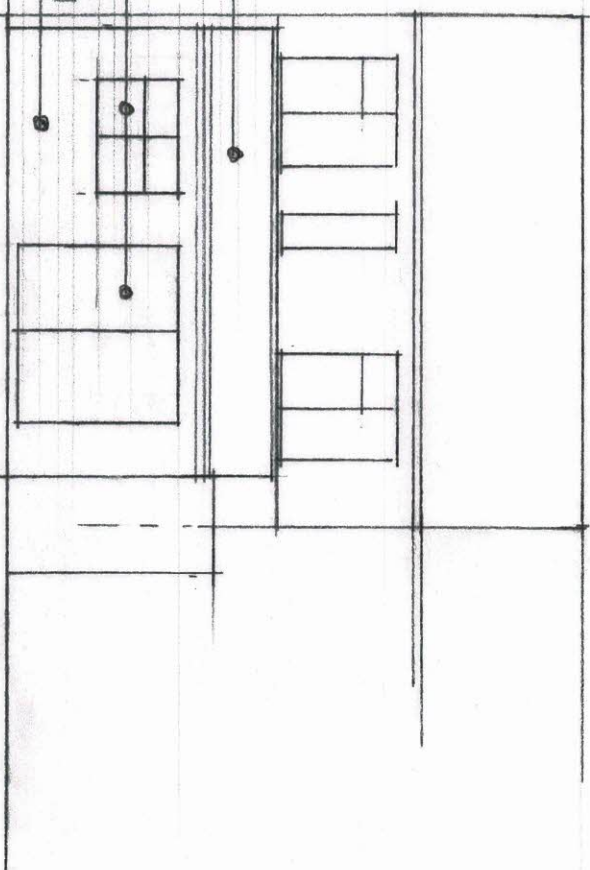

REAR ELEVATION

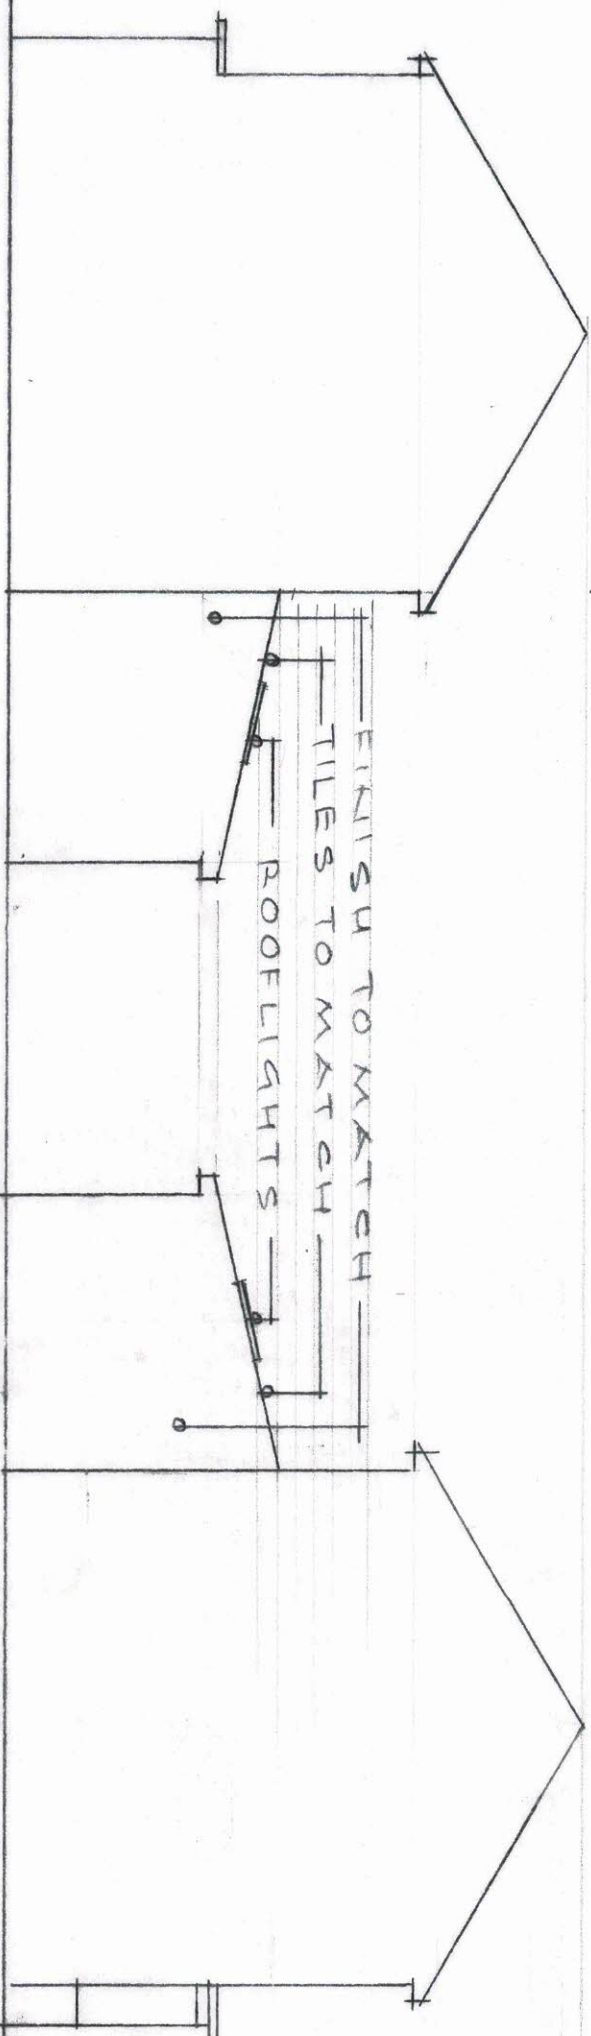

SIDE ELEVATION ~ EAST

SIDE ELEVATION ~ WEST

PROPOSED ELEVATIONS

REAR EXTENSION AT
329 HARLINGTON ROAD, UB8 3JD

0 1 2 3 4 5
1:100 @ A3

SCALE: 1:100 DATE: FEB 20
2019/117/04