


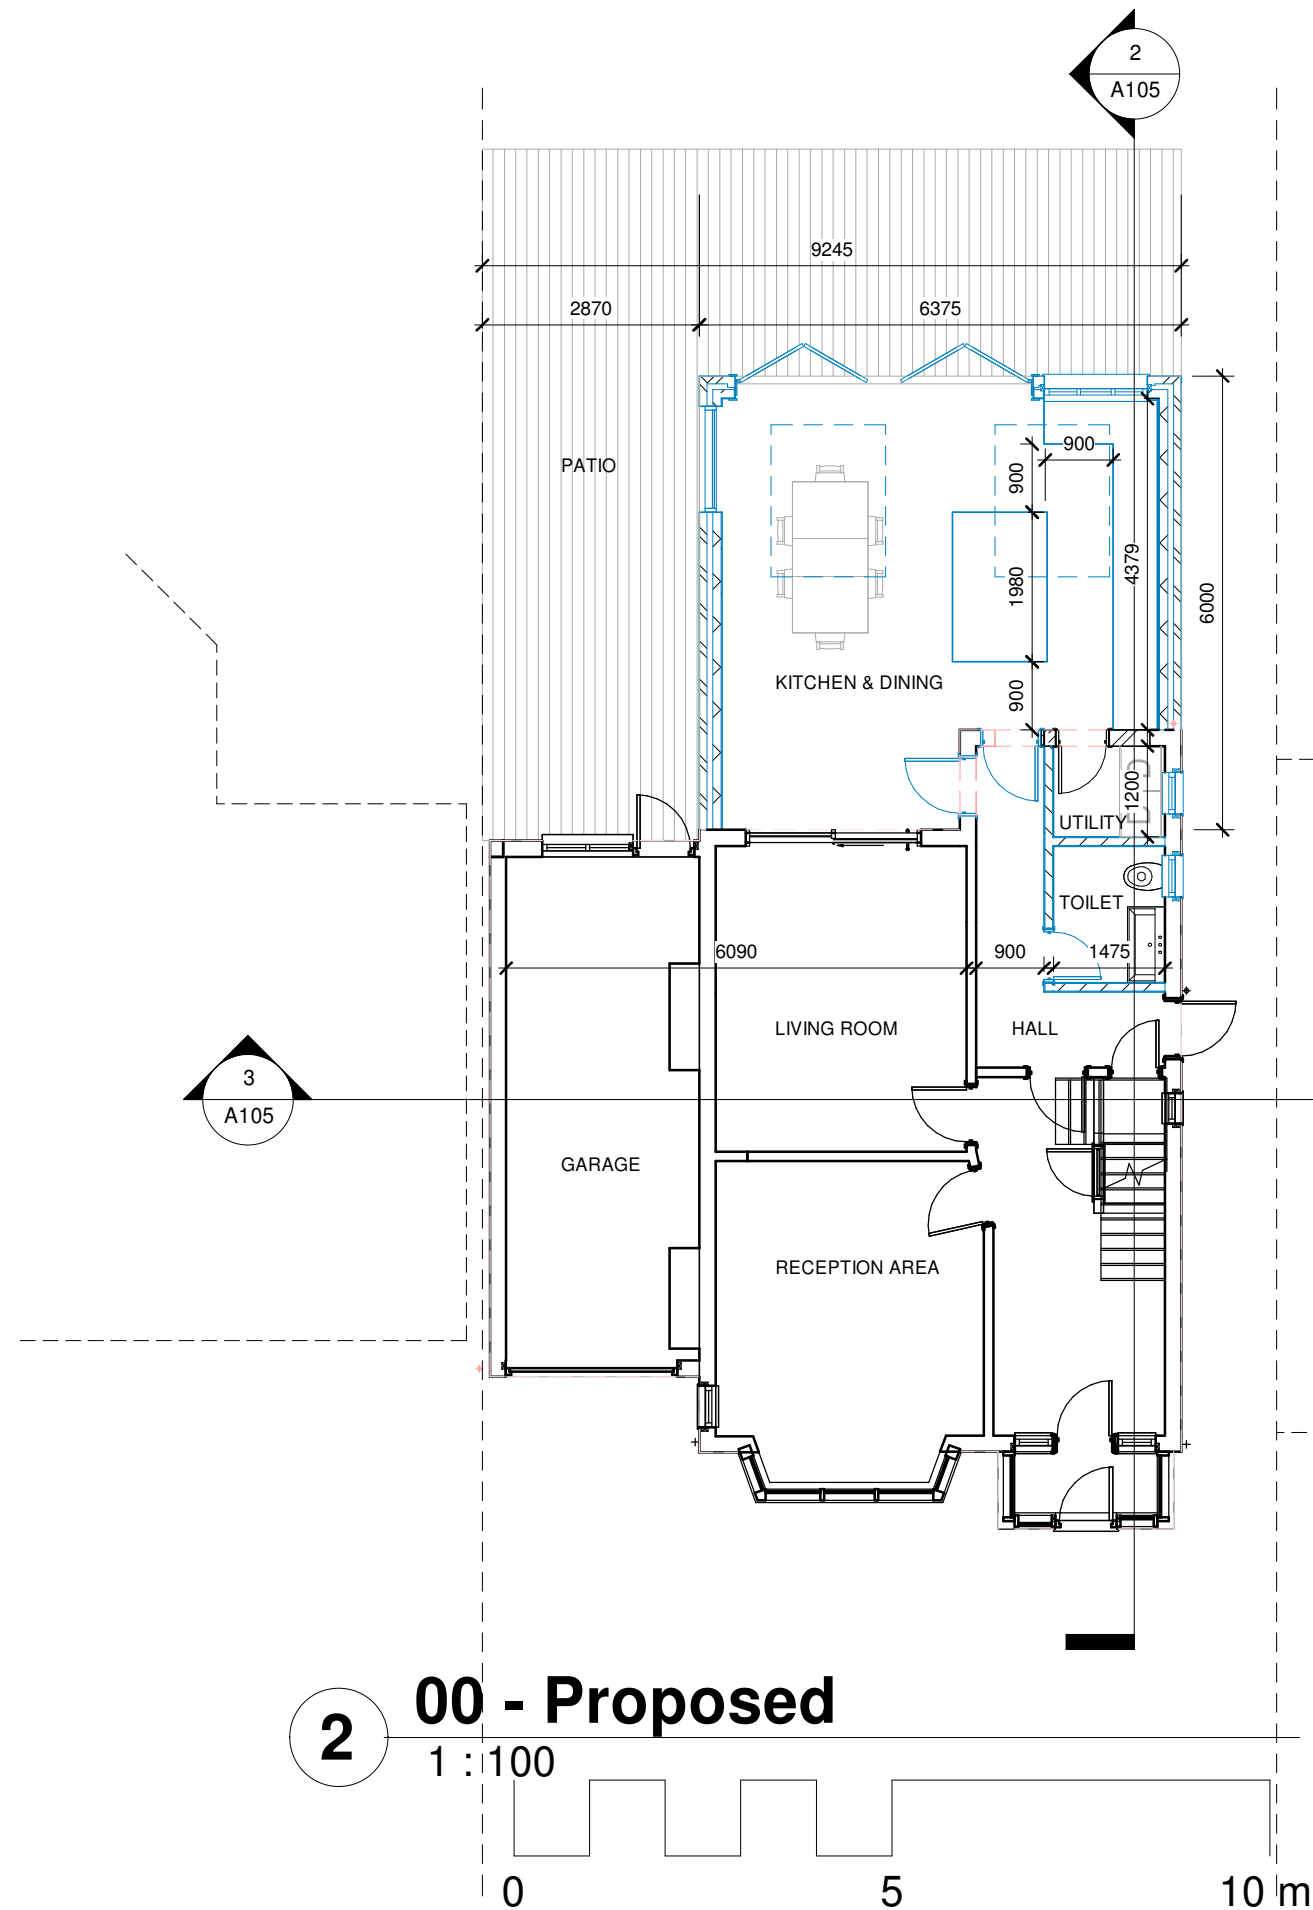


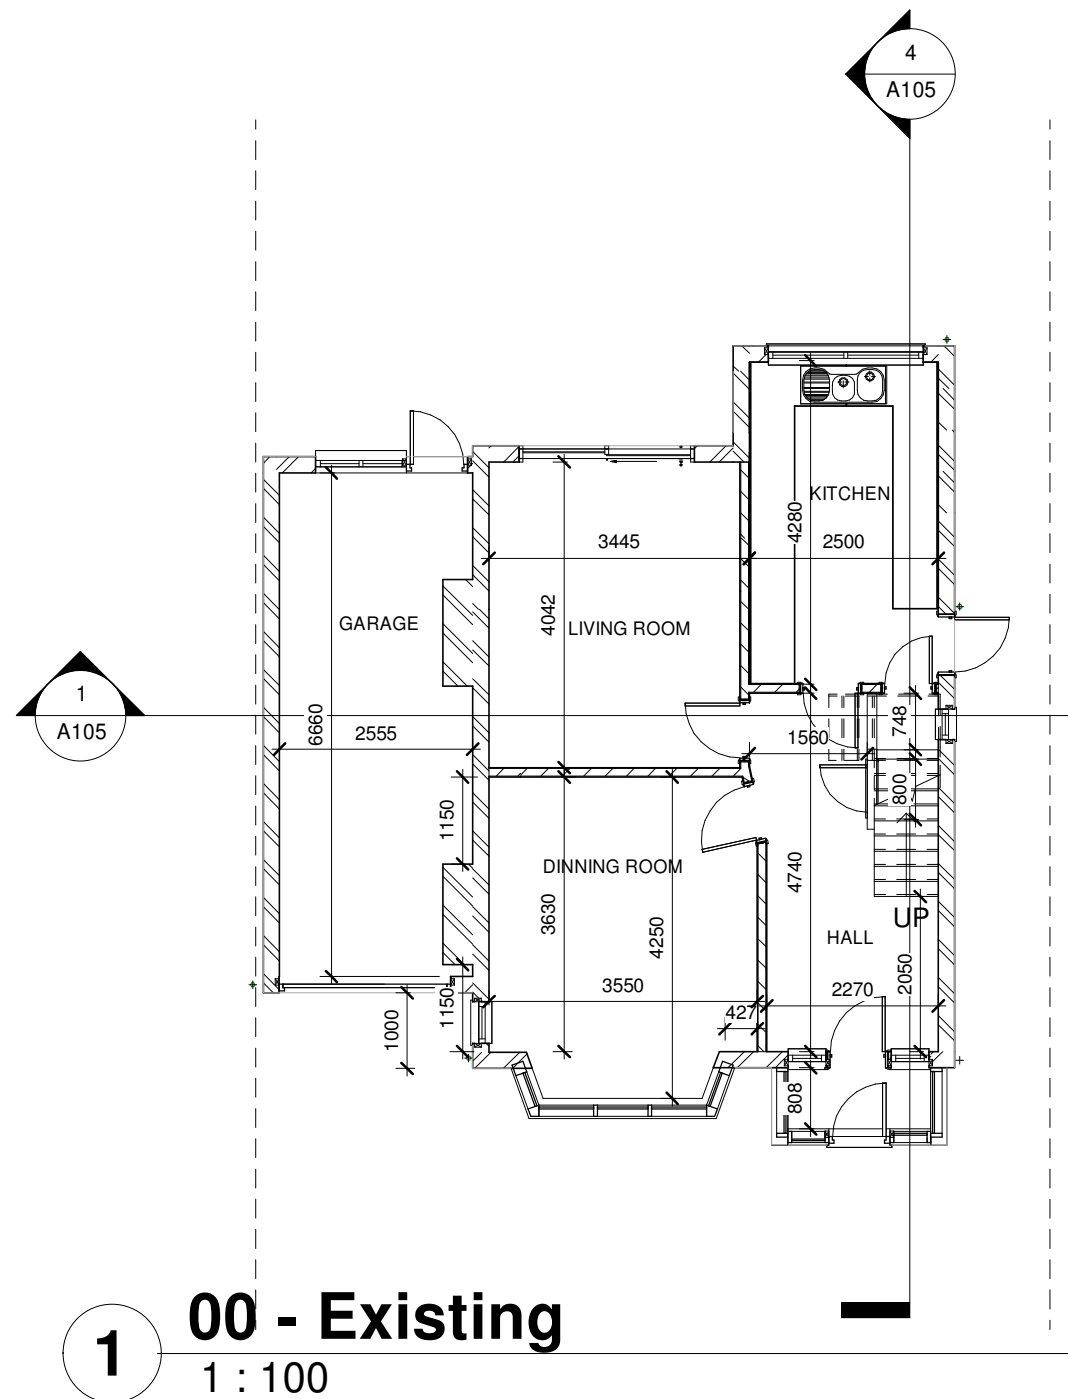



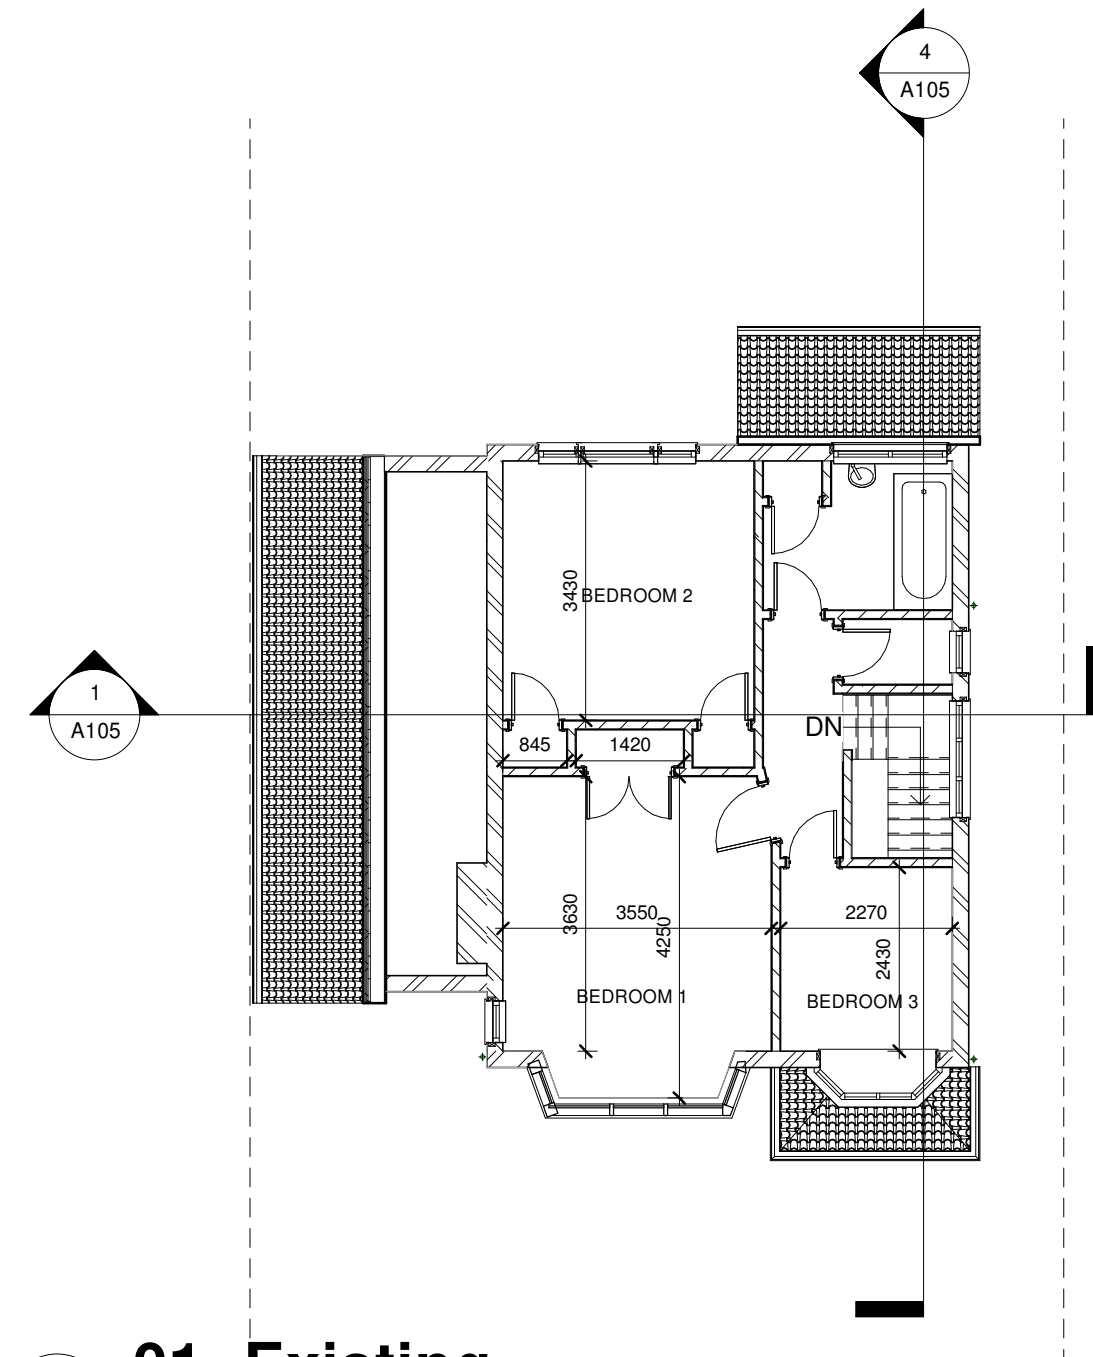


1 01- Existing
1 : 100

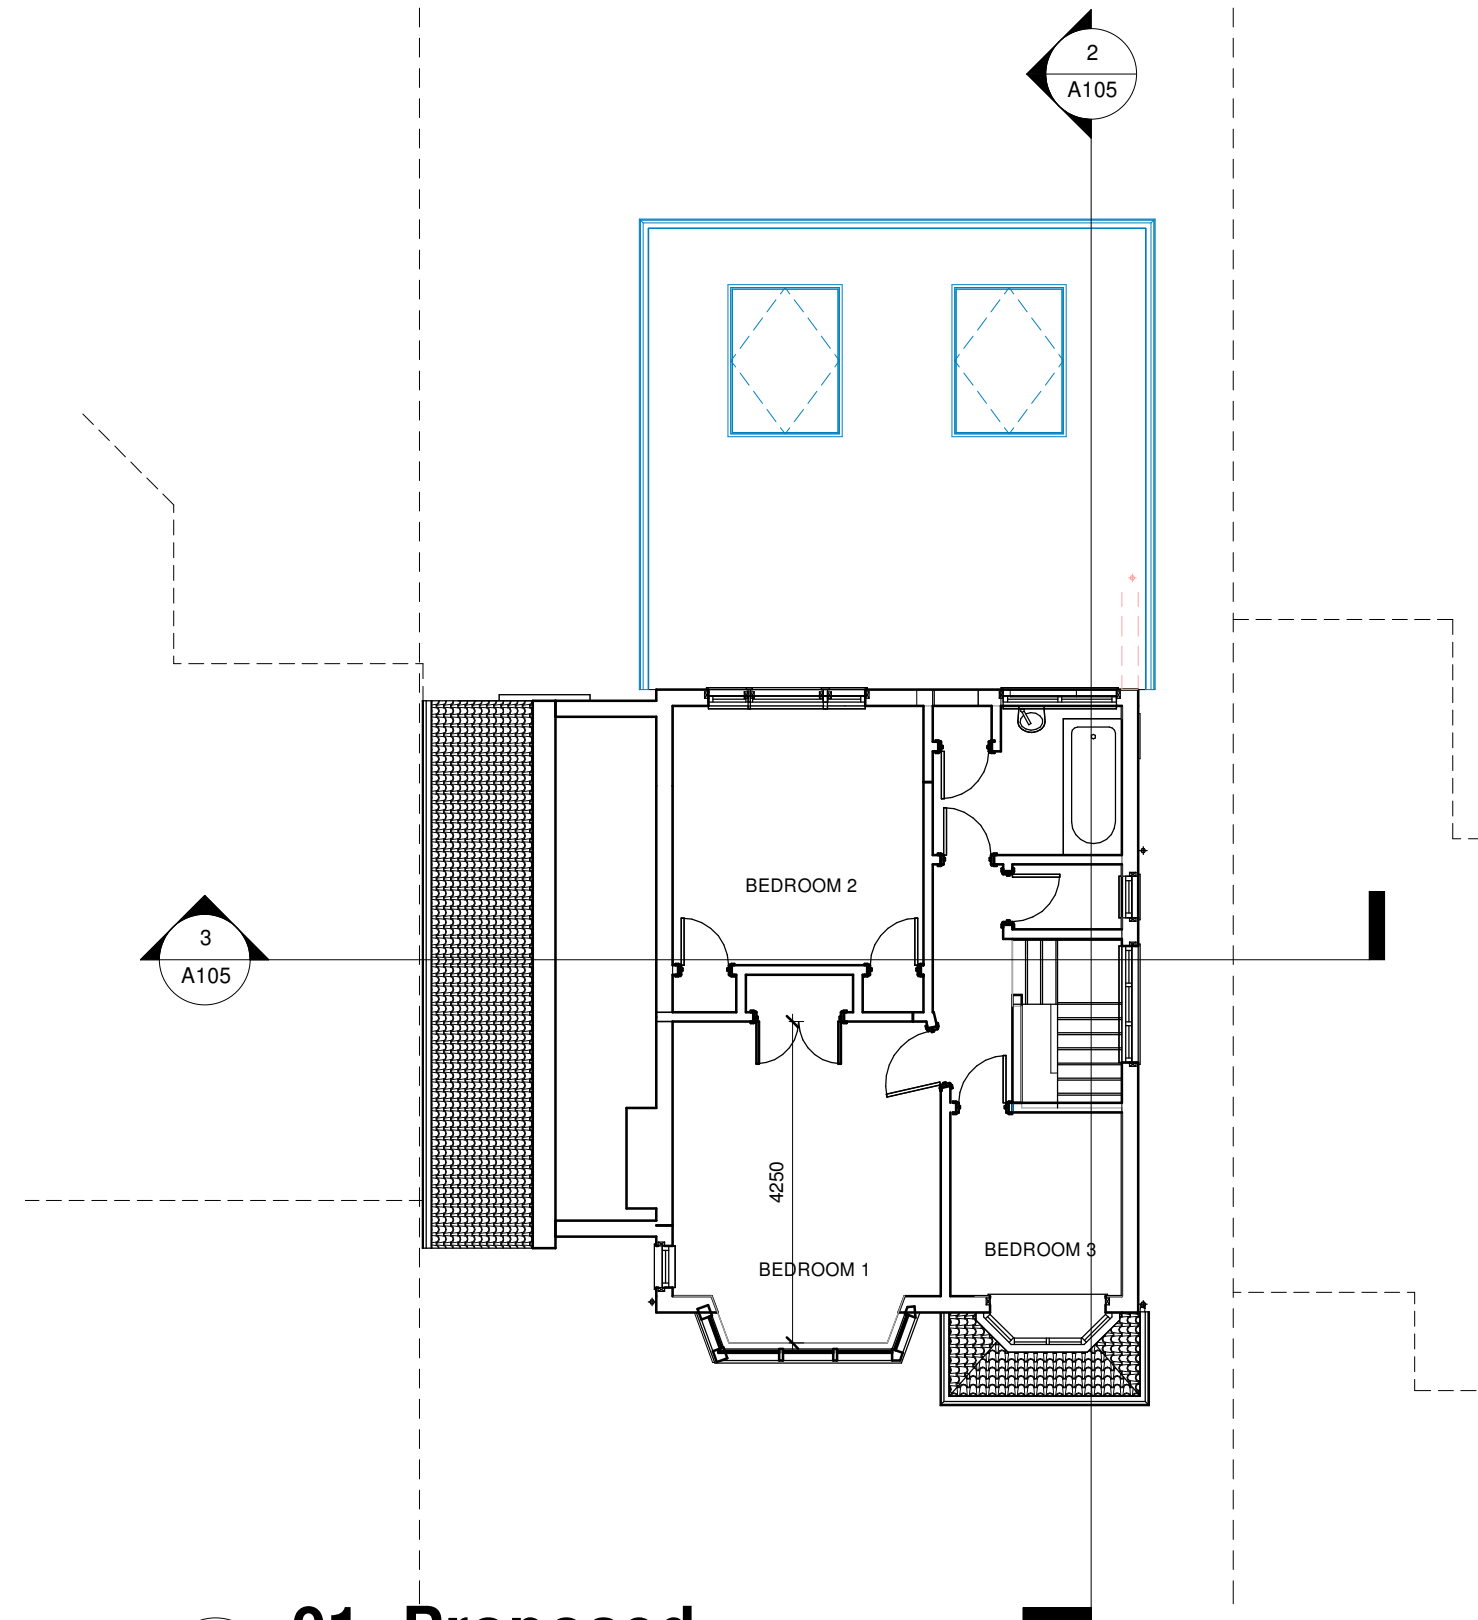


2 01- Proposed
1 : 100

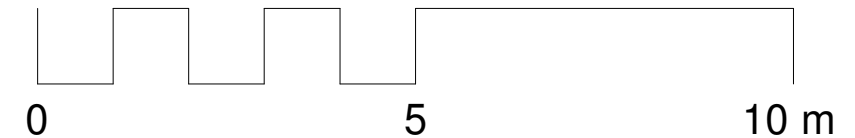


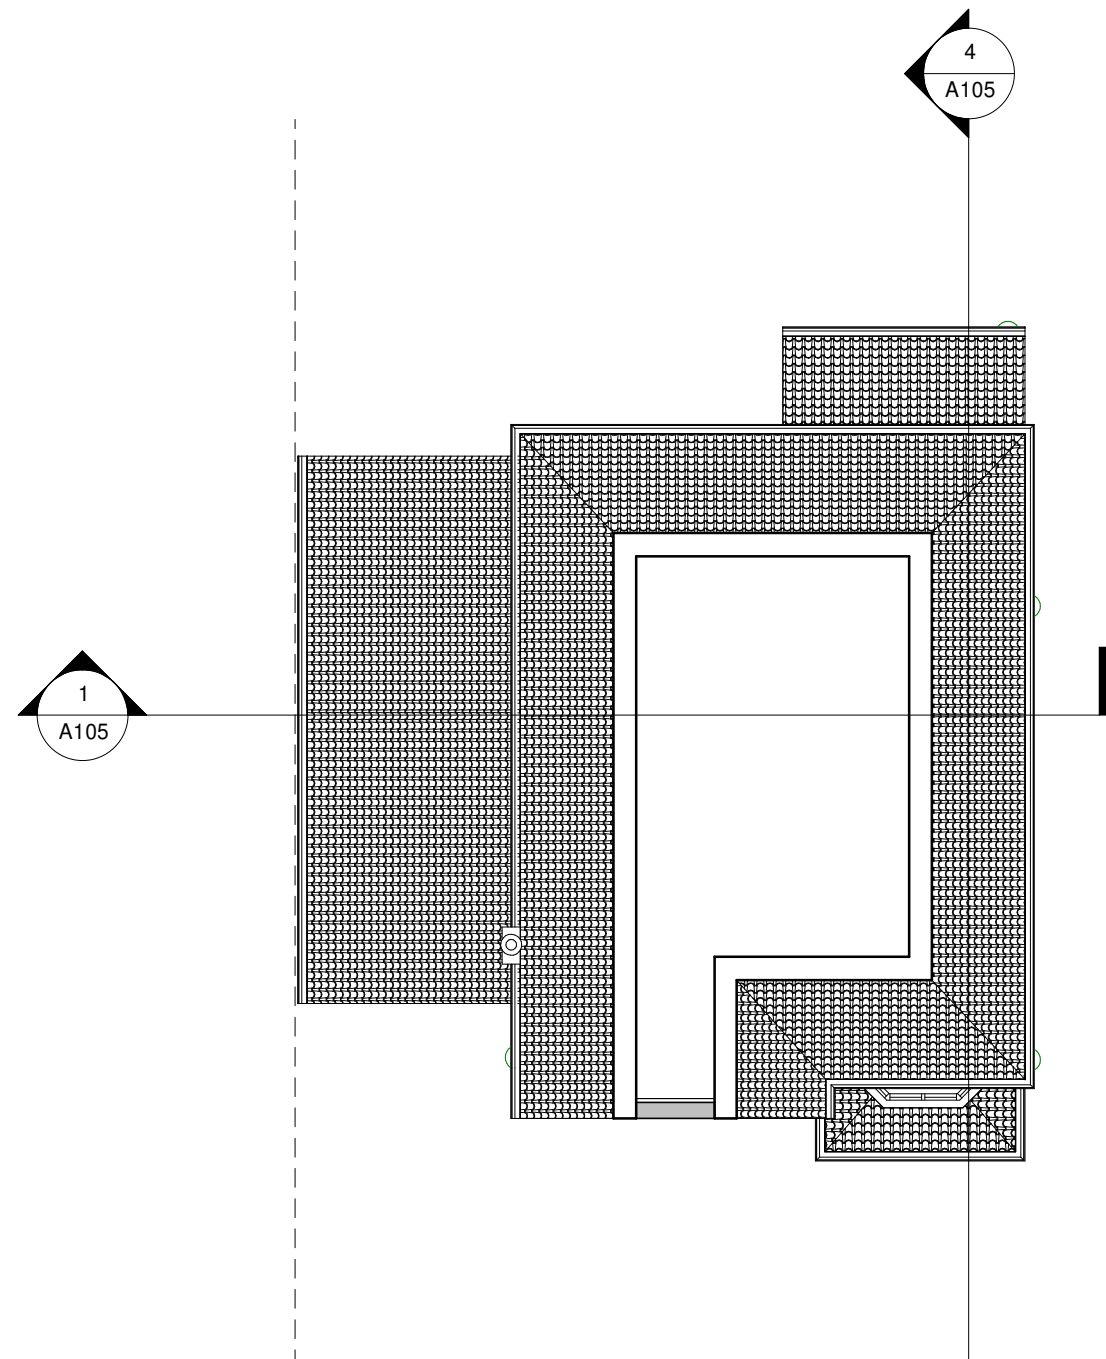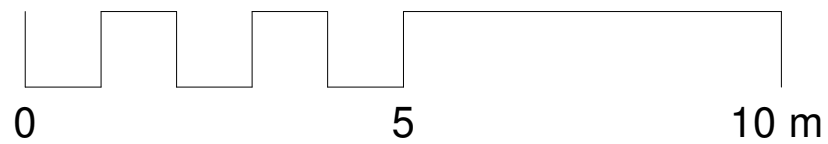


1 Loft - Existing
1 : 100

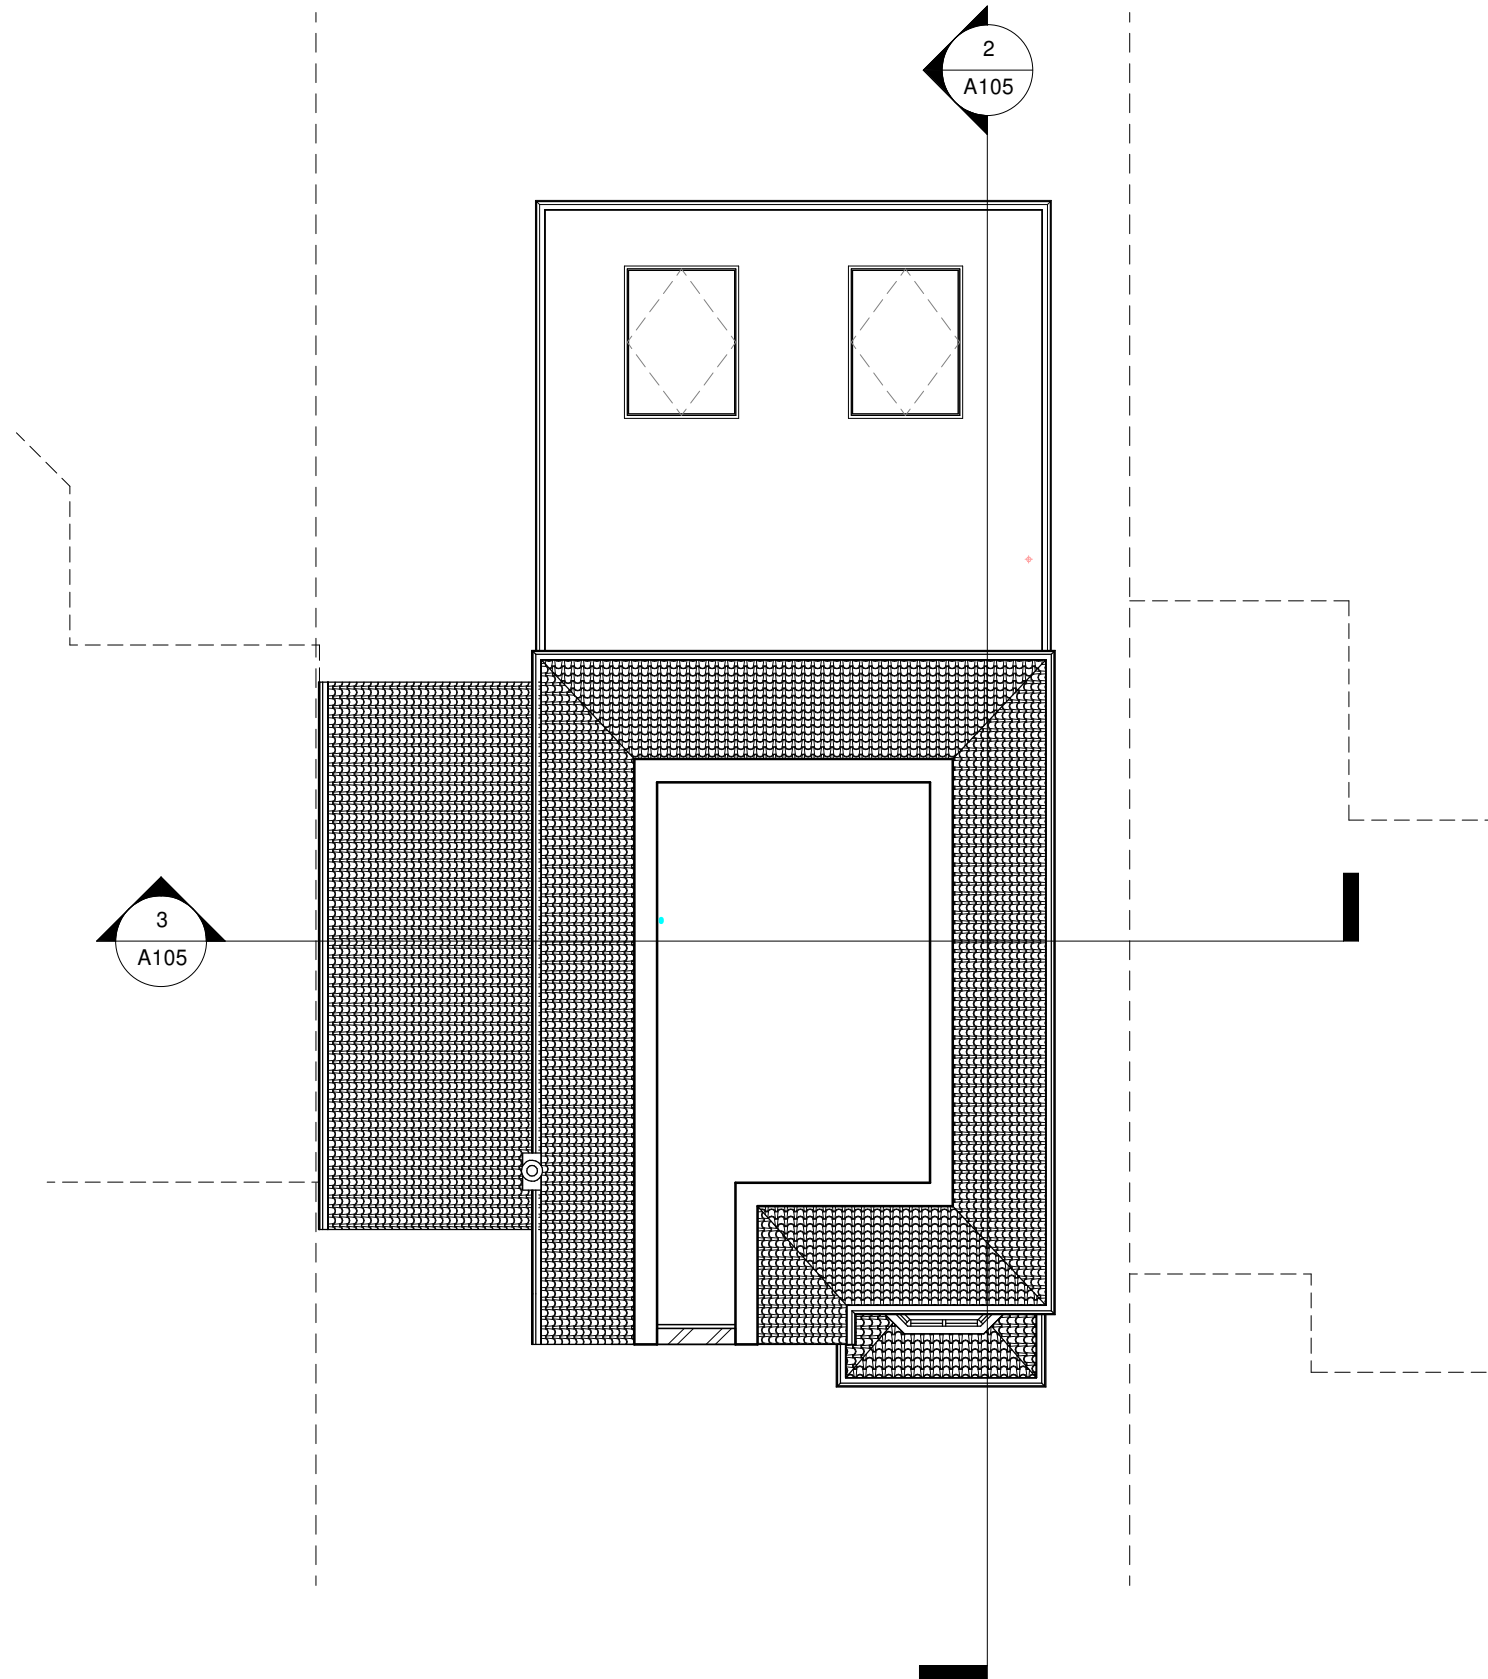


2 Loft - Proposed
1 : 100

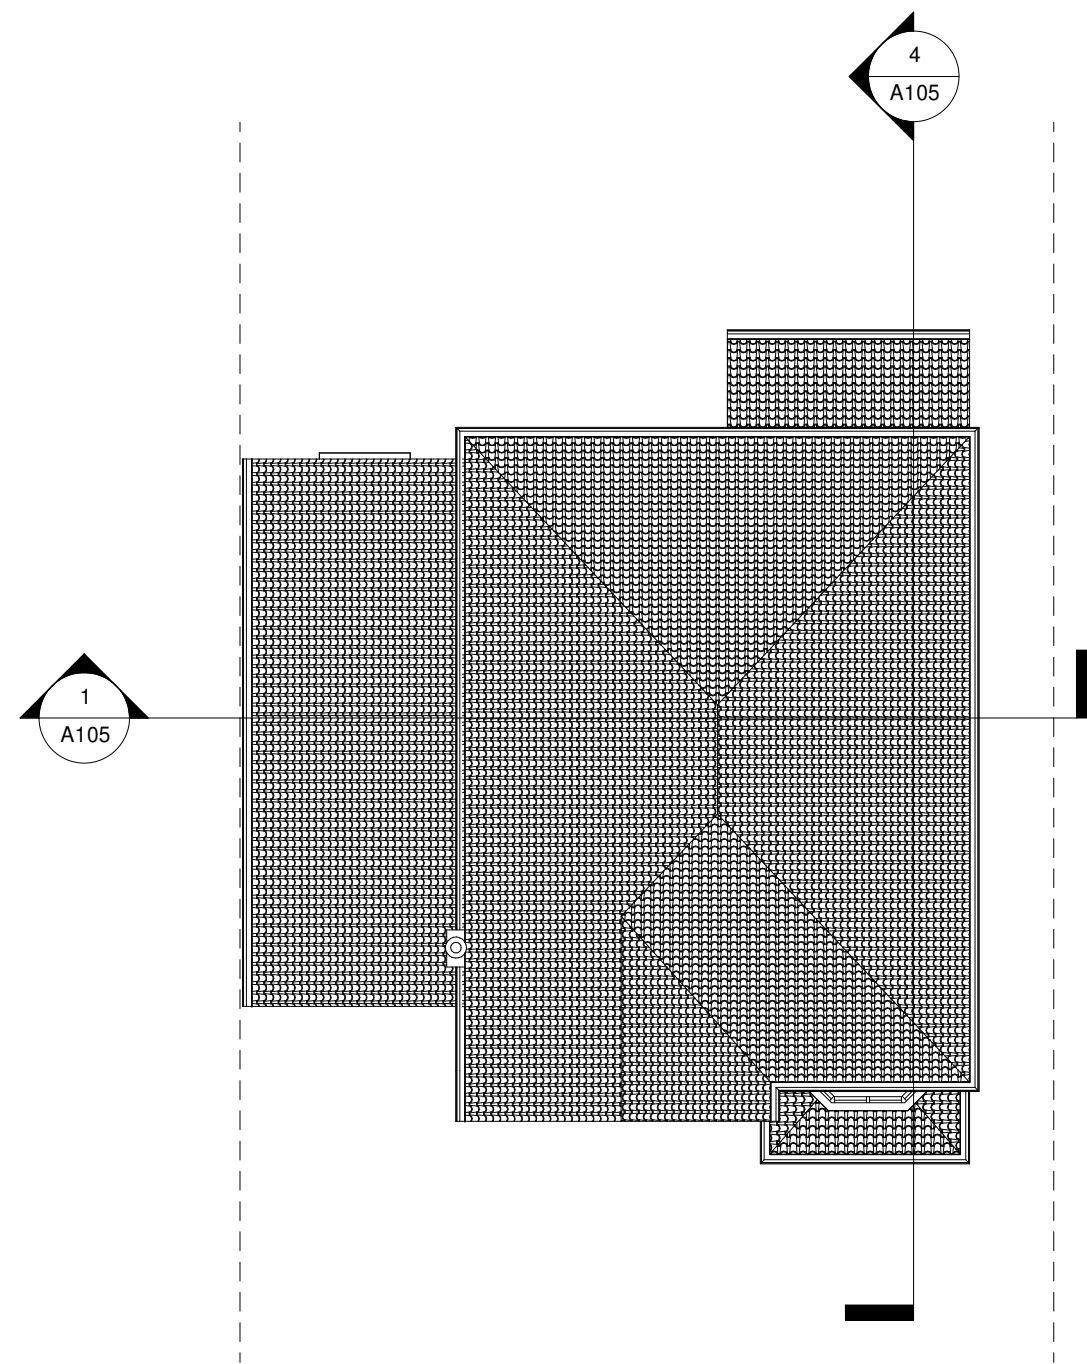


1 Roof - Existing
1 : 100

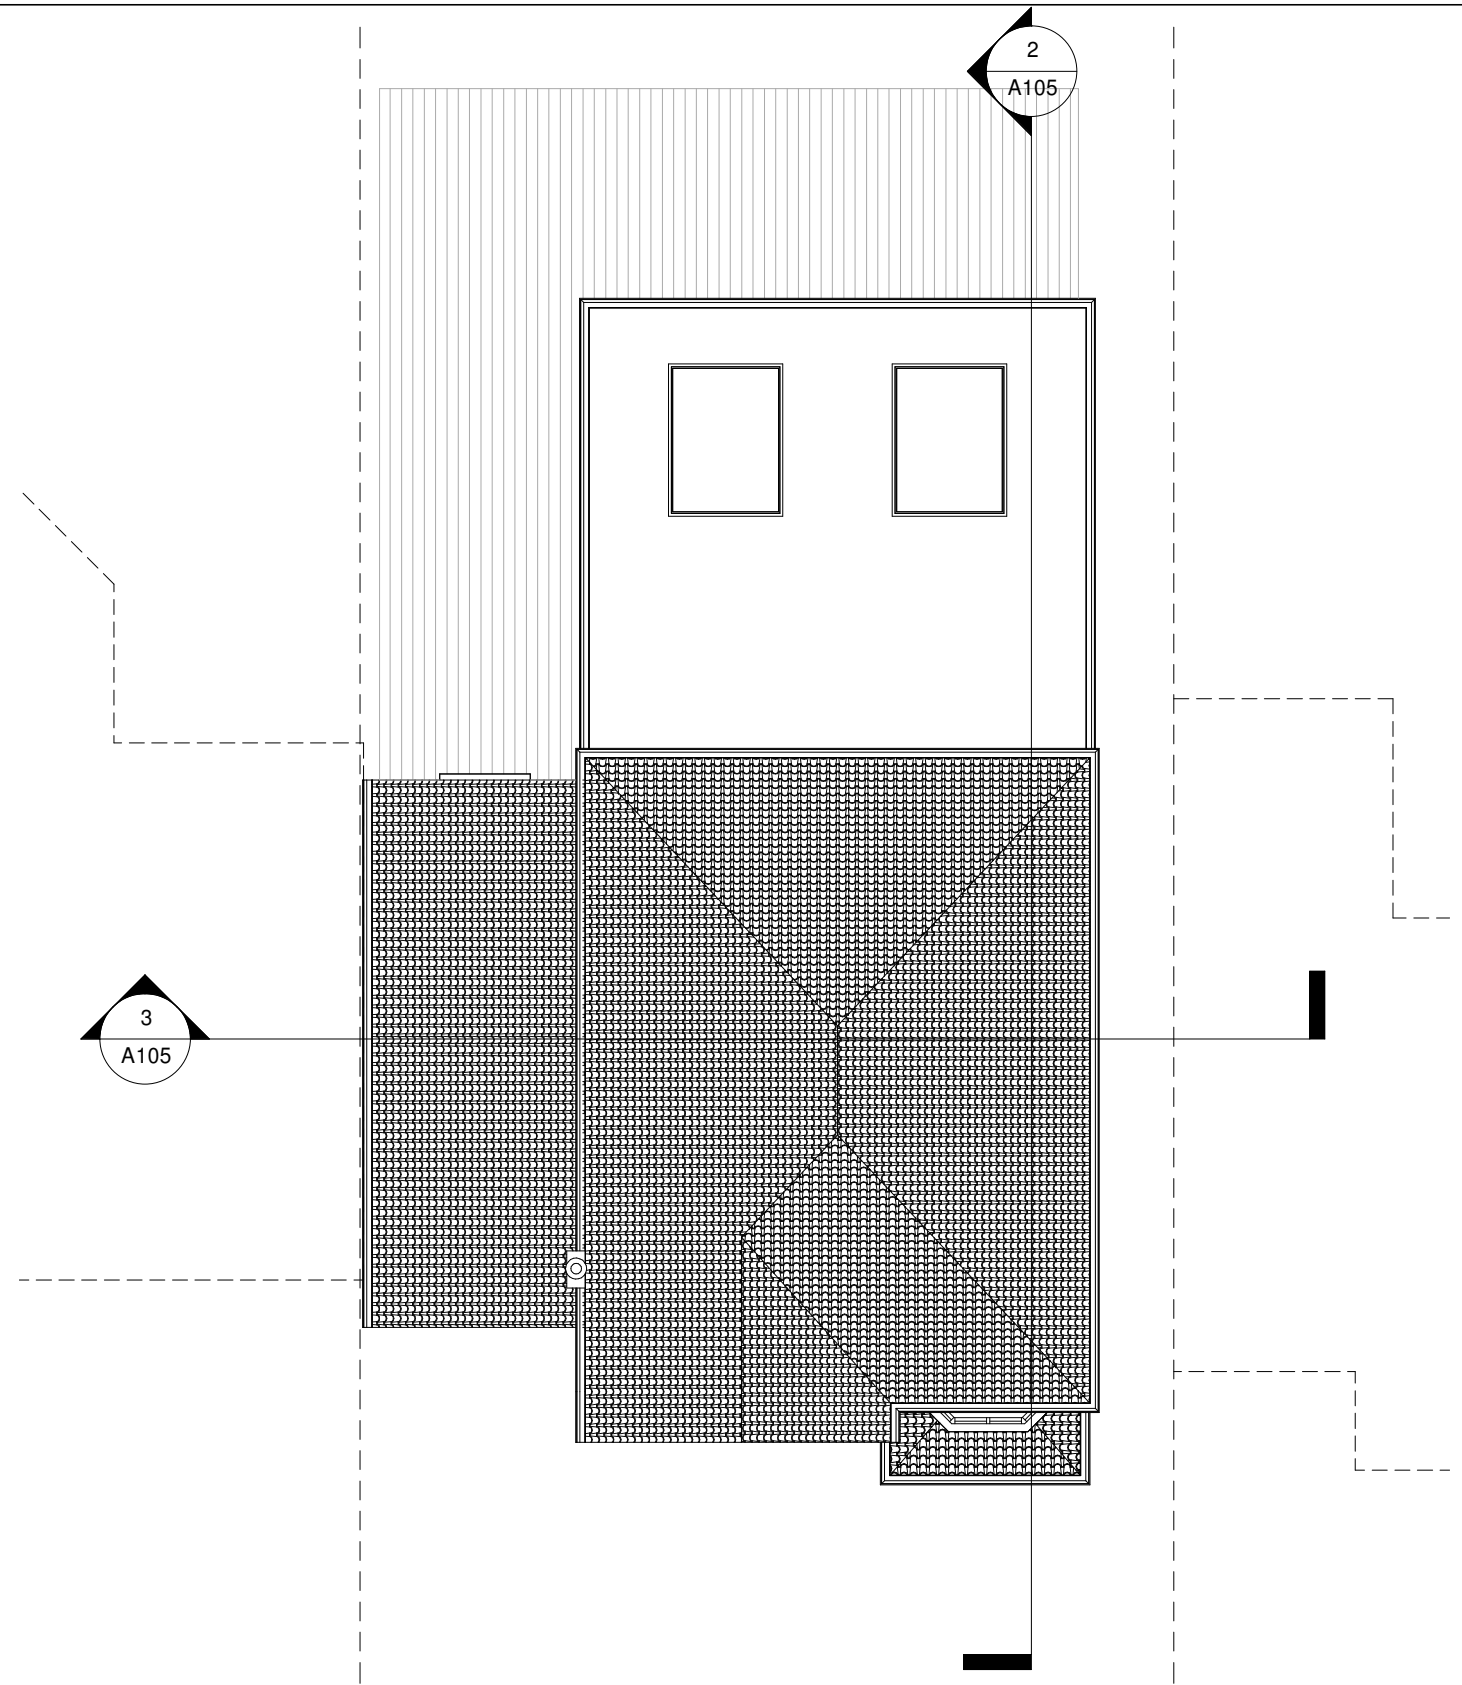

2 Roof - Proposed
1 : 100

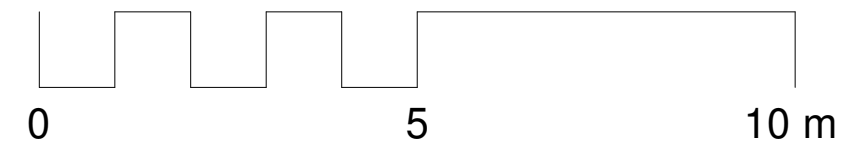

ISSUE: Single storey 6m rear extension,		TITLE Roof plan		DWG NO: A104 + A204
PROJECT 41 Greenacres Avenue, Ickenham, UB10 8HH		Scale (@ A3)		Draft No : 6
		Date		By: Max
		1 : 100		Checked By: Stefan
		Feb 2020		

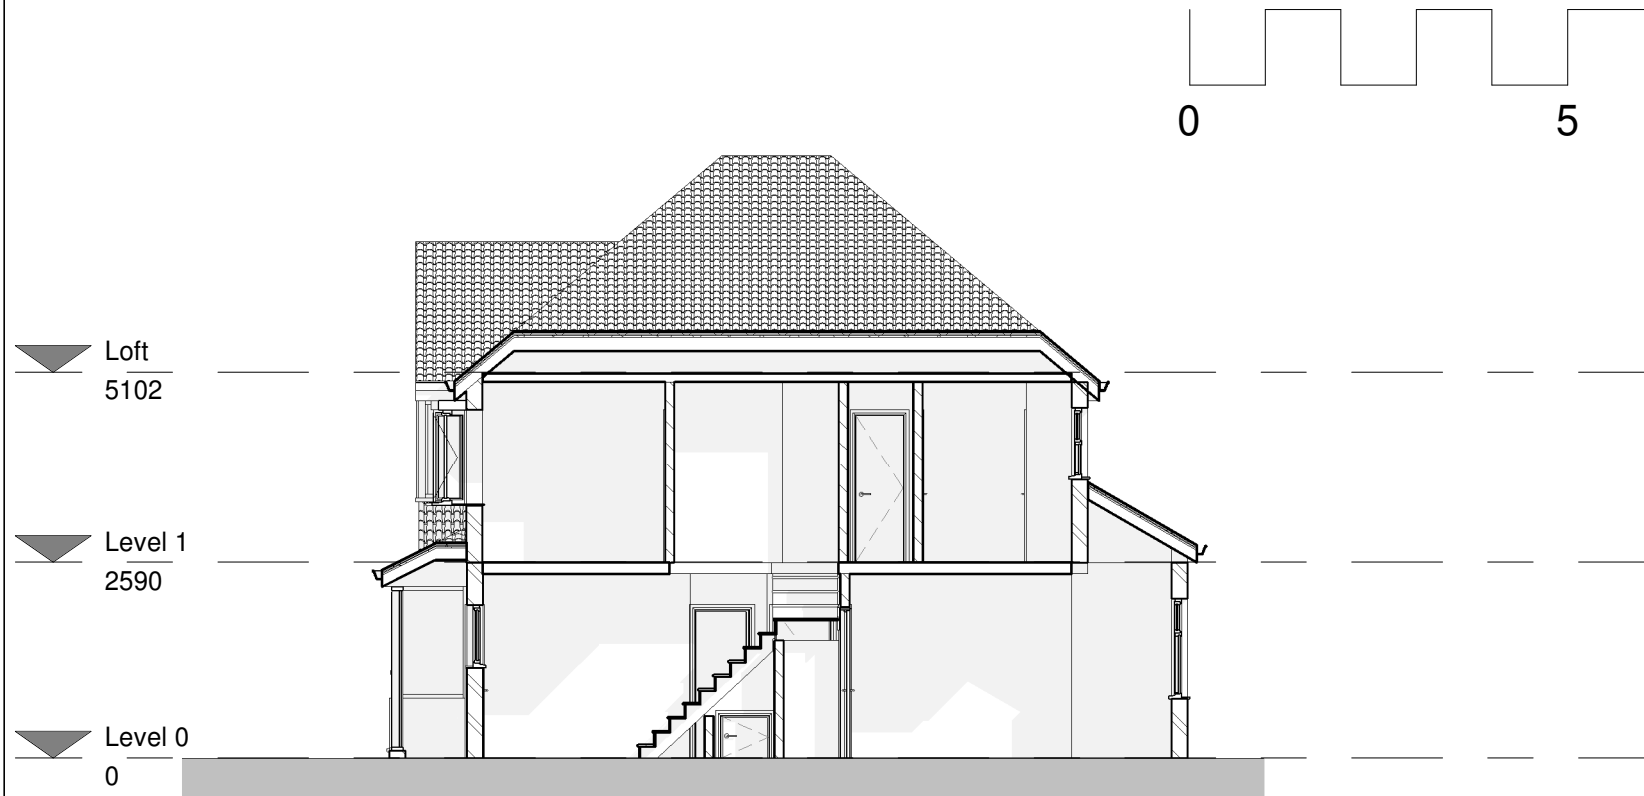


Existing - Section 2

1 : 100



Existing - Section 1

1 : 100

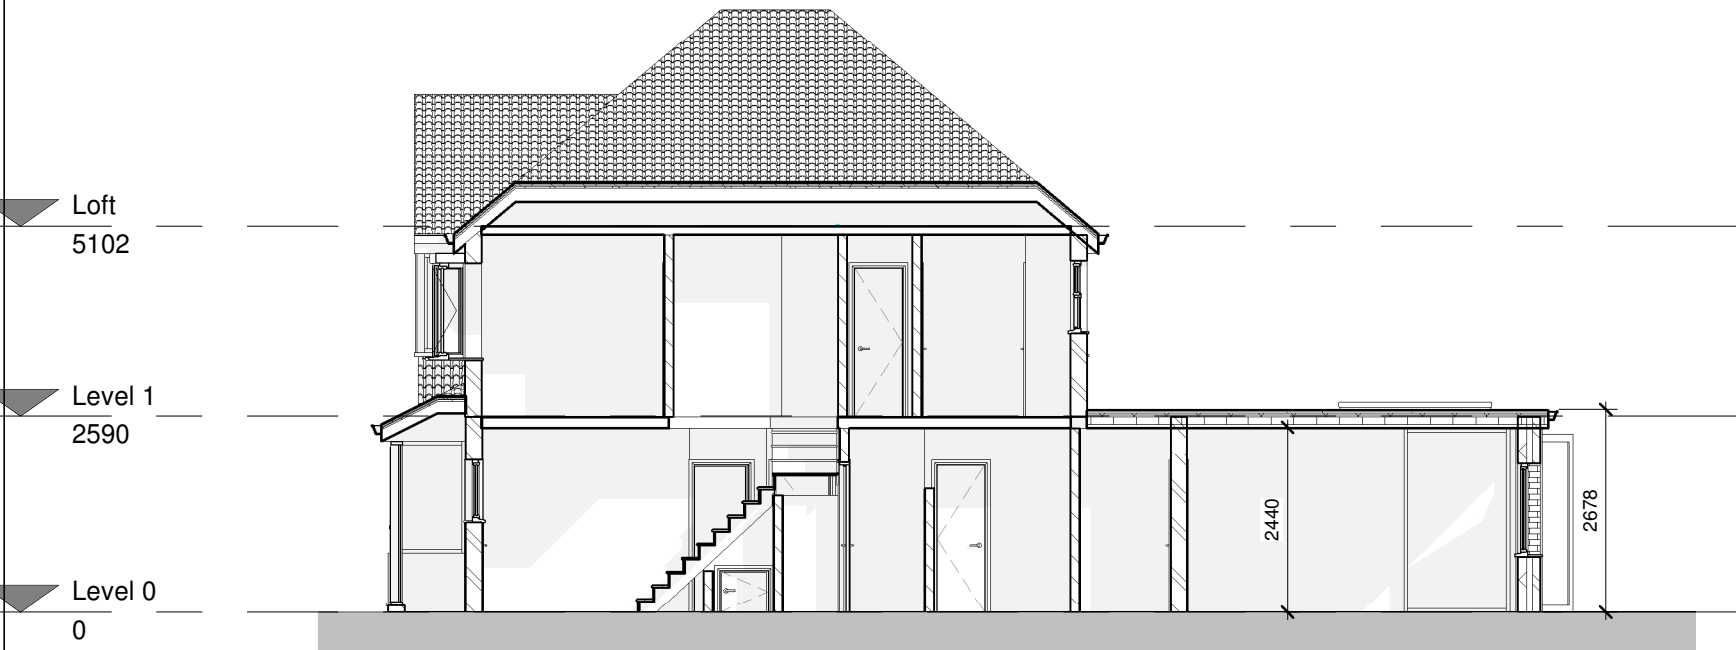


Proposed - Section 2

1 : 100



Proposed - Section 1


1 : 100

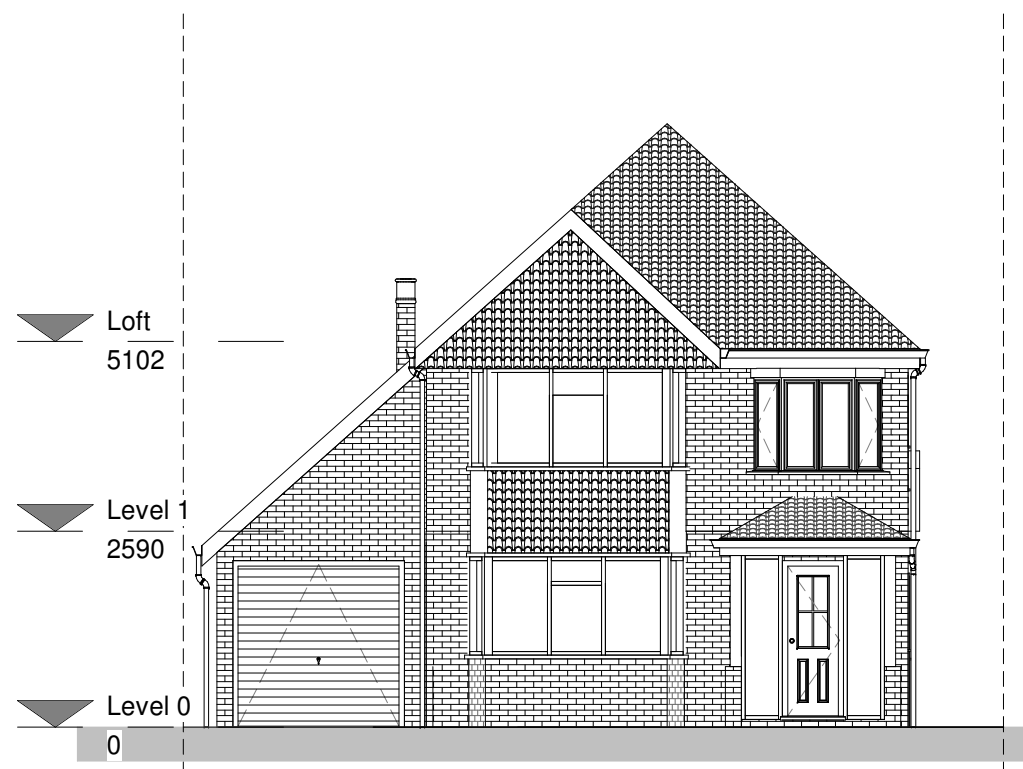


1 Front elevation - Existing
1 : 100




2 Front elevation - Proposed
1 : 100

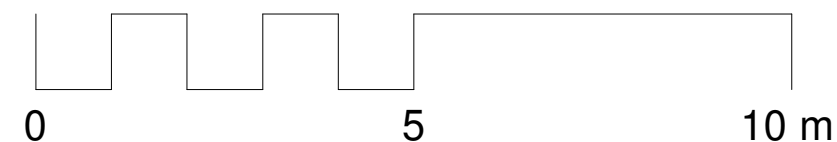


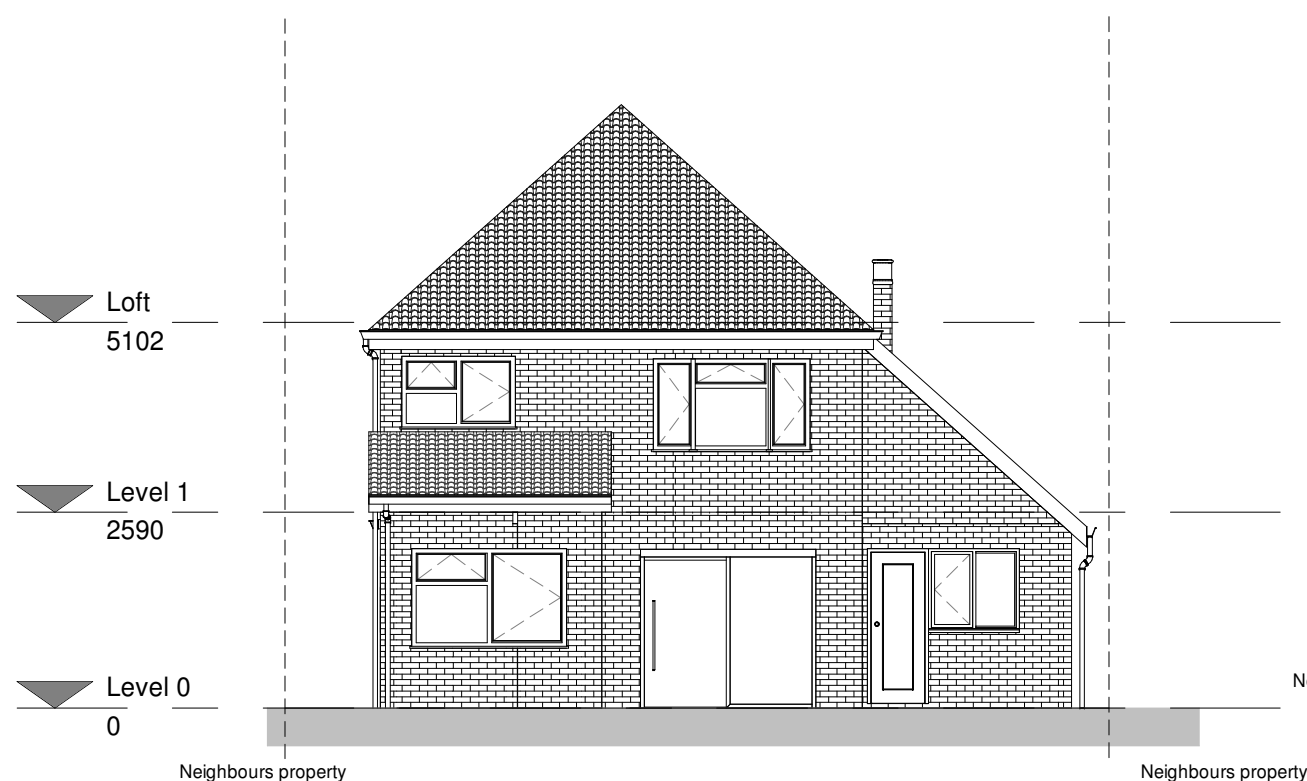

1 **Rear elevation - Existing**
1 : 100

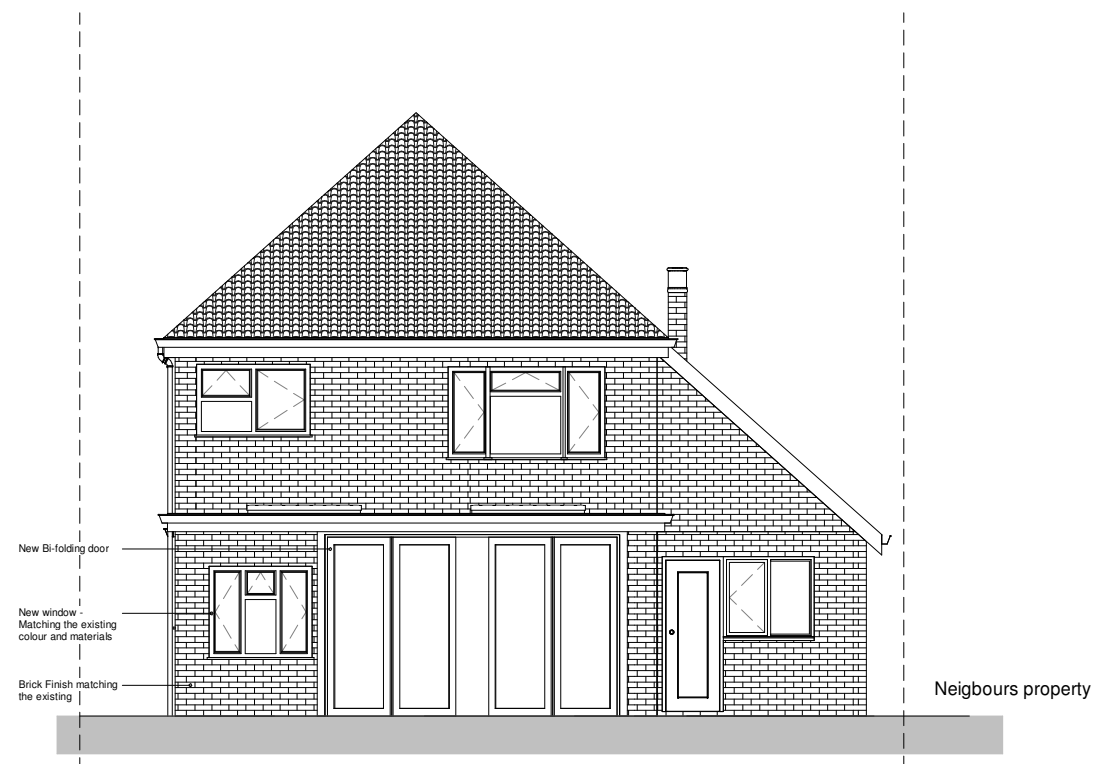

2 **Rear elevation - Proposed**
1 : 100

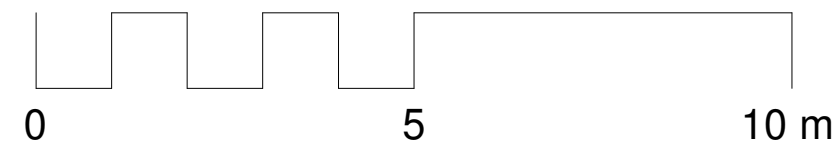






1 East elevation - Existing
1 : 100




2 East elevation - Proposed
1 : 100

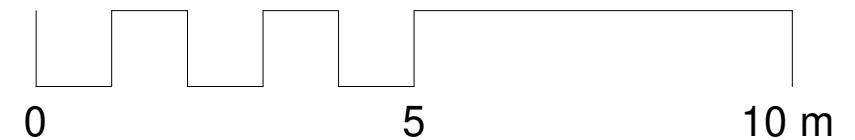


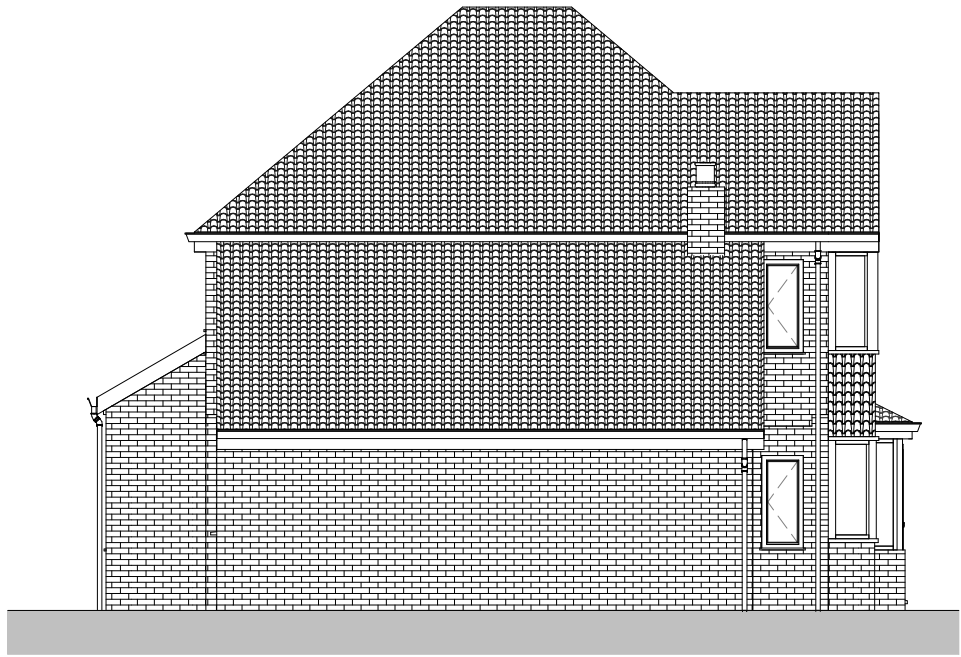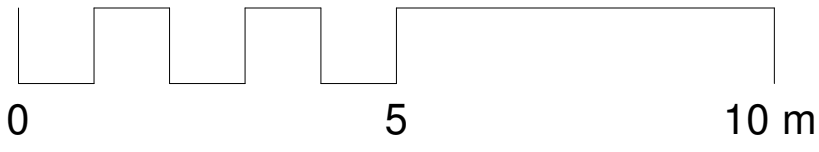


1 West elevation - Existing
1 : 100

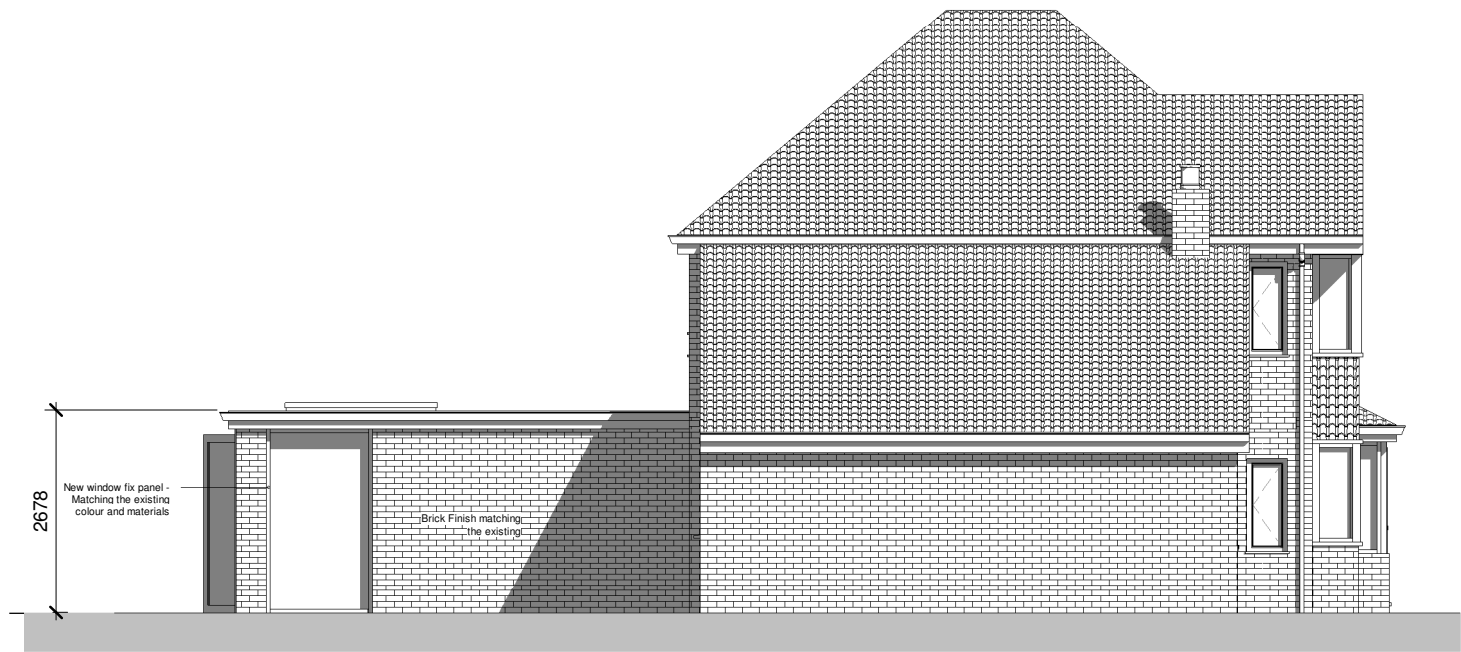

2 West elevation - Proposed
1 : 100

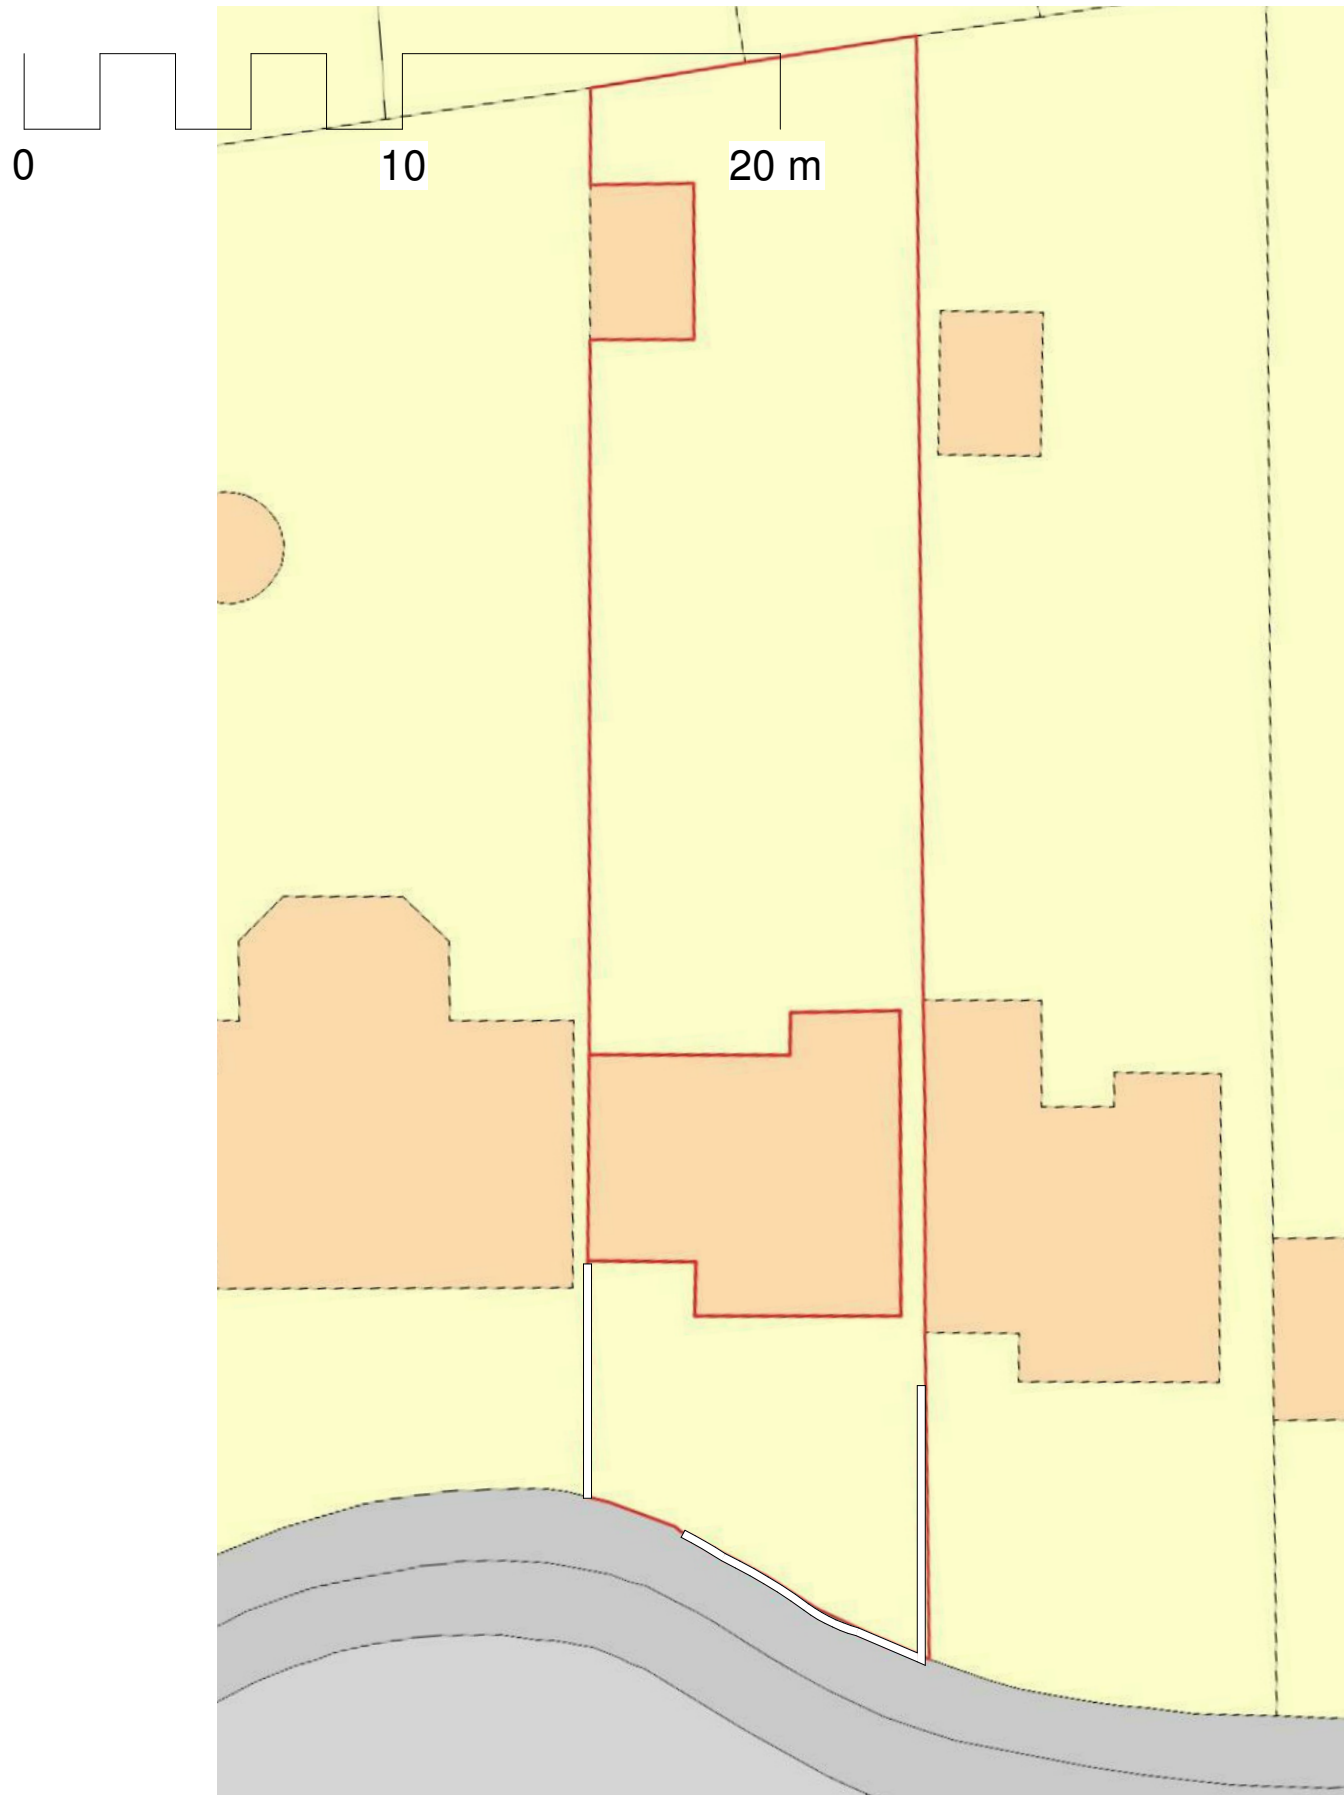

1 00 - Existing Site
1 : 200

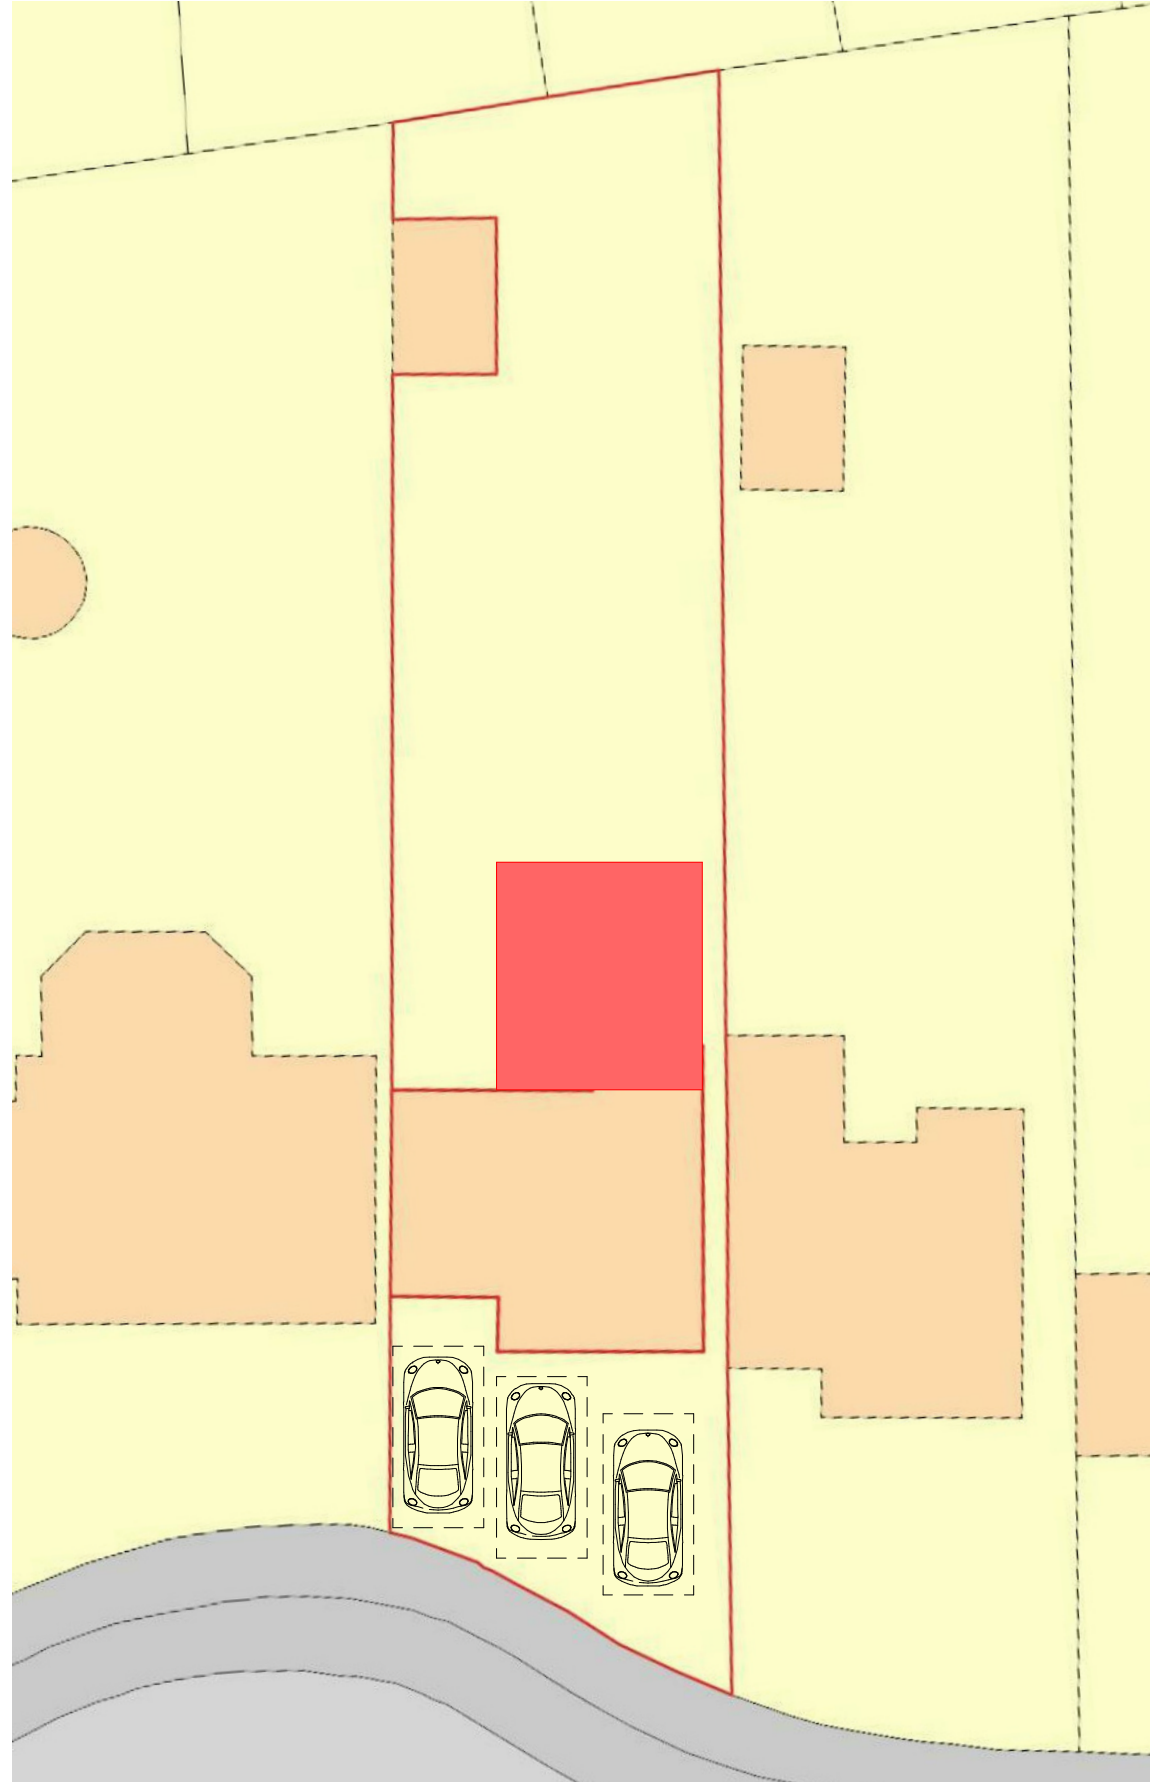

2 00 - Proposed Site
1 : 200