
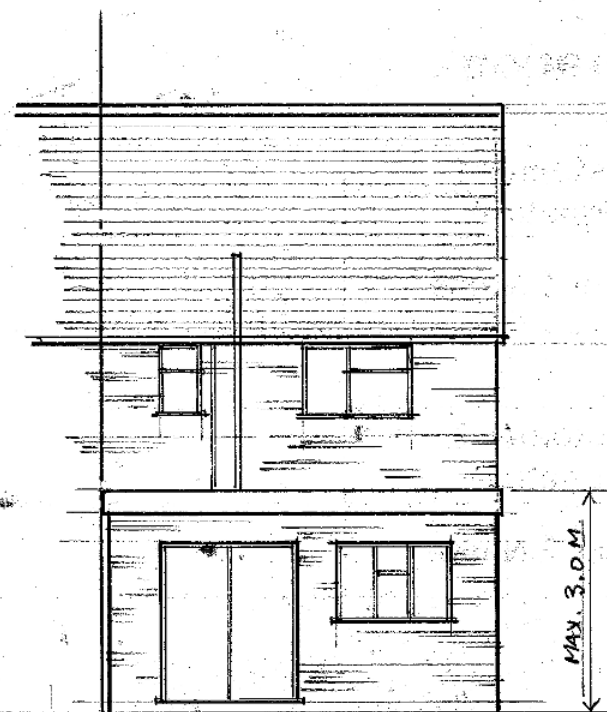


SCALE BAR 1:50


0 1 2 3 4 5 6 7 8 9 10

SCALE BAR 1:100

0 1 2 3 4 5 6 7 8 9 10

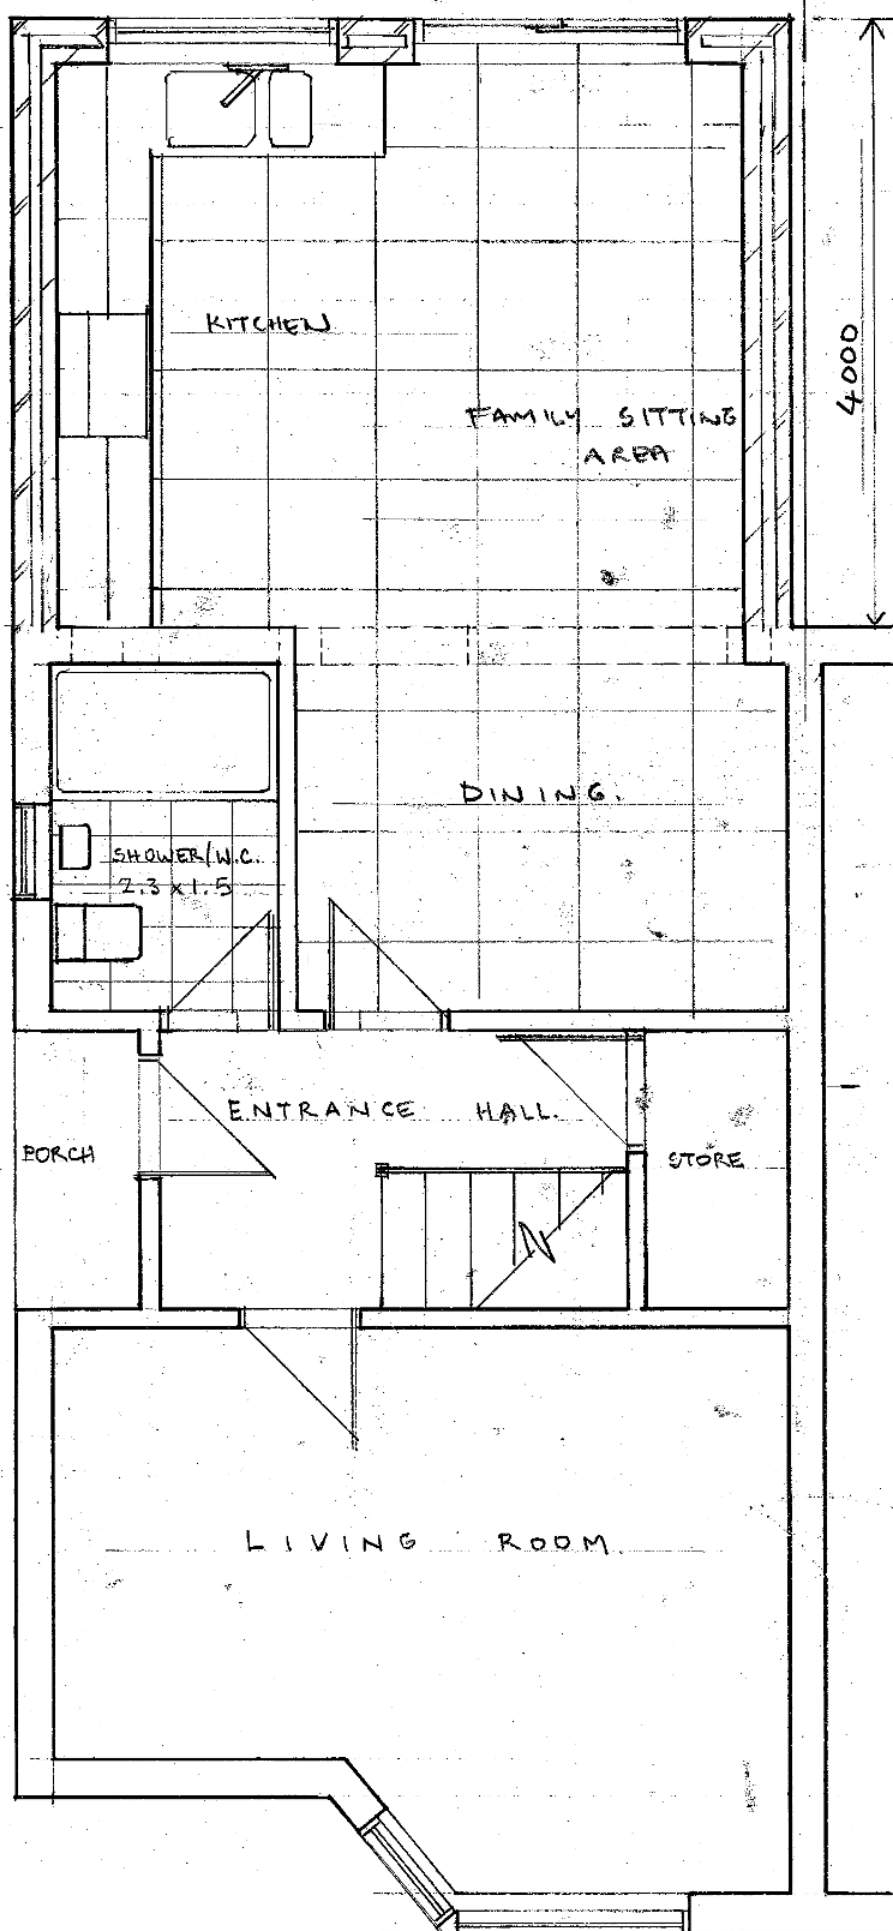

PROPOSED REAR ELEVATION 1:100

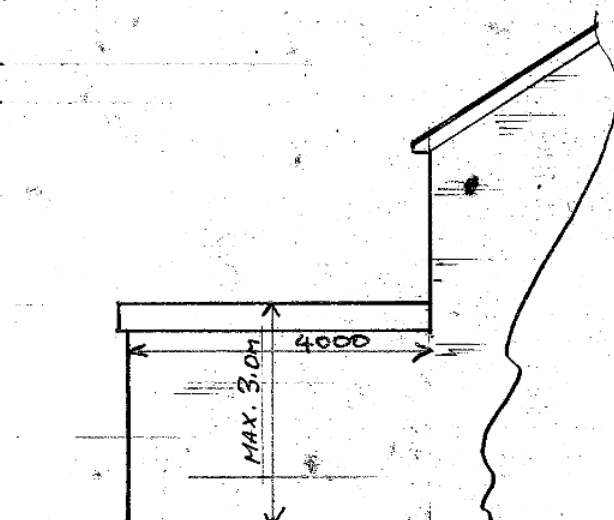

PROPOSED SIDE ELEVATION 1:100

NAME	ADDRESS	
MR. A. BAIG	23A SKIPTON DRIVE HAYES UB3 1PL	
TITLE		
PROPOSED SINGLE STOREY REAR EXTENSION WITH FLAT ROOF.		
SCALE	DATE	DRG. No.
1:50 1:100	DEC 2019	NM23ASD01