


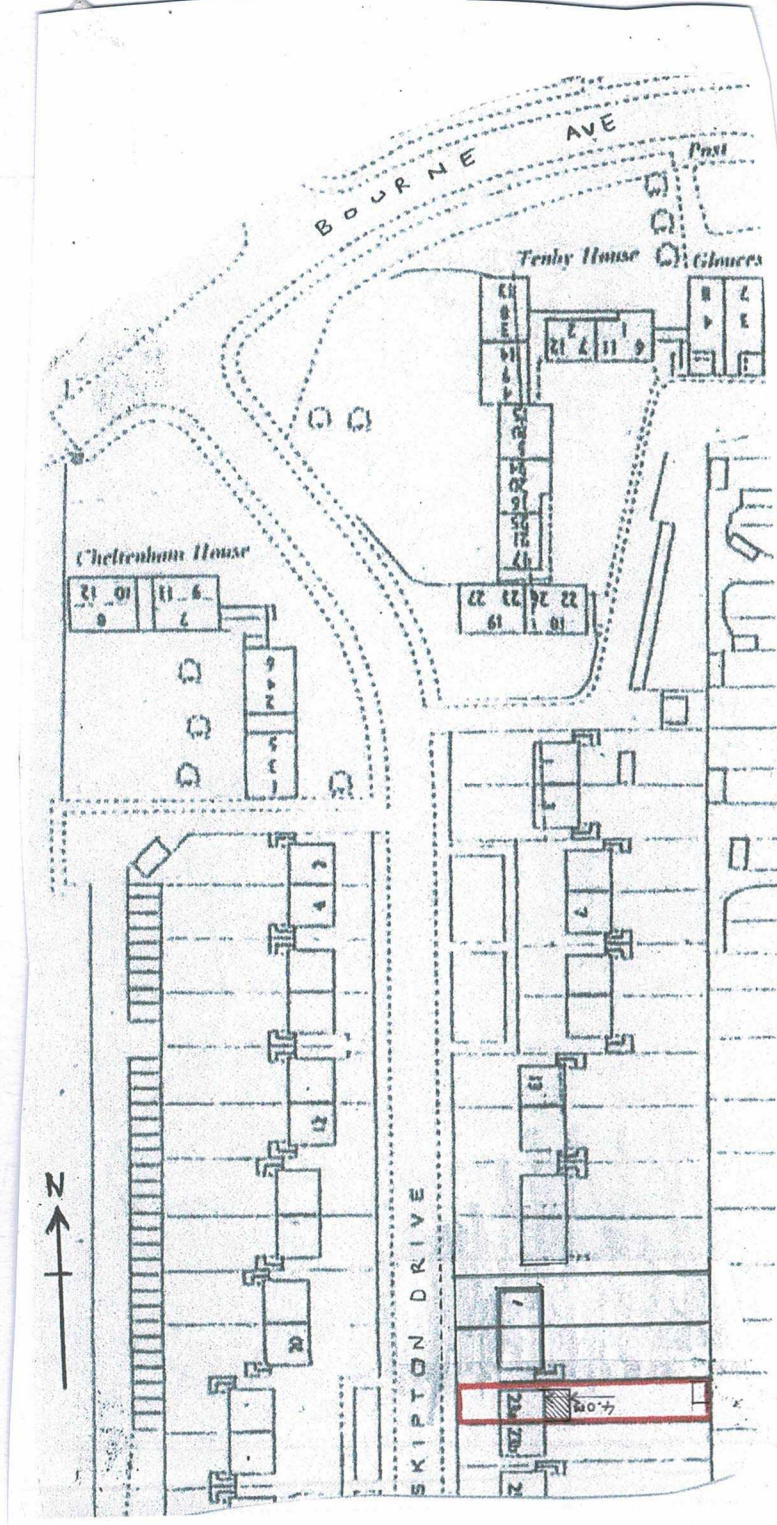

SITE PLAN 1:1250

NAME	ADDRESS	
MR. A. BAIG	23A SKIPTON DRIVE	
	HAYES	
	UB3 1PL	
TITLE		
PROPOSED SINGLE STOREY REAR EXTENSION WITH FLAT ROOF.		
SCALE	DATE	DRG. No.
1:50 1:100	DEC 2019	NM23ASDD01