


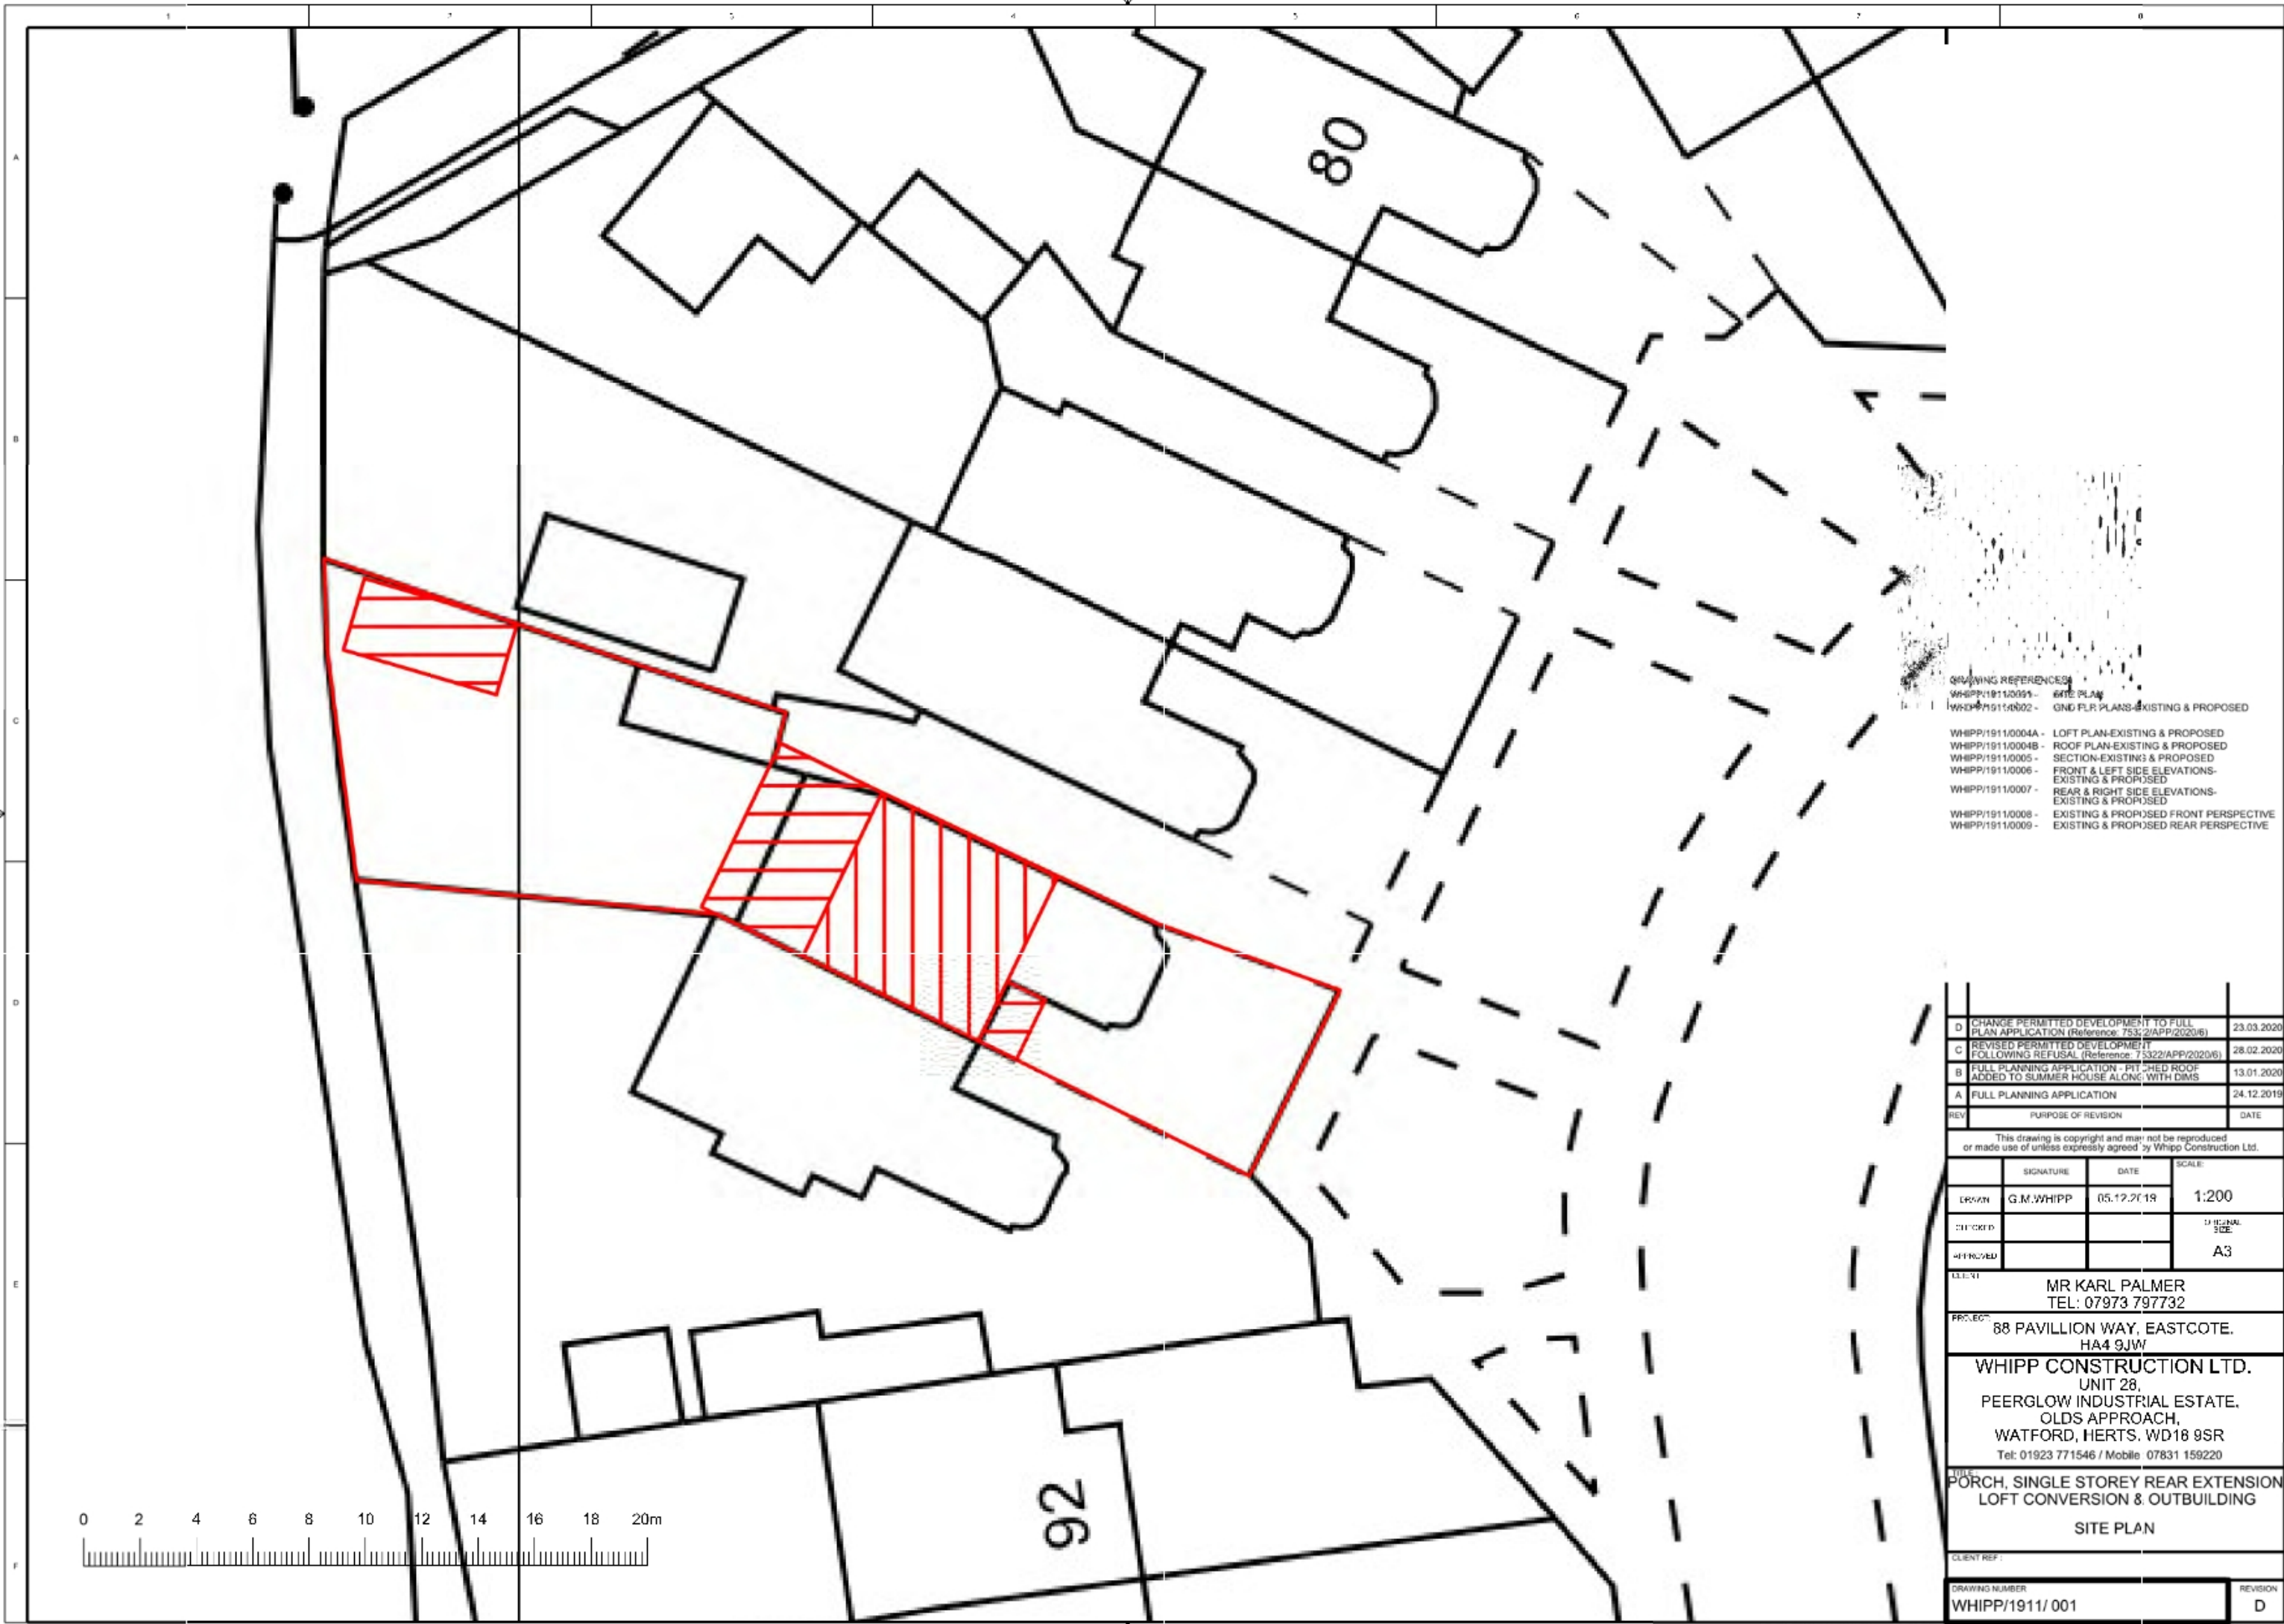

- DRAWING REFERENCES**
- WHIPP/1911/0001 - SITE PLAN
 - WHIPP/1911/0002 - GND FLR PLANS-EXISTING & PROPOSED
 - WHIPP/1911/0004A - LOFT PLAN-EXISTING & PROPOSED
 - WHIPP/1911/0004B - ROOF PLAN-EXISTING & PROPOSED
 - WHIPP/1911/0005 - SECTION-EXISTING & PROPOSED
 - WHIPP/1911/0006 - FRONT & LEFT SIDE ELEVATIONS-EXISTING & PROPOSED
 - WHIPP/1911/0007 - REAR & RIGHT SIDE ELEVATIONS-EXISTING & PROPOSED
 - WHIPP/1911/0008 - EXISTING & PROPOSED FRONT PERSPECTIVE
 - WHIPP/1911/0009 - EXISTING & PROPOSED REAR PERSPECTIVE

REV	PURPOSE OF REVISION	DATE
D	CHANGE PERMITTED DEVELOPMENT TO FULL PLAN APPLICATION (Reference: 753/2/APP/2020/6)	23.03.2020
C	REVISED PERMITTED DEVELOPMENT FOLLOWING REFUSAL (Reference: 75322/APP/2020/6)	28.02.2020
B	FULL PLANNING APPLICATION - PIT CHED ROOF ADDED TO SUMMER HOUSE ALONG WITH DIMS	13.01.2020
A	FULL PLANNING APPLICATION	24.12.2019

This drawing is copyright and may not be reproduced or made use of unless expressly agreed by Whipp Construction Ltd.

	SIGNATURE	DATE	SCALE
DRAWN	G.M.WHIPP	05.12.19	1:200
CHECKED			ORIGINAL SIZE
APPROVED			A3

CLIENT: MR KARL PALMER
TEL: 07973 797732

PROJECT: 88 PAVILLION WAY, EASTCOTE, HA4 9JW

WHIPP CONSTRUCTION LTD.
UNIT 28,
PEERGLow INDUSTRIAL ESTATE,
OLDS APPROACH,
WATFORD, HERTS. WD18 9SR
Tel: 01923 771546 / Mobile: 07831 159220

TITLE: PORCH, SINGLE STOREY REAR EXTENSION
LOFT CONVERSION & OUTBUILDING

SITE PLAN

CLIENT REF: _____

DRAWING NUMBER: WHIPP/1911/ 001

REVISION: D