
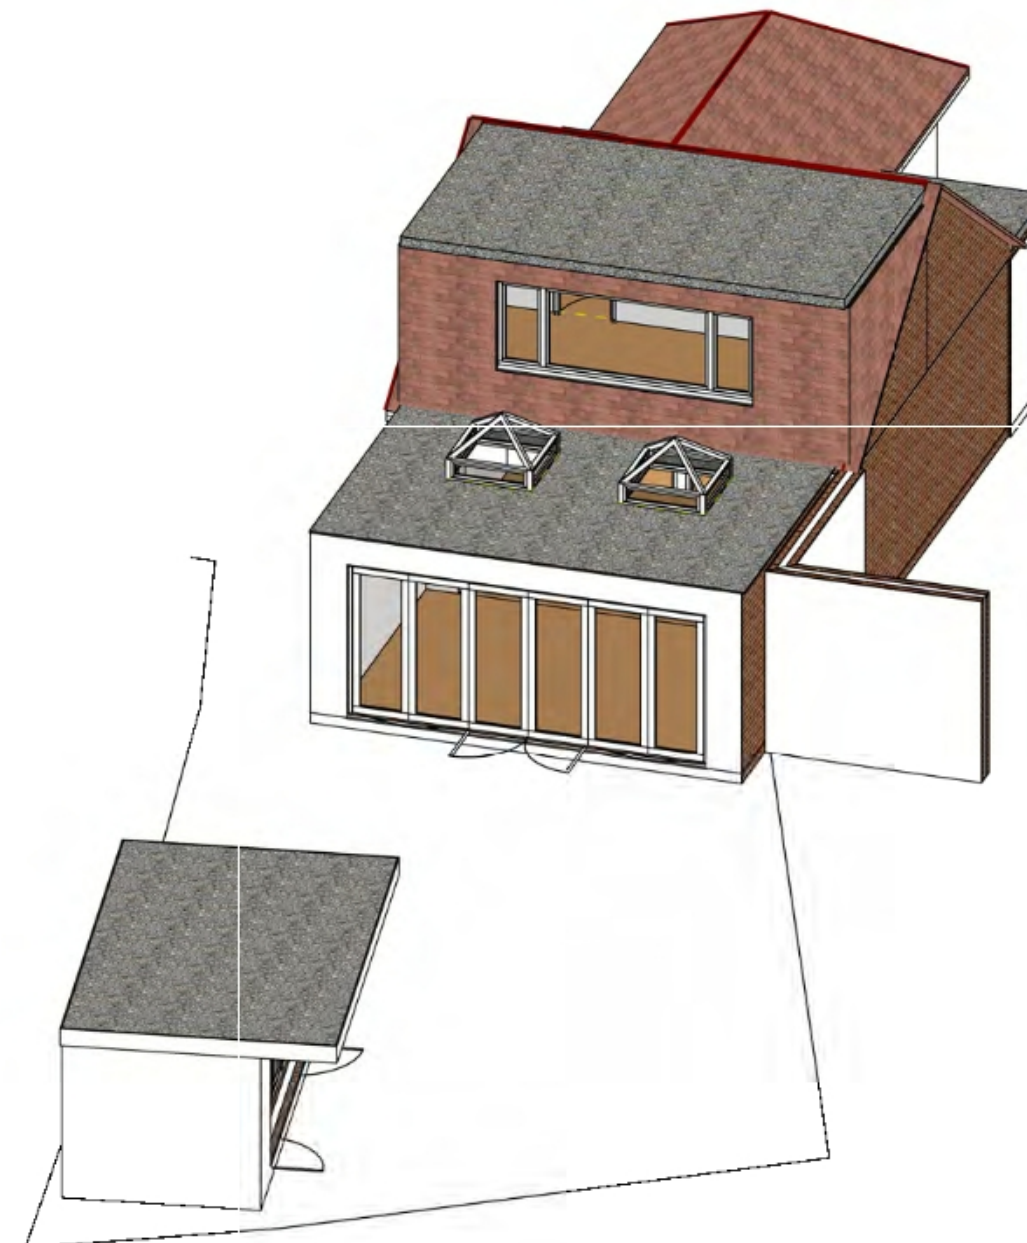


EXISTING REAR VIEW PERSPECTIVE

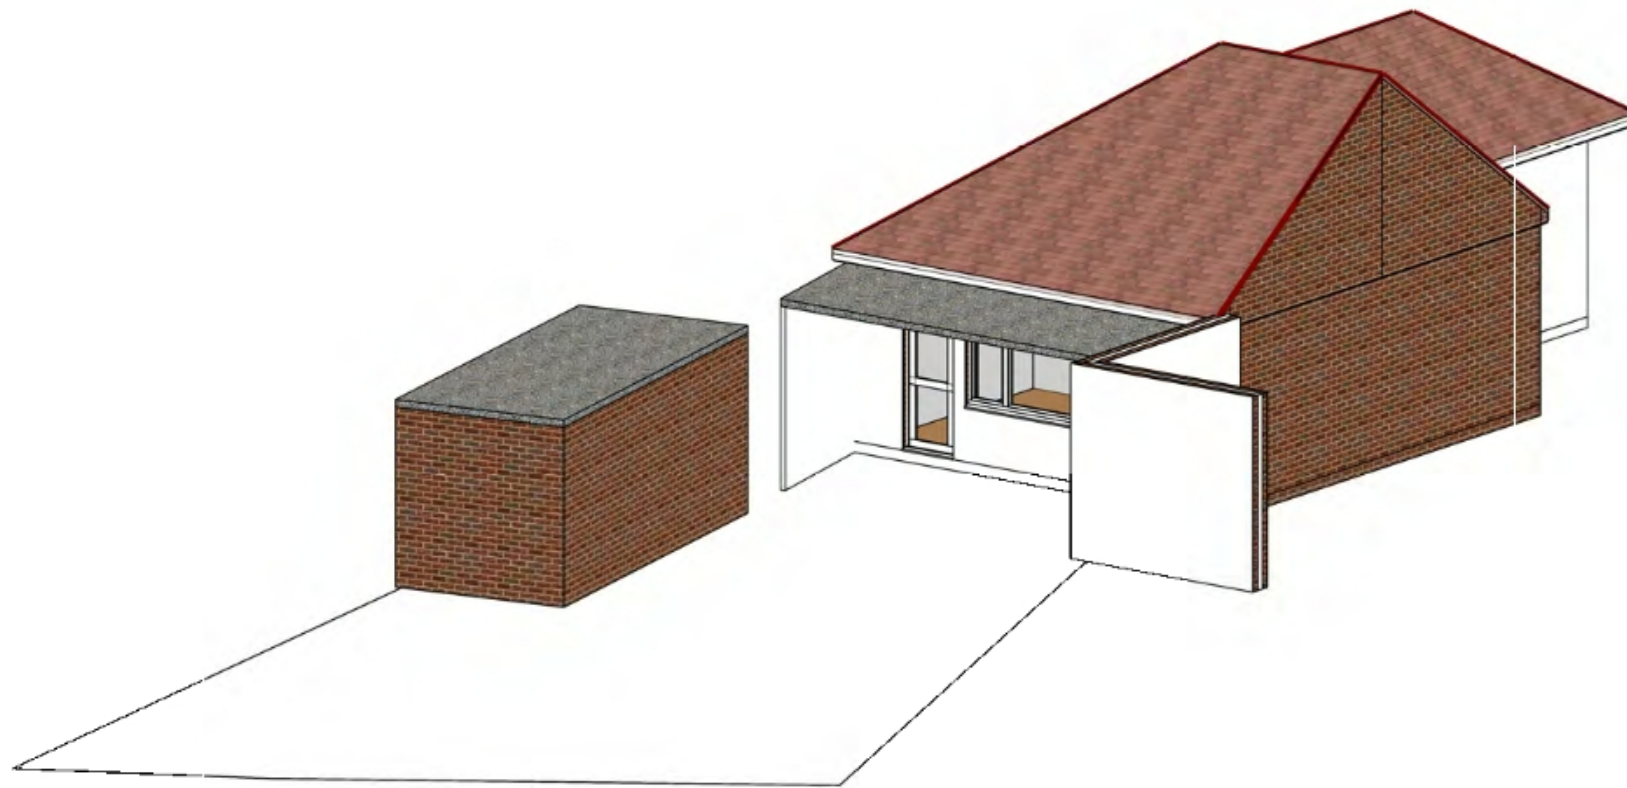

PROPOSED REAR VIEW PERSPECTIVE

DRAWING REFERENCES:
 WHIPP/1911/0001 - SITE PLAN
 WHIPP/1911/0002 - GND FLR PLANS-EXISTING & PROPOSED
 WHIPP/1911/0004A - LOFT PLAN-EXISTING & PROPOSED
 WHIPP/1911/0004B - ROOF PLAN-EXISTING & PROPOSED
 WHIPP/1911/0005 - SECTION-EXISTING & PROPOSED
 WHIPP/1911/0006 - FRONT & LEFT SIDE ELEVATIONS-EXISTING & PROPOSED
 WHIPP/1911/0007 - REAR & RIGHT SIDE ELEVATIONS-EXISTING & PROPOSED
 WHIPP/1911/0008 - EXISTING & PROPOSED FRONT PERSPECTIVE
 WHIPP/1911/0009 - EXISTING & PROPOSED REAR PERSPECTIVE

D	CHANGE PERMITTED DEVELOPMENT PLAN APPLICATION (Reference: 753/2019/0001)
C	REVISED PERMITTED DEVELOPMENT FOLLOWING REFUSAL (Reference: 753/2019/0001)
B	FULL PLANNING APPLICATION - PIT ADDED TO SUMMER HOUSE ALONG WITH
A	FULL PLANNING APPLICATION
REV	PURPOSE OF REVISION
This drawing is copyright and made use of unless expressly agreed	
DRAWN	G.M.WHIPP
CHECKED	
APPROVED	
MR KARL PALMER TEL: 07973 797732	
PROJECT: 88 PAVILLION WAY, EASTCOTE, HA4 9JW	
WHIPP CONSTRUCTION LTD. UNIT 28, PEERGLOW INDUSTRIAL ESTATE, OLDS APPROACH, WATFORD, HERTS. WD18 9SR Tel: 01923 771546 / Mobile: 07831 159220	
TITLE: PORCH, SINGLE STOREY REAR EXTENSION LOFT CONVERSION & OUTBUILDING EXISTING & PROPOSED REAR VIEW PERSPECTIVE	
CLIENT REF:	
DRAWING NUMBER	WHIPP/1911/ 009
REVISION	D