


EXISTING FRONT ELEVATION



PROPOSED FRONT ELEVATION



EXISTING LEFT SIDE ELEVATION

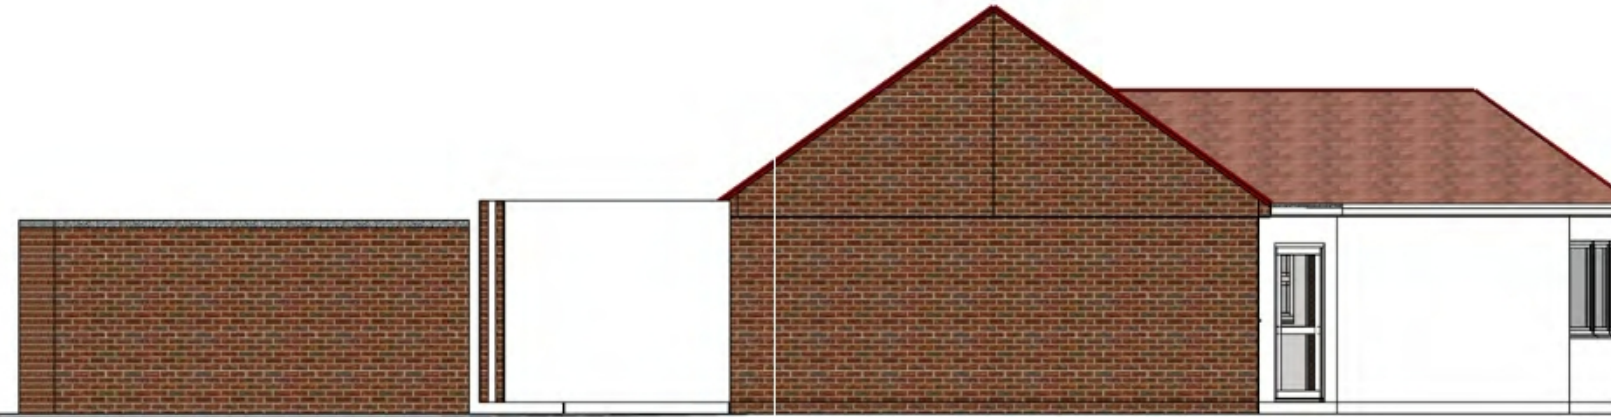

PROPOSED LEFT SIDE ELEVATION

DRAWING REFERENCES:
WHIPP/1911/0001 - SITE PLAN
WHIPP/1911/0002 - GND FLR PLANS-EXISTING & PROPOSED
WHIPP/1911/0004A - LOFT PLAN-EXISTING & PROPOSED
WHIPP/1911/0004B - ROOF PLAN-EXISTING & PROPOSED
WHIPP/1911/0005 - SECTION-EXISTING & PROPOSED
WHIPP/1911/0006 - FRONT & LEFT SIDE ELEVATIONS-EXISTING & PROPOSED
WHIPP/1911/0007 - REAR & RIGHT SIDE ELEVATIONS-EXISTING & PROPOSED
WHIPP/1911/0008 - EXISTING & PROPOSED FRONT PERSPECTIVE
WHIPP/1911/0009 - EXISTING & PROPOSED REAR PERSPECTIVE

D	CHANGE PERMITTED DEVELOPMENT
C	PLAN APPLICATION (Reference: 753/2019/0001)
C	REVISED PERMITTED DEVELOPMENT
B	FOLLOWING REFUSAL (Reference: 753/2019/0001)
B	FULL PLANNING APPLICATION - PIT
A	ADDED TO SUMMER HOUSE ALONG
A	FULL PLANNING APPLICATION
REV	PURPOSE OF REVISION
This drawing is copyright and may not be reproduced or made use of unless expressly agreed.	
DRAWN	G.M.WHIPP
CHECKED	
APPROVED	
DATE	05.12.2019
SCALE	1:100
PROJECT	MR KARL PALMER TEL: 07973 797732
PROJECT	88 PAVILLION WAY, EASTCOTE, HA4 9JW
PROJECT	WHIPP CONSTRUCTION LTD. UNIT 28, PEERGLOW INDUSTRIAL ESTATE, OLDS APPROACH, WATFORD, HERTS. WD18 9SR Tel: 01923 771546 / Mobile: 07831 159220
TITLE	PORCH, SINGLE STOREY REAR EXTENSION LOFT CONVERSION & OUTBUILDING EXISTING & PROPOSED FRONT & LEFT SIDE ELEVATIONS
CLIENT REF.	
DRAWING NUMBER	WHIPP/1911/ 006
REVISION	D

