



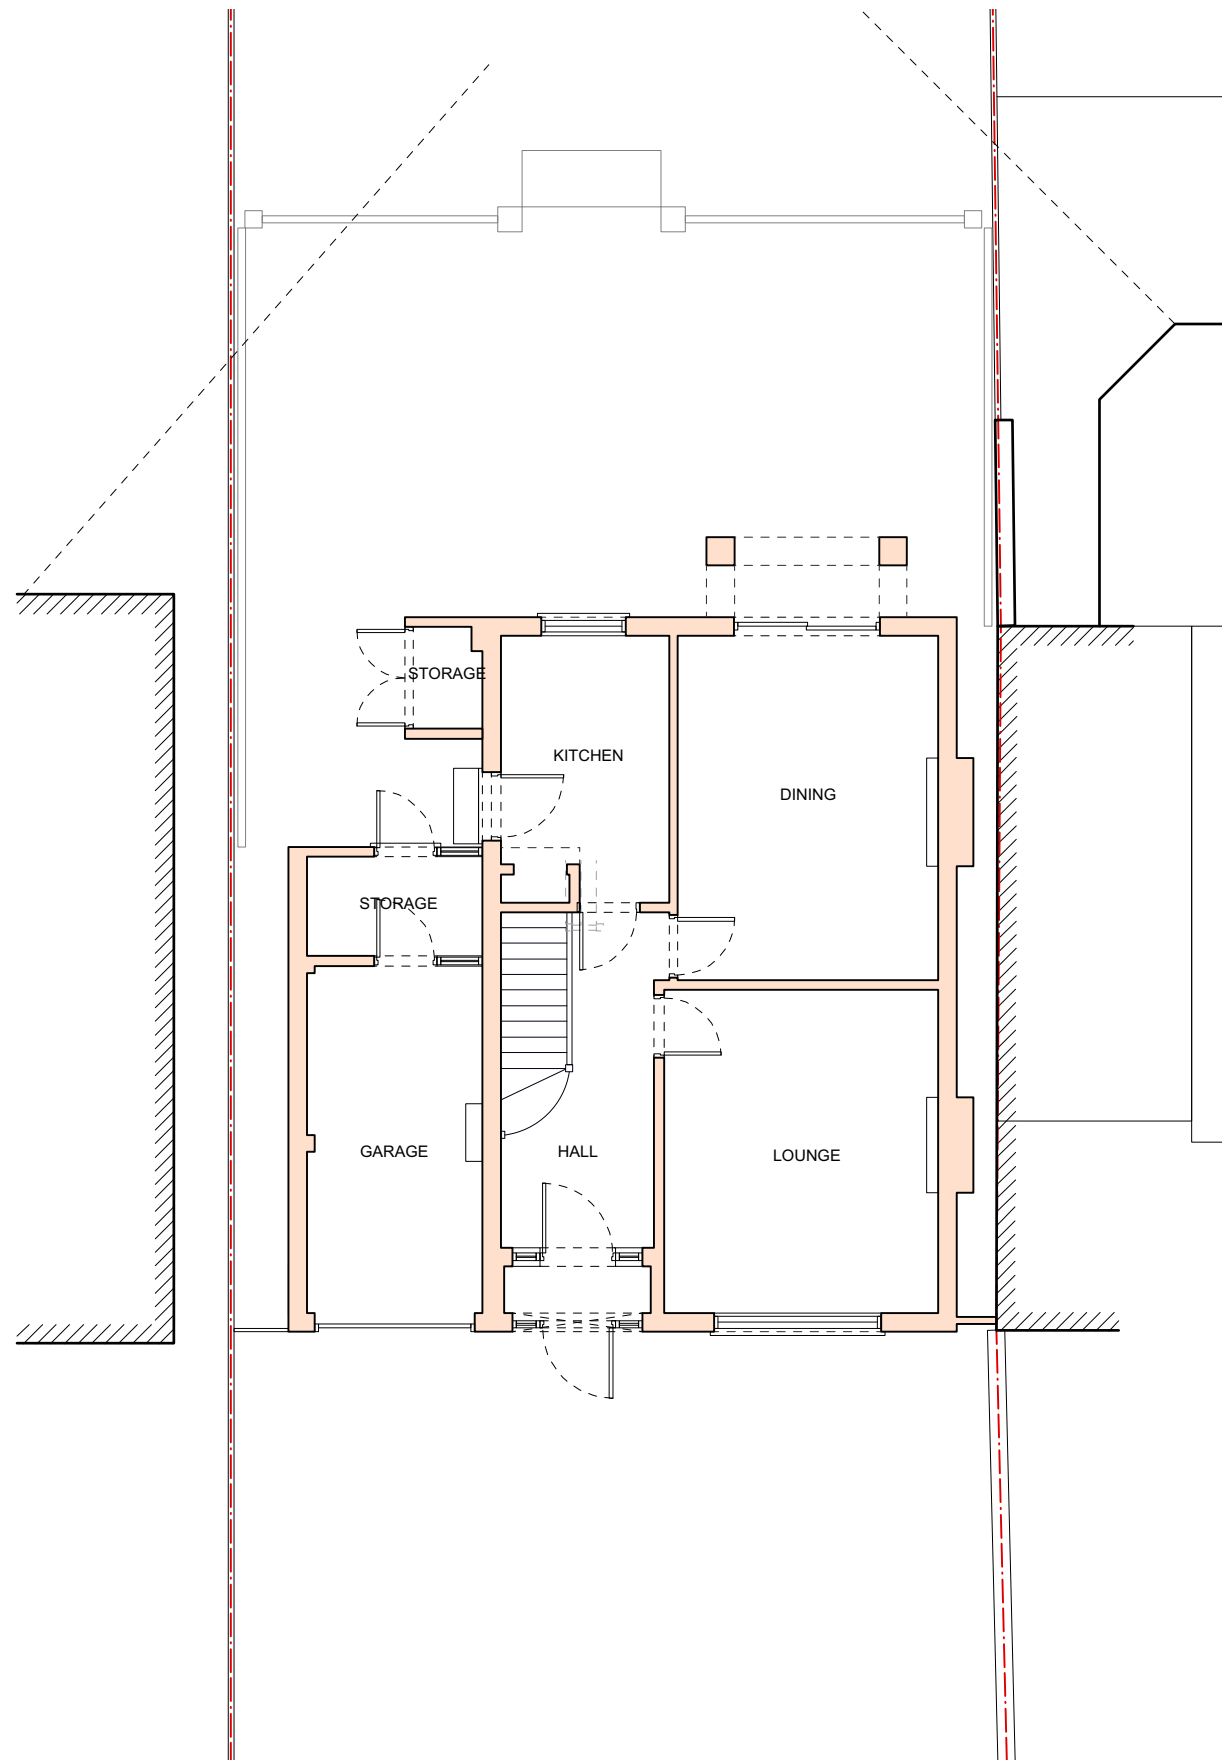

01
SK-02

EXISTING GROUND FLOOR
1:100@A3

scale 1:100@A3

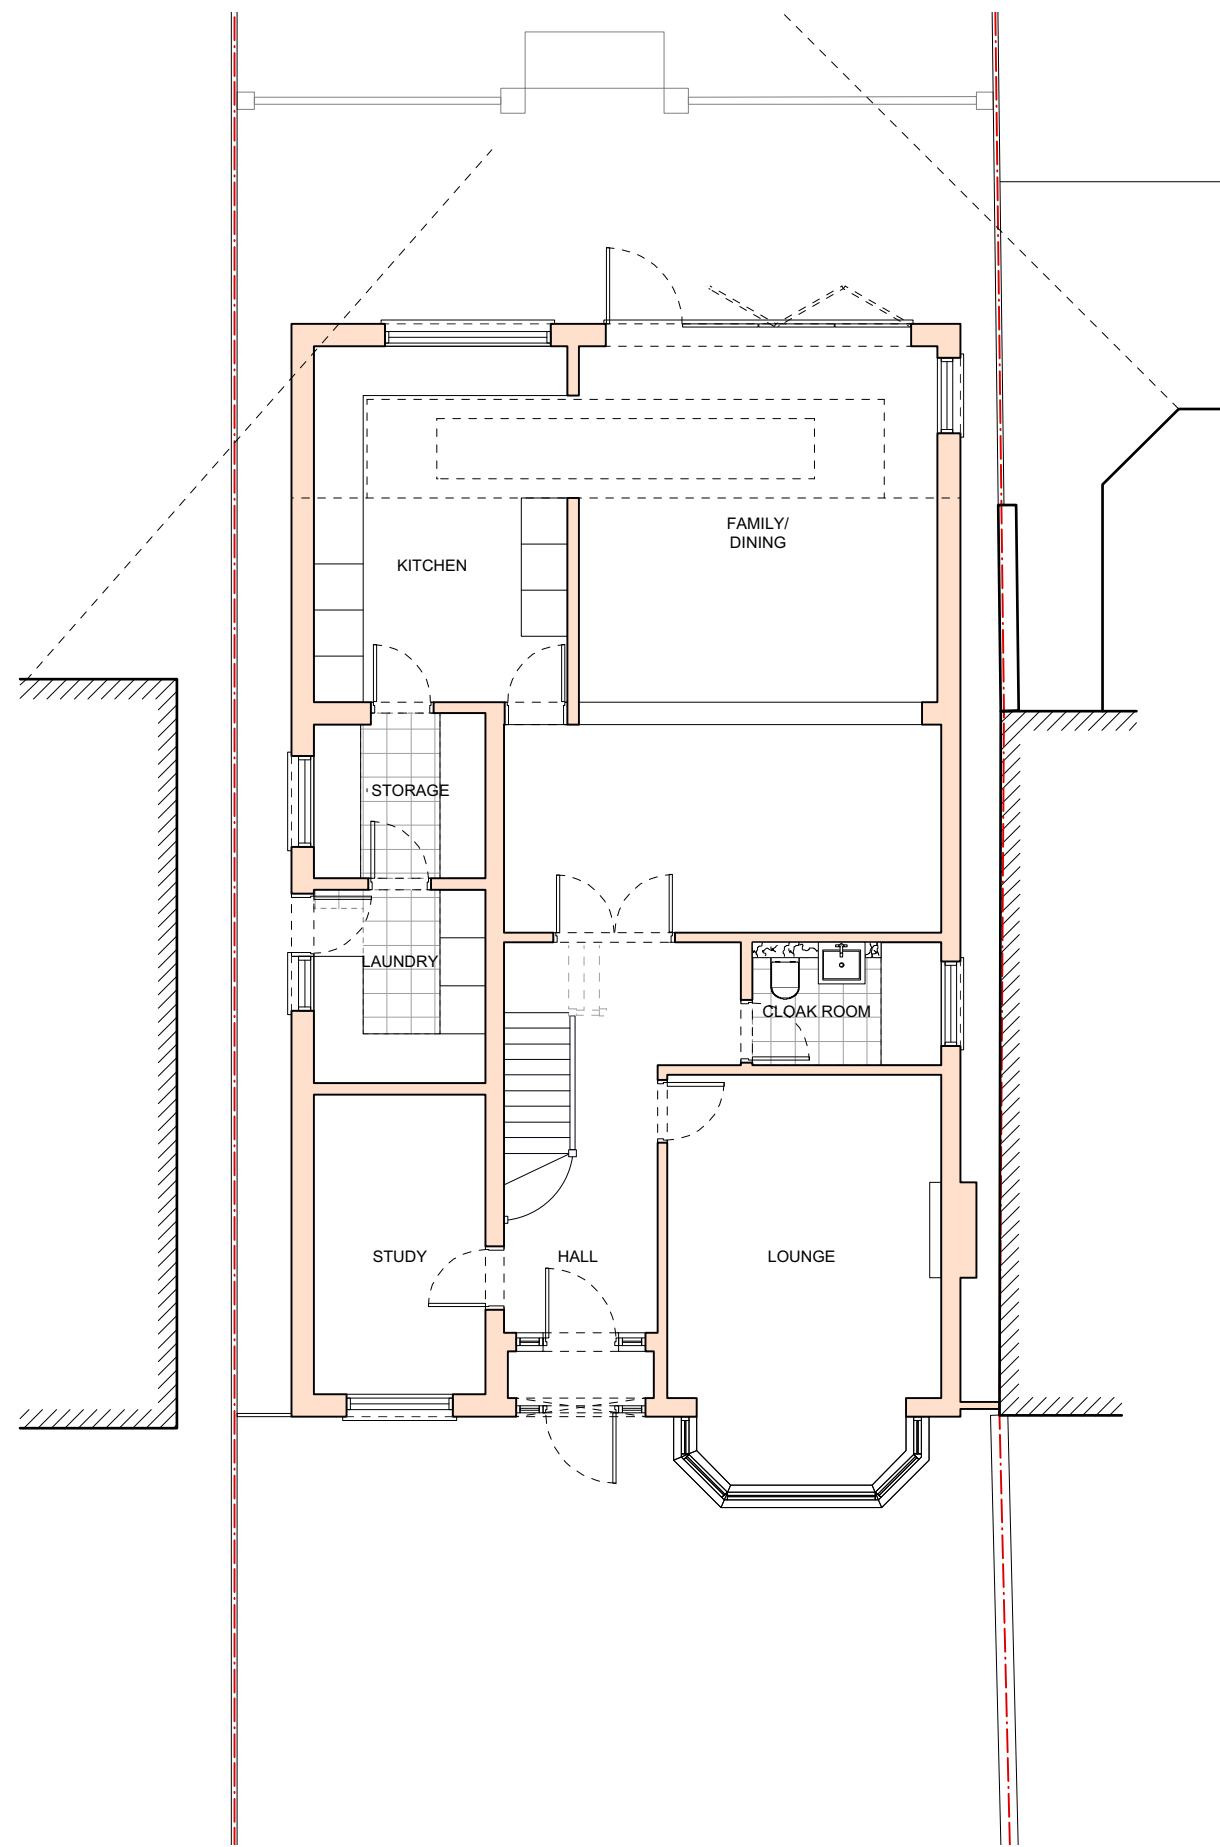

02
SK-02

PROPOSED GROUND FLOOR
1:100@A3




9 THE RIDGEWAY
HA4 8QR

GROUND FLOOR PLAN
EXISTING AND PROPOSED


DRNG No SK-02	SCALE 1:100 @ A3	DATE DEC.2019
------------------	---------------------	------------------



RICHMOND DESIGN AND BUILD
5, St. Mirren Court, 28 Richmond road, EN5 1SD
Mob. 07888736851
richmondandb@gmail.com

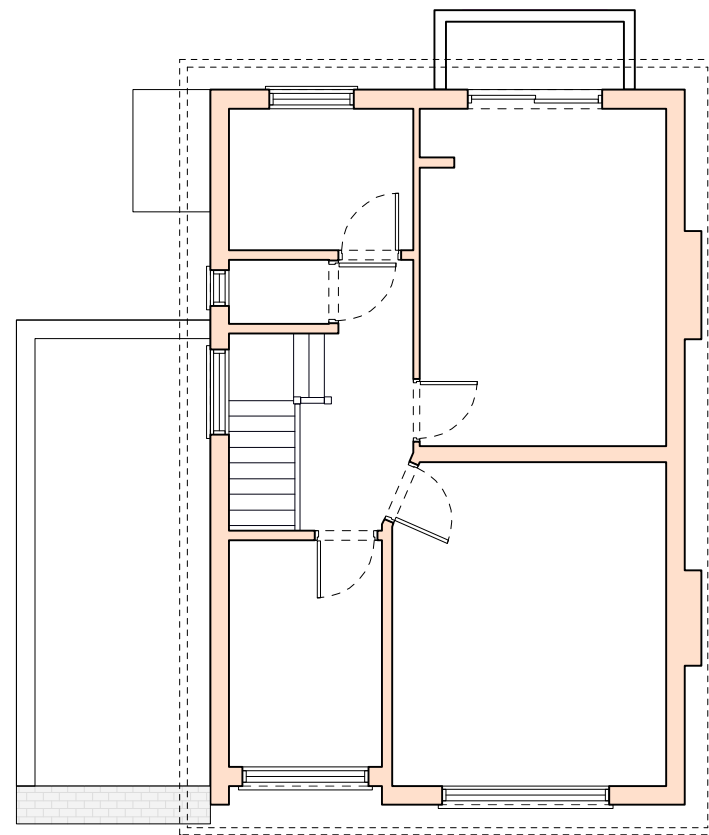

01
SK-03 EXISTING FIRST FLOOR
1:100@A3

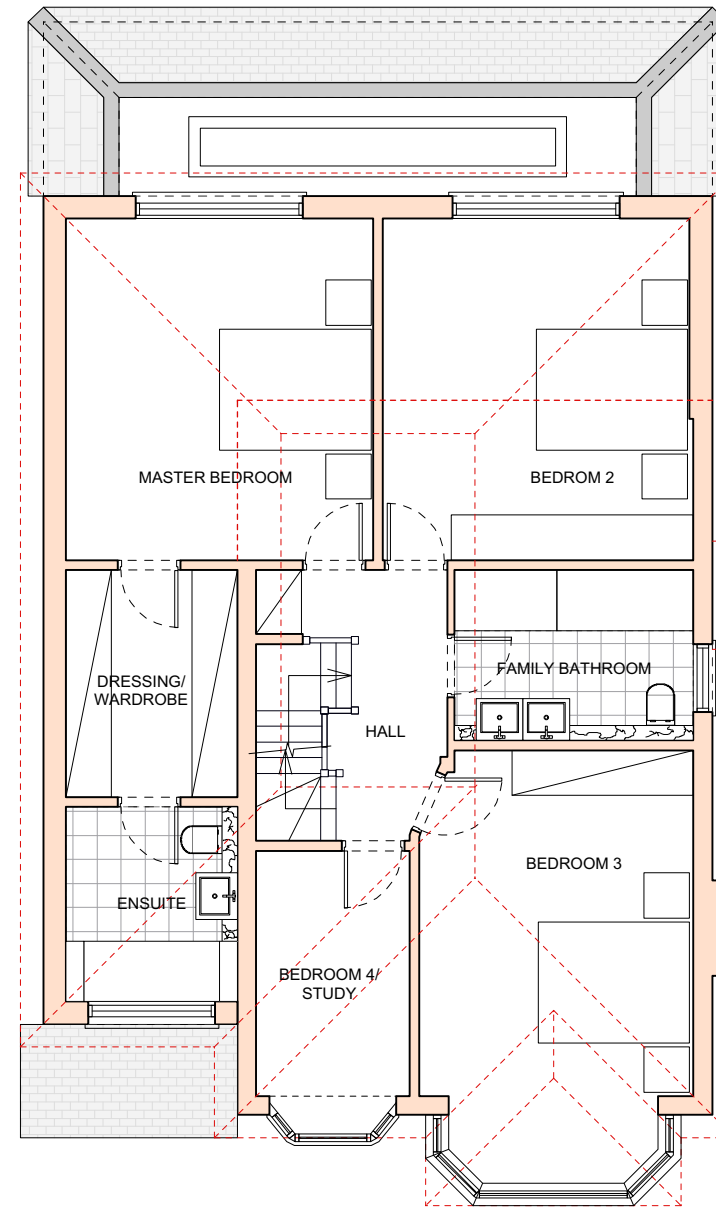

02
SK-03 PROPOSED FIRST FLOOR
1:100@A3




9 THE RIDGEWAY
HA4 8QR

FIRST FLOOR PLAN
EXISTING AND PROPOSED

DRNG No	SCALE	DATE
SK-03	1:100 @ A3	DEC.2019




RICHMOND DESIGN AND BUILD
5, St. Mirren Court, 28 Richmond road, EN5 1SD
Mob. 07888736851
richmondandb@gmail.com

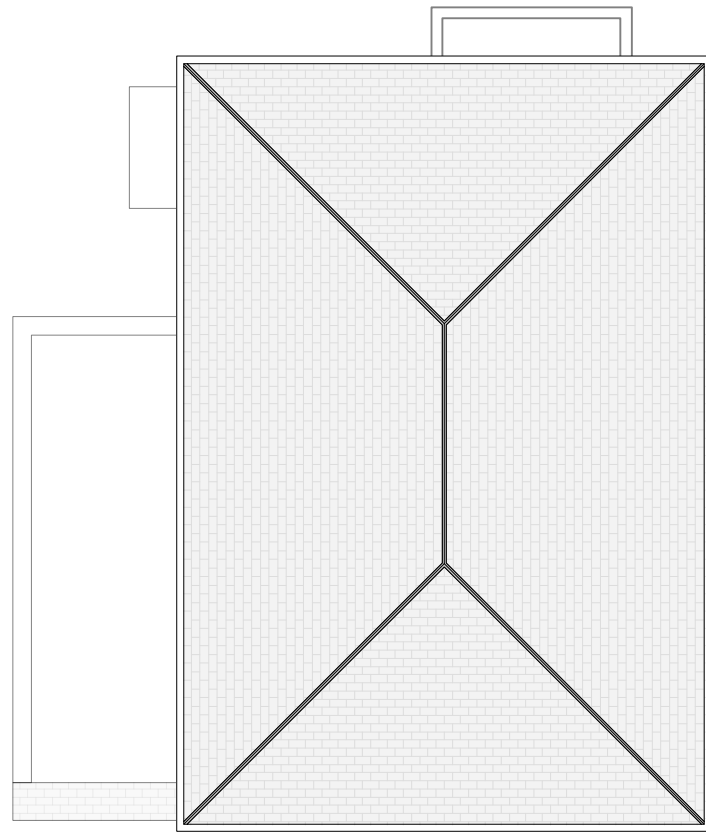

01
SK-04

EXISTING ROOF PLAN
1:100@A3

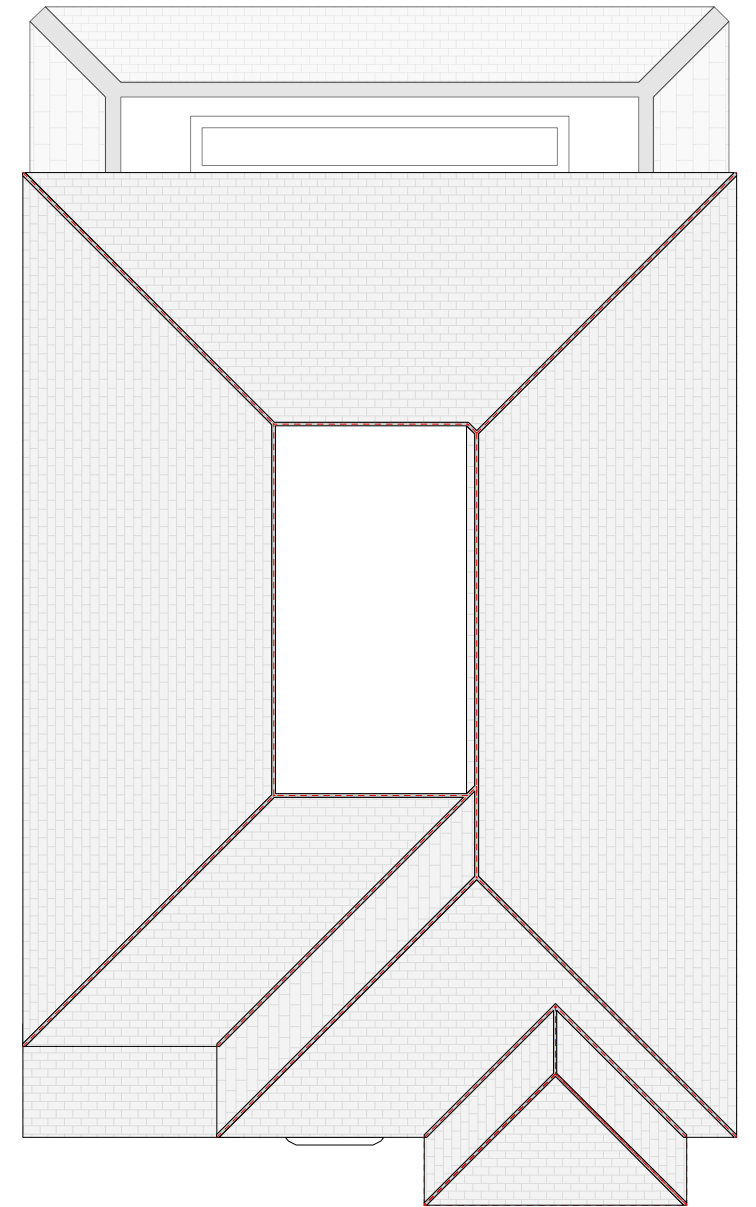

03
SK-04

PROPOSED ROOF PLAN
1:100@A3



9 THE RIDGEWAY
HA4 8QR

ROOF AND LOFT PLAN
EXISTING AND PROPOSED


DRNG No SK-04	SCALE 1:100 @ A3	DATE DEC.2019
------------------	---------------------	------------------



RICHMOND DESIGN AND BUILD
5, St. Mirren Court, 28 Richmond road, EN5 1SD
Mob. 07888736851
richmondandb@gmail.com



01
SK-05
EXISTING FRONT ELEVATION (WEST)
1:100@A3

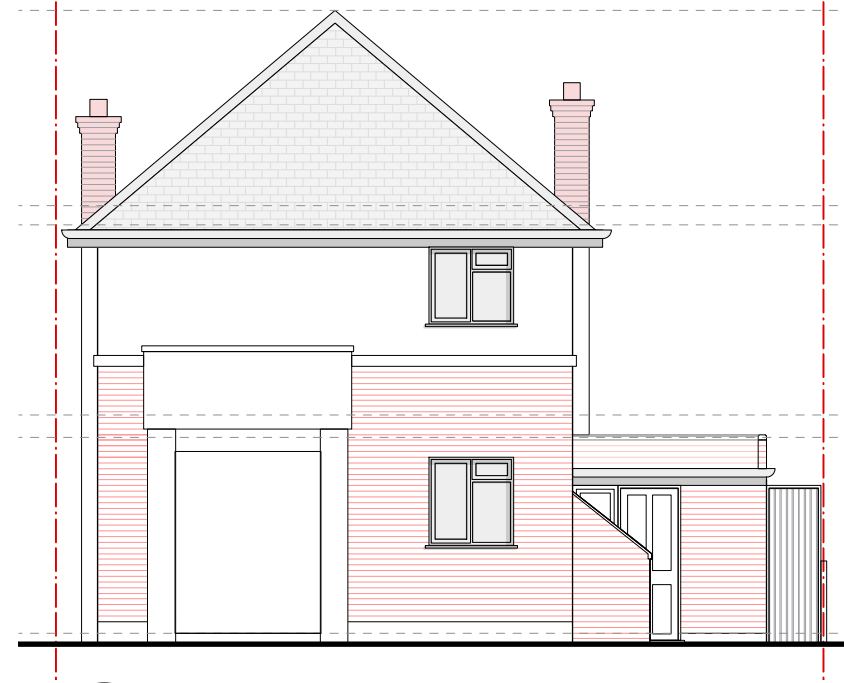

02
SK-05
EXISTING REAR ELEVATION (EAST)
1:100@A3



03
SK-05
PROPOSED FRONT ELEVATION (WEST)
1:100@A3



04
SK-05
PROPOSED REAR ELEVATION (EAST)
1:100@A3

scale 1:100@A3




9 THE RIDGEWAY
HA4 8QR

ELEVATIONS
EXISTING AND PROPOSED

DRNG No	SCALE	DATE
SK-05	1:100 @ A3	DEC.2019




RICHMOND DESIGN AND BUILD
5, St. Mirren Court, 28 Richmond road, EN5 1SD
Mob. 07888736851
richmondandbuild@gmail.com

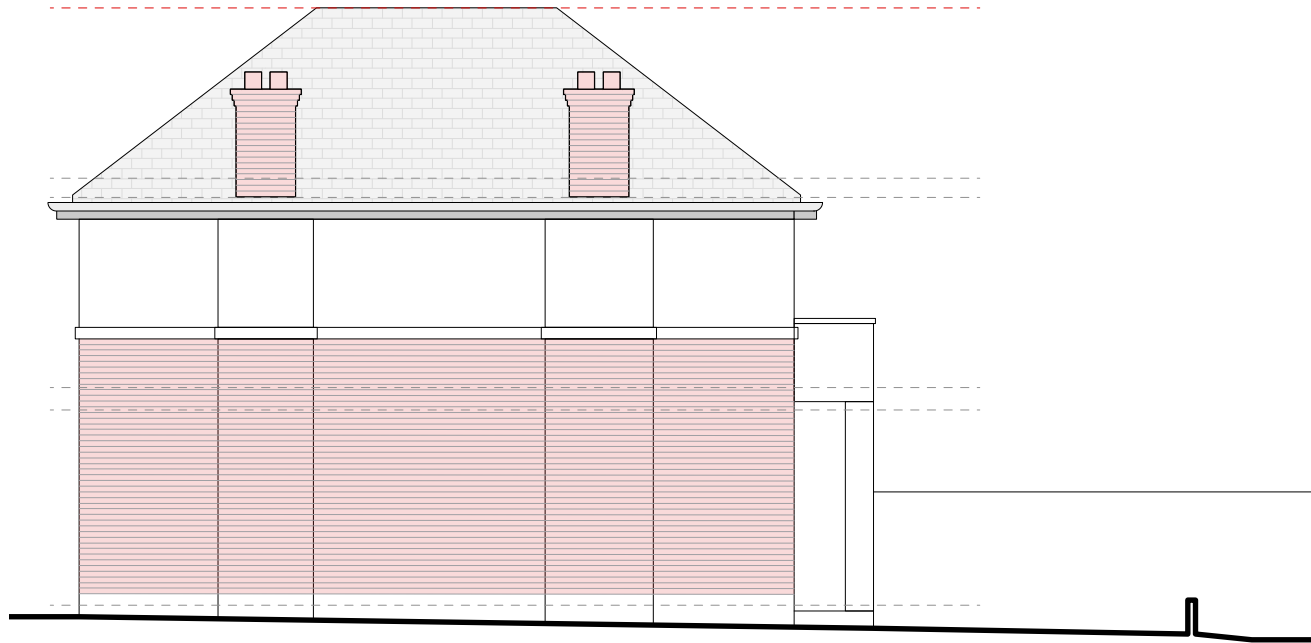


01
SK-06

EXISTING SIDE ELEVATION (SOUTH)
1:100@A3

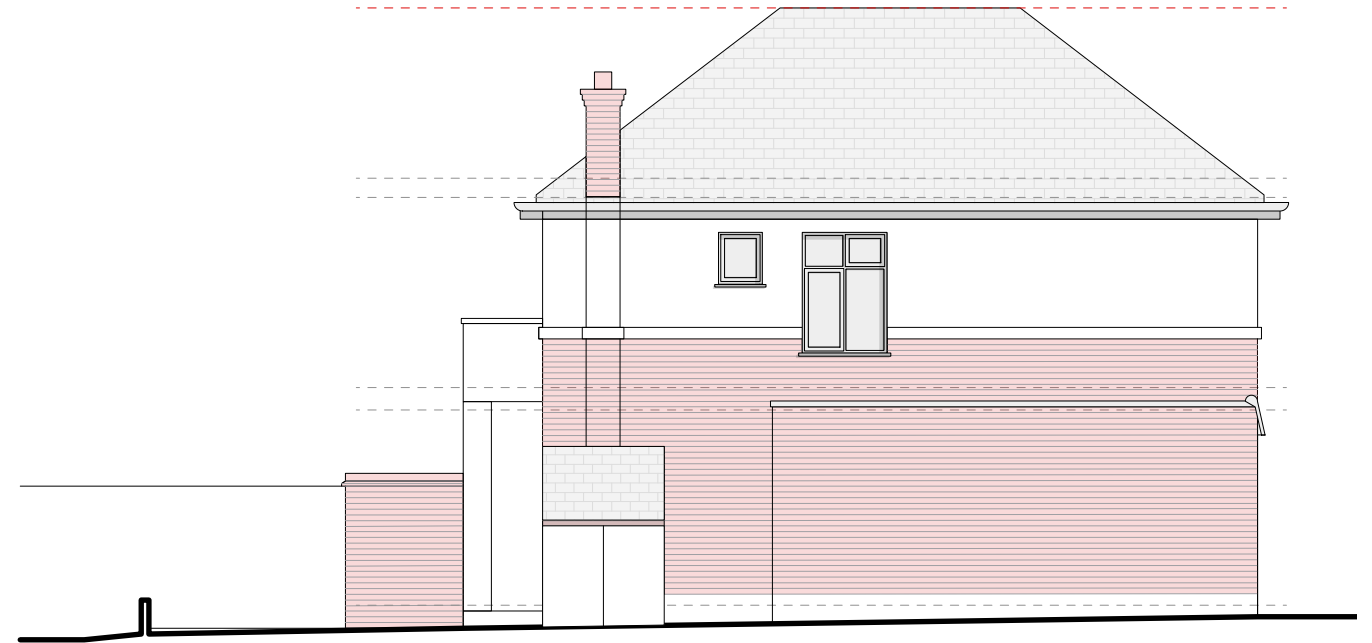


02
SK-06

EXISTING SIDE ELEVATION (NORTH)
1:100@A3

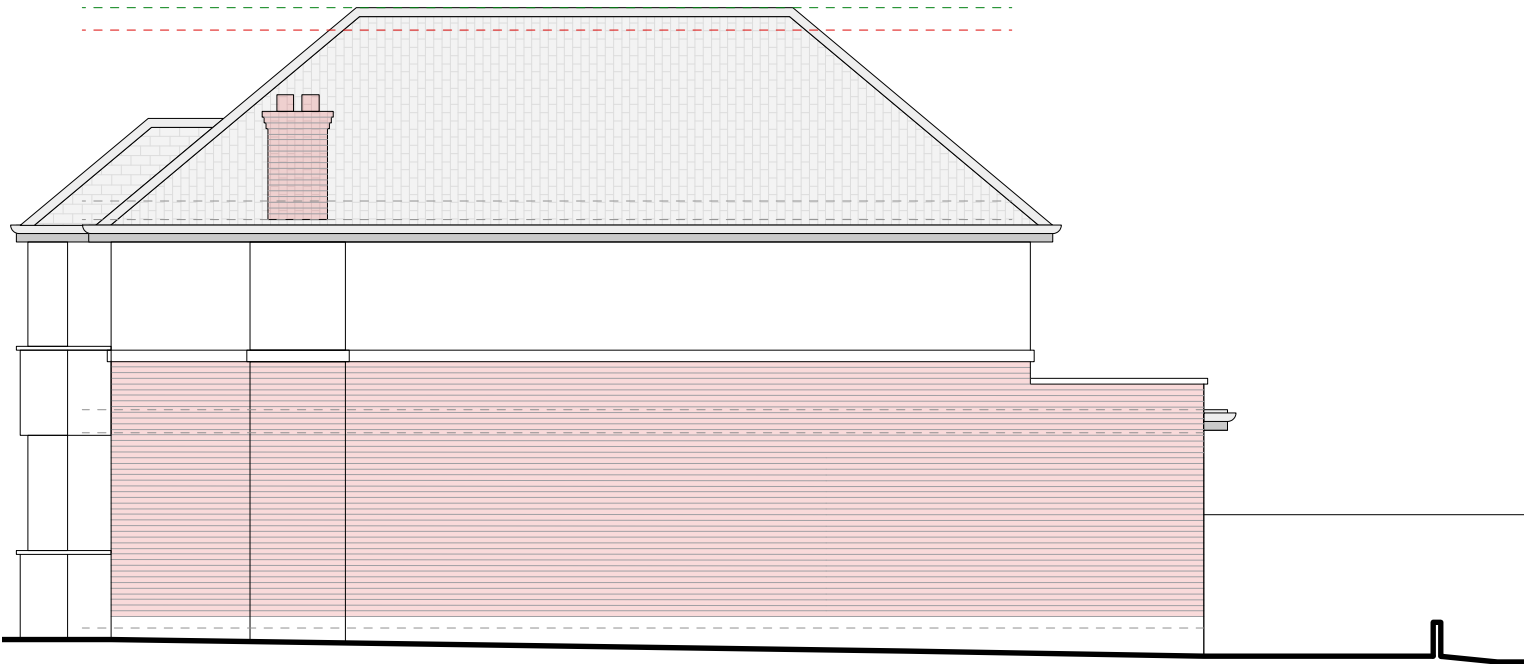

03
SK-06

PROPOSED SIDE ELEVATION (SOUTH)
1:100@A3

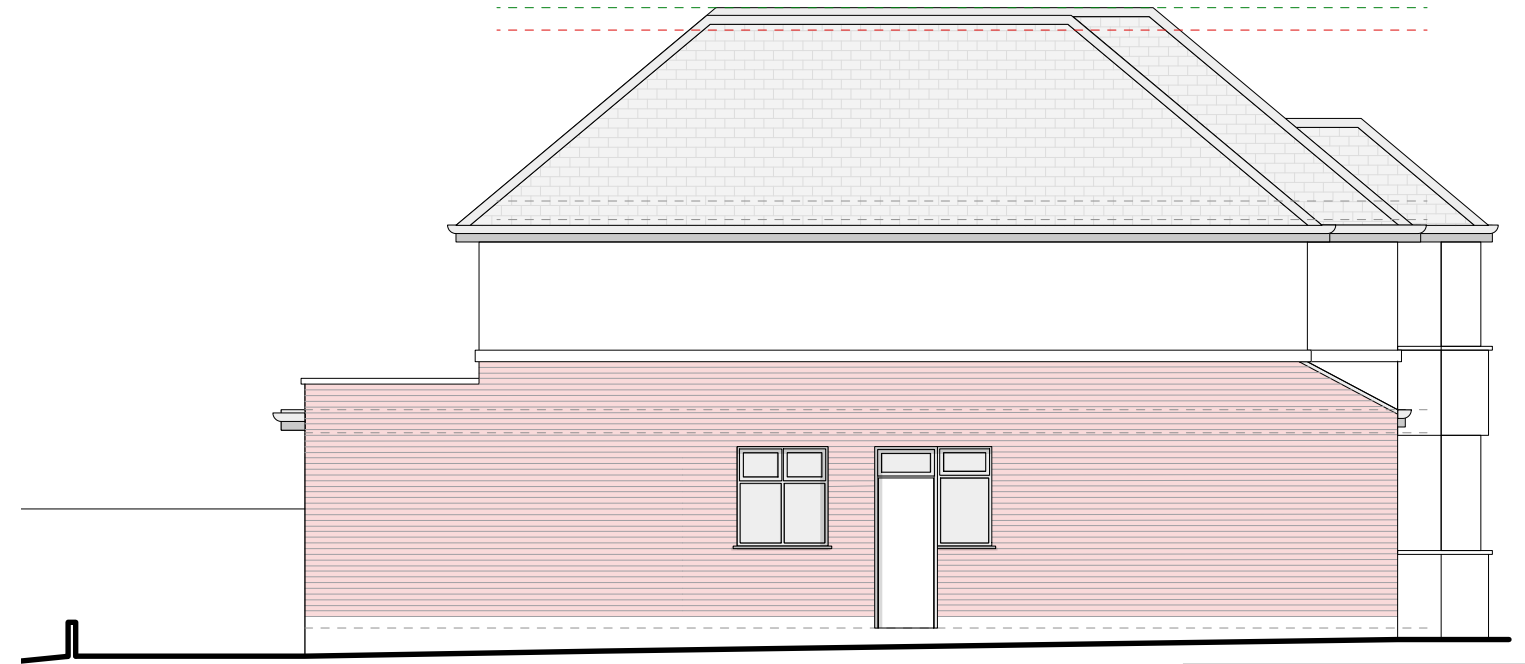

04
SK-06

PROPOSED SIDE ELEVATION (NORTH)
1:100@A3

scale 1:100@A3



9 THE RIDGEWAY
HA4 8QR

ELEVATIONS
EXISTING AND PROPOSED

DRNG No SK-06	SCALE 1:100 @ A3	DATE DEC.2019
------------------	---------------------	------------------



RICHMOND DESIGN AND BUILD
5, St. Mirren Court, 28 Richmond road, EN5 1SD
Mob. 07888736851
richmondandb@gmail.com



3
THE RIDGEWAY



7
THE RIDGEWAY



9
THE RIDGEWAY



11
THE RIDGEWAY



13
THE RIDGEWAY



15
THE RIDGEWAY



3
THE RIDGEWAY



7
THE RIDGEWAY



9
THE RIDGEWAY



11
THE RIDGEWAY



13
THE RIDGEWAY



15
THE RIDGEWAY

9 THE RIDGEWAY
HA4 8QR

EXISTING AND PROPOSED
STREET ELEVATION

DRNG No SK-07	SCALE NTS	DATE DEC.2019
------------------	--------------	------------------



RICHMOND DESIGN AND BUILD
5, St. Mirren Court, 28 Richmond road, EN5 1SD
Mob. 07888736851
richmondandb@gmail.com