




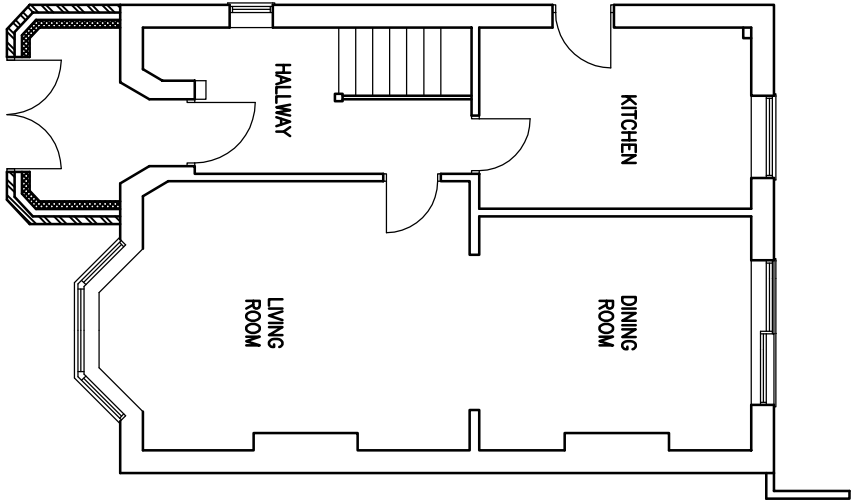


PROPOSED GROUND
FLOOR PLAN

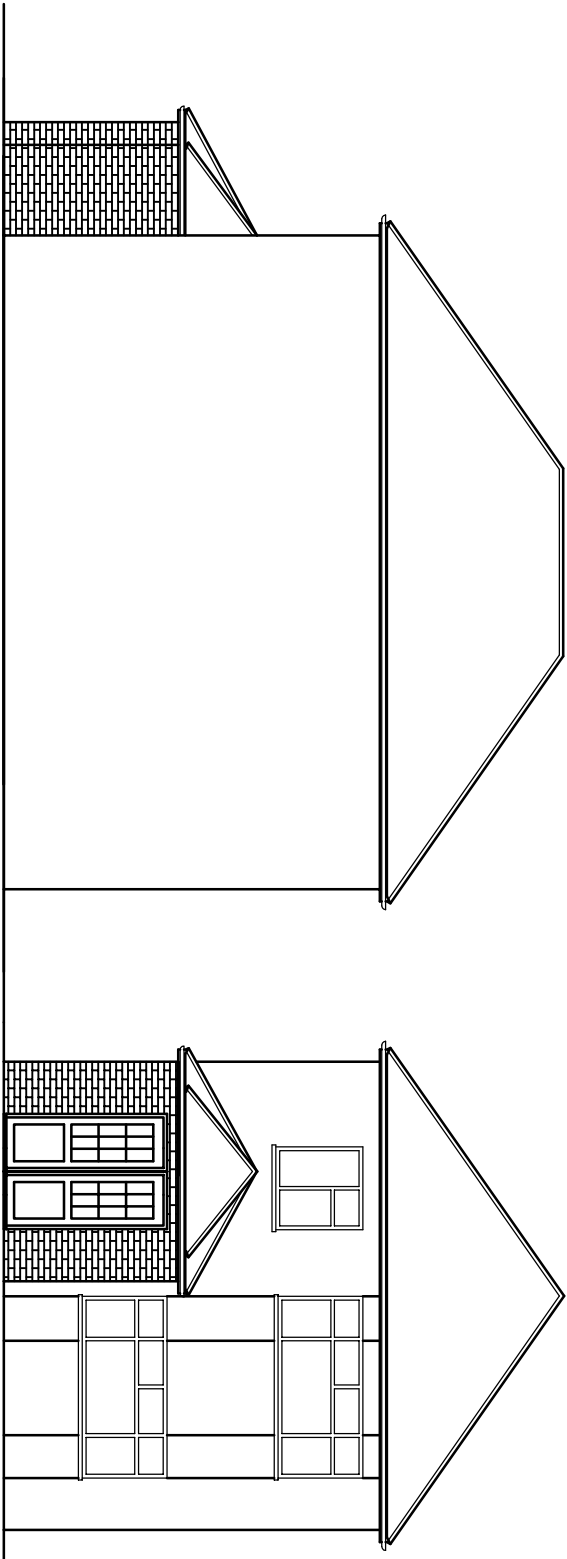

PROPOSED SIDE
ELEVATION

PROPOSED FRONT
ELEVATION

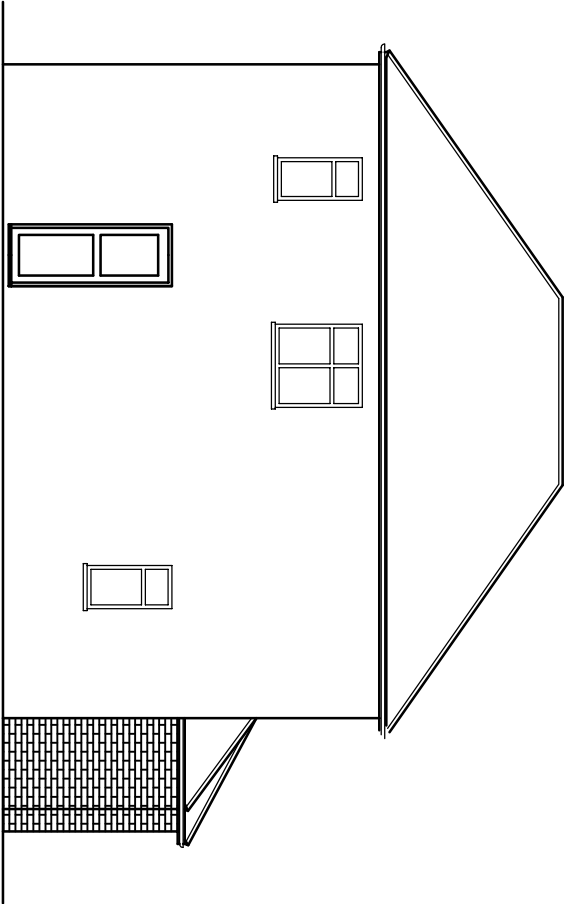 

PROPOSED SIDE
ELEVATION

PROJECT 38 ANGUS DRIVE RUISLIP HA4 0SB			
TITLE PROPOSED PLAN AND ELEVATIONS			
DESIGN TWO SEVEN 17 FOX ROAD, LANGLEY, SLOUGH SL3 8G TEL 0794 36649 designtwoseven@outlook.com			
DRAWN AS	SCALE @ A2 1:100		
DATE APR 2020			
DRAWING NO.	REV.		
AS02319-102			