



PLANNING DRAWING

COPYRIGHT ©

Details of this drawing are the copyright of TPP Services and must not be reproduced or copied without prior written consent. Any errors or omissions are to be reported to the contractor and Architect immediately. All proposed road and junction alterations subject are to highways engineers detailed design. Removal of any existing tree and landscaped areas subject negotiations with Local Authority Planning dept. and other statutory controls. All drawings to be read in conjunction with structural engineers drawings and all related Architects and consultant drawings and other relevant design information. Where doubt arises, seek clarification

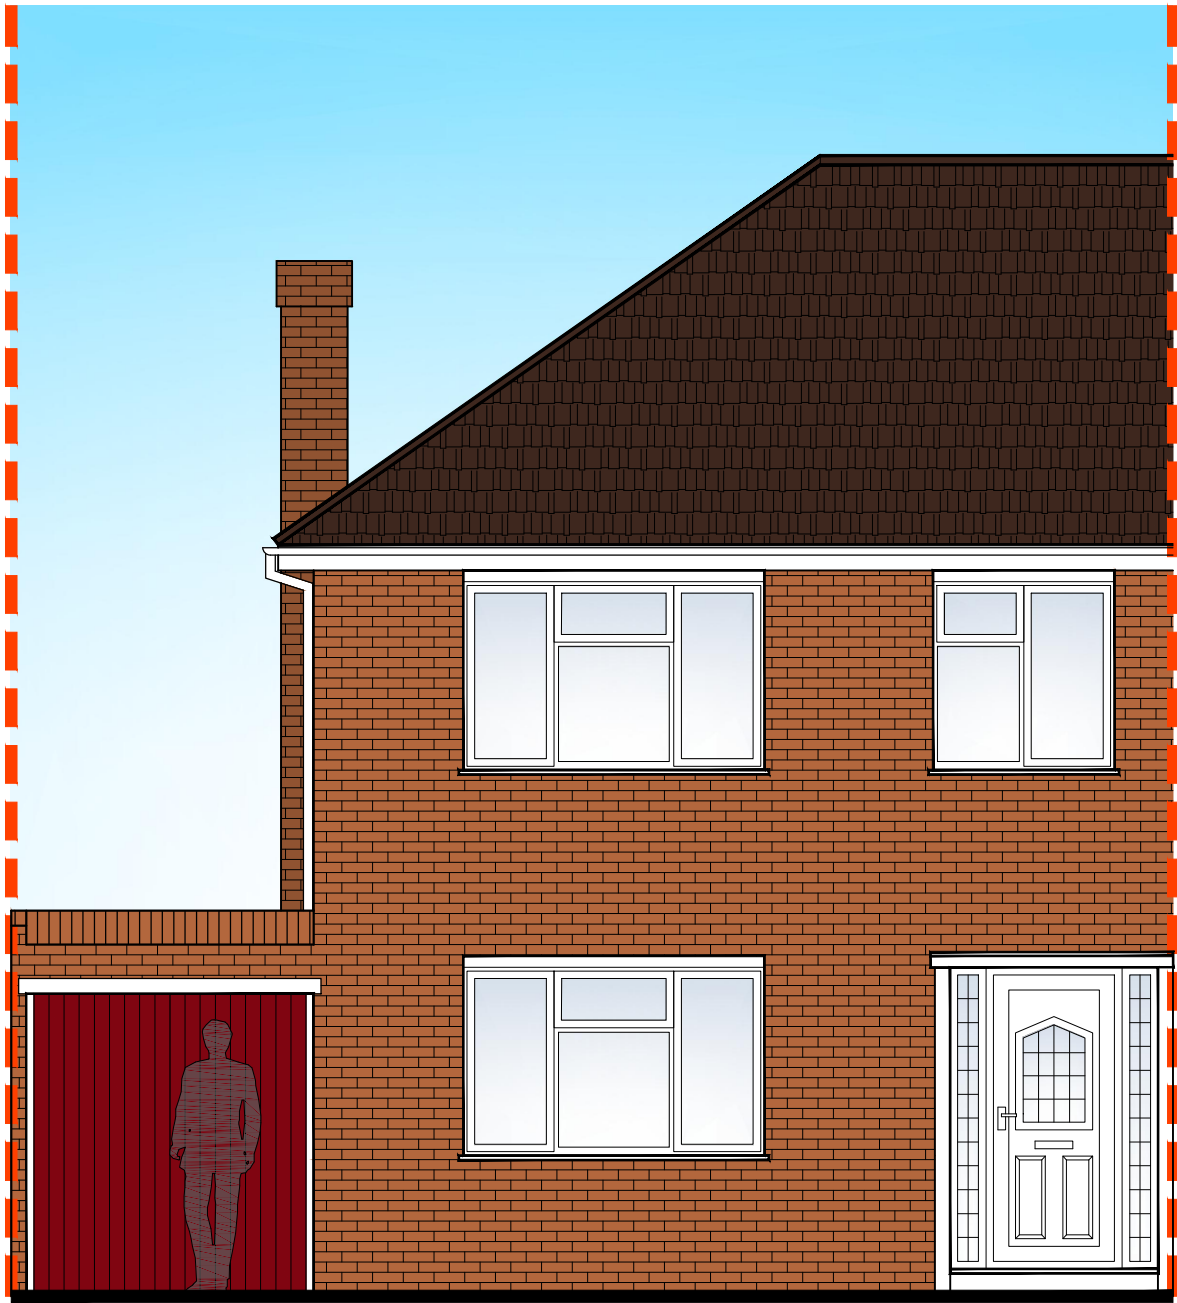


EXISTING FRONT ELEVATION

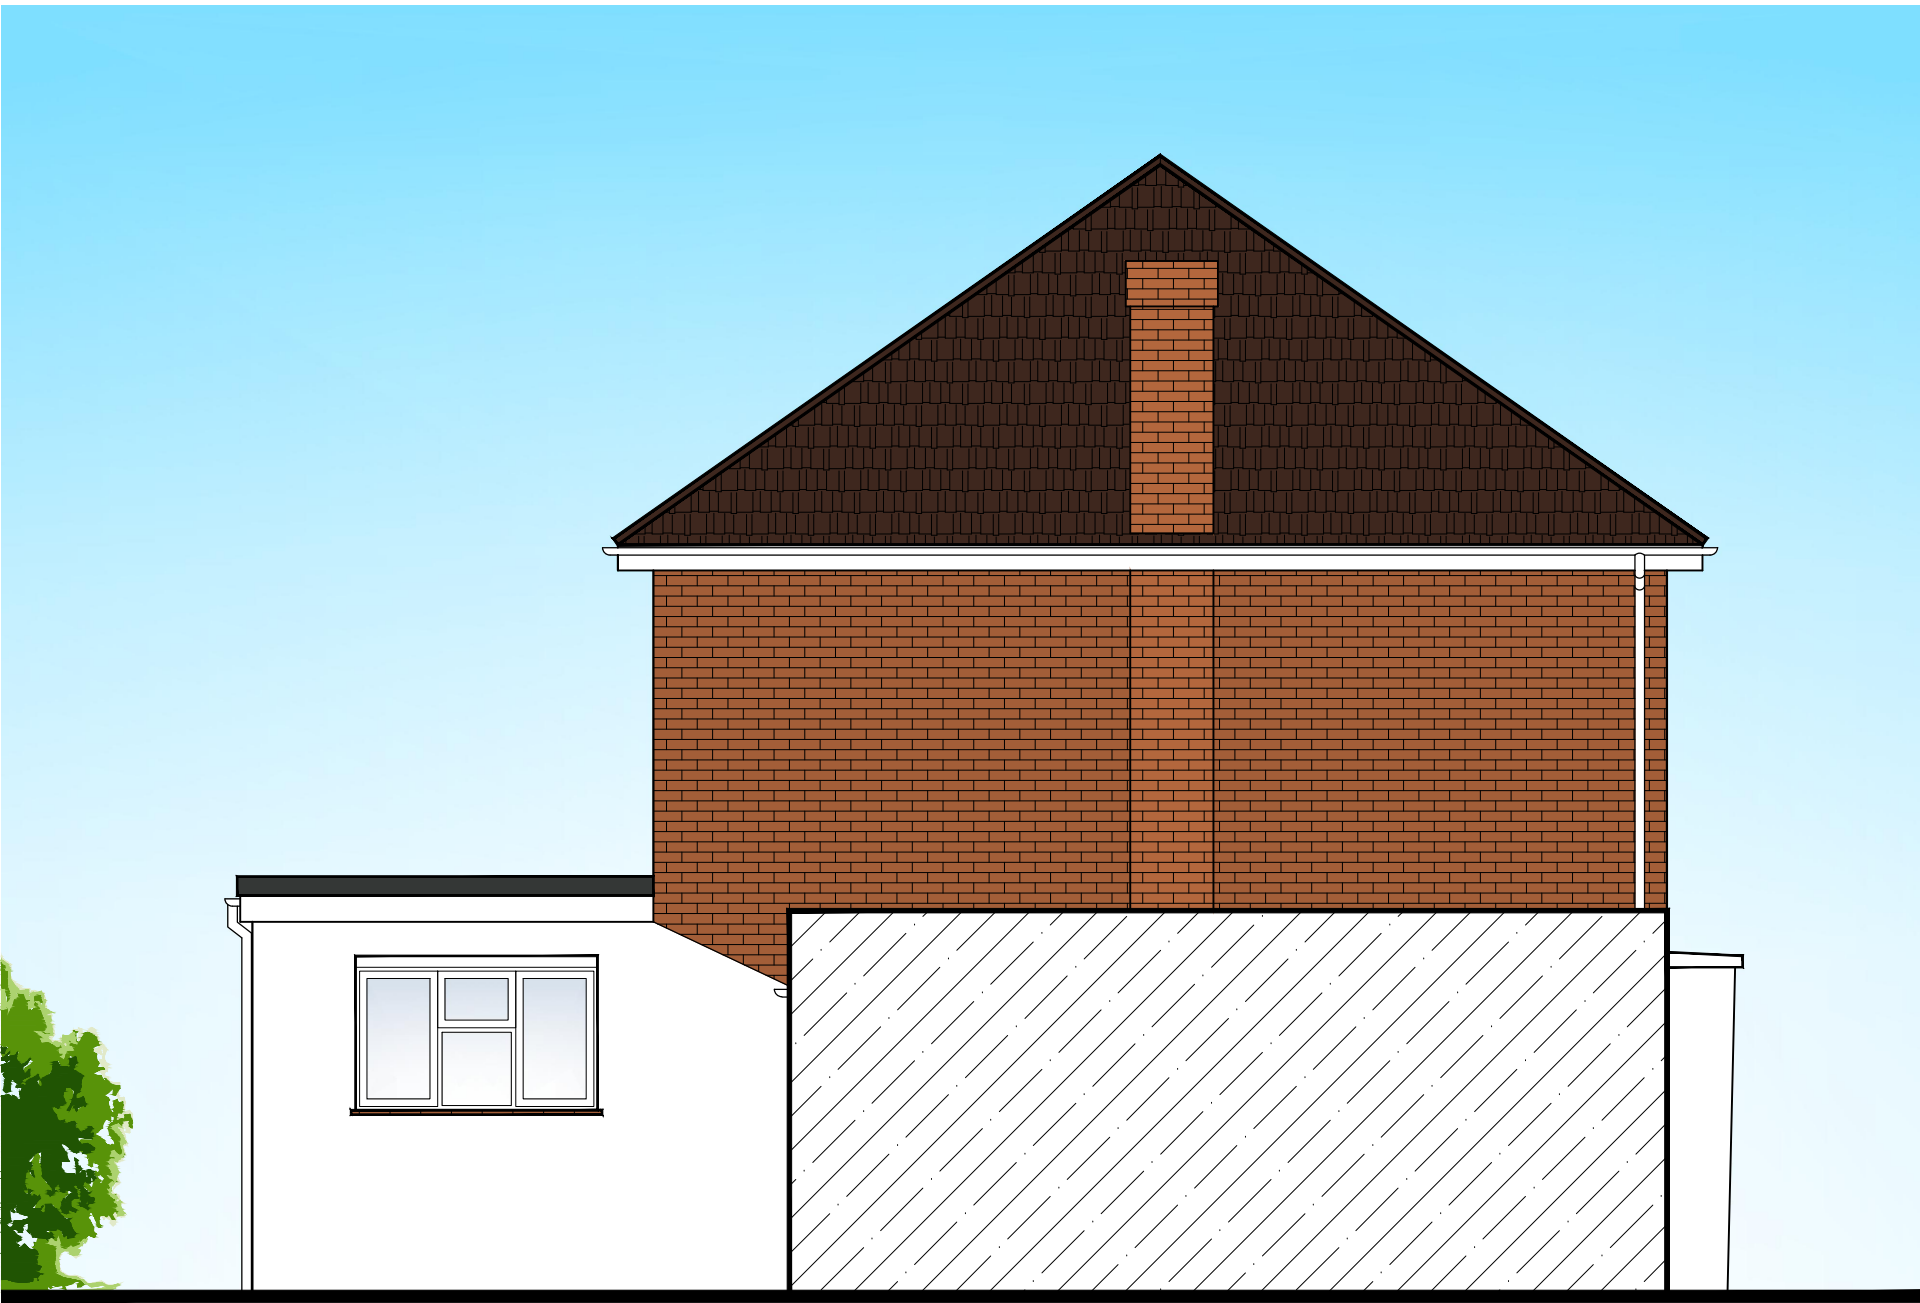

EXISTING SIDE ELEVATION




EXISTING REAR ELEVATION

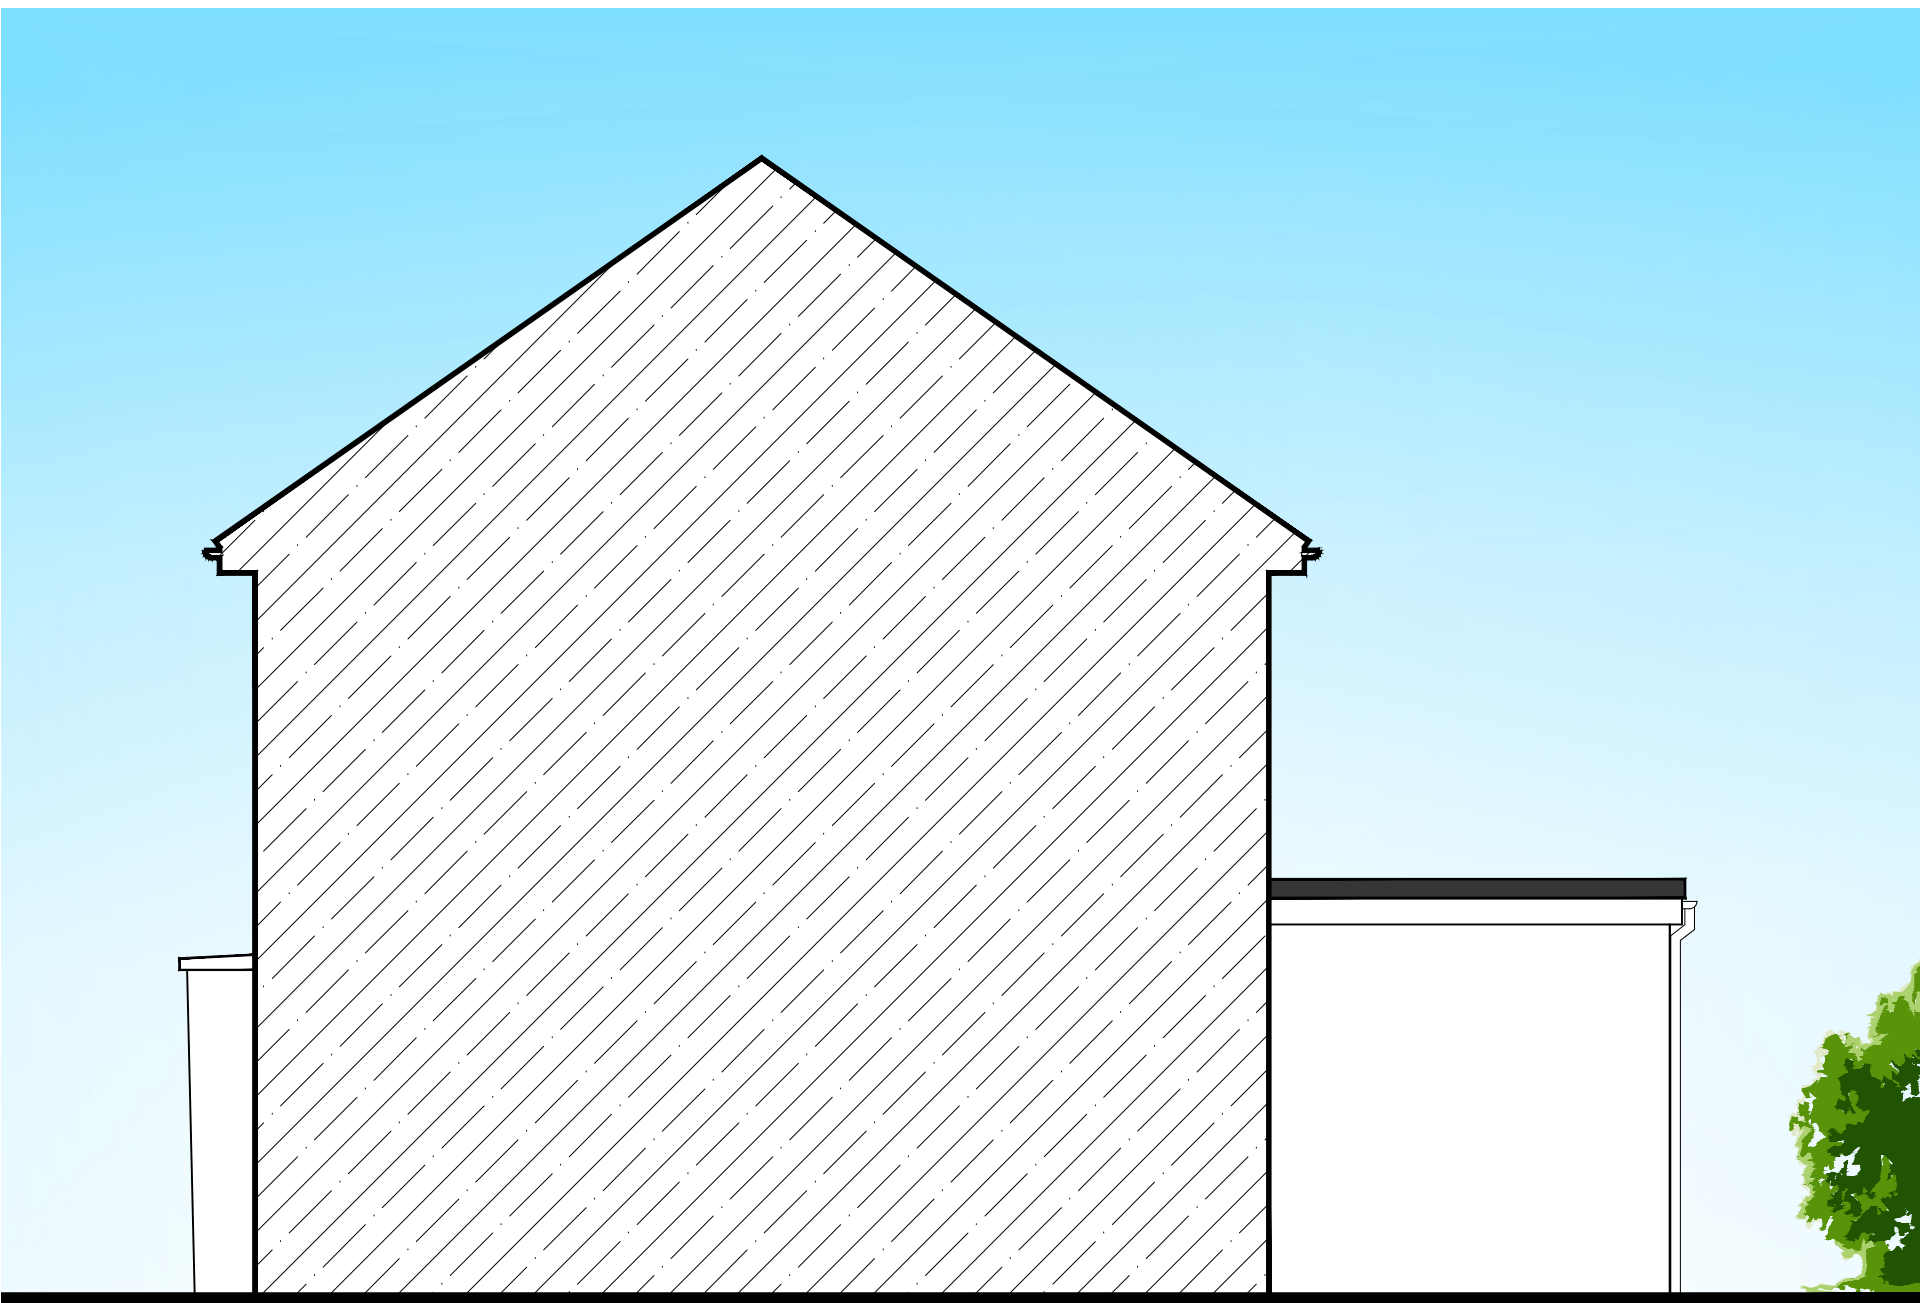

EXISTING SIDE ELEVATION

A1
ORIGINAL
PLOT SIZE

 

Rev.	Description	
	Purpose of issue	Date
PROPERTY PLANNER		
Project	56 Warley Road, Hayes, UB4 0QL	
Title	Residential Extension (Planning application)	
Original Scale	Drawn JSL Date JAN 20	Checked JSL Date
Drawing Number TPP20200114-03		Rev