


R: Painted Render

Note: The Drawings is for planning purpose only and should not be used for construction.
All dimensions should be confirmed on site and any deviation should be reported back to designer.

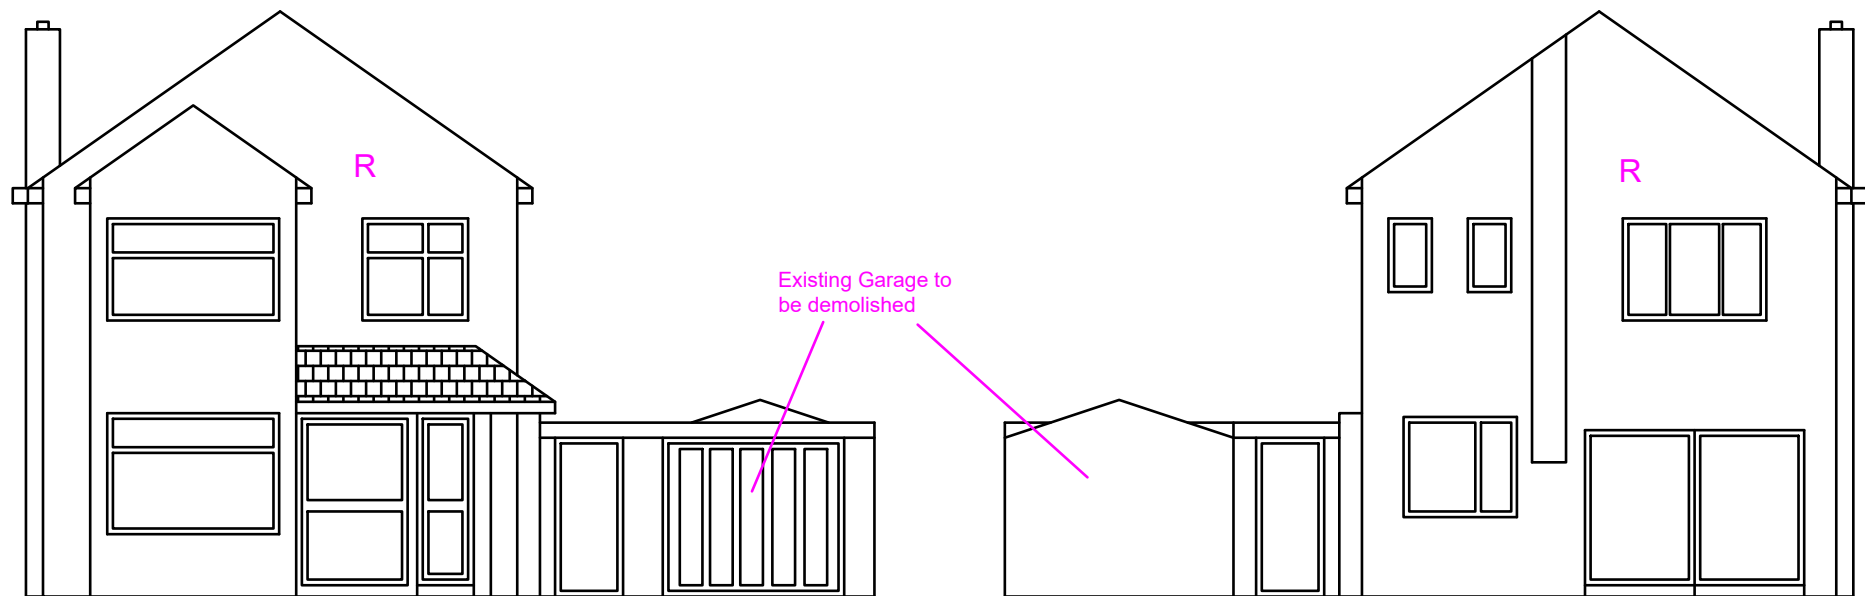

Existing Front Elevation

Existing Rear Elevation



Existing Front View




Existing Rear View




Existing Front Corner View




Existing Rear View of 19Lawn Av & 21 Lawn Av

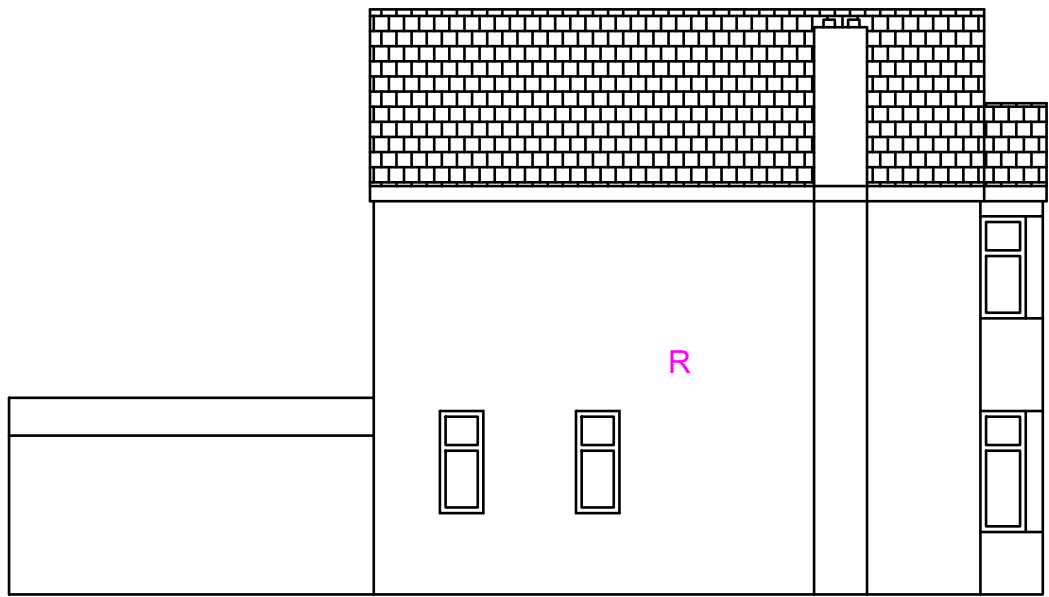

Existing Side Elevation (LHS)

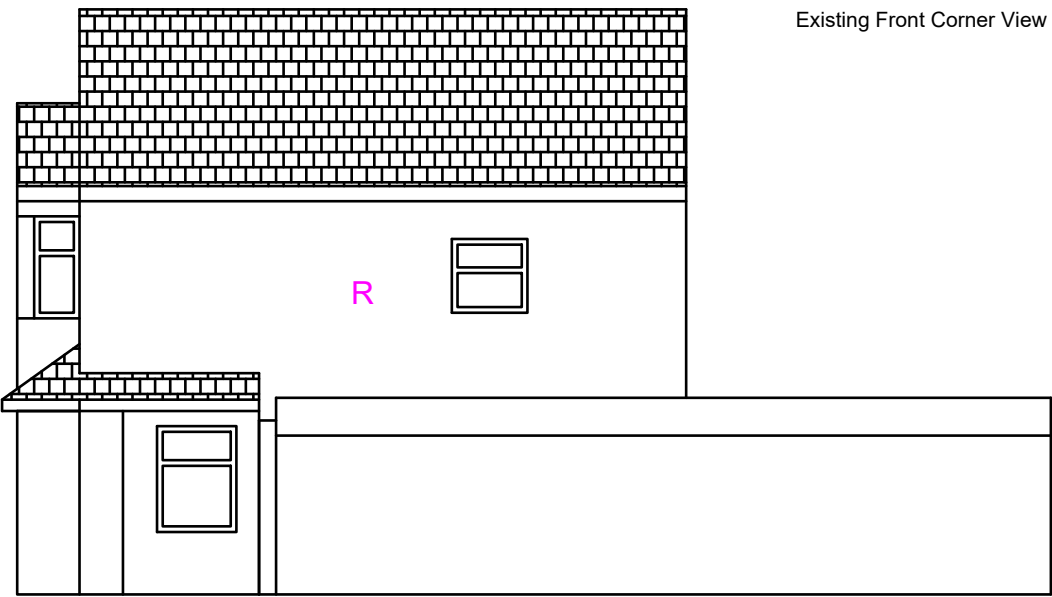

Existing Side Elevation (RHS)

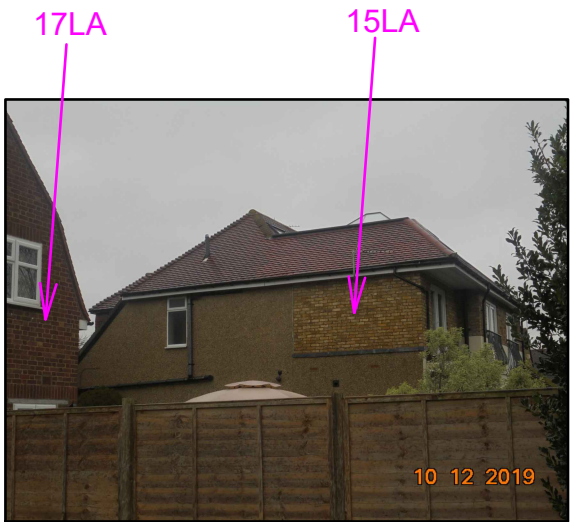

Existing Rear View of 17Lawn Av & 15 Lawn Av

Proposed Development:

Single storey Side Extension and
Part single and Part Double storey
Rear Extension

Site Address:

19 Lawn Avenue
West Drayton
UB7 7AQ

Revisions:

Rev	Date	Description
A	08/12/2020	


Drawing Description:

Existing Elevations

Drawing No:

ART/DEC2020/DSE19LA/EE

Scale: 1:100
Paper Size: A3
Sheet No: 3 of 6

 

ART CONSULTANTS (UK) LTD
113 LONG LANE
STANWELL
TW19 7AL
M:07960071377
E: ARTCONSULTANTSUK@GMAIL.COM