


Note:
1) External finish of proposed extension to match existing house.
2) All dormer's Side facing windows to be Obscure and Non-opening below 1.7m FFL.


Existing Planning approval: 75358/APP/2020/3066
1) Planning approval granted for Single storey Side Extension and Part single & Part Double storey Rear Extension.

Note: The Drawings is for planning purpose only and should not be used for construction.
All dimensions should be confirmed on site and any deviation should be reported back to designer.


R: Painted Render

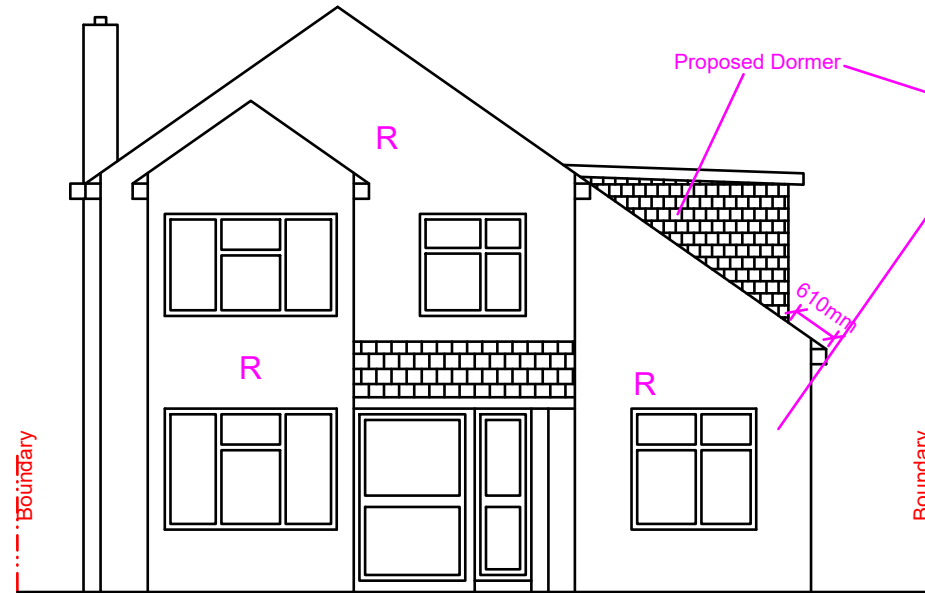


Proposed Front Elevation

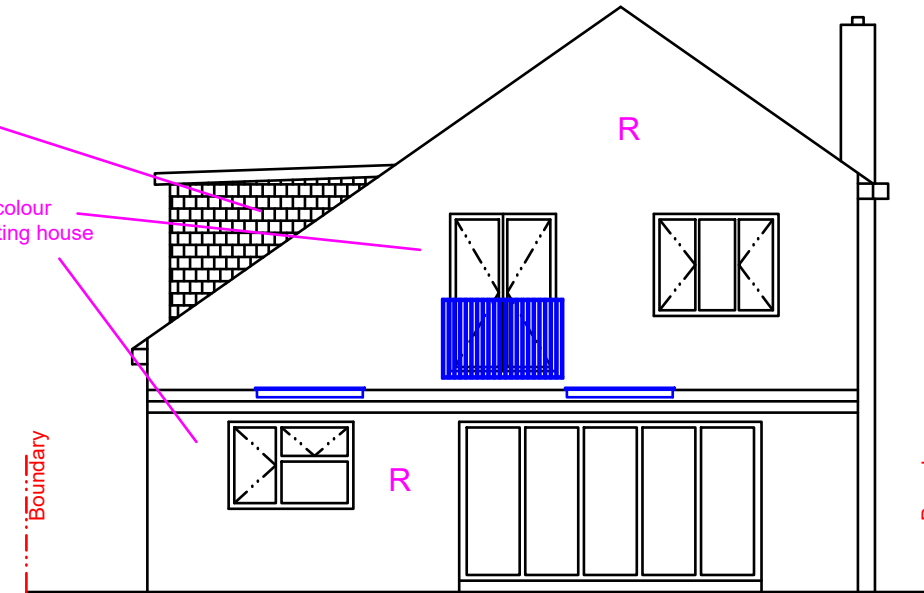

Proposed Rear Elevation

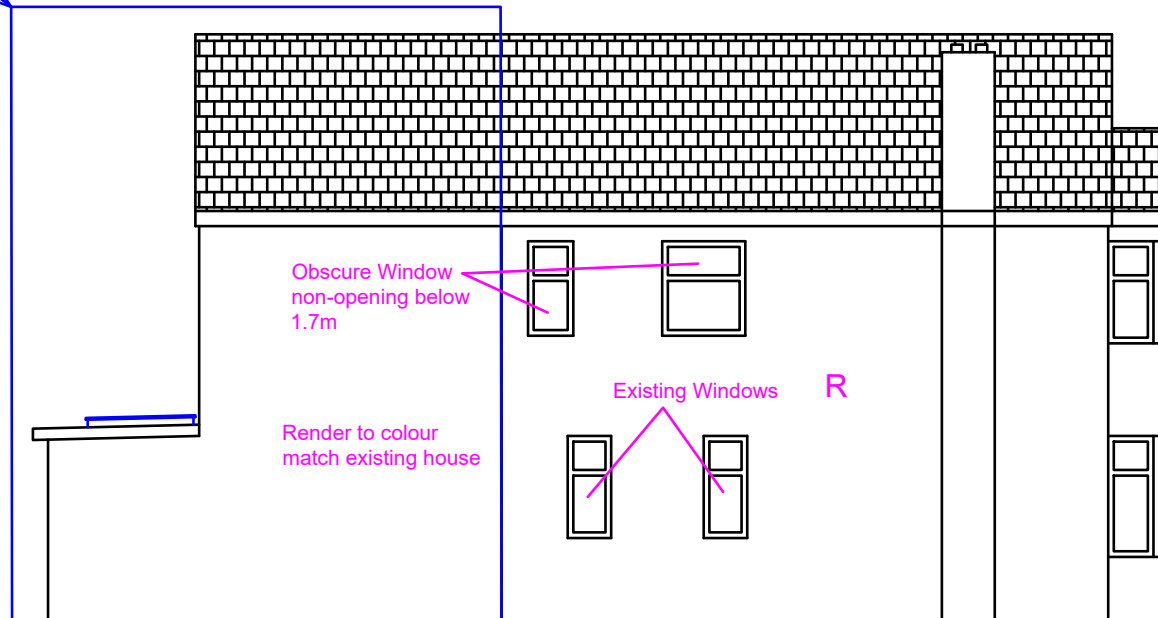

Proposed Side Elevation (LHS)

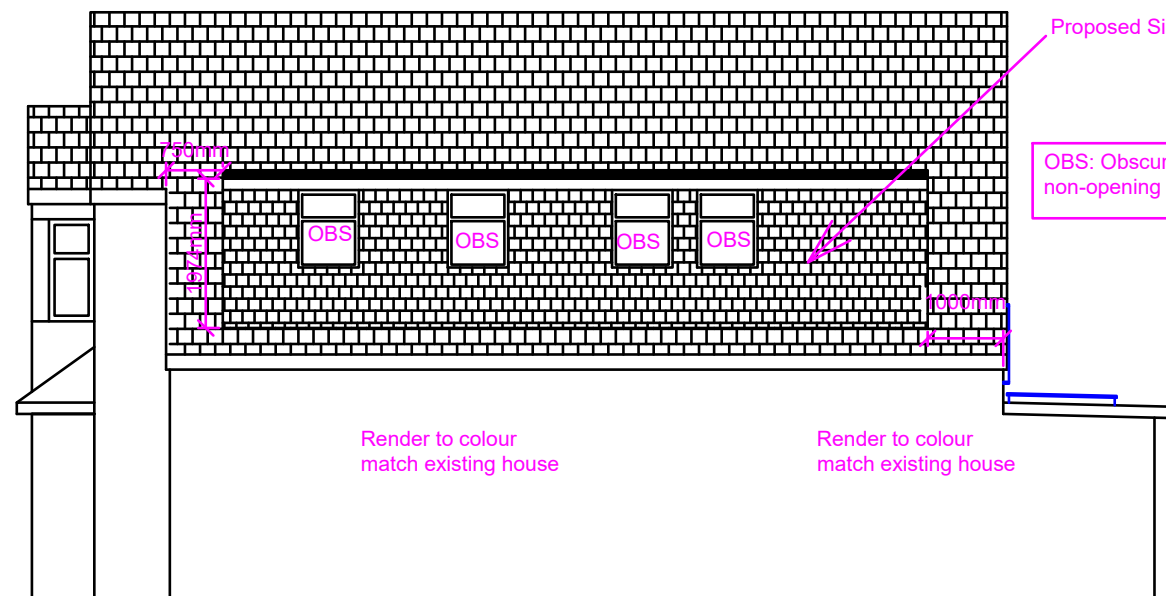

Proposed Side Elevation (RHS)

Box outlines, Part Single and Part Double storey Rear extension already approved 75358/APP/2020/3066. (It Remains unchanged)

Proposed Development:

Single storey Side Extension and Part single and Part Double storey Rear Extension

Site Address:

19 Lawn Avenue
West Drayton
UB7 7AQ

Revisions:

Rev	Date	Description
A	08/12/2020	

Drawing Description:

Proposed Elevations

Drawing No:

ART/DEC2020/DSE19LA/PE

Scale: 1:100
Paper Size: A3
Sheet No: 4 of 6



ART CONSULTANTS (UK) LTD
113 LONG LANE
STANWELL
TW19 7AL
M:07960071377
E: ARTCONSULTANTSUK@GMAIL.COM