


Note:


- 1) Proposed Double storey extension will be behind the existing double storey extensions (already built) at 17 & 21 Lawn Avenue. So the double storey element doesn't interfere with 45 degree line of vision from either neighbouring properties.

- 2) Roof is extended and a new dormer is proposed to accommodate
- a) En-suite and Walk-in wardrobe of Master Bedroom
 - b) cupboards and Study area for Box room.

Note: This Drawing is for planning purpose only and should not be used for construction.
All dimensions should be confirmed on site and any deviation should be reported back to designer.

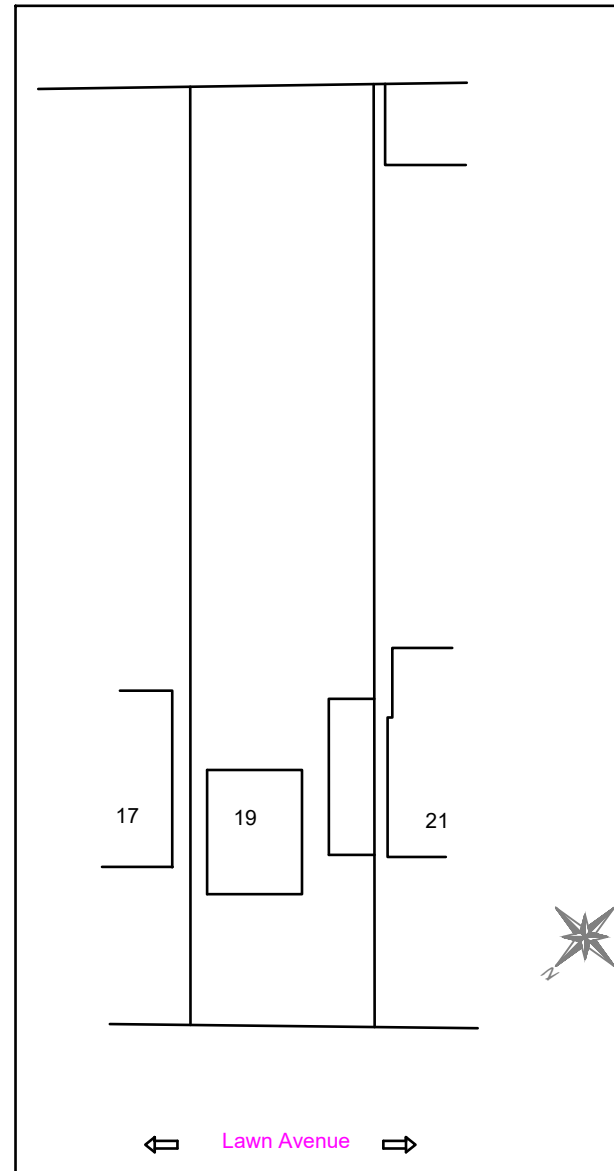

Existing Site Plan@
1:500

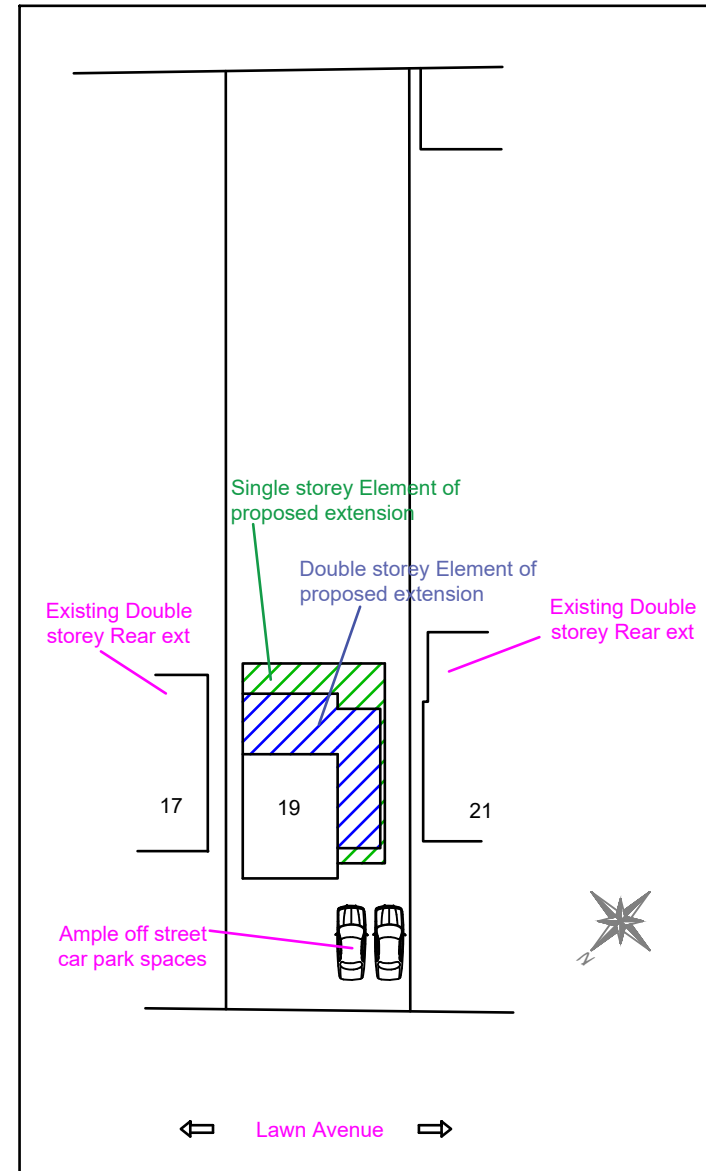

Proposed Site Plan@
1:500



Location Plan@
1:1250

Proposed Development:

Single storey Side Extension and
Part single and Part Double storey
Rear Extension

Site Address:

19 Lawn Avenue
West Drayton
UB7 7AQ

Revisions:

Rev	Date	Description
A	08/12/2020	


Drawing Description:

Site plan & Location Plan

Drawing No:

ART/DEC2020/DSE19LA/SPLP

Scale: 1:500, 1:1250
Paper Size: A3
Sheet No: 6 of 6

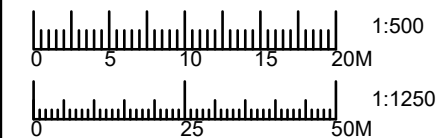

ART CONSULTANTS (UK) LTD
113 LONG LANE
STANWELL
TW19 7AL
M:07960071377
E: ARTCONSULTANTSUK@GMAIL.COM