




— Proposed Extension
— Existing Extension
— Original

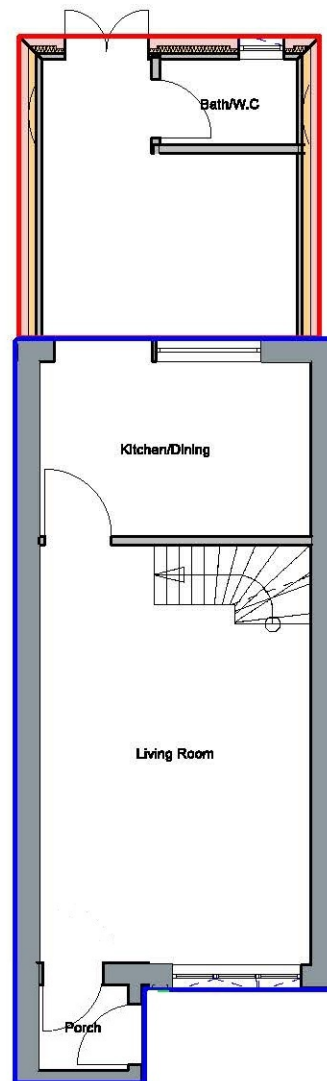


Proposed Ground Floor Plan

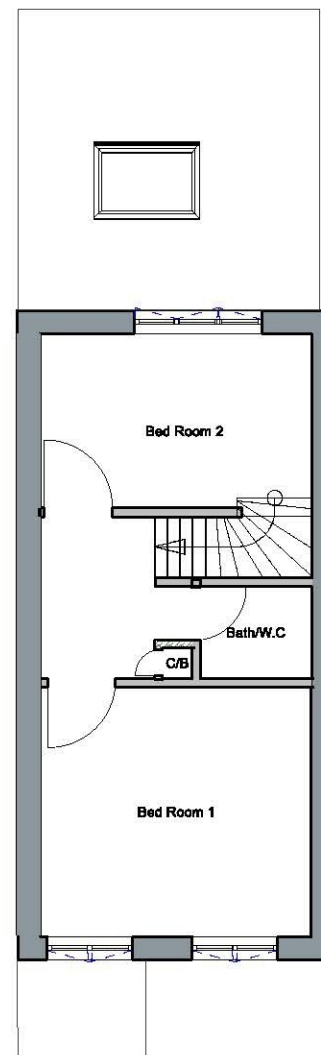


Proposed First Floor Plan

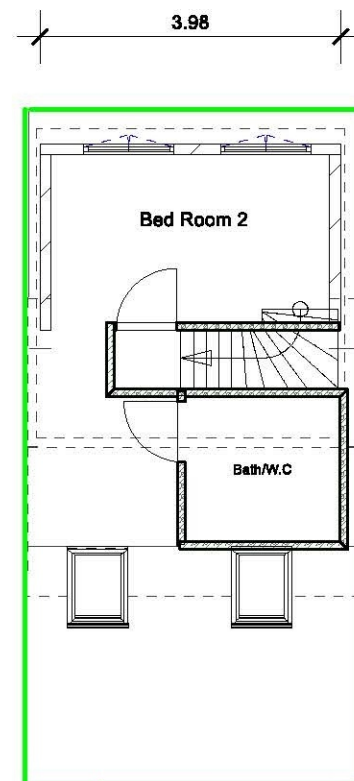


Proposed Roof Floor Plan

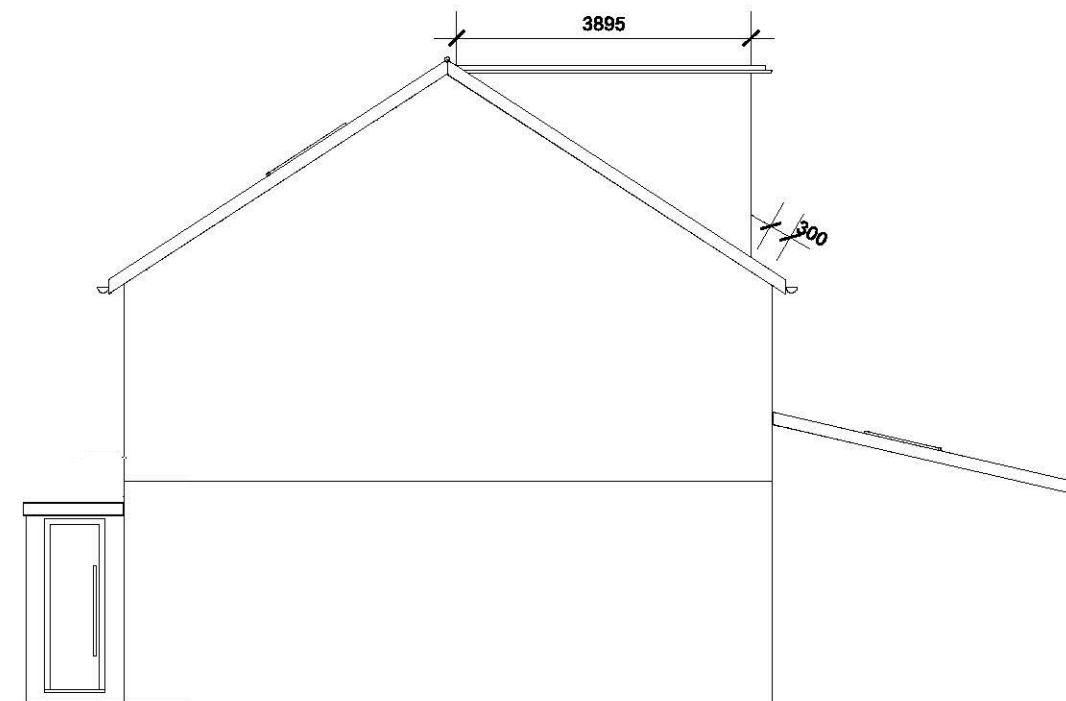


Proposed Side Elevation 1

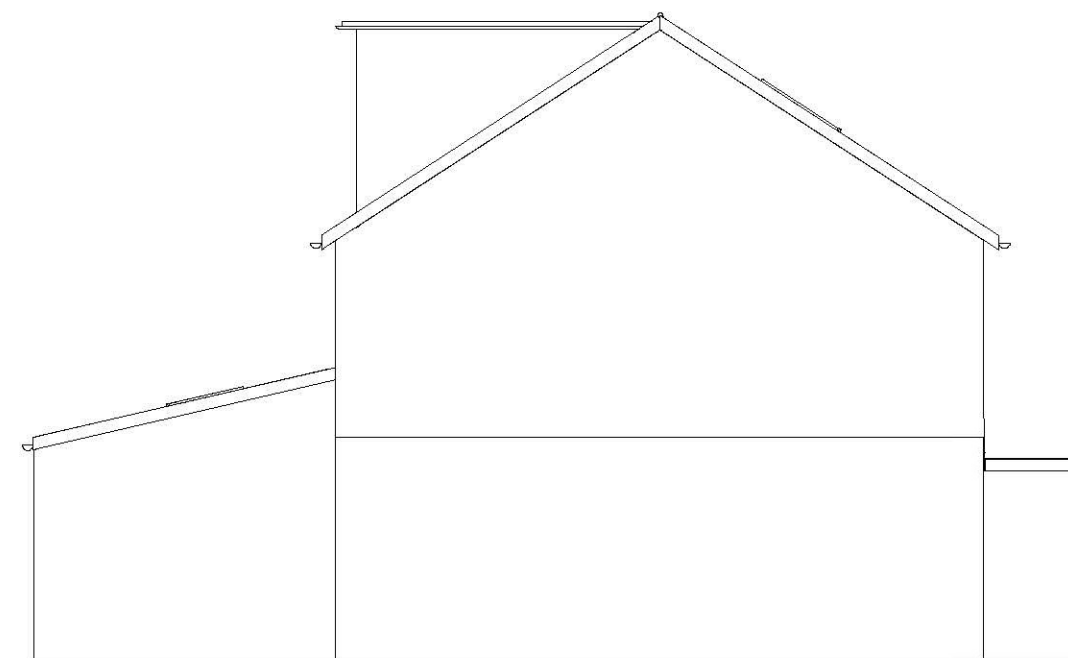

Proposed Side Elevation 2

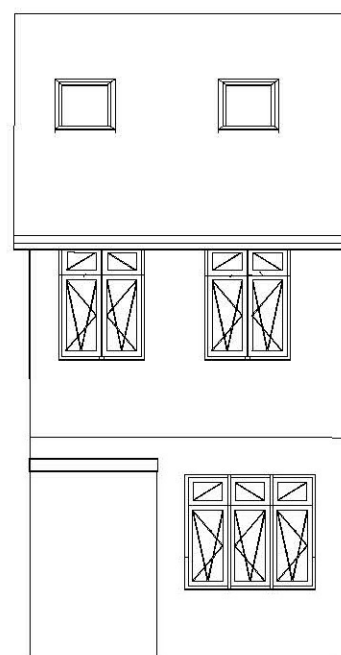

Proposed Front Elevation

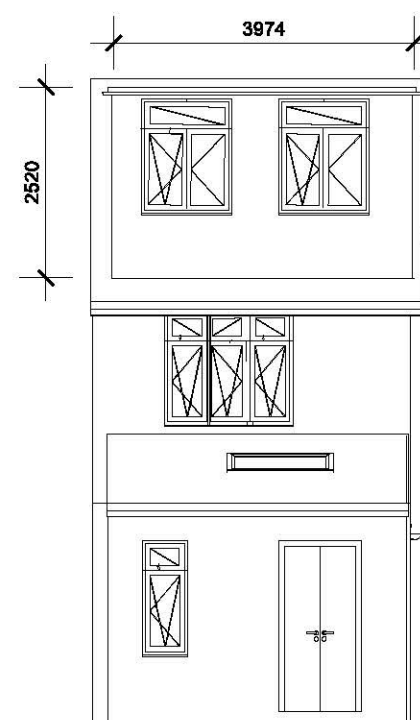

Proposed Rear Elevation

Proposed Lawfulness certificate
 - Loft conversion volume increase = $(0.5 \times 2.52 \times 3.97) \times 3.9$
 = 20.5 cubic m approx < 40 cubic m permitted

0 1 2 3 4 5 6 7 8 9 10
 SCALE 1:100
 In Meters

Drawing Title: Proposed Plans and Elevations		
Client: Pritpal Singh Address: 47, Cleave Avenue Hayes Hillingdon UB3 4HA		
SCALE 1:100	Dwg. no. 47CA02 Rev: 02	DWG BY MS
DATE: 29/09/2026		
MS PLANS AND SURVEYS WWW.MSPLANSANDSURVEYS.CO.UK MSPLANSANDSURVEYS@GMAIL.COM		