






REAR ELEVATION (existing)
scale 1:50

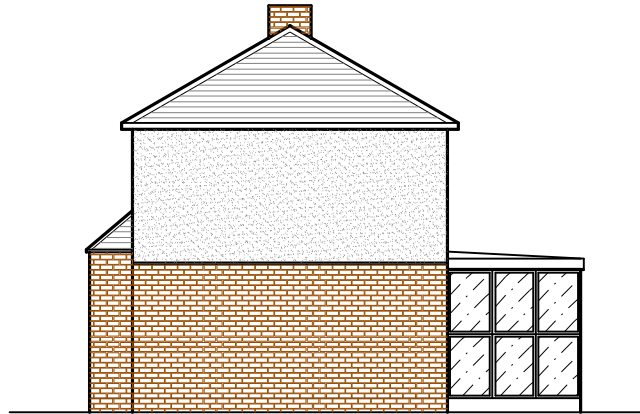


END ELEVATION (existing)
scale 1:50

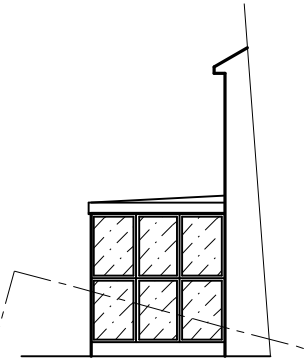

FLANK SECTION ELEVATION (existing)
scale 1:50

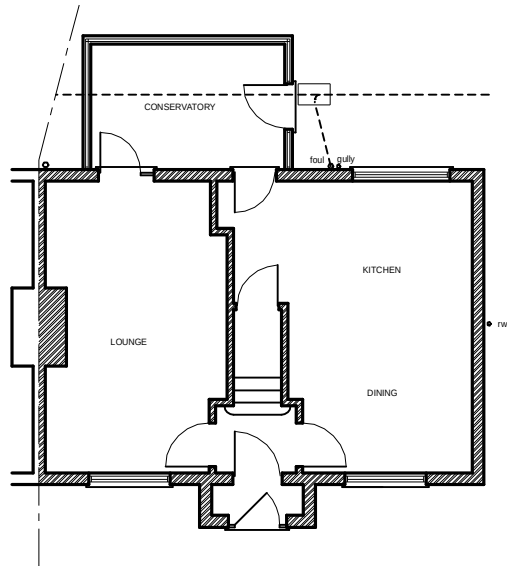

PLANS (existing)
scale 1:50

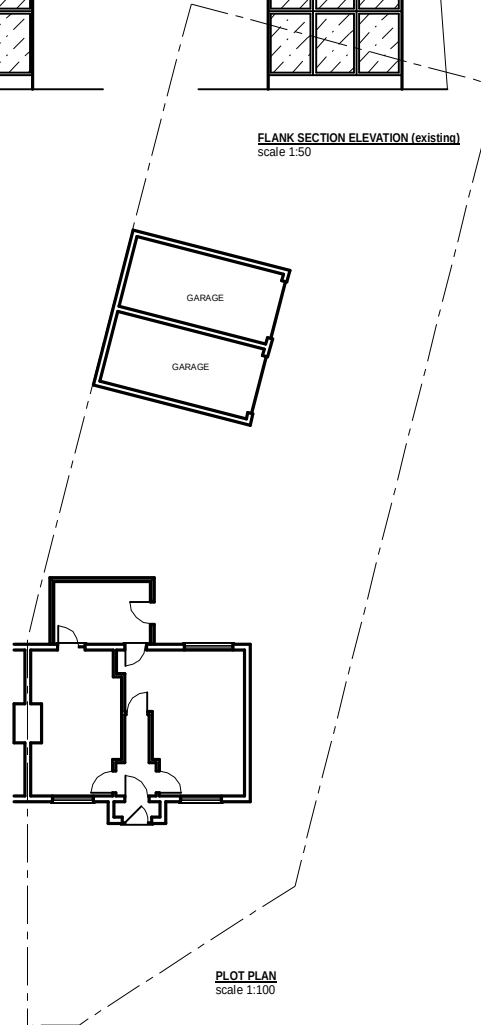

PLOT PLAN
scale 1:100

NOTES

A 08-02-2020 FOR PLANNING APPROVAL		
R	Date	Description
o ASPECT PROPERTY SERVICES LIMITED 11 Ickenham Road, Ruislip, Middlesex HA4 7BT tel : 01895 675233		
Project Address: 4 MEADOW VIEW HIGH ROAD COWLEY UB8 2HH		
Drawing Title: PLANS & ELEVATIONS (existing)		
Scale 1:50 & 1:100 on A1	Drawn	Date feb2020
Job No 2144	Orig. No .1	Rev A

FOR GUIDANCE ONLY

