



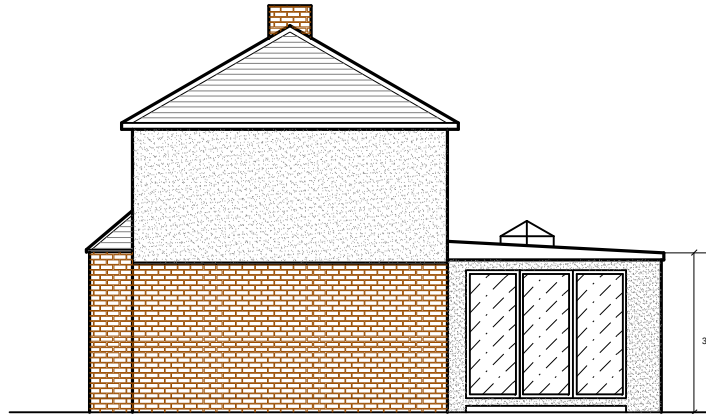


REAR ELEVATION (proposed)
scale 1:50




END ELEVATION (proposed)
scale 1:50

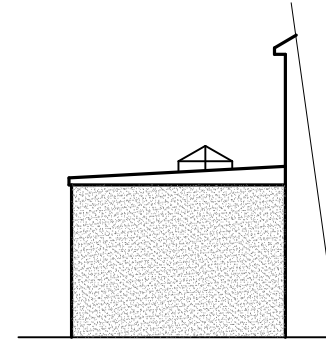

FLANK SECTION ELEVATION (proposed)
scale 1:50

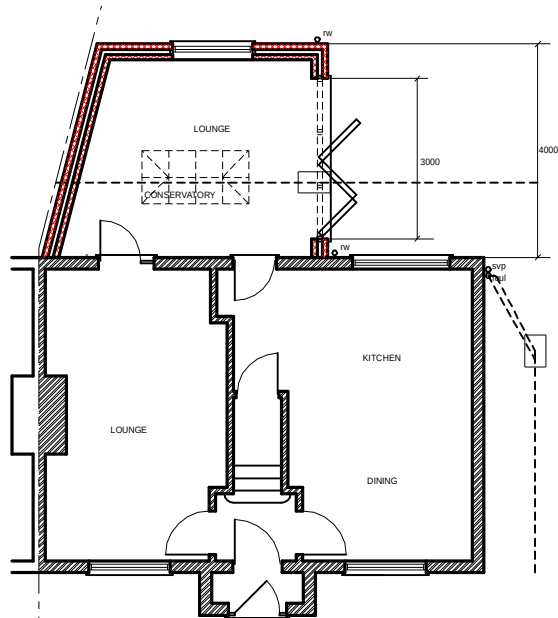

GROUND FLOOR PLANS (proposed)
scale 1:50

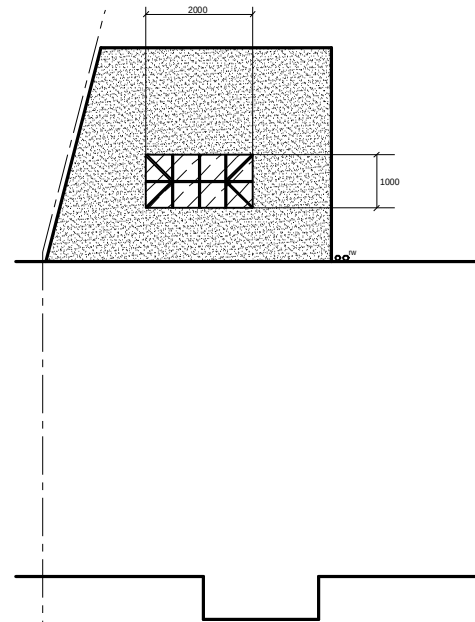

EXTENSION ROOF PLANS (proposed)
scale 1:50

NOTES

1. Roof finished with single membrane in grey.
2. New window to be white UPVC to match existing and double glazed.
3. Patio door to be UPVC/Aluminum in white.
4. All rear wall and extension walls are to be block construction rendered to match upper walls and painted white.

A 08-02-2020 FOR PLANNING APPROVAL	
R	Date Description
ASPECT PROPERTY SERVICES LIMITED	
11 Ickenham Road, Ruislip, Middlesex HA4 7BT tel : 01895 675233	
Project Address: 4 MEADOW VIEW HIGH ROAD COWLEY UB8 2HH	
Drawing Title: PLANS & ELEVATIONS (proposed)	
Scale 1:50 & 1:100 on A1	Drawn Date feb2020
Job No 2144	Orig. No .2
Rev A	

FOR GUIDANCE ONLY

