



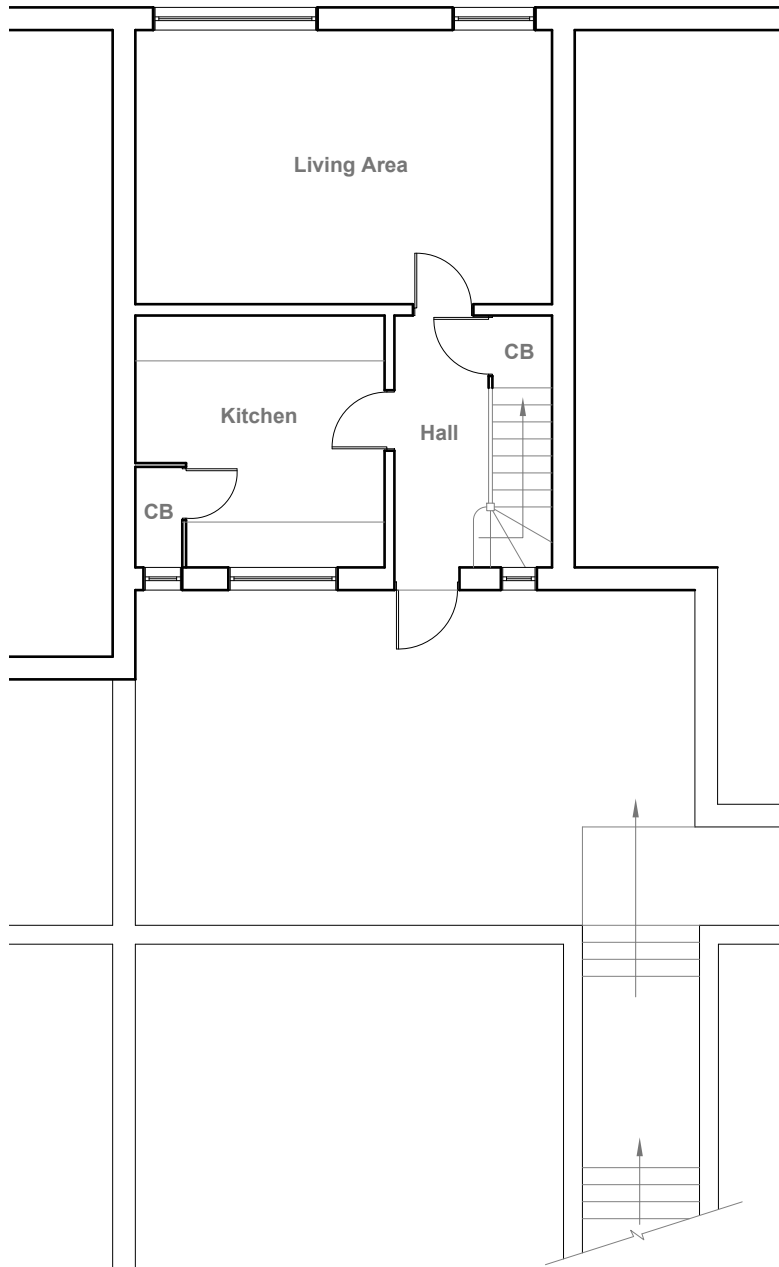

Existing First Floor Plan
Scale 1:100

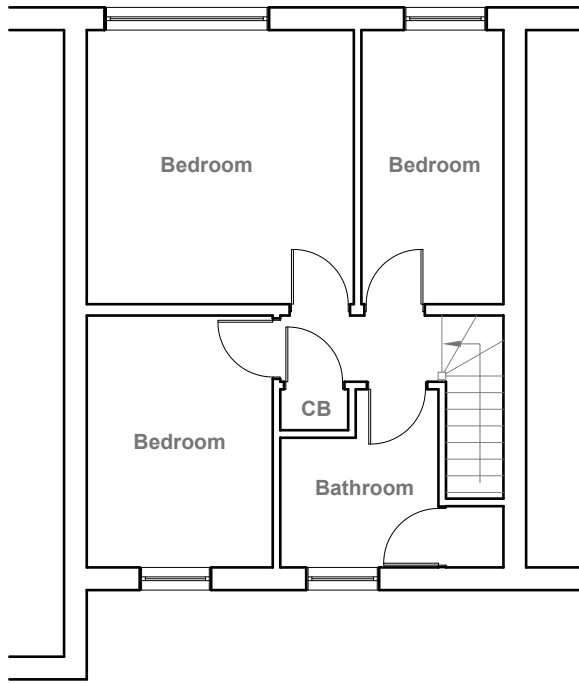

Existing Second Floor Plan
Scale 1:100



GENERAL NOTES:
1. ALL DIMENTIONS ARE IN MILLIMETER.
2. VERIFY ALL DIMENSIONS AND CONDITIONS BEFORE BUILDING OR STARTING CONSTRUCTION. NOTIFY THE DESIGNER IMMEDIATELY OF ANY DISCREPANCY OR VARIATION.
3. ALL WORK TO COMPLY WITH CURRENT BUILDING REGULATIONS AND CODES OF PRACTICE

Title:


Existing First & Second Floor Plans

Site Address
252A Yeading Lane
Hayes
Middlesex
UB4 9AX


Scale: 1:100 @A3
Date: 03/02/2020
Drawing No.:
2019/05 -01
Drawn By:
FP

Revision Date:
e:mail -
faluckpatel@yahoo.com
(M) +44 (0) 7871 466 254

**Faluck
Patel**

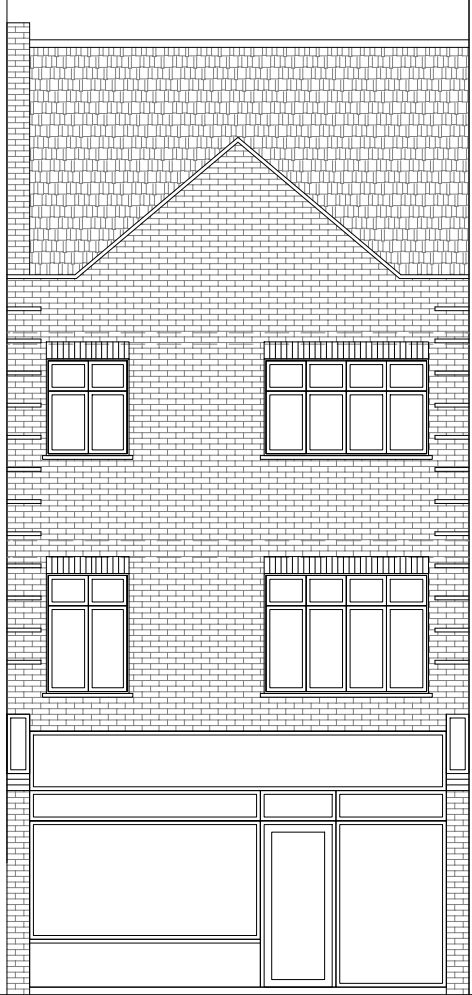

Existing Front Elevation
Scale 1:100

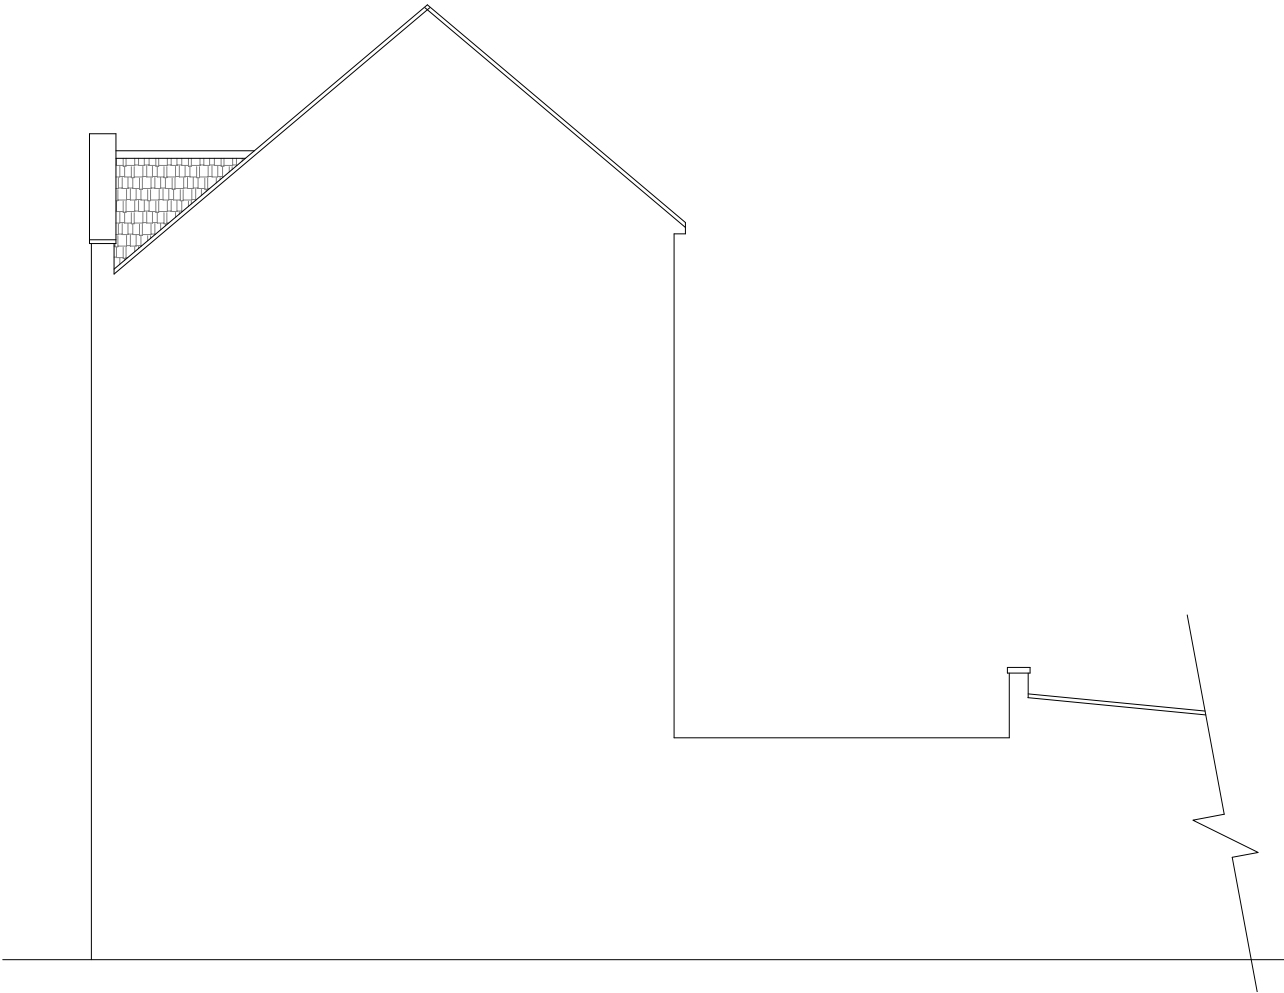

Existing Side Elevation
Scale 1:100






Existing Rear Elevation
Scale 1:100



Existing Side Elevation
Scale 1:100

GENERAL NOTES: 1. ALL DIMENTIONS ARE IN MILLIMETER. 2. VERIFY ALL DIMENSIONS AND CONDITIONS BEFORE BUILDING OR STARTING CONSTRUCTION. NOTIFY THE DESIGNER IMMEDIATELY OF ANY DISCREPANCY OR VARIATION. 3. ALL WORK TO COMPLY WITH CURRENT BUILDING REGULATIONS AND CODES OF PRACTICE		
Title: Existing Elevations		
Site Address	Scale: 1:100 @A3	Revision Date:
252A Yeading Lane	Date: 03/02/2020	
Hayes	Drawing No.:	
Midlsex	2019/05 -02	
UB4 9AX	Drawn By:	
	FP	e:mail - faluckpatel@yahoo.com (M) +44 (0) 7871 466 254



 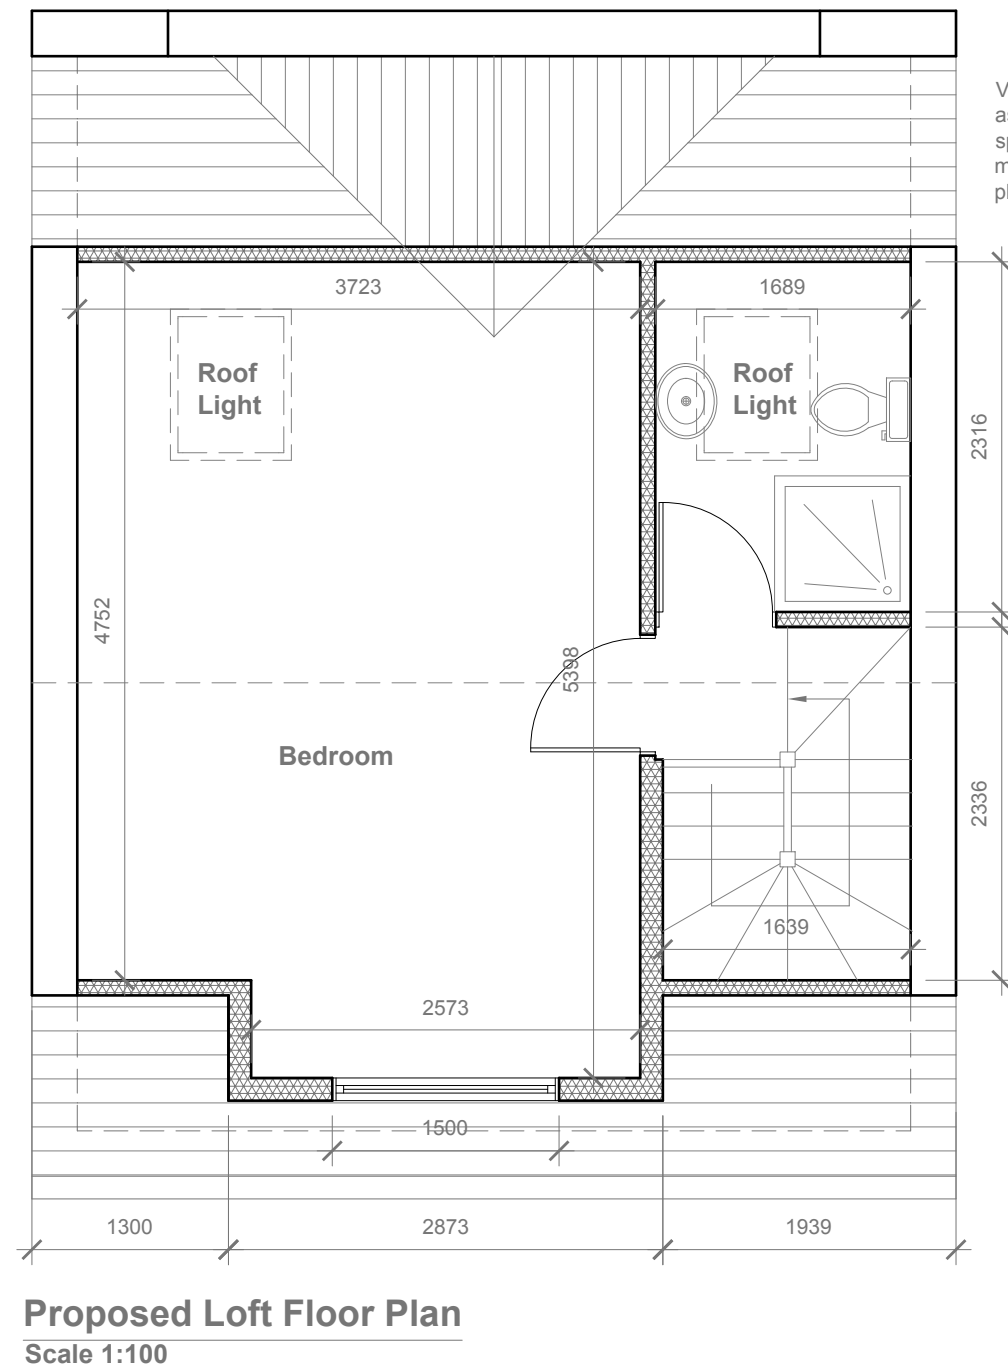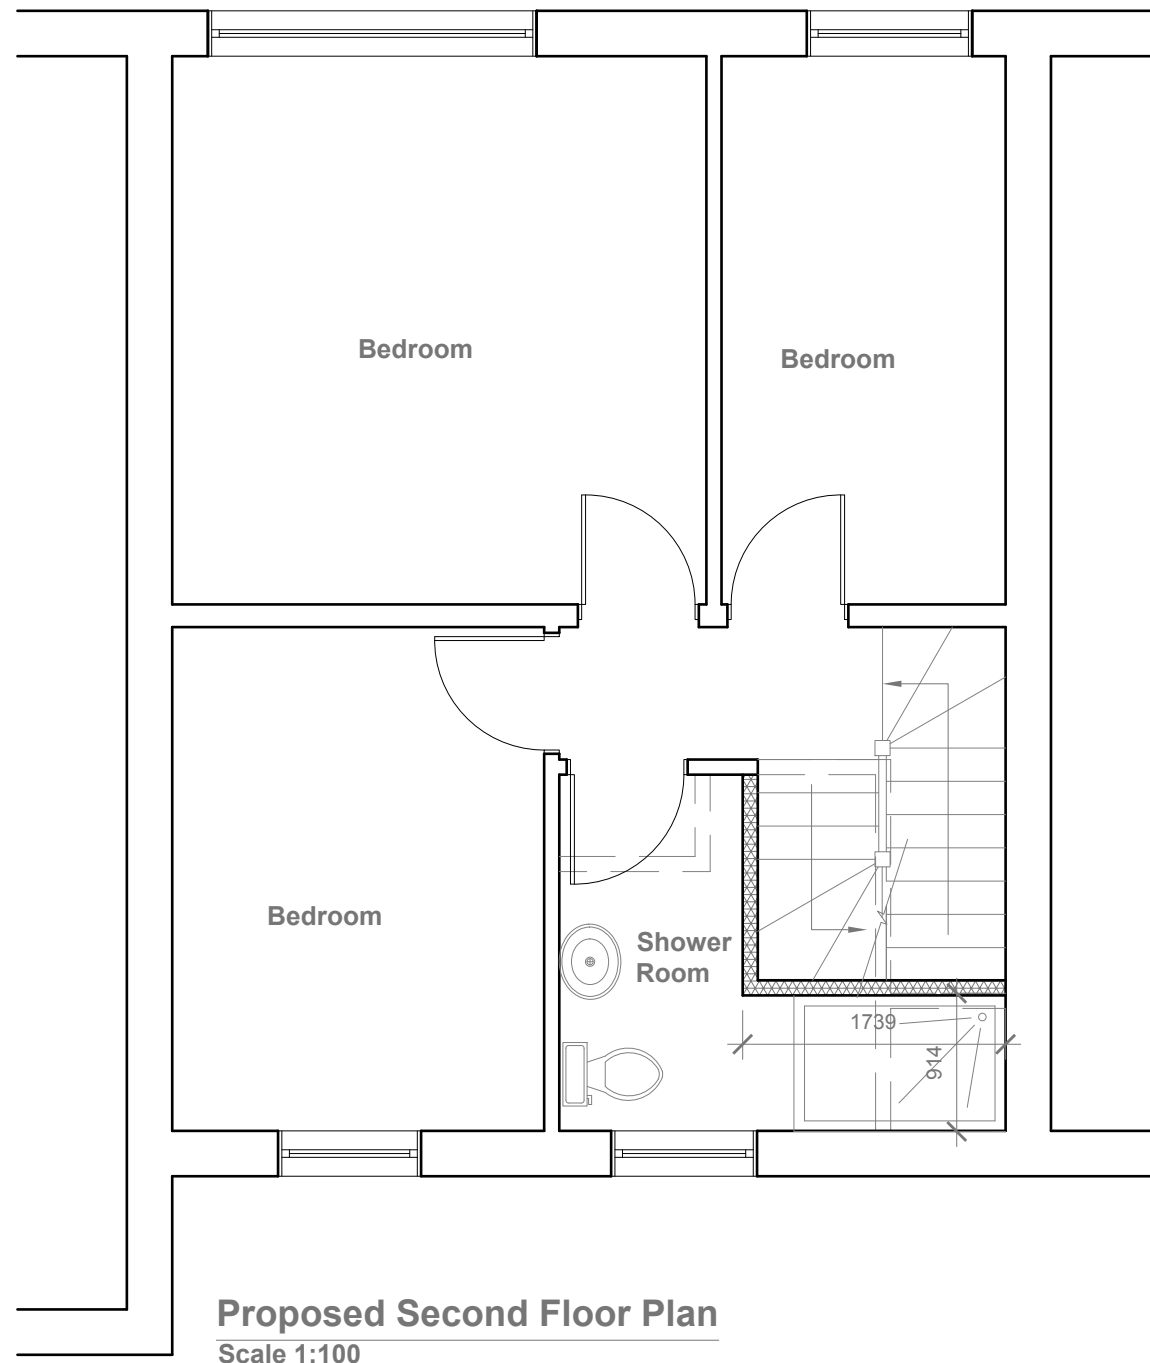

- GENERAL NOTES:
1. ALL DIMENTIONS ARE IN MILLIMETER.
 2. VERIFY ALL DIMENSIONS AND CONDITIONS BEFORE BUILDING OR STARTING CONSTRUCTION. NOTIFY THE DESIGNER IMMEDIATELY OF ANY DISCREPANCY OR VARIATION.
 3. ALL WORK TO COMPLY WITH CURRENT BUILDING REGULATIONS AND CODES OF PRACTICE

Title:

Proposed Second & Loft Floor Plans

Site Address
252A Yeading Lane
Hayes
Middlesex
UB4 9AX


Scale: 1:50 @A3
Date: 03/02/2020
Drawing No.:
2019/05 -03
Drawn By:
FP

Revision Date:

Revision	Date	Description


e:mail -
faluckpatel@yahoo.com
(M) +44 (0) 7871 466 254

**Faluck
Patel**

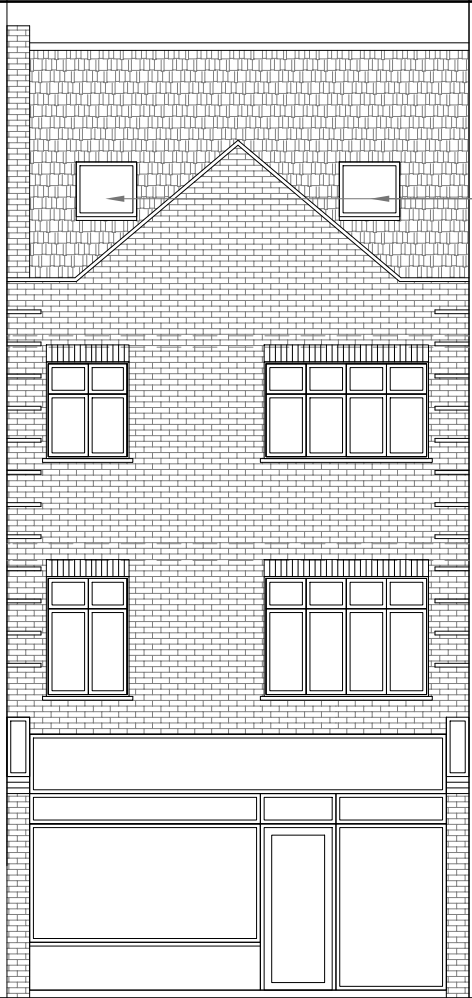


Velux Window to be installed
as per manufacturer
specification, not projected
more than 150mm from the
plane of roof slop

Proposed Front Elevation
Scale 1:100

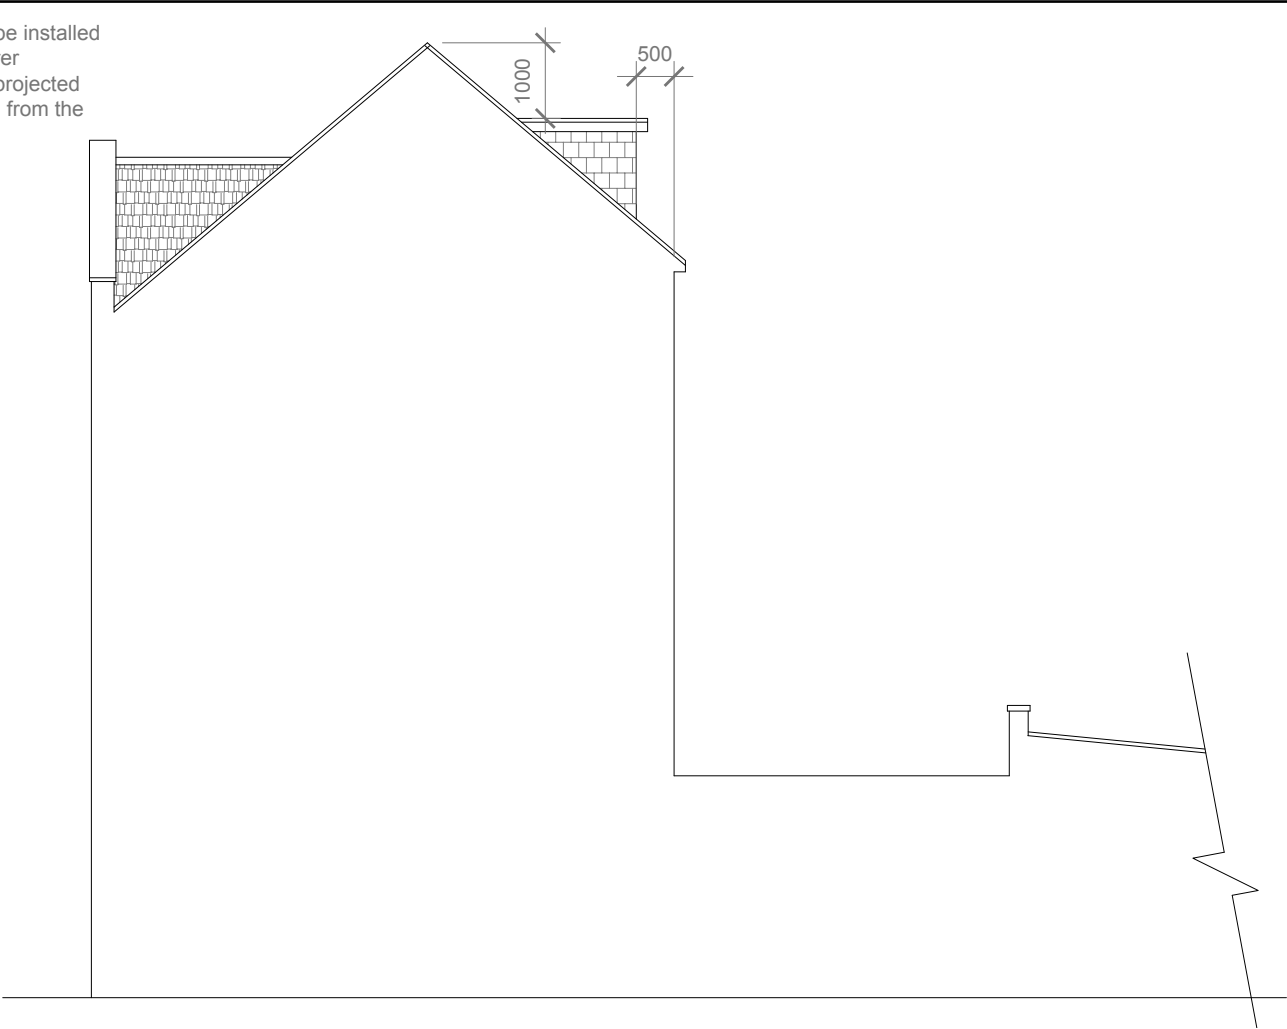

Proposed Side Elevation
Scale 1:100

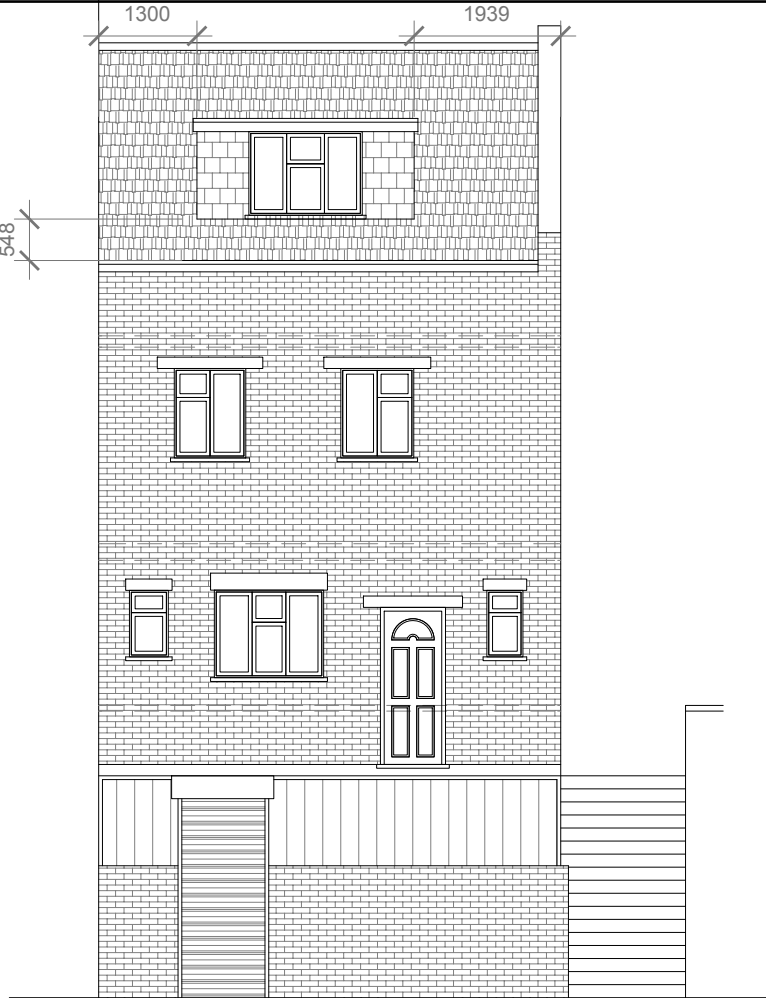

Proposed Rear Elevation
Scale 1:100



Proposed Side Elevation
Scale 1:100

Proposed External Finish
Materials to Match Existing
External Finish Materials

GENERAL NOTES: 1. ALL DIMENTIONS ARE IN MILLIMETER. 2. VERIFY ALL DIMENSIONS AND CONDITIONS BEFORE BUILDING OR STARTING CONSTRUCTION. NOTIFY THE DESIGNER IMMEDIATELY OF ANY DISCREPANCY OR VARIATION. 3. ALL WORK TO COMPLY WITH CURRENT BUILDING REGULATIONS AND CODES OF PRACTICE		
Title: Proposed Elevations		
Site Address	Scale: 1:100 @A3	Revision Date:
252A Yeading Lane	Date: 03/02/2020	
Hayes	Drawing No.:	
Midlsex	2019/05 -04	
UB4 9AX	Drawn By:	
	FP	e:mail - faluckpatel@yahoo.com (M) +44 (0) 7871 466 254

**Faluck
Patel**