




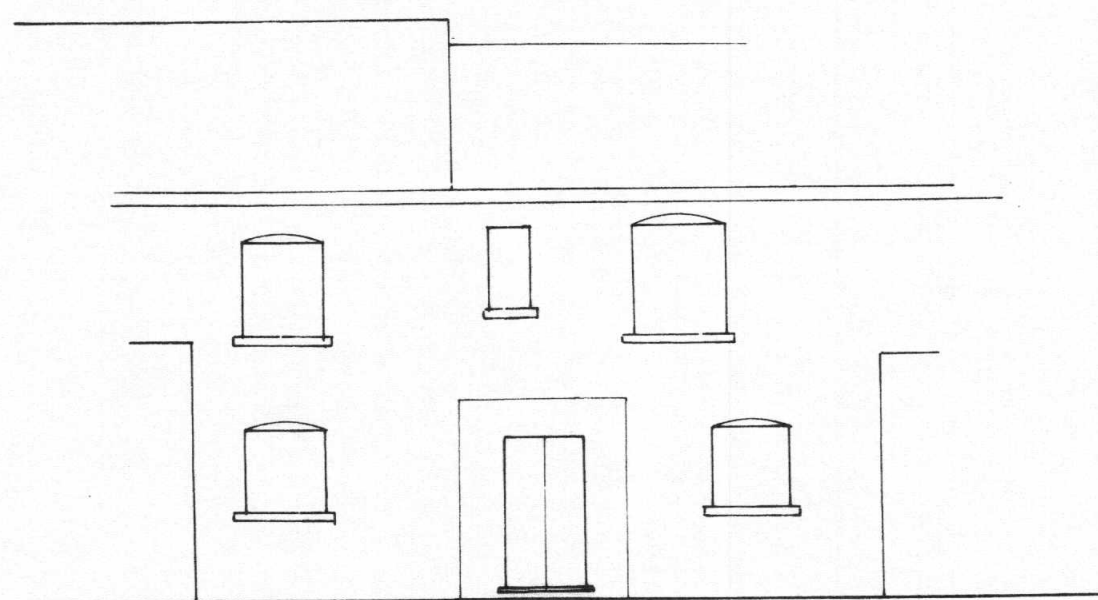


Existing Rear Elevation
1/100

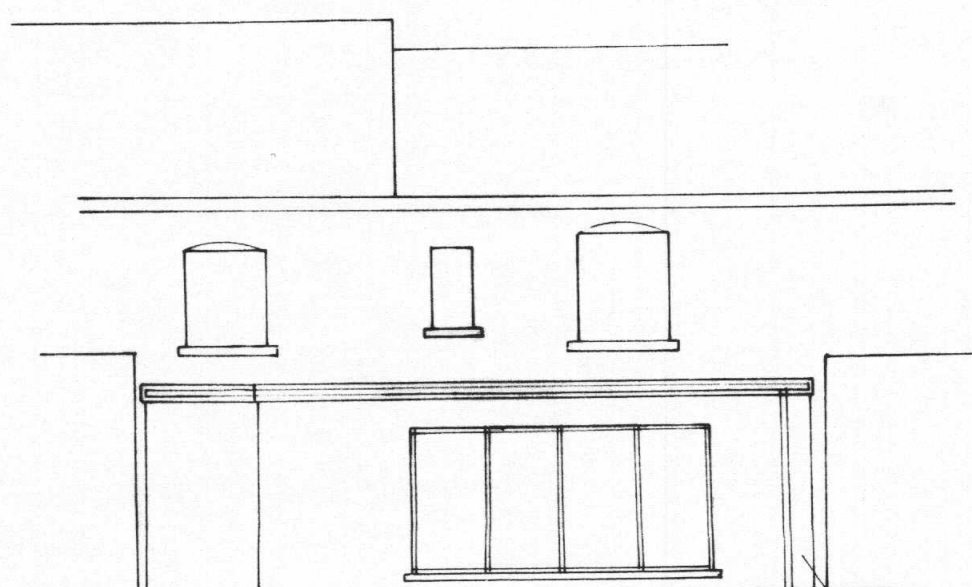


Proposed Rear Elevation
1/100

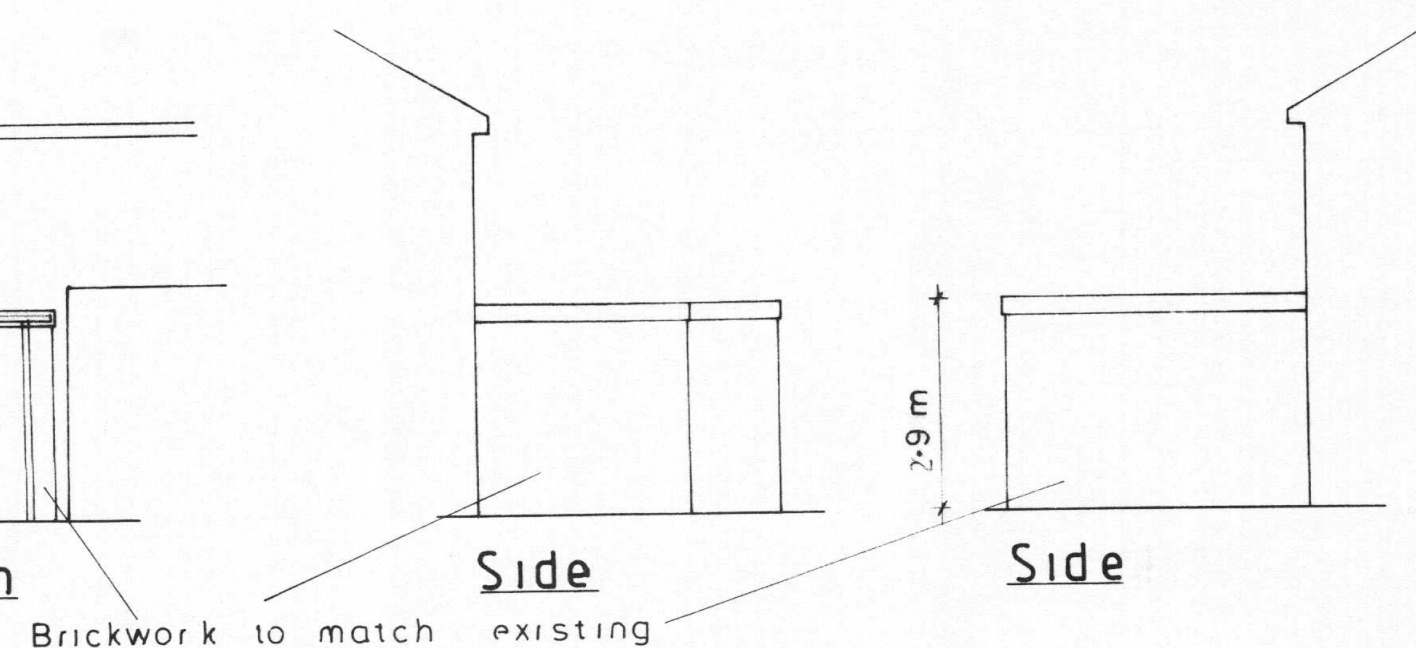


Brickwork to match existing

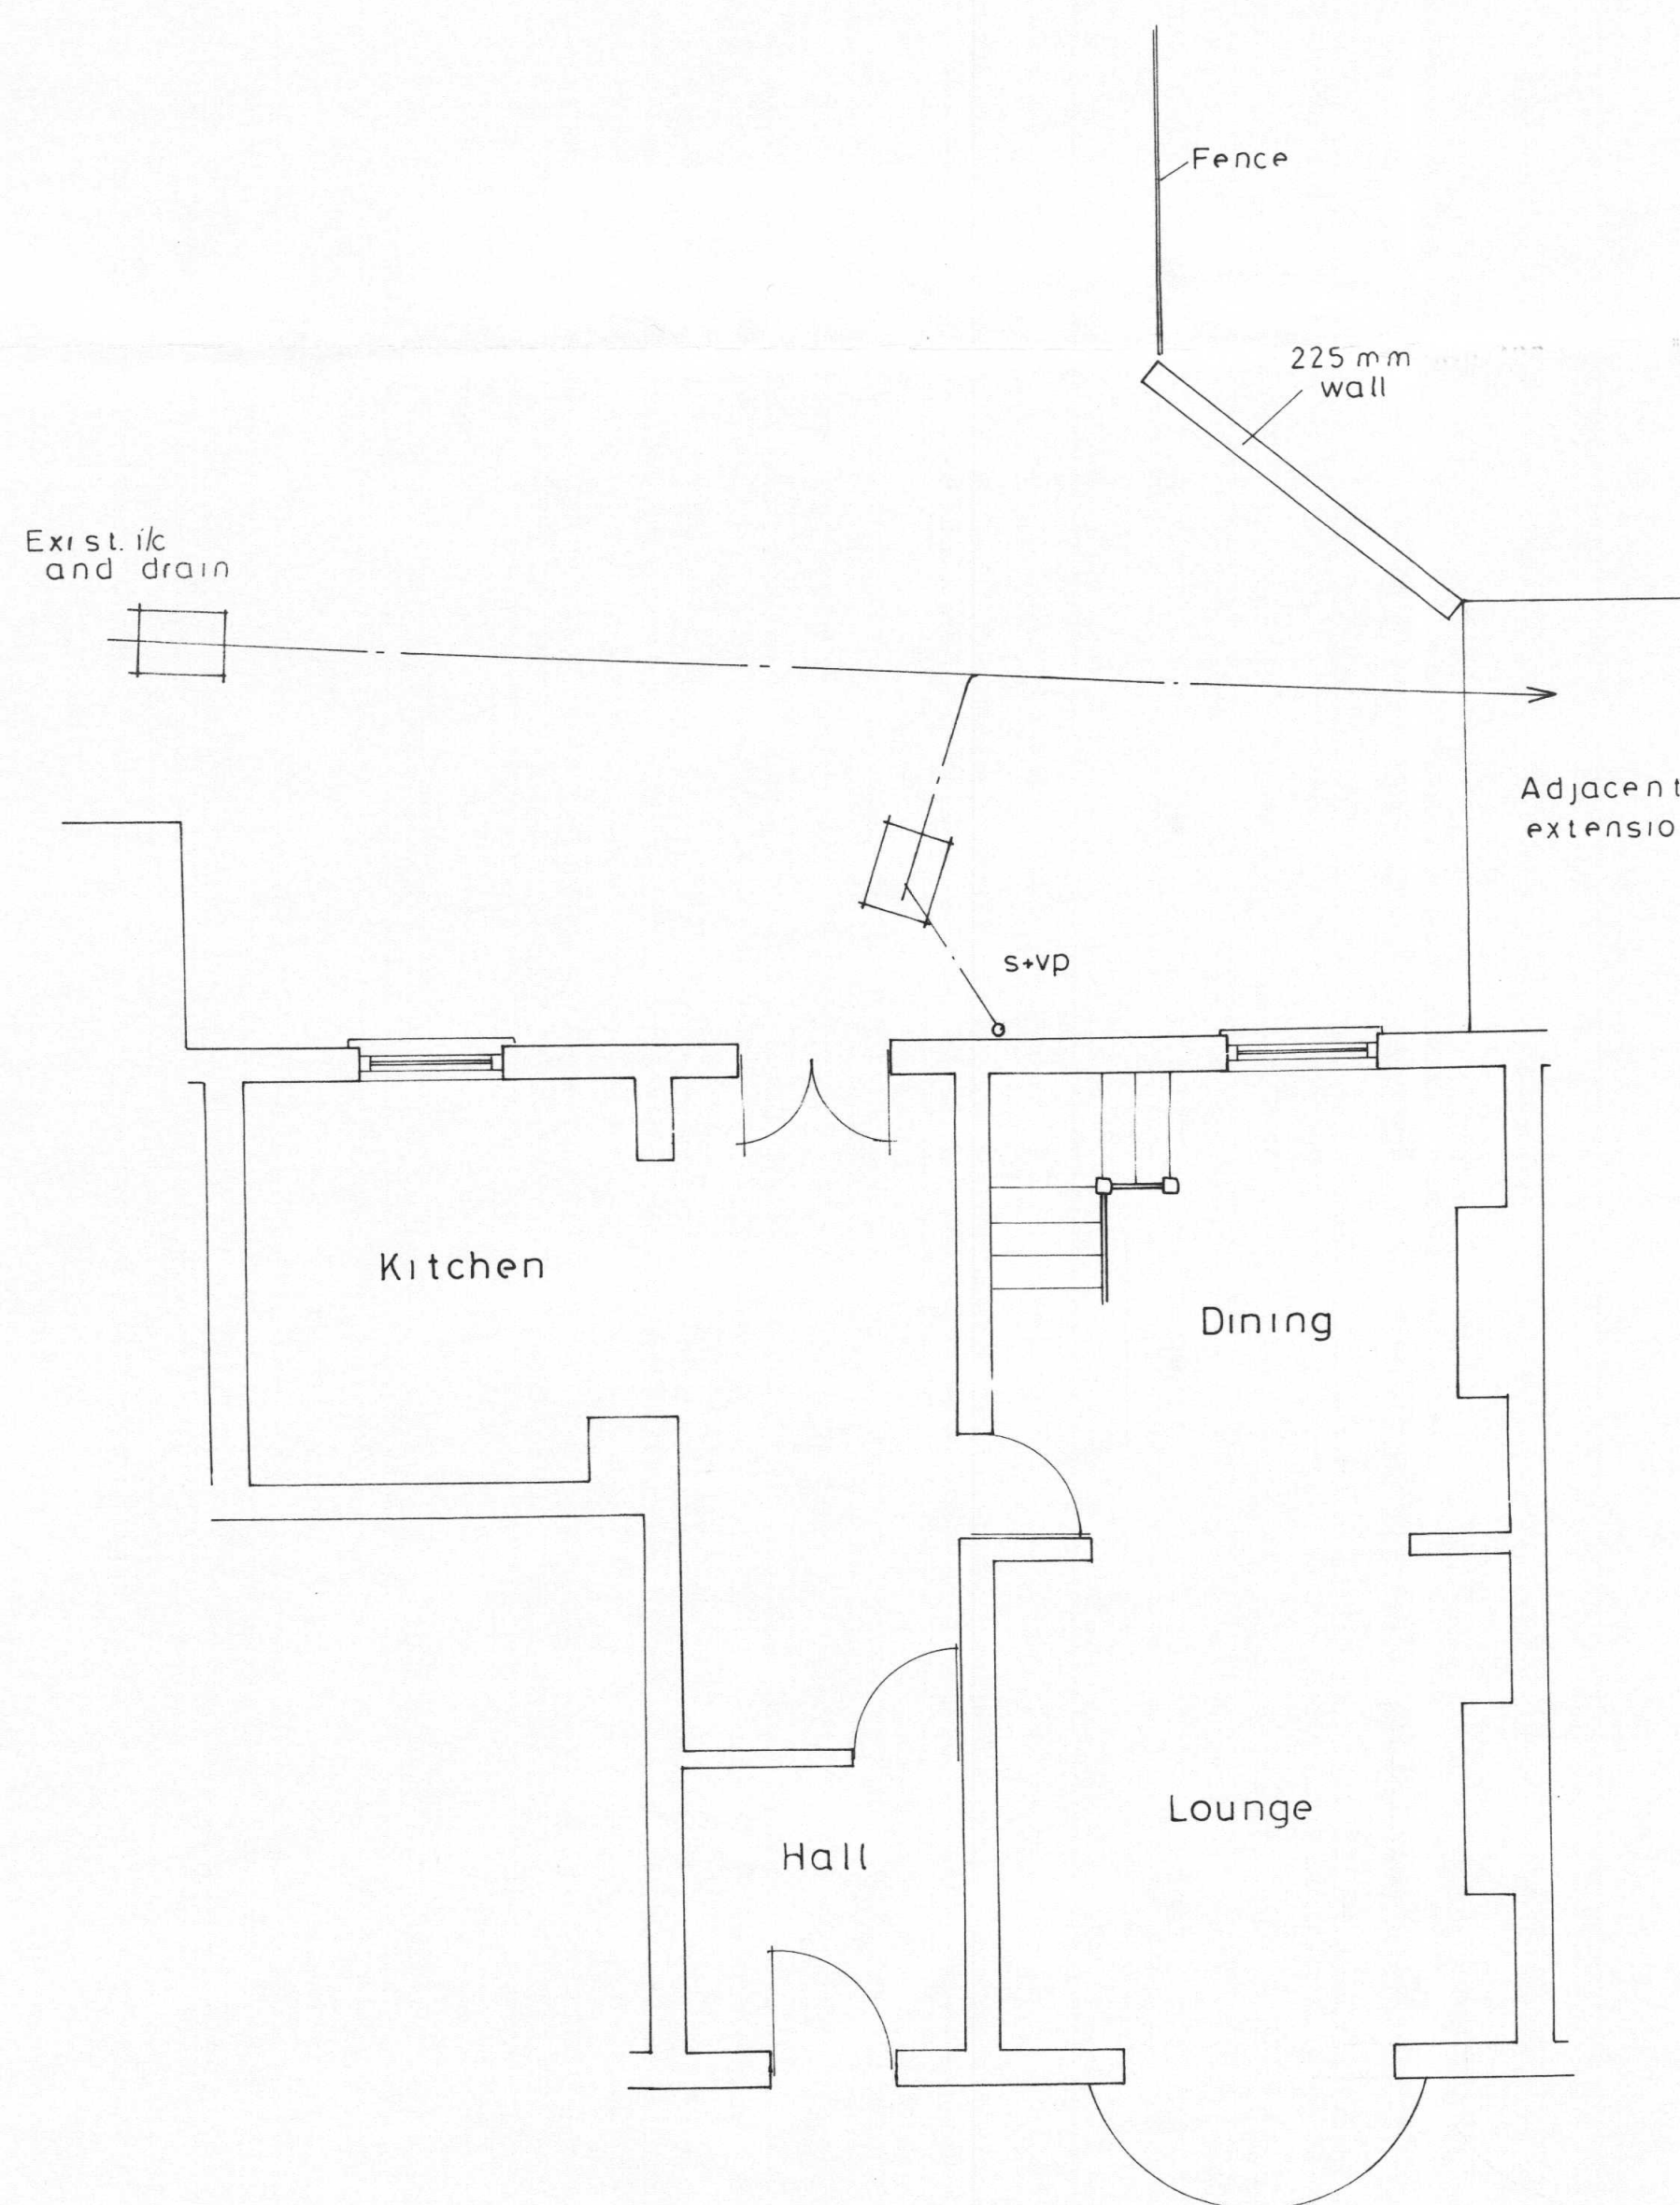


Existing Ground Floor Plan
1/50

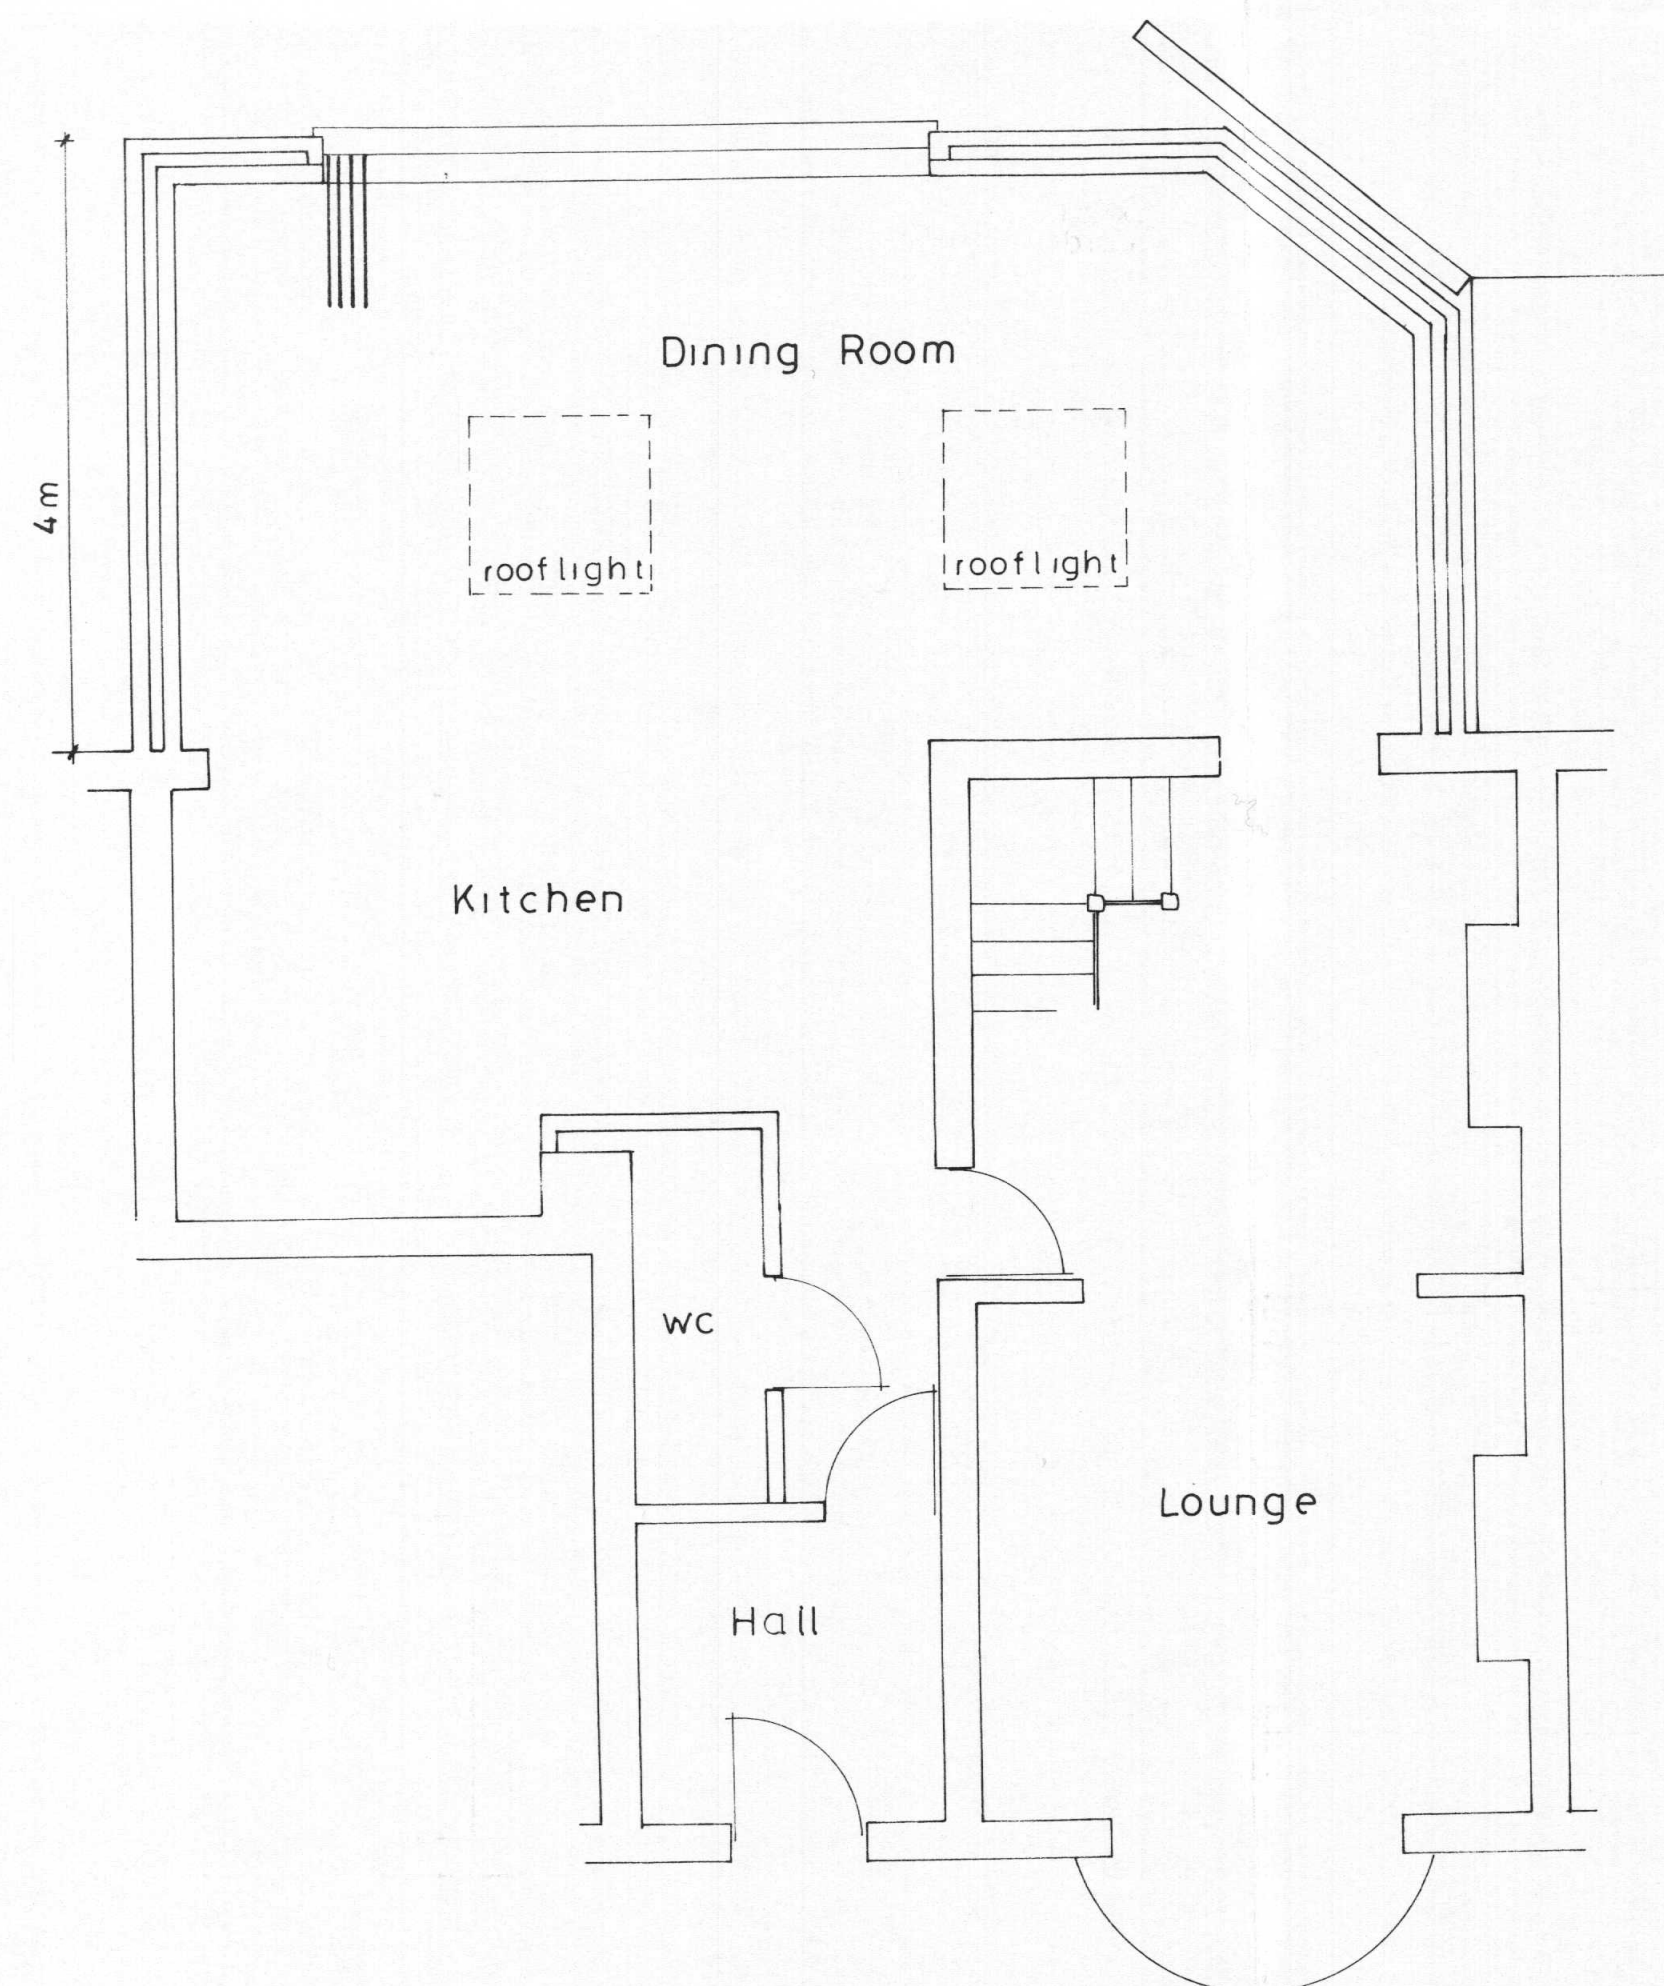

Proposed Ground Floor Plan
1/50

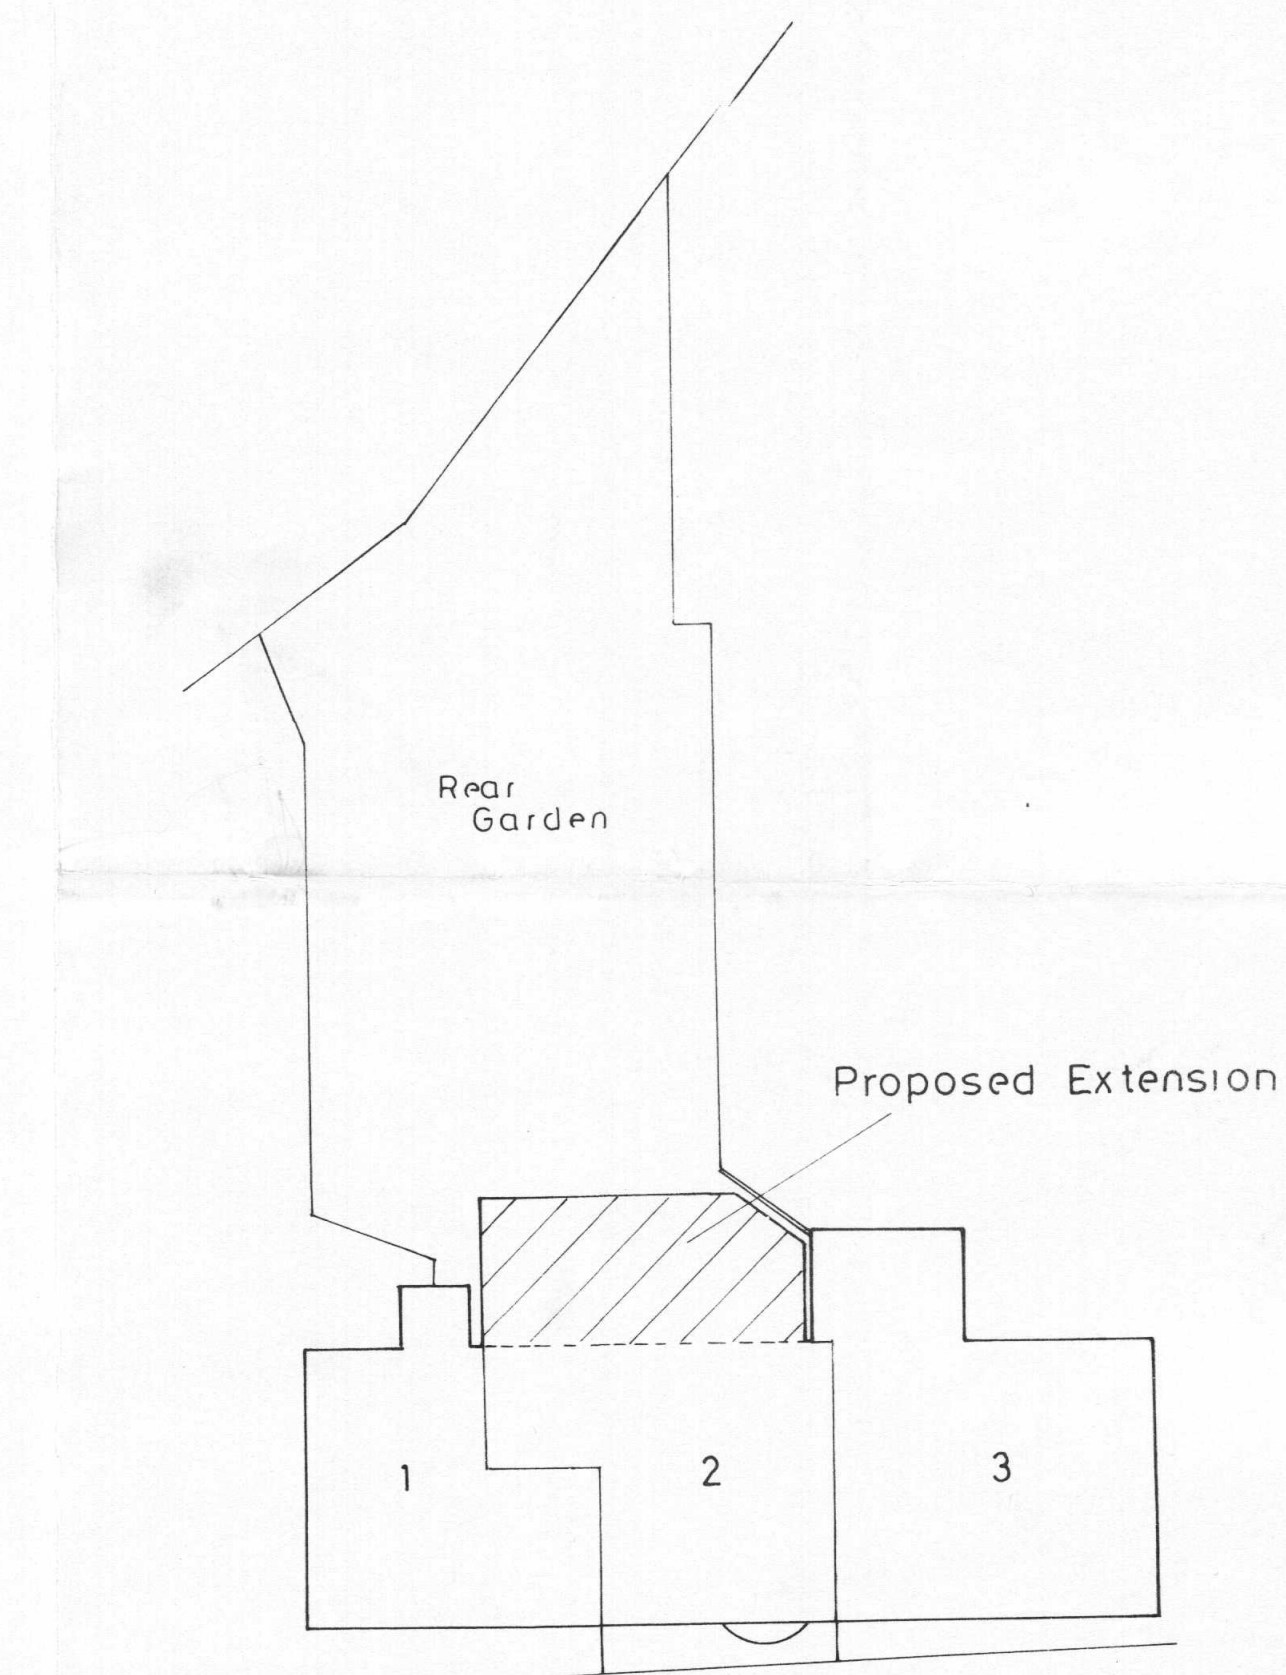

Site Plan
1/200

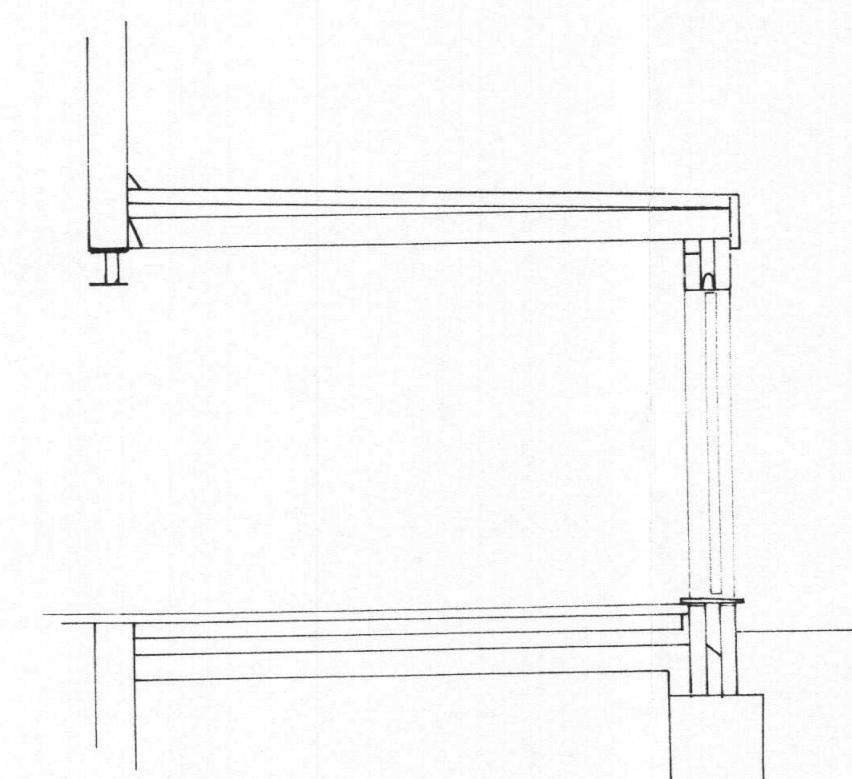

Section
1/50

Proposed Single
Storey Rear
Extension at
2 Moorcroft Cotts,
Moorcroft Lane,
Uxbridge.

Drg. No. 2MC/1

Scales
0 1 2 3 4 5 6 m 1/50
0 1 2 3 4 5 6 m 1/100
0 1 2 3 4 5 m 1/200