




LOCATION PLAN
1 : 1250



EXISTING SITE PLAN
1 : 200

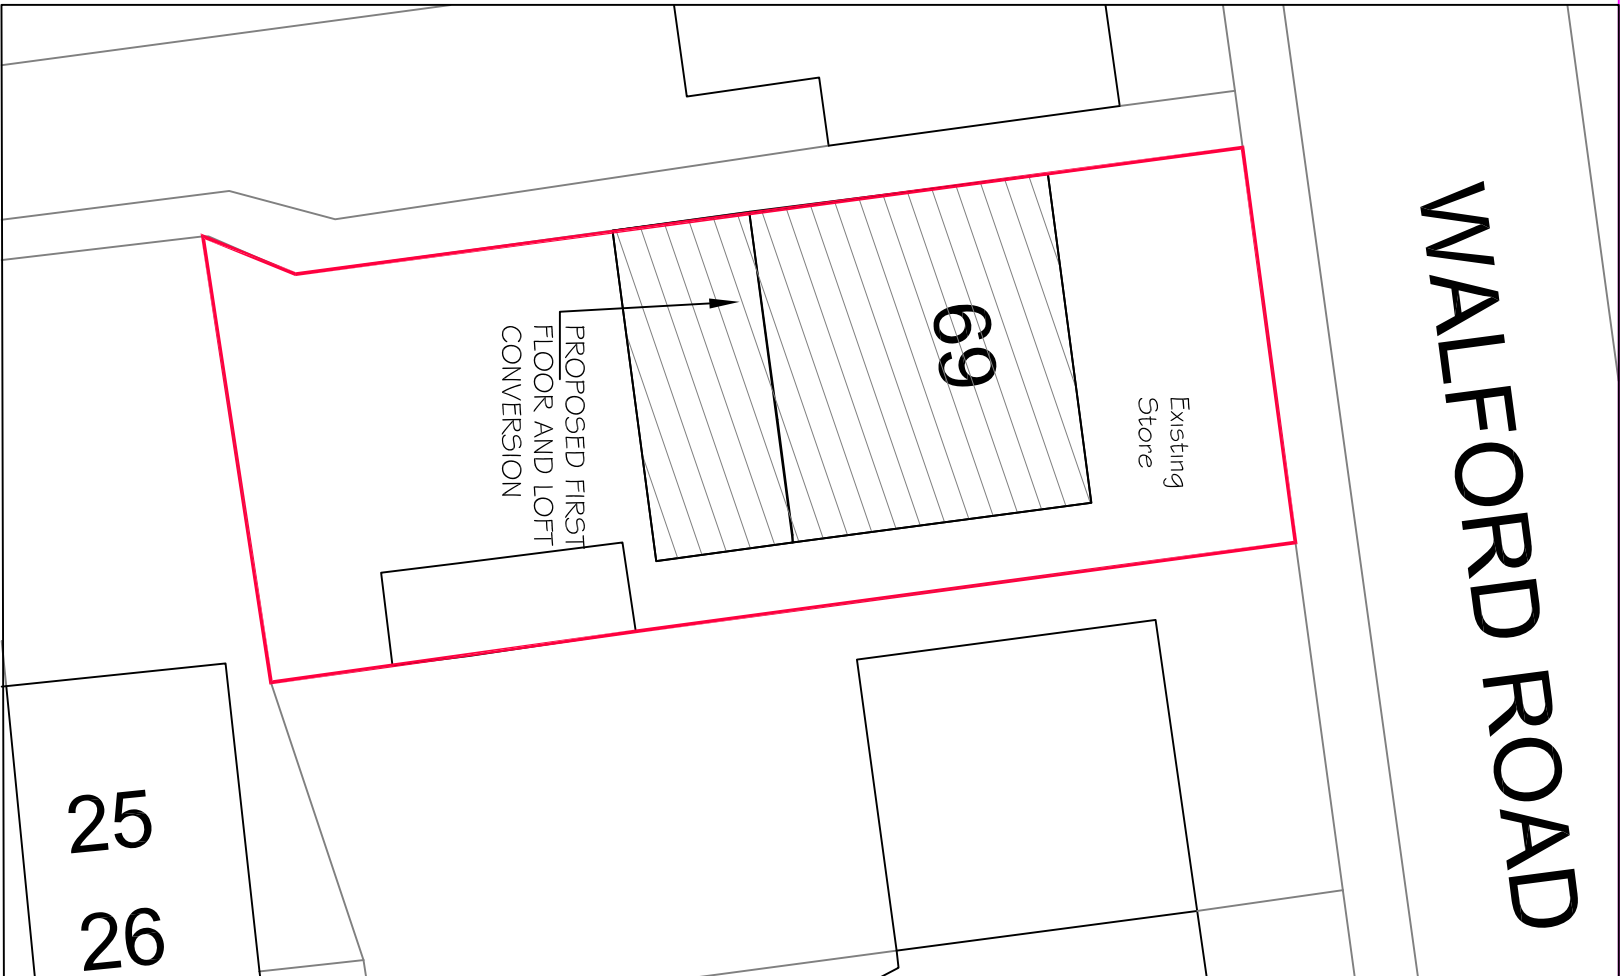

PROPOSED SITE PLAN
1 : 200

Har - Gunn Associates Ltd

Tel: 020 917 9296
Mob: 07803 619161

Email: hargunn@aol.com
www.hargunn.co.uk

Rev	Revision Note	Date

Drawing Name

PROPOSED FIRST FLOOR ADDITION
AND LOFT CONVERSION TO HABITABLE
SPACE

Location

69 Walford Road
Uxbridge, UB8 2NQ

Scale

As Shown

Dwg No

1510/2021/PA-01

Date

Oct 2021

Rev