

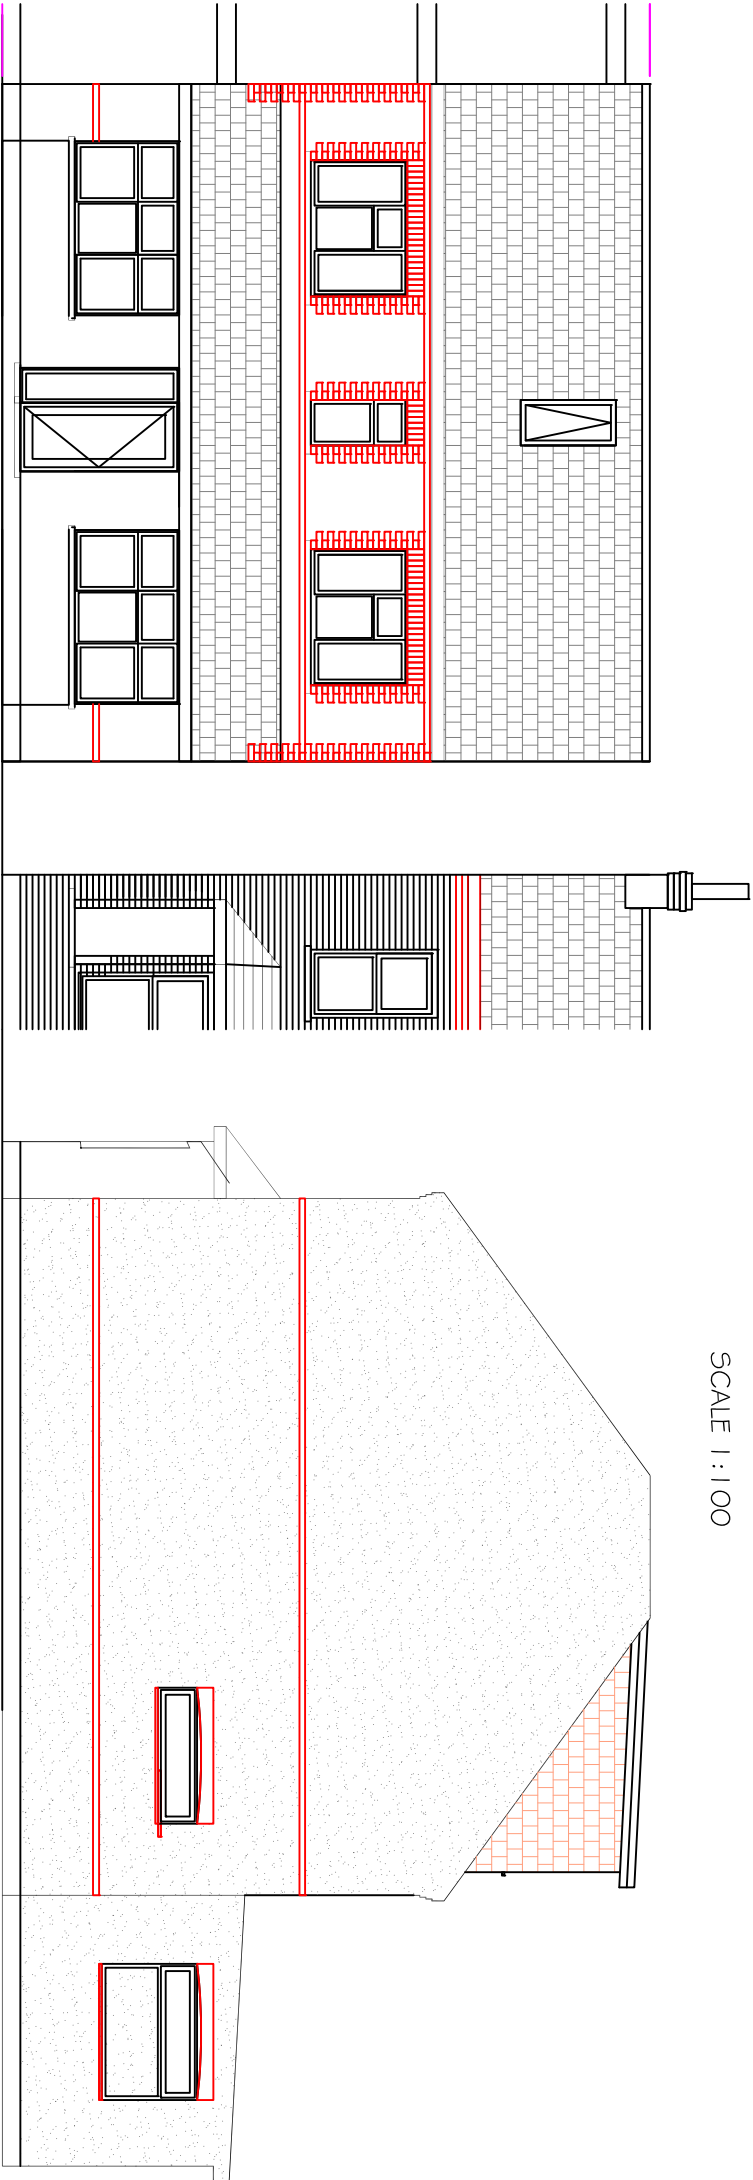


 


PROPOSED FRONT ELEVATION


PROPOSED LHS ELEVATION

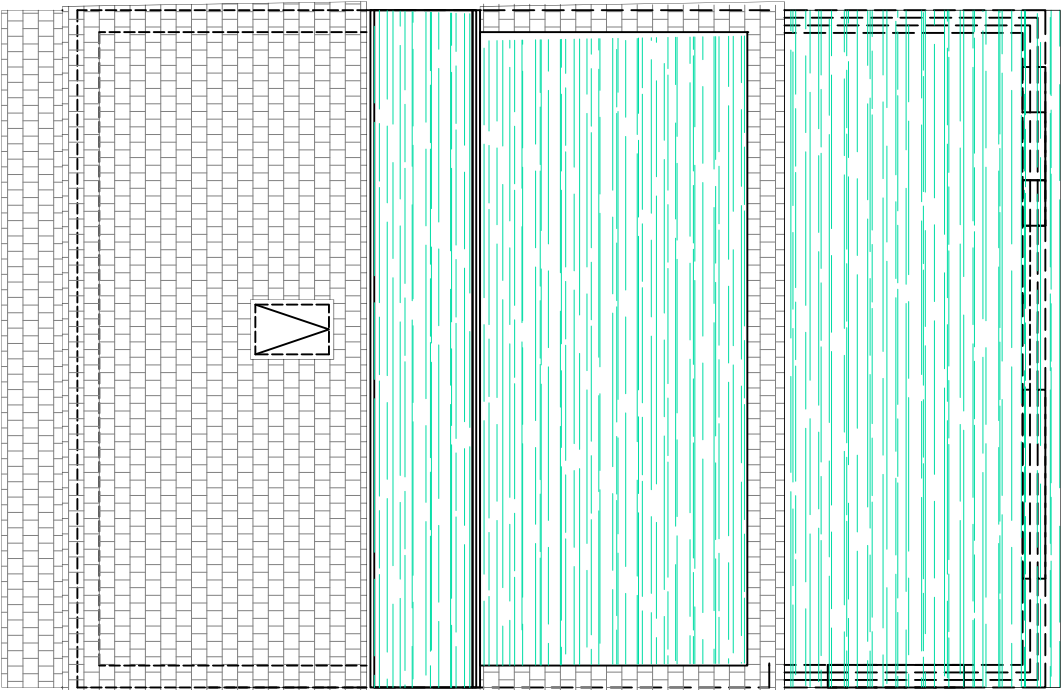

PROPOSED ROOF PLAN

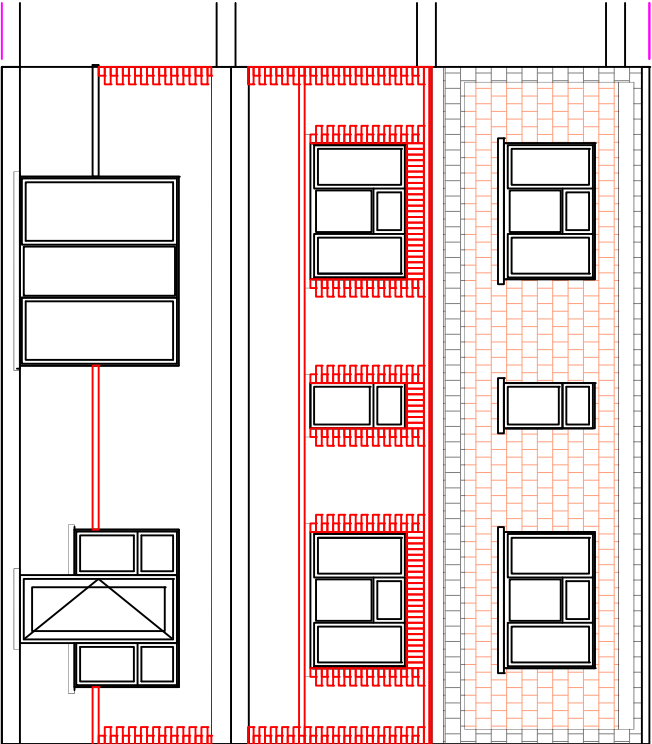

PROPOSED REAR ELEVATION

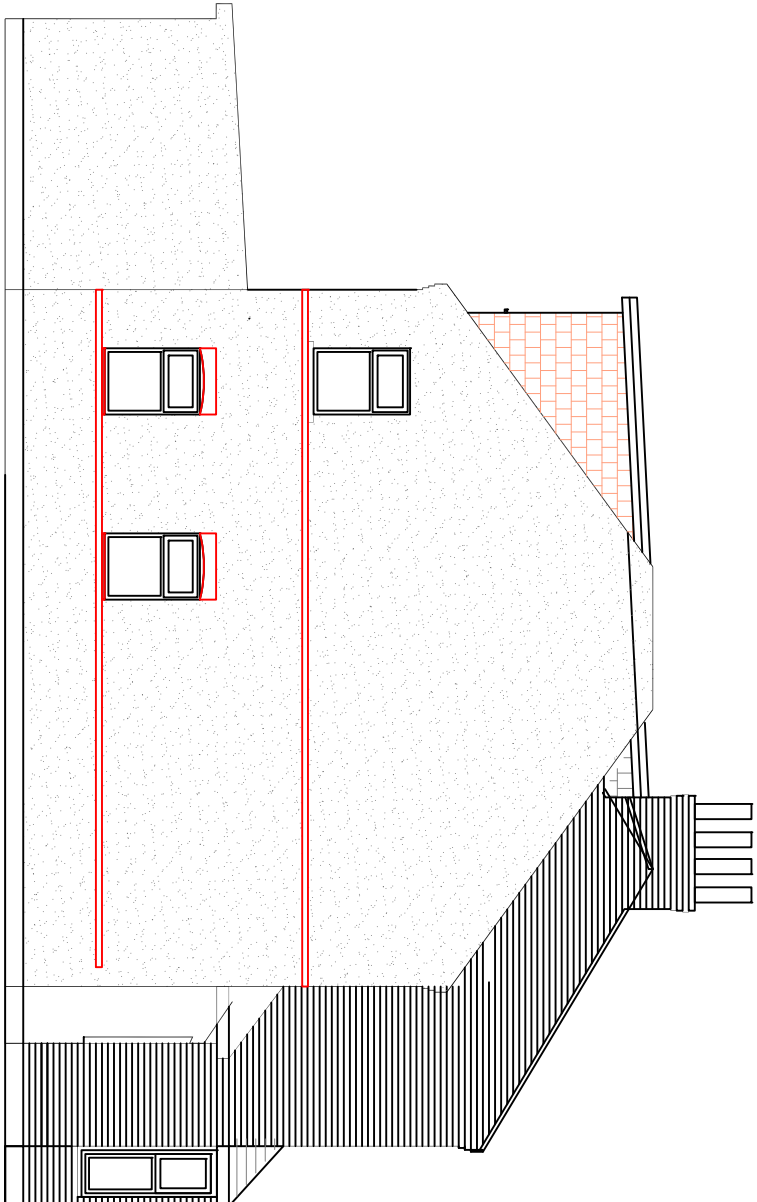

PROPOSED RHS ELEVATION

|                                        |               |                                             |                 |                                      |          |          |     |
|----------------------------------------|---------------|---------------------------------------------|-----------------|--------------------------------------|----------|----------|-----|
| Har - Gunn Associates Ltd              |               | Drawing Name                                |                 | Location                             |          | Scale    |     |
| Tel: 020 917 9296<br>Mob: 07803 619161 |               | Email: hargunn@aol.com<br>www.hargunn.co.uk |                 | 69 Walford Road<br>Uxbridge, UB8 2NQ |          | As Shown |     |
| Rev                                    | Revision Note | Date                                        | Drg No          |                                      | Date     |          | Rev |
|                                        |               |                                             | 1510/2021/PA-05 |                                      | Oct 2021 |          |     |

This drawing remains the property of HAR - Gunn Associates Ltd and shall not be reproduced or altered without prior written permission.

Do not scale off drawings. Check all dimensions on site and report any discrepancies before commencing work. All figured dimensions are millimeters unless noted otherwise.