


NOTES
Do not scale from this drawing. Only figured dimensions are to be taken from this drawing.
Contractor must verify all dimensions on site before commencing any work or shop drawings.
Report any discrepancies to the architect before commencing work. If this drawing exceeds the quantities taken in any way the architect are to be informed before the work is initiated. Work within the Construction (Design & Management) Regulations 2015 is not to start until a Health and Safety Plan has been produced. This drawing is copyright and must not be reproduced without consent of NW Architects Limited.

DRAWING STATUS/TYPE KEY
F Feasibility SK Sketch L Landscape C Construction
P Planning M Marking S Survey AB As Built
T Tender TNT Tenant OS Ordnance Survey

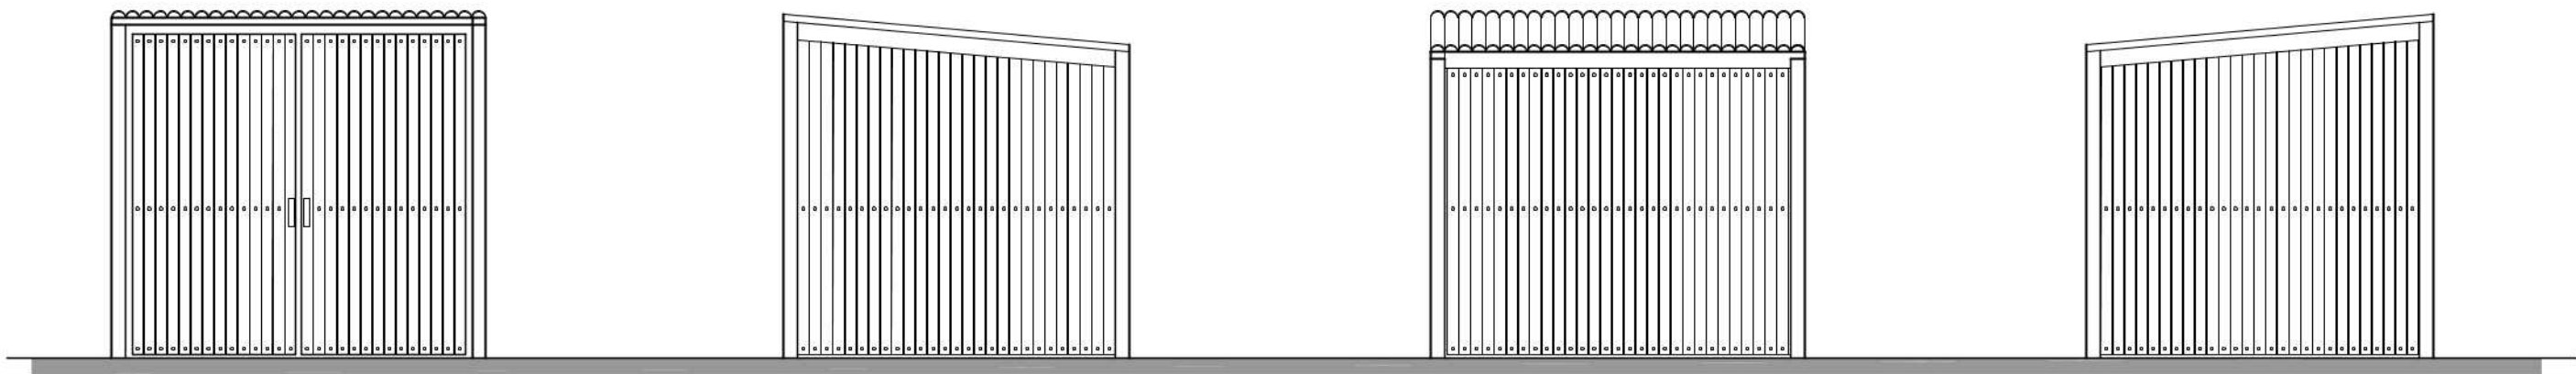


FRONT ELEVATION


SIDE ELEVATION

REAR ELEVATION

SIDE ELEVATION

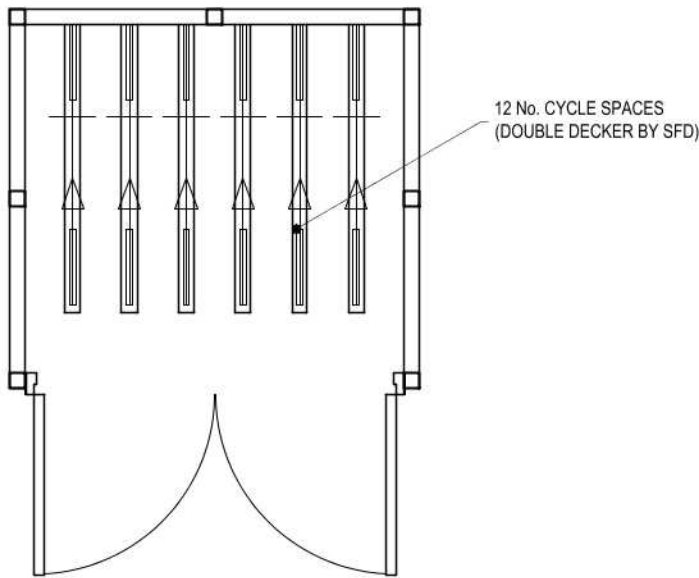

PLAN

 

A	ADDRESS AMENDED	RAP	11-03-20	NW	11-03-20
REV	DESCRIPTION	DRAWN	DATE	CHECKED	DATE

REVISIONS

**NW-ARCHITECTS**
27 York Place - Leeds - LS1 2EY
leads@nw-architects.co.uk - Tel: 0113 880 0510 - Fax: 0113 880 0511
www.nw-architects.co.uk

CLIENT Highgrade Properties Limited		
PROJECT Residential Development 1-17 Crescent Parade, Hillingdon		
DRAWING TITLE Proposed Cycle Storage		
Scale: 1:50 @ A3	Drawn By: RAP Checked By: NW	Date Drawn: 13-02-20 Date Checked: 13-02-20
Drawing No: 19037-P130	Revision A	