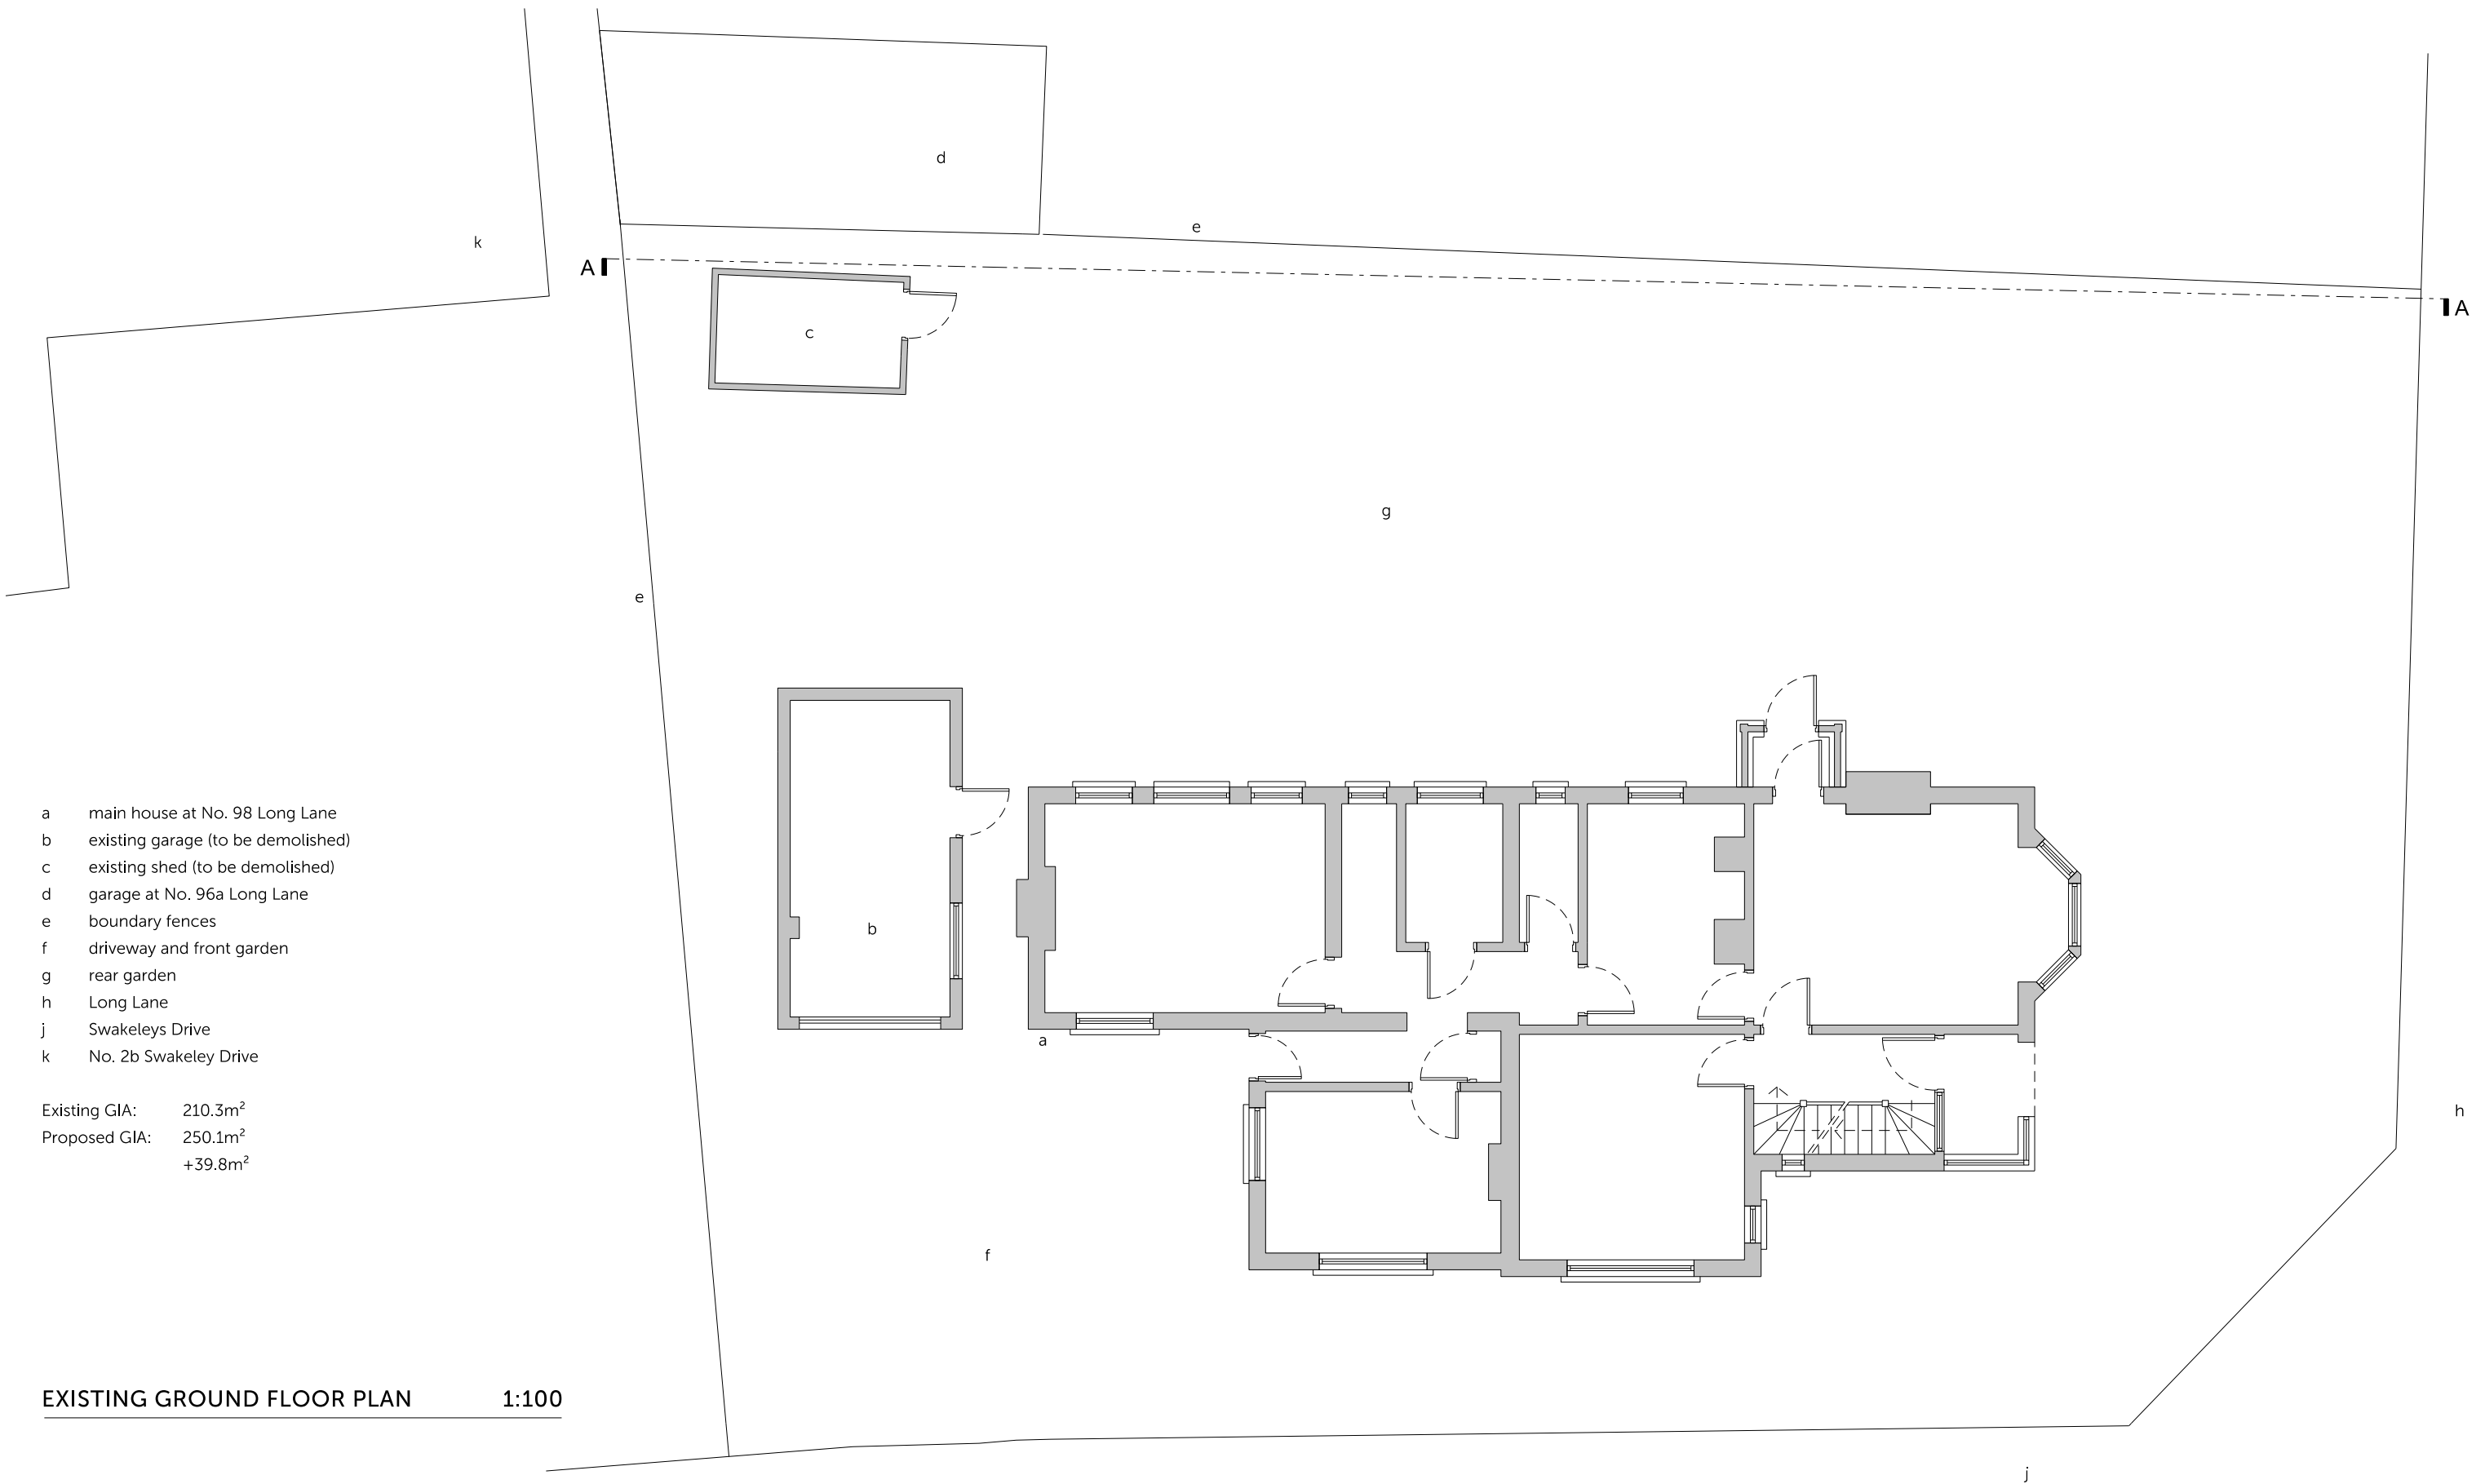


Status: Planning

Scale: 1:100 @ A3

NOTE: This drawing is to be scaled for planning purposes only

Dwg No: 0825 EX 02

Drawing: Existing Ground Floor Plan

Date: October 2020


Project: Long Lane Gym & Garage

Address: 98 Long Lane, Uxbridge UB10 8SX

Client: Mr. & Mrs. D'Mello


CONTEXT
// Architecture

Battersea Studios, 80 Silverthorne Road, London SW8 3HE / 020 7043 1020
info@context-architecture.co.uk www.context-architecture.co.uk

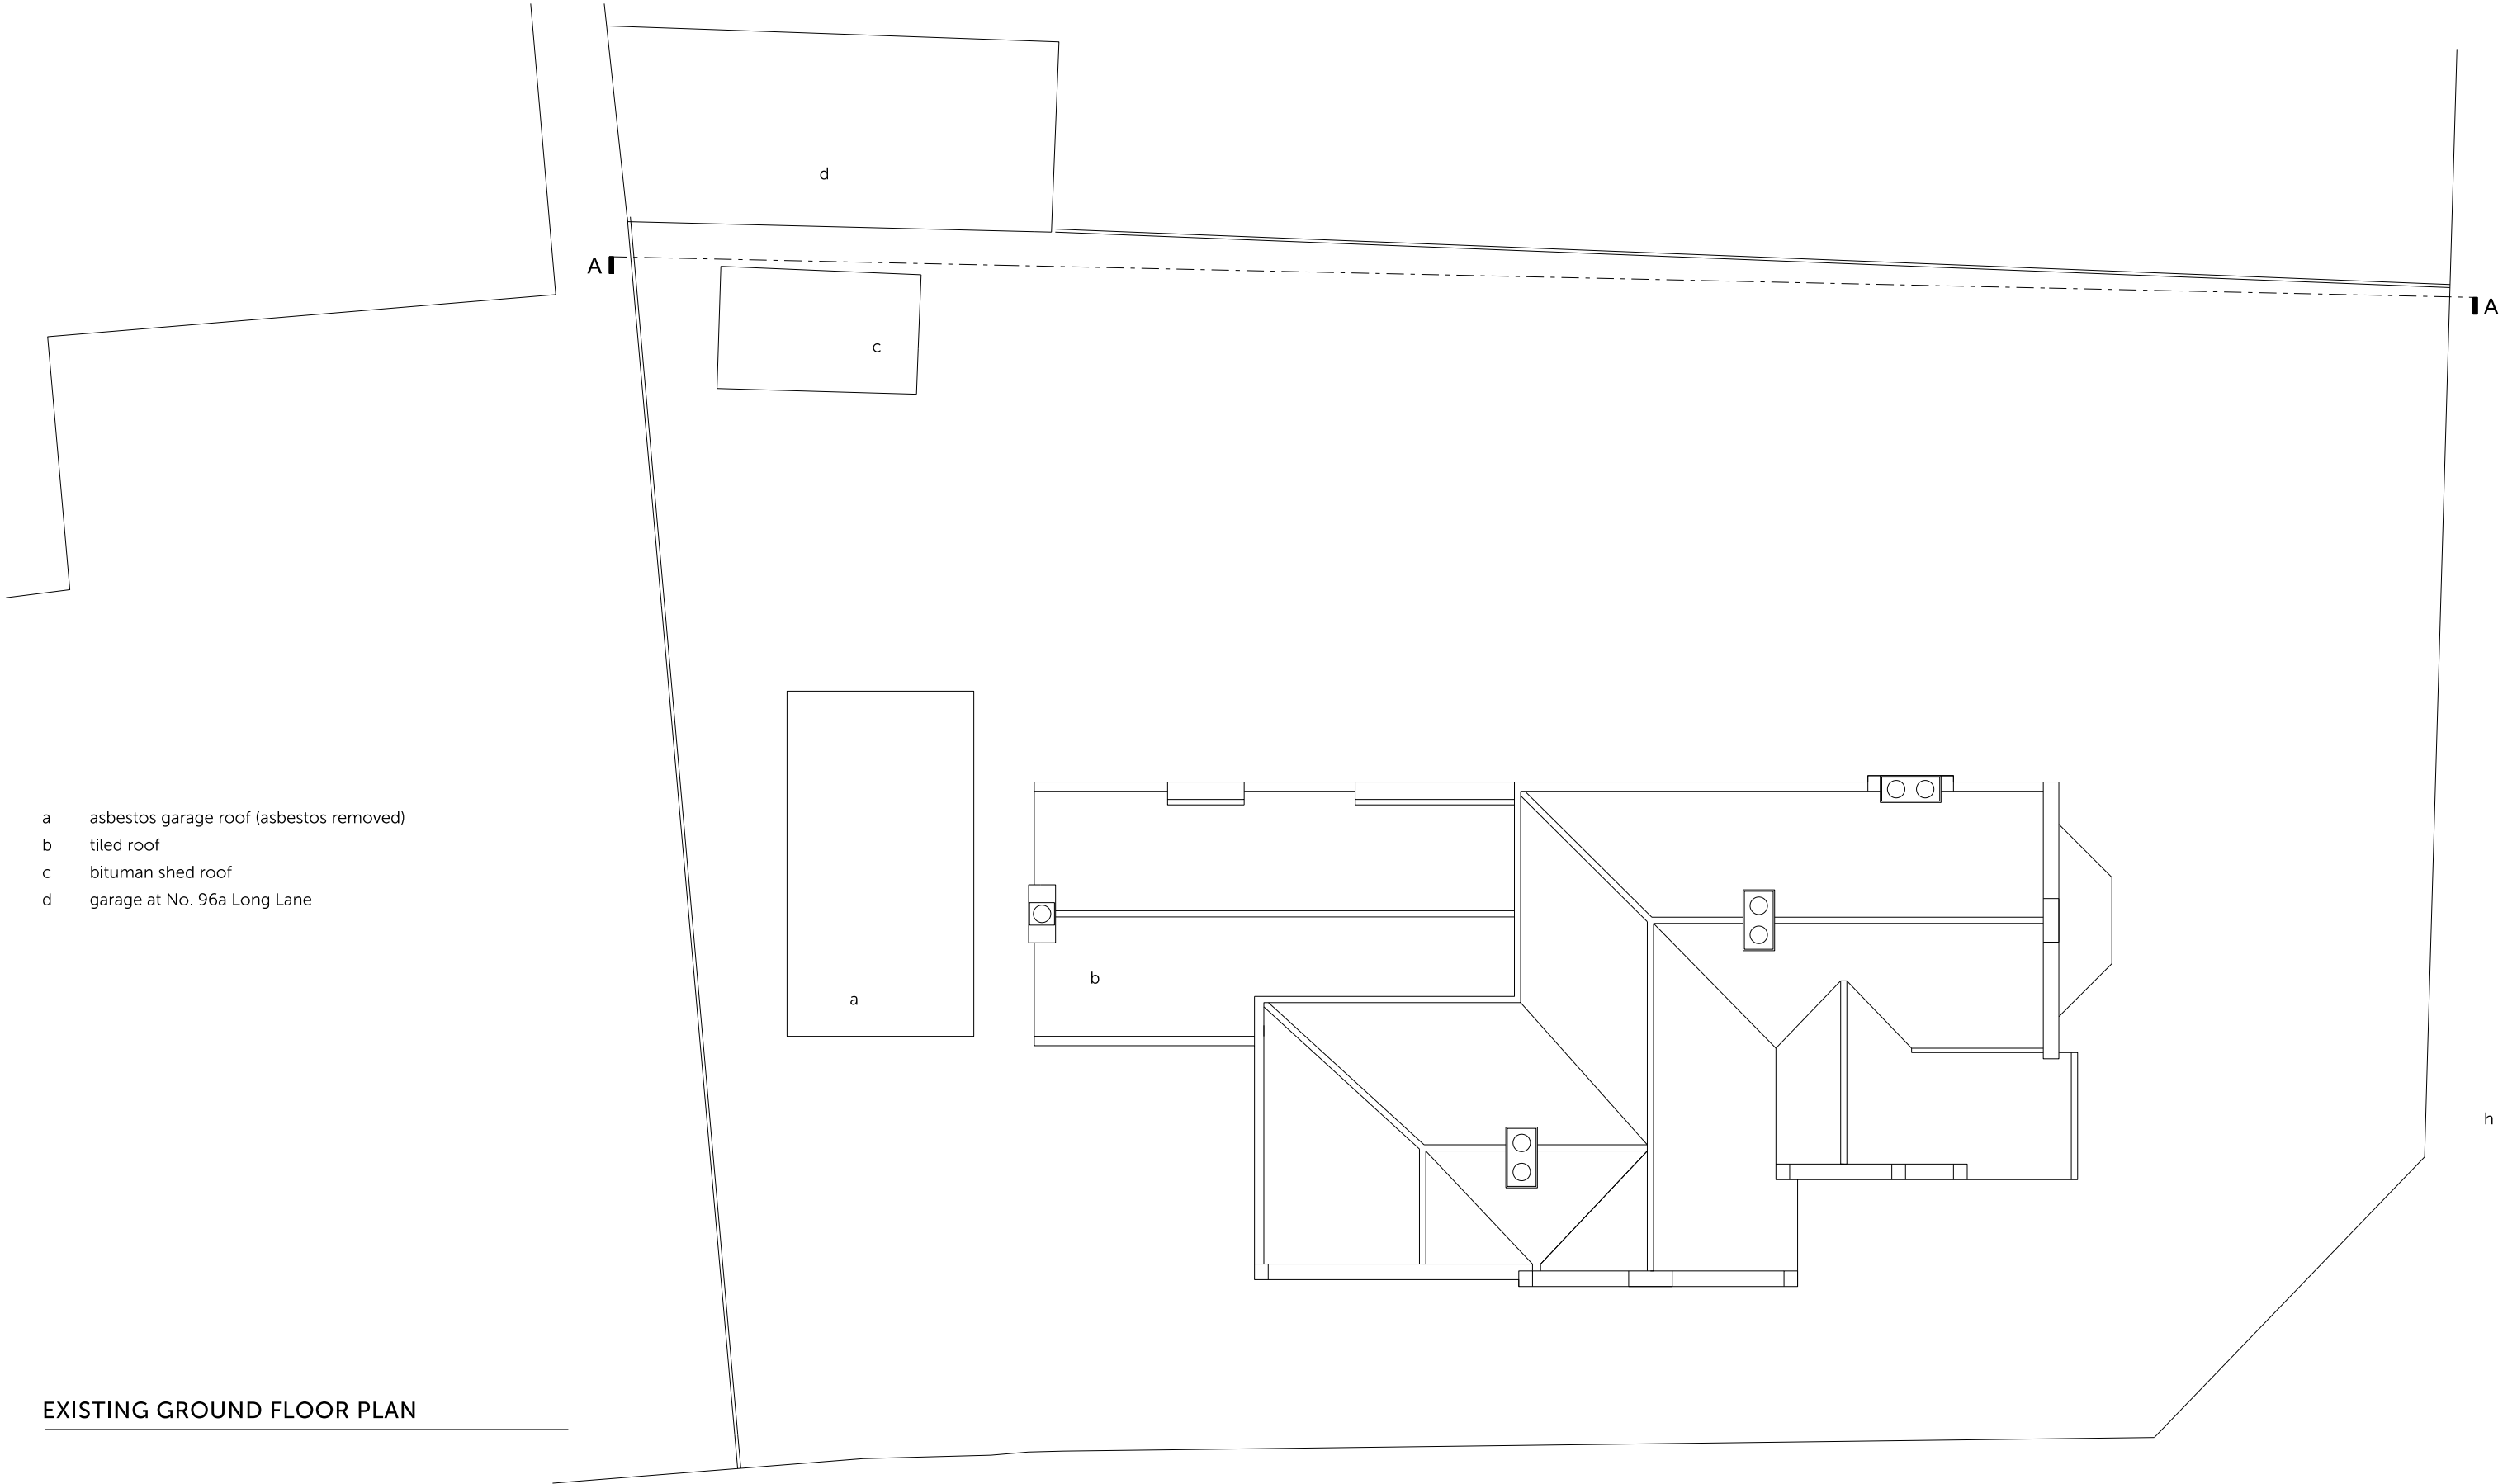

- a asbestos garage roof (asbestos removed)
- b tiled roof
- c bituman shed roof
- d garage at No. 96a Long Lane

EXISTING GROUND FLOOR PLAN

 

Status: Planning	Dwg No: 0825 EX 03	Project: Long Lane Gym & Garage	CONTEXT // Architecture Battersea Studios, 80 Silverthorne Road, London SW8 3HE / 020 7043 1020 info@context-architecture.co.uk www.context-architecture.co.uk
Scale: 1:100 @ A3	Drawing: Existing Roof Plan	Address: 98 Long Lane, Uxbridge UB10 8SX	
NOTE: This drawing is to be scaled for planning purposes only		Client: Mr. & Mrs. D'Mello	
Date: October 2020			



EXISTING SOUTH-EAST ELEVATION 1:100



EXISTING SOUTH-WEST ELEVATION 1:100

- a existing garage (to be demolished)
- b exsiting shed (to be demolished)
- c garage at No. 96a Long Lane
- d boundary fence with No. 2a Swakeleys Drive
- e 45° line centre of window at No. 2a Swakeleys Drive



Status: Planning

Scale: 1:100 @ A3

NOTE: This drawing is to be scaled for planning purposes only

Dwg No: 0825 EX 04

Drawing: Existing Elevations

Date: October 2020


Project: Long Lane Gym & Garage

Address: 98 Long Lane, Uxbridge UB10 8SX


Client: Mr. & Mrs. D'Mello

CONTEXT
// Architecture

Battersea Studios, 80 Silverthorne Road, London SW8 3HE / 020 7043 1020
info@context-architecture.co.uk www.context-architecture.co.uk

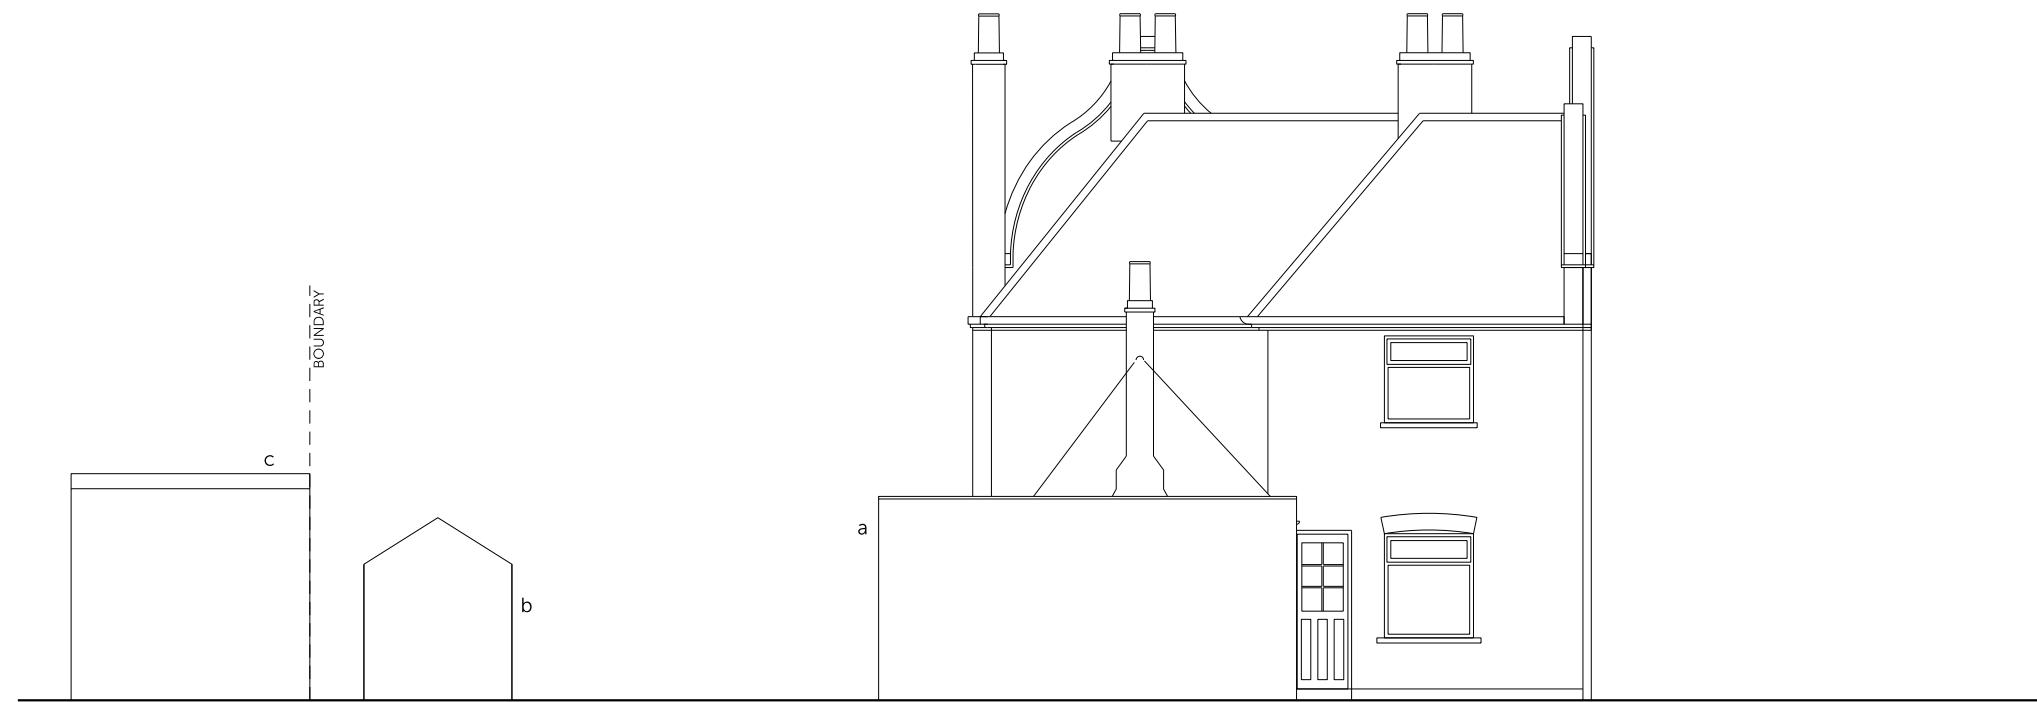

EXISTING NORTH-WEST ELEVATION 1:100

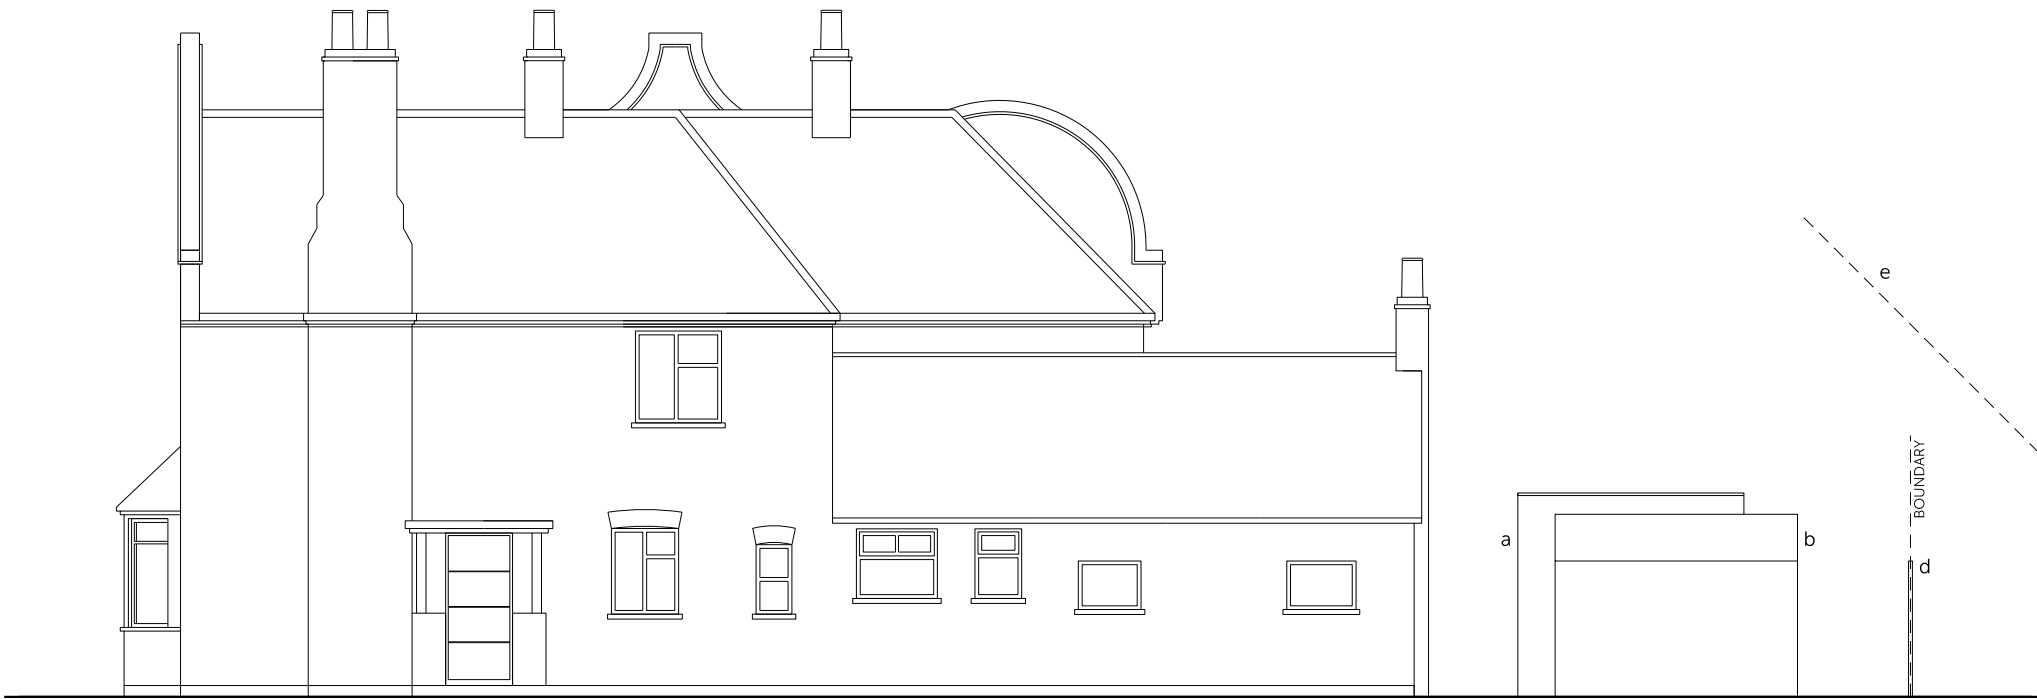

EXISTING SECTION A - A 1:100

- a existing garage (to be demolished)
- b exsiting shed (to be demolished)
- c garage at No. 96a Long Lane
- d boundary fence with No. 2a Swakeleys Drive
- e 45° line centre of window at No. 2a Swakeleys Drive



Status: Planning

Scale: 1:100 @ A3

NOTE: This drawing is to be scaled for planning purposes only

Dwg No: 0825 EX 05

Drawing: Existing Elevation and Section

Date: October 2020

Project: Long Lane Gym & Garage

Address: 98 Long Lane, Uxbridge UB10 8SX

Client: Mr. & Mrs. D'Mello

CONTEXT
// Architecture

Battersea Studios, 80 Silverthorne Road, London SW8 3HE / 020 7043 1020
info@context-architecture.co.uk www.context-architecture.co.uk