


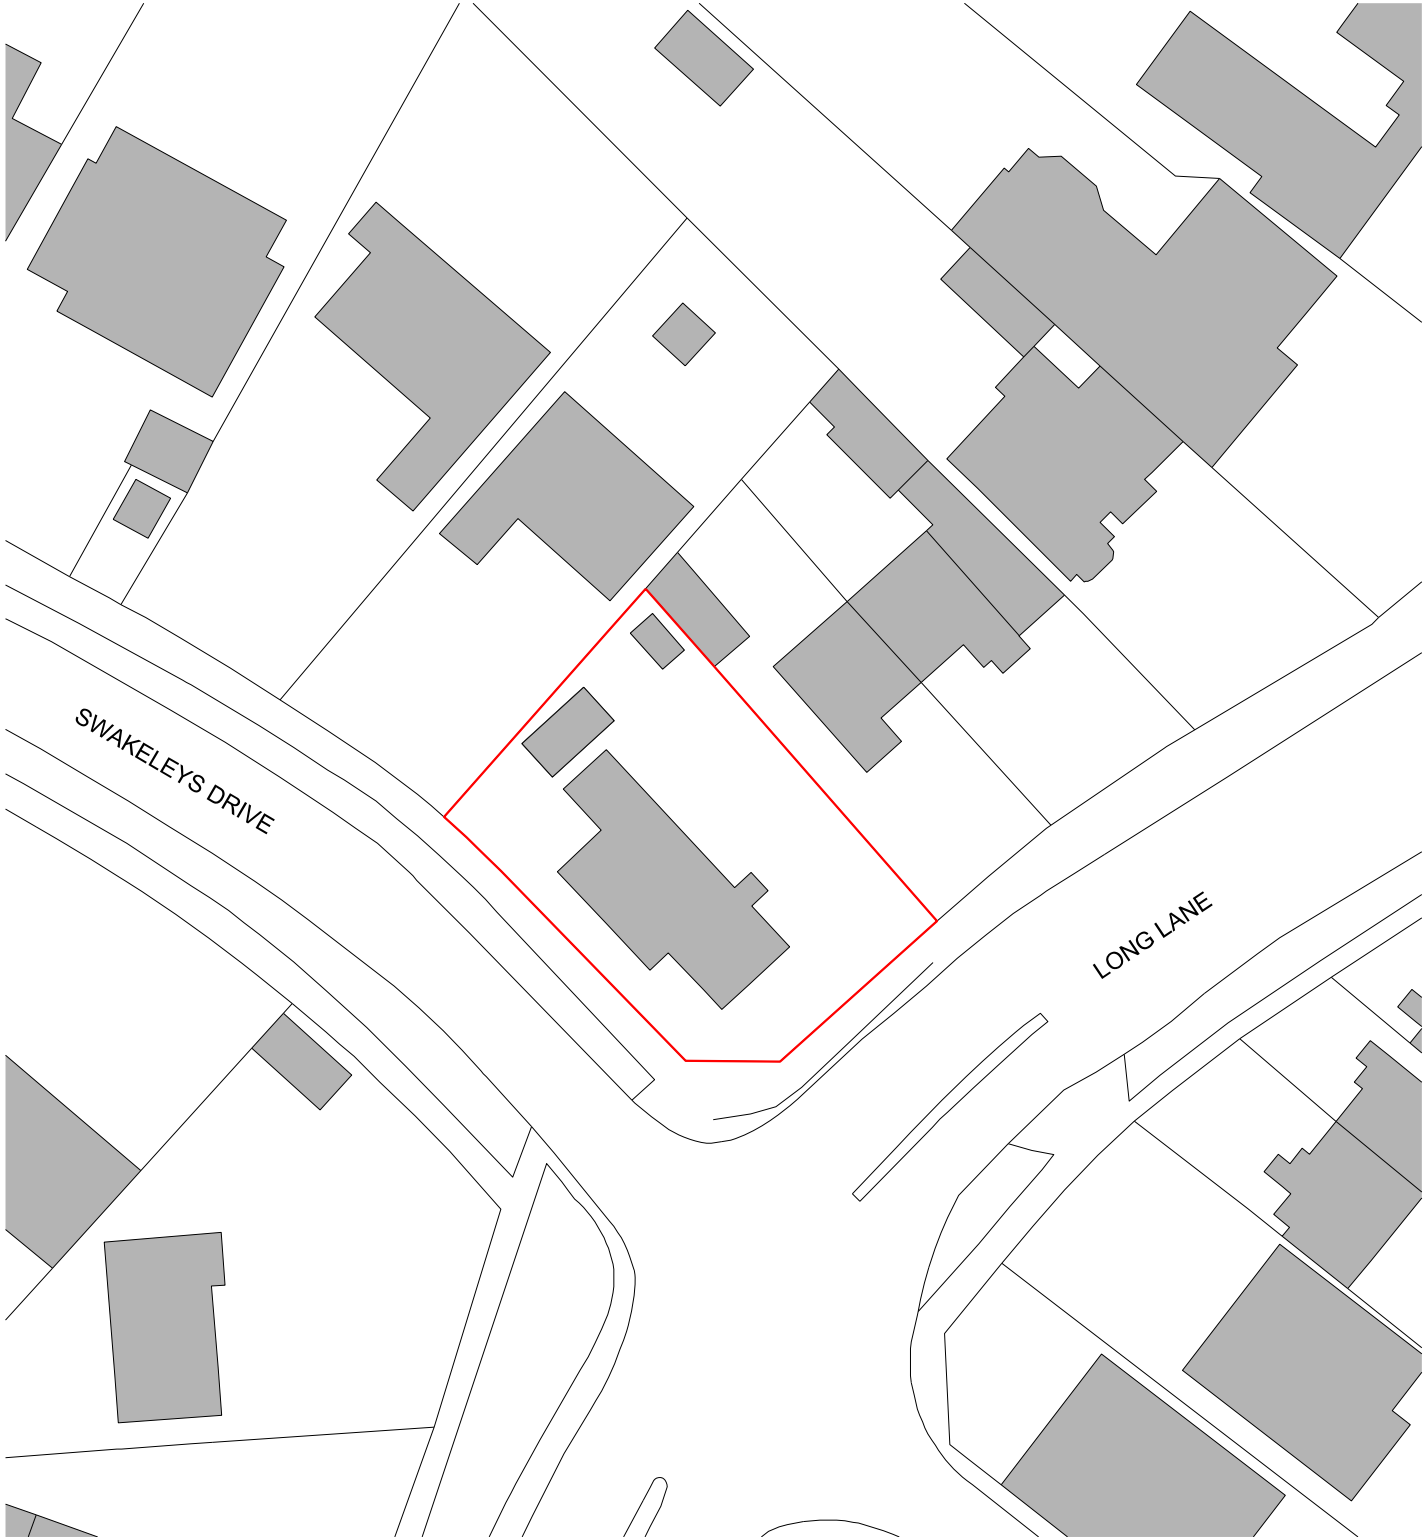

EXISTING BLOCK PLAN

1:500



PROPOSED BLOCK PLAN

1:500



Status: Planning

Scale: 1:1250 @ A3

NOTE: This drawing is to be scaled for planning purposes only

Dwg No: 0825 PR 01

Drawing: Existing and Proposed Block Plans

Date: October 2020


Project: Long Lane Gym & Garage

Address: 98 Long Lane, Uxbridge UB10 8SX

Client: Mr. & Mrs. D'Mello

CONTEXT
// Architecture


Battersea Studios, 80 Silverthorne Road, London SW8 3HE / 020 7043 1020
info@context-architecture.co.uk www.context-architecture.co.uk

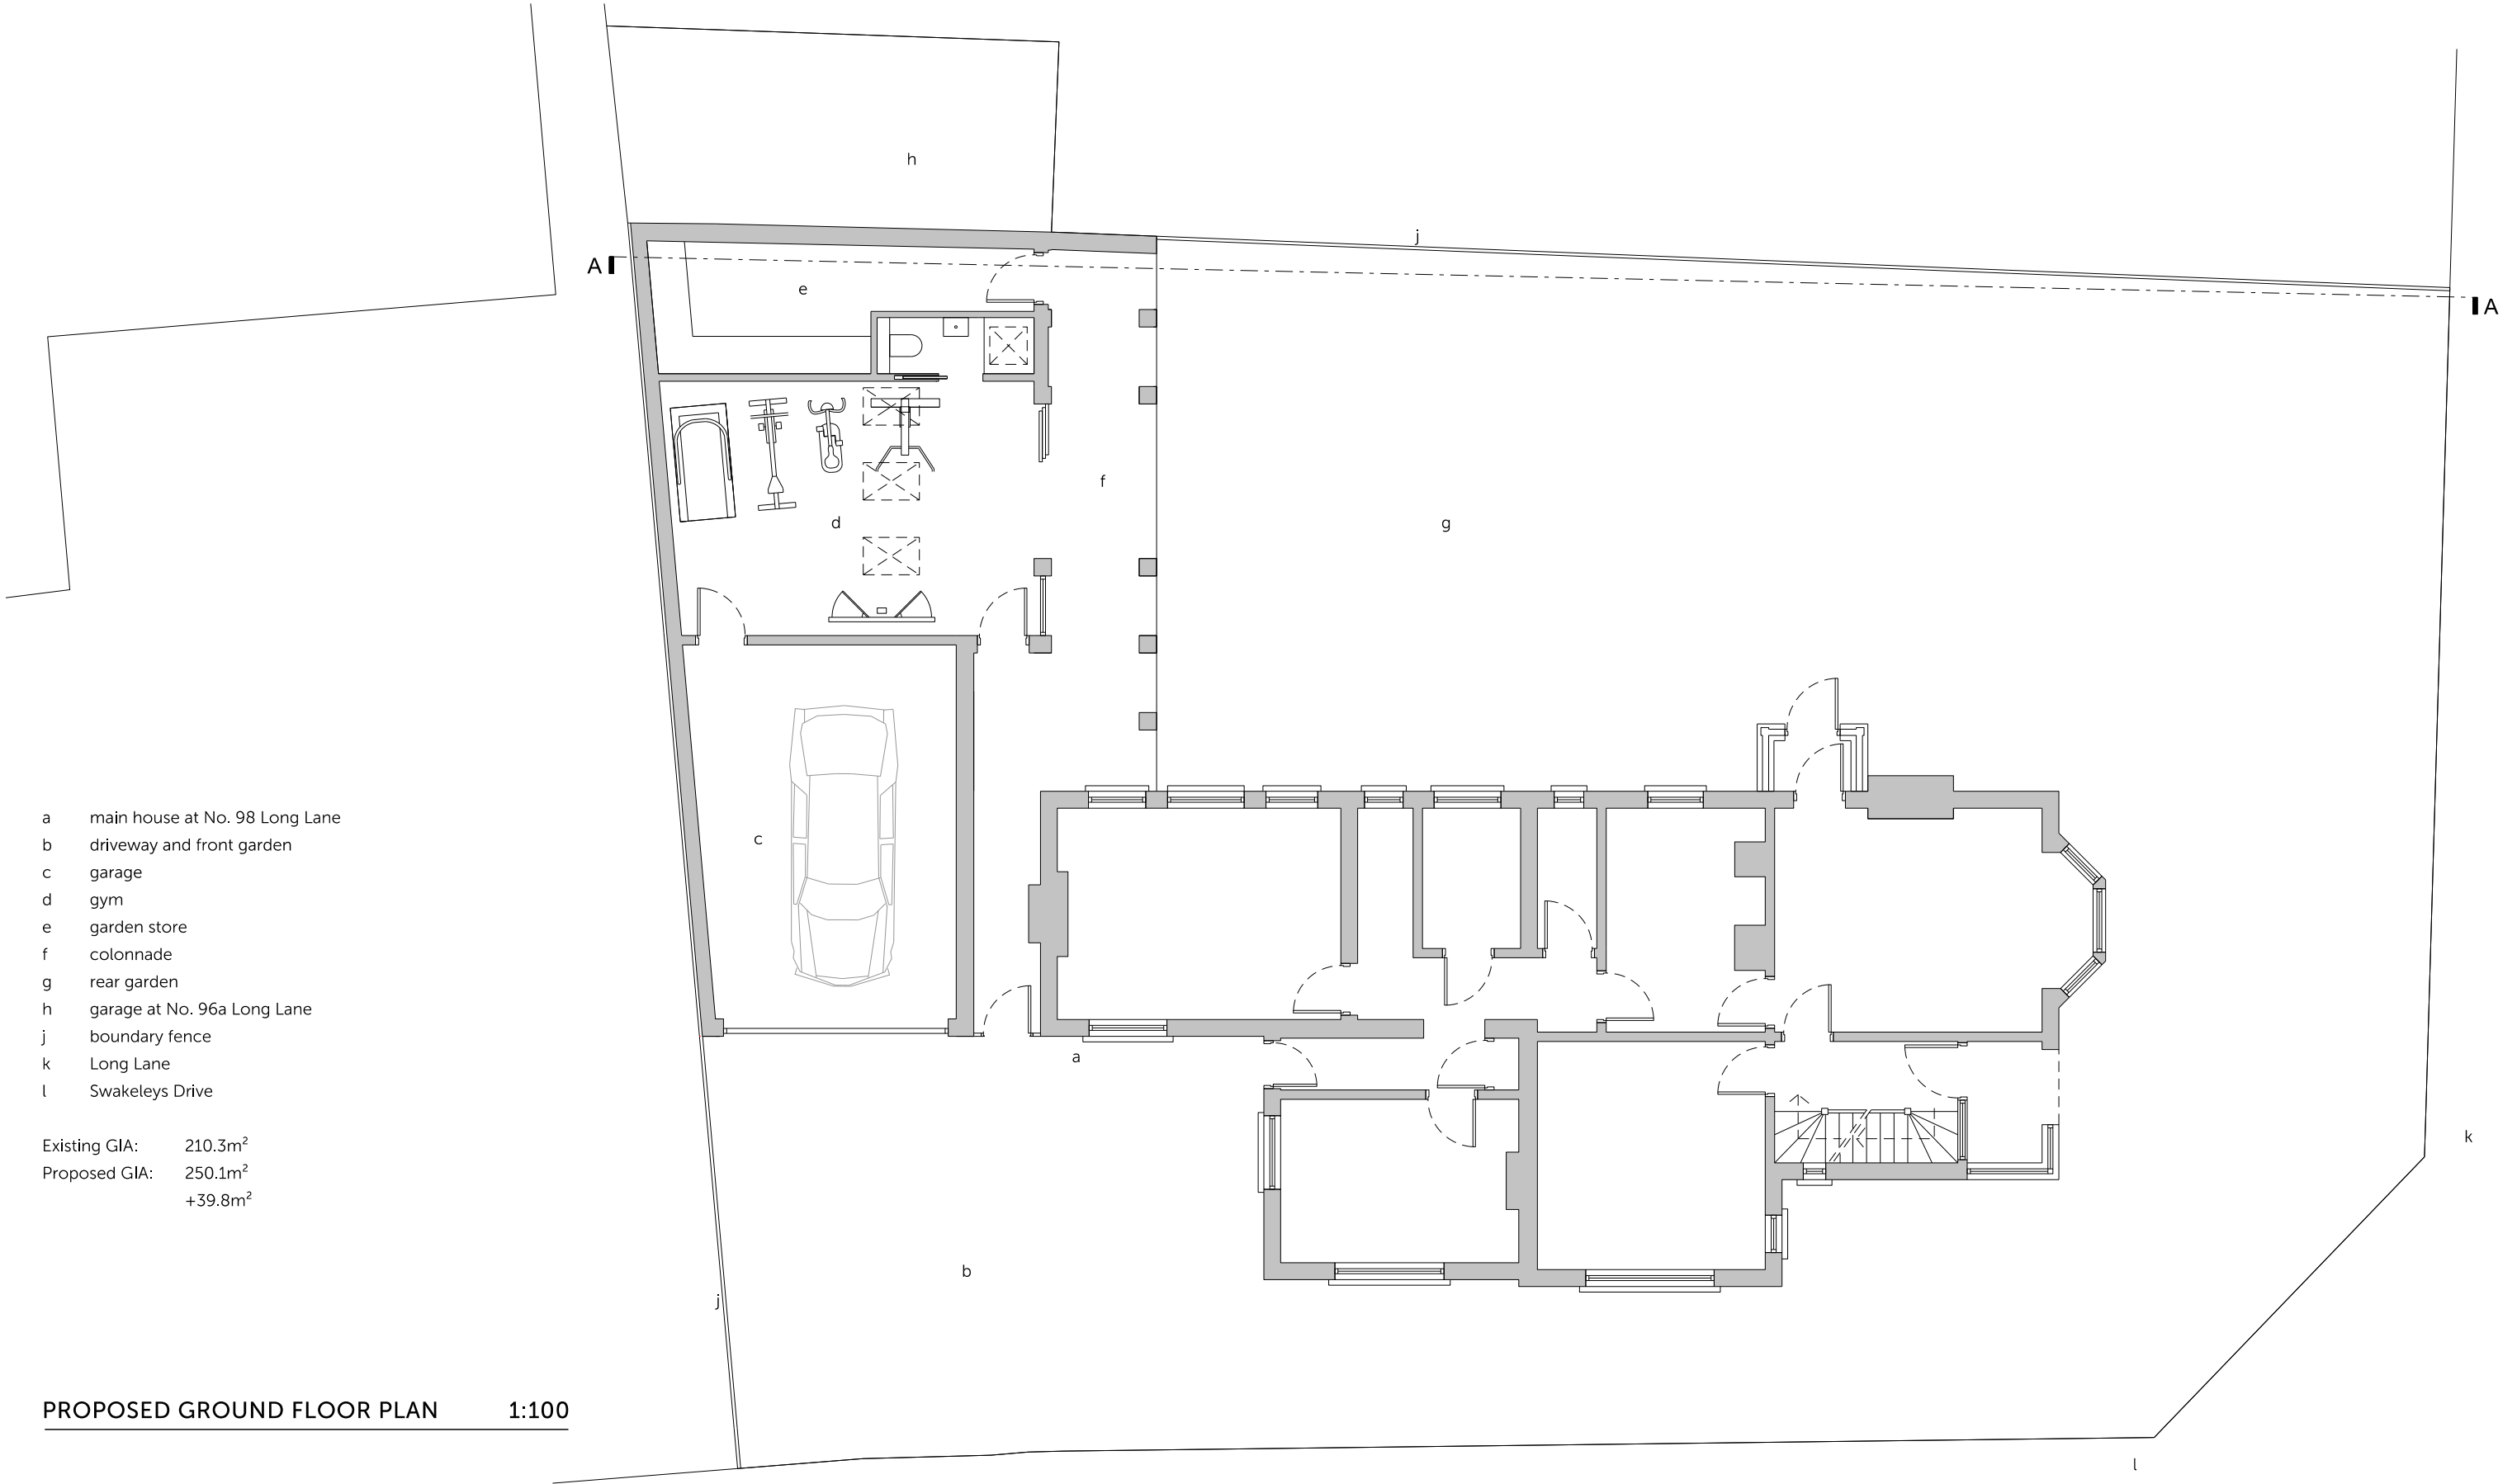

- a main house at No. 98 Long Lane
- b driveway and front garden
- c garage
- d gym
- e garden store
- f colonnade
- g rear garden
- h garage at No. 96a Long Lane
- j boundary fence
- k Long Lane
- l Swakeleys Drive

Existing GIA: 210.3m²
Proposed GIA: 250.1m²
+39.8m²

PROPOSED GROUND FLOOR PLAN 1:100

 


Status: Planning Scale: 1:100 @ A3	Dwg No: 0825 PR 02 Drawing: Proposed Ground Floor Plan	Project: Long Lane Gym & Garage Address: 98 Long Lane, Uxbridge UB10 8SX	CONTEXT // Architecture
NOTE: This drawing is to be scaled for planning purposes only	Date: October 2020	Client: Mr. & Mrs. D'Mello	


CONTEXT
// Architecture

Battersea Studios, 80 Silverthorne Road, London SW8 3HE / 020 7043 1020
info@context-architecture.co.uk www.context-architecture.co.uk

- a tiled roof to match existing house
- b GRP flat roof
- c skylight
- d garage at No. 96a Long Lane

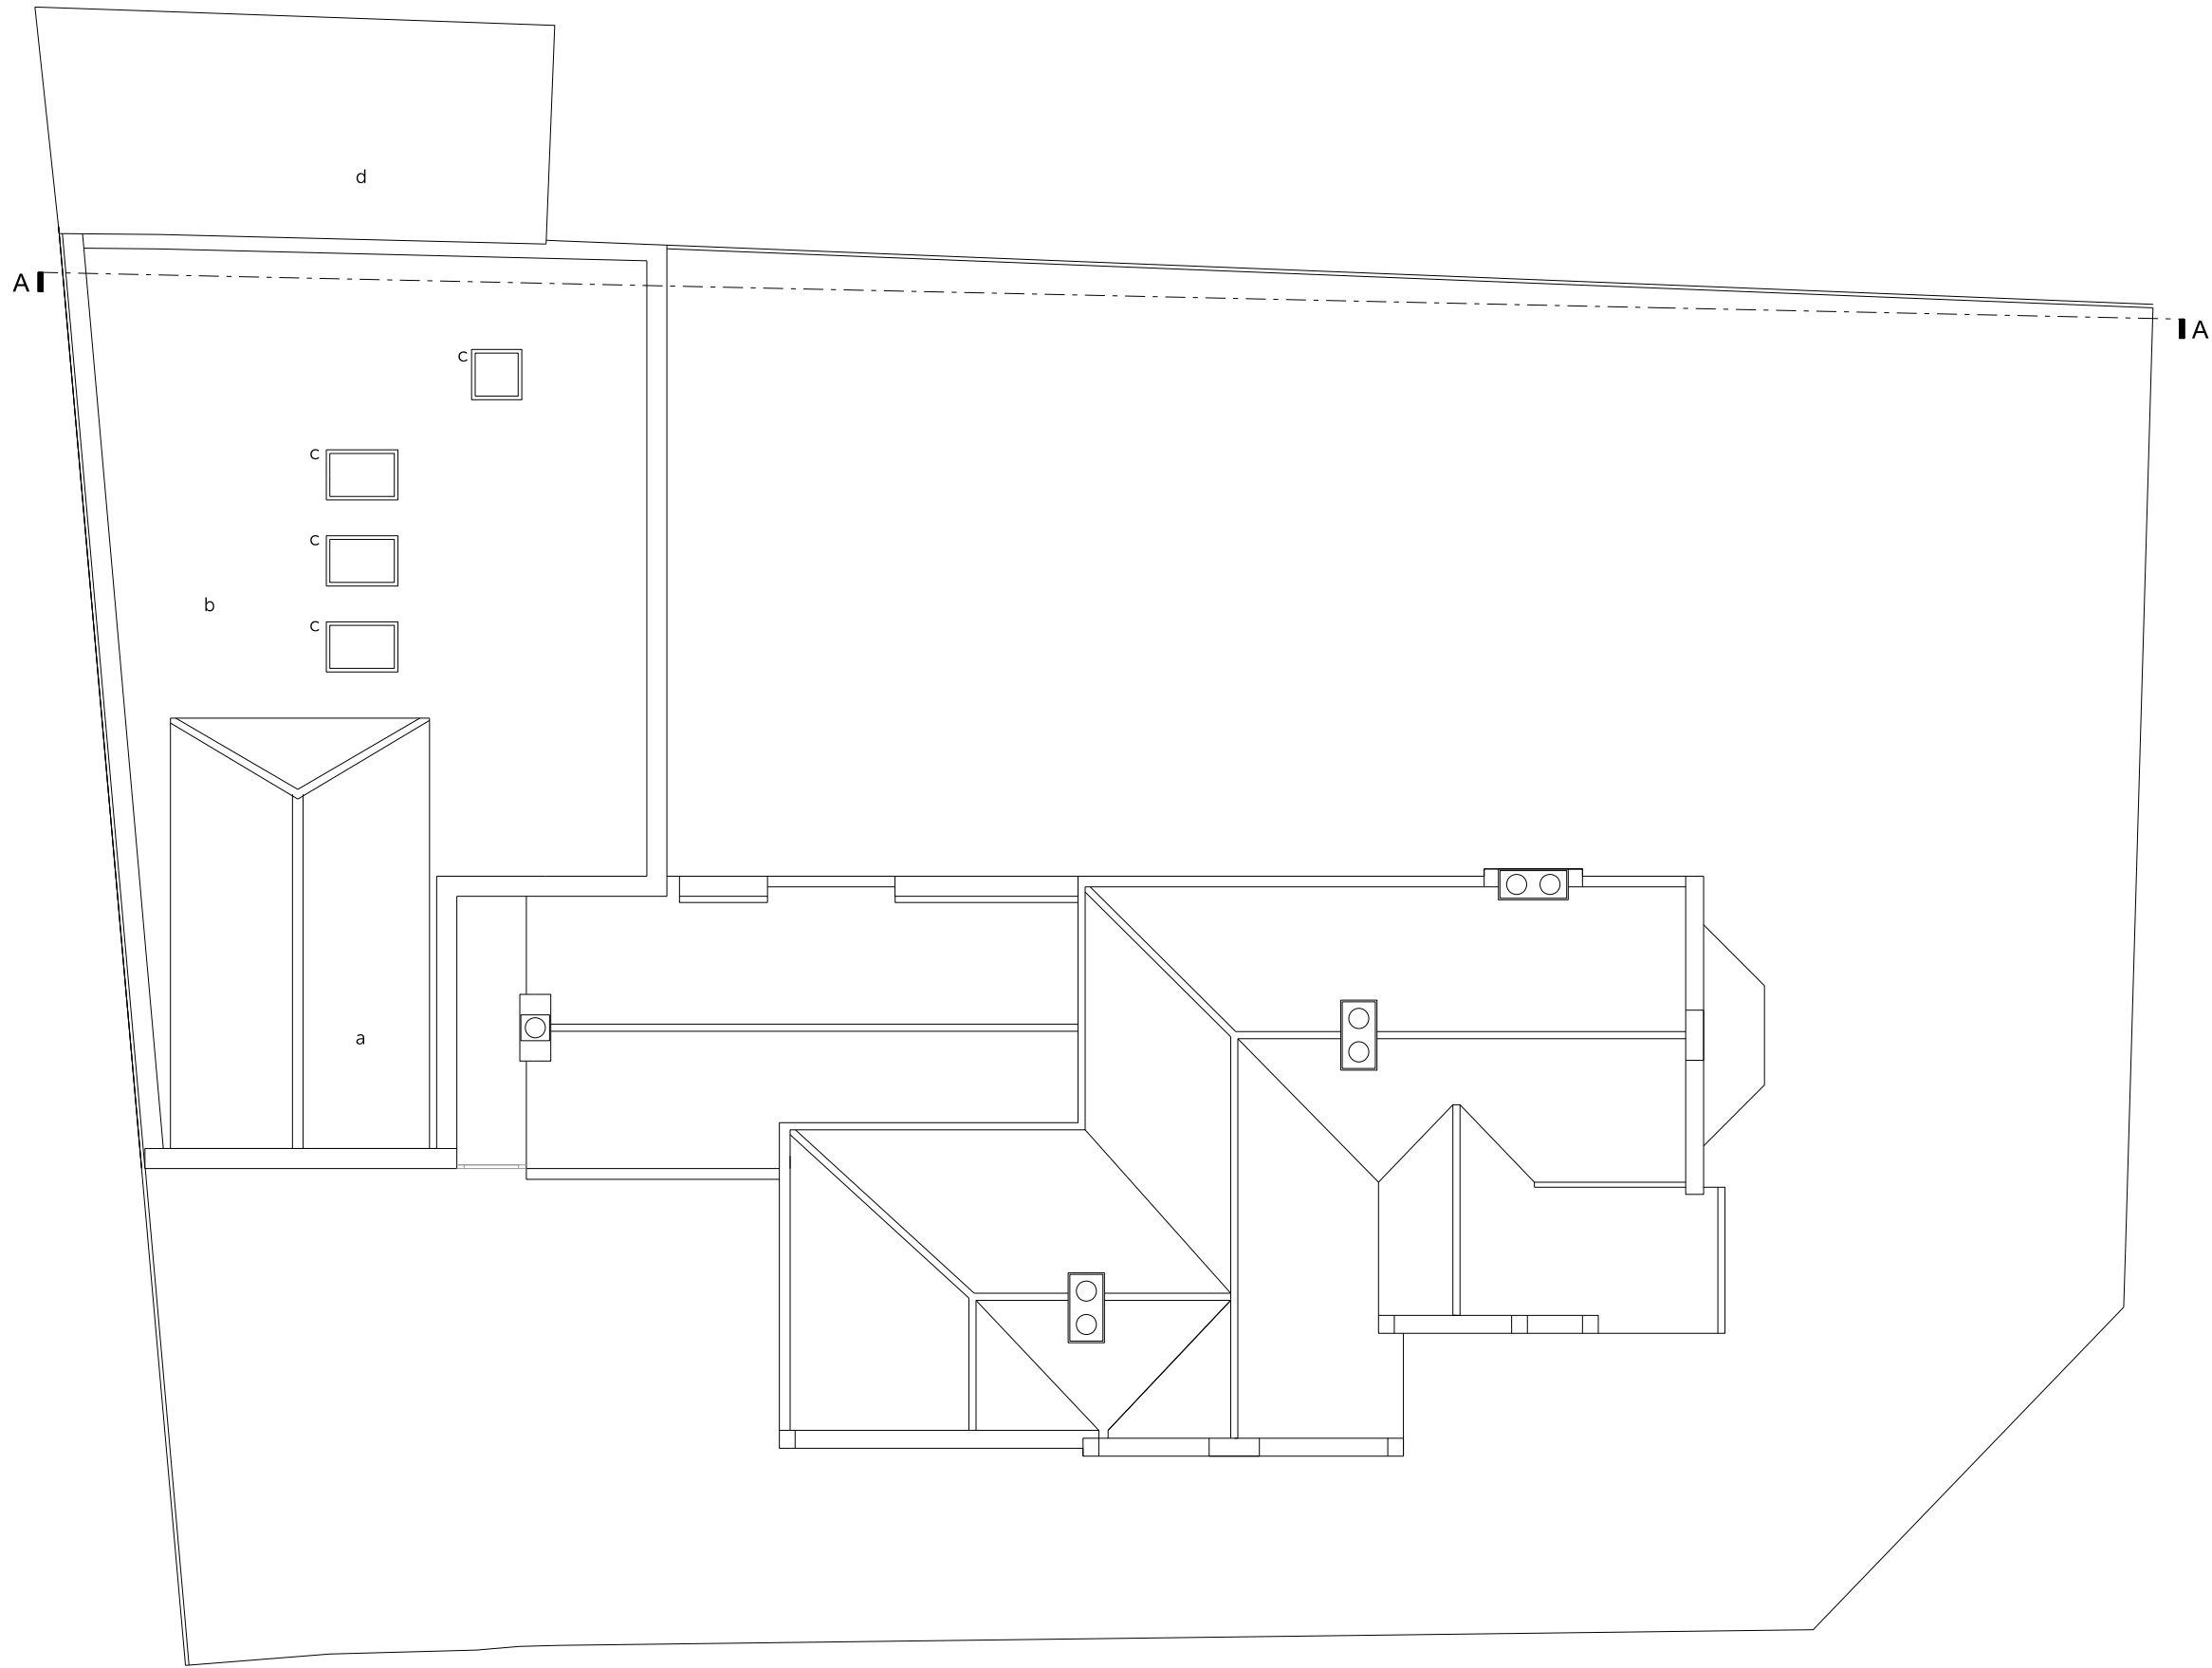

PROPOSED ROOF PLAN 1:100

 

Status: Planning

Scale: 1:100 @ A3

NOTE: This drawing is to be scaled for planning purposes only

Dwg No: 0825 PR 03

Drawing: Proposed Roof Plan

Date: October 2020

Project: Long Lane Gym & Garage

Address: 98 Long Lane, Uxbridge UB10 8SX


Client: Mr. & Mrs. D'Mello

CONTEXT
// Architecture

Battersea Studios, 80 Silverthorne Road, London SW8 3HE / 020 7043 1020
info@context-architecture.co.uk www.context-architecture.co.uk



PROPOSED SOUTH-EAST ELEVATION 1:100

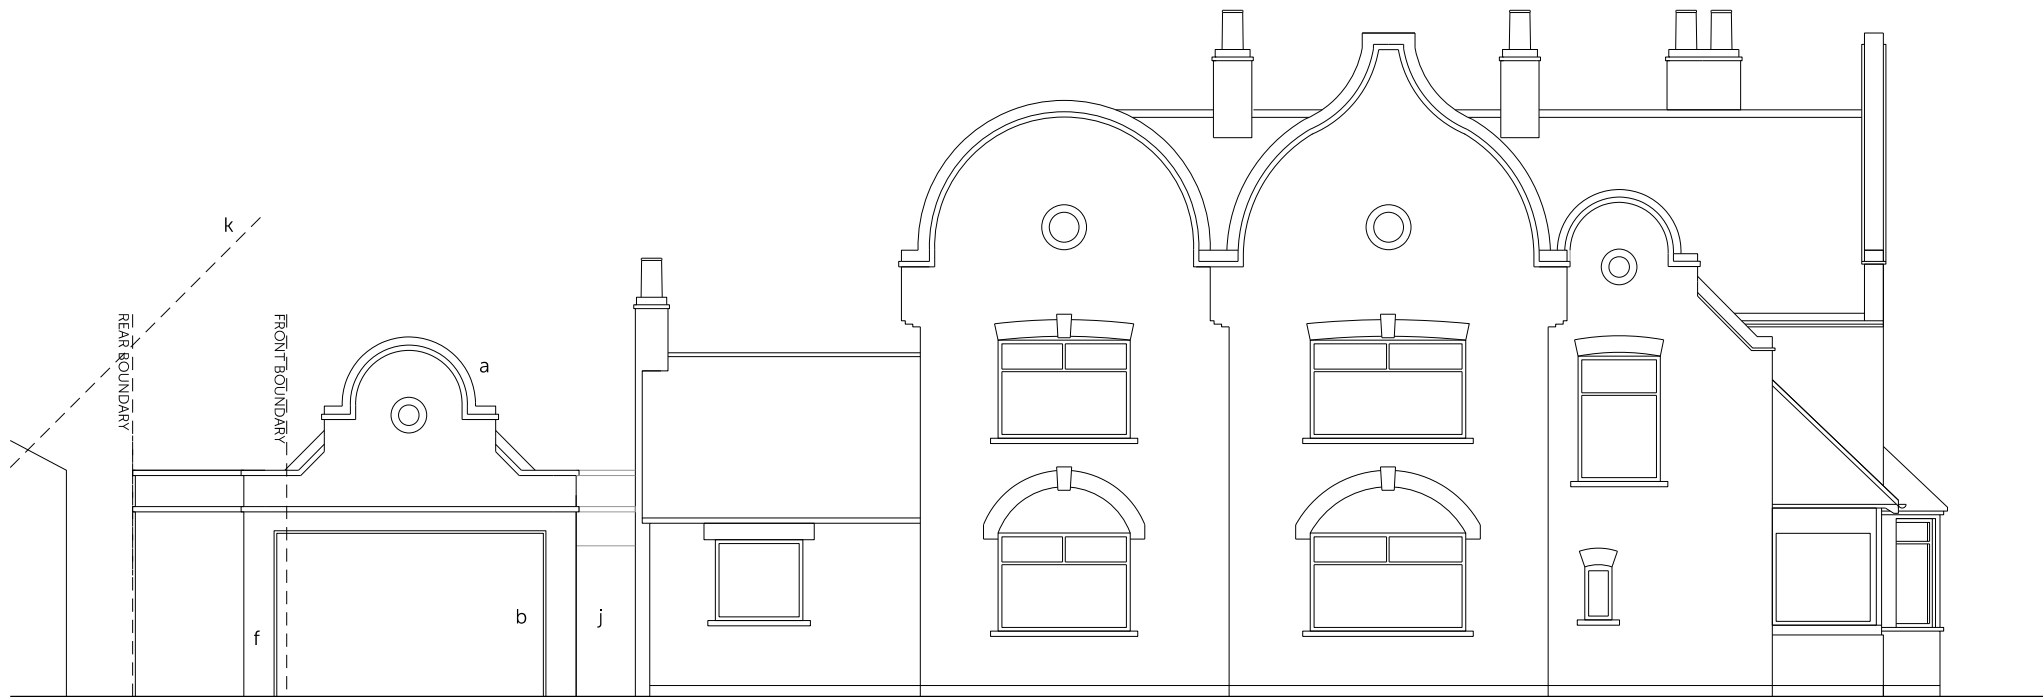

PROPOSED SOUTH-WEST ELEVATION 1:100

- a brick gable-end garage wall to match existing brick and mortar
- b white metal garage door
- c tiled hipped roof to match existing roof
- d brick colonnade and parapet to match existing brick and mortar
- e garage at No. 96a Long Lane
- f new boundary fence with No. 2a Swakeleys Drive
- g white aluminium low-e windows and sliding doors
- h hardwood door painted black
- j metal door
- k 45° line from middle of closest neighbouring window



Status: Planning

Scale: 1:100 @ A3

NOTE: This drawing is to be scaled for planning purposes only

Dwg No: 0825 PR 04

Drawing: Proposed Elevations

Date: October 2020


Project: Long Lane Gym & Garage

Address: 98 Long Lane, Uxbridge UB10 8SX

Client: Mr. & Mrs. D'Mello

CONTEXT
// Architecture

Battersea Studios, 80 Silverthorne Road, London SW8 3HE / 020 7043 1020
info@context-architecture.co.uk www.context-architecture.co.uk

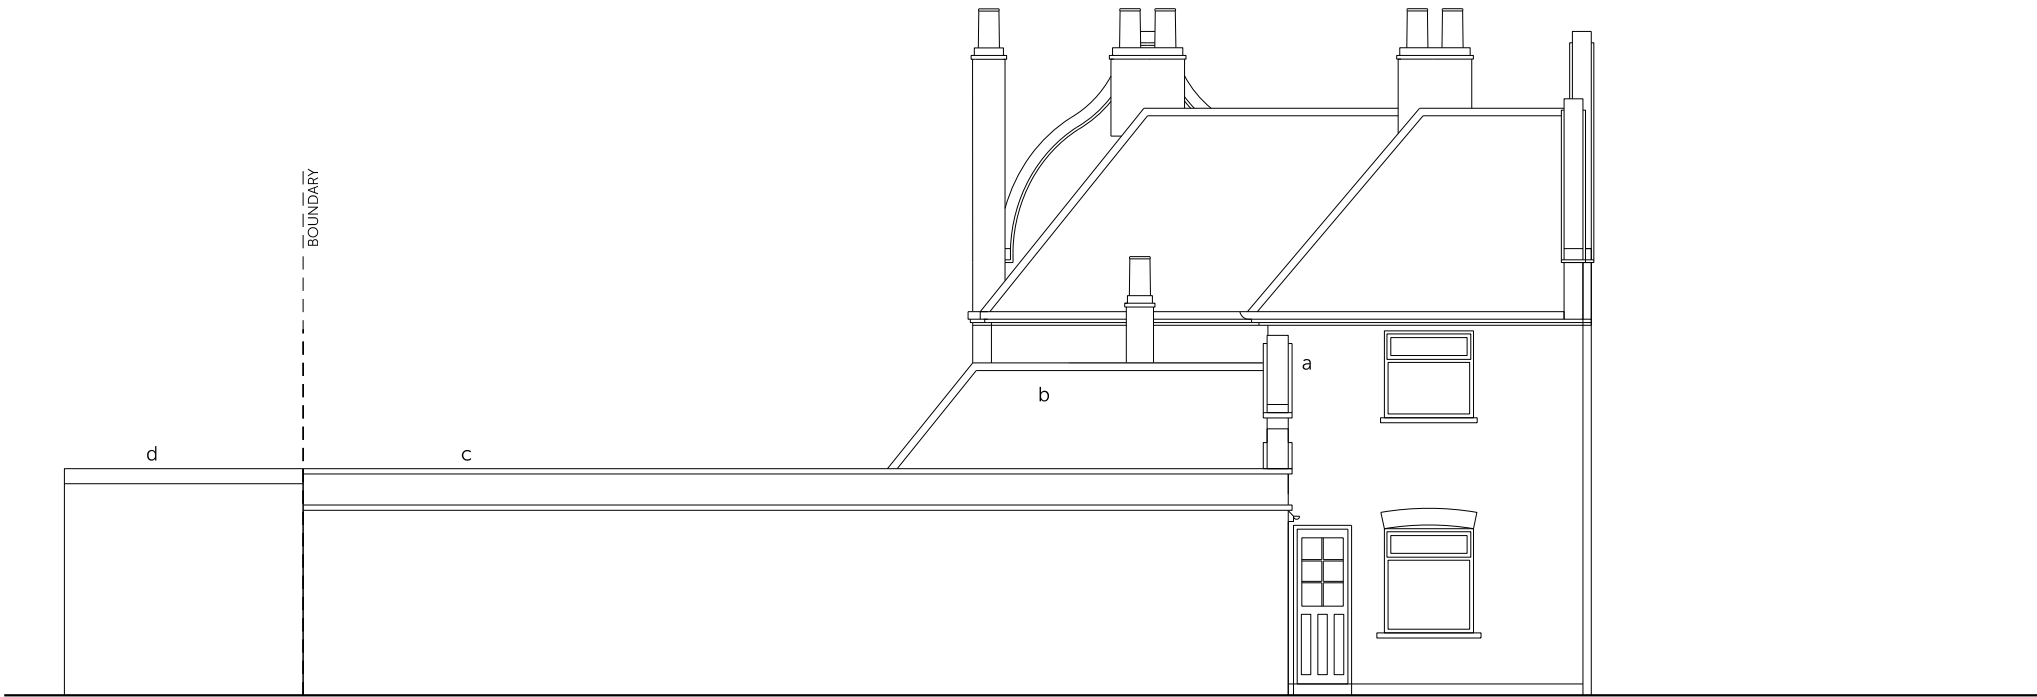


PROPOSED NORTH-WEST ELEVATION 1:100



PROPOSED SECTION A - A 1:100

- a brick gable-end garage wall to match existing brick and mortar
- b tiled hipped roof to match existing roof
- c brick colonnade and parapet to match existing brick and mortar
- d garage at No. 96a Long Lane
- e hardwood door painted black
- f garden store
- g 45° line centre of window at No. 2a Swakeleys Drive

 

Status: Planning

Scale: 1:100 @ A3

NOTE: This drawing is to be scaled for planning purposes only

Dwg No: 0825 PR 05

Drawing: Proposed Elevation and Section

Date: October 2020

Project: Long Lane Gym & Garage

Address: 98 Long Lane, Uxbridge UB10 8SX

Client: Mr. & Mrs. D'Mello

CONTEXT
// Architecture

Battersea Studios, 80 Silverthorne Road, London SW8 3HE / 020 7043 1020
info@context-architecture.co.uk www.context-architecture.co.uk