



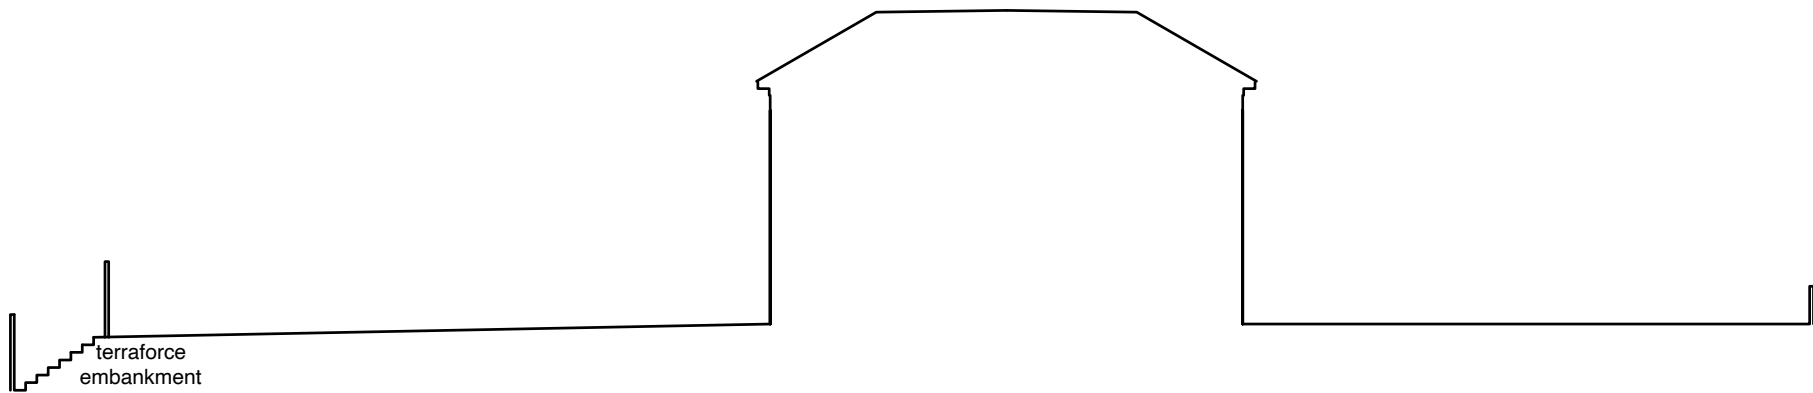


PROPOSED SITE SECTION 1:200




PROPOSED STREET ELEVATION 1:200

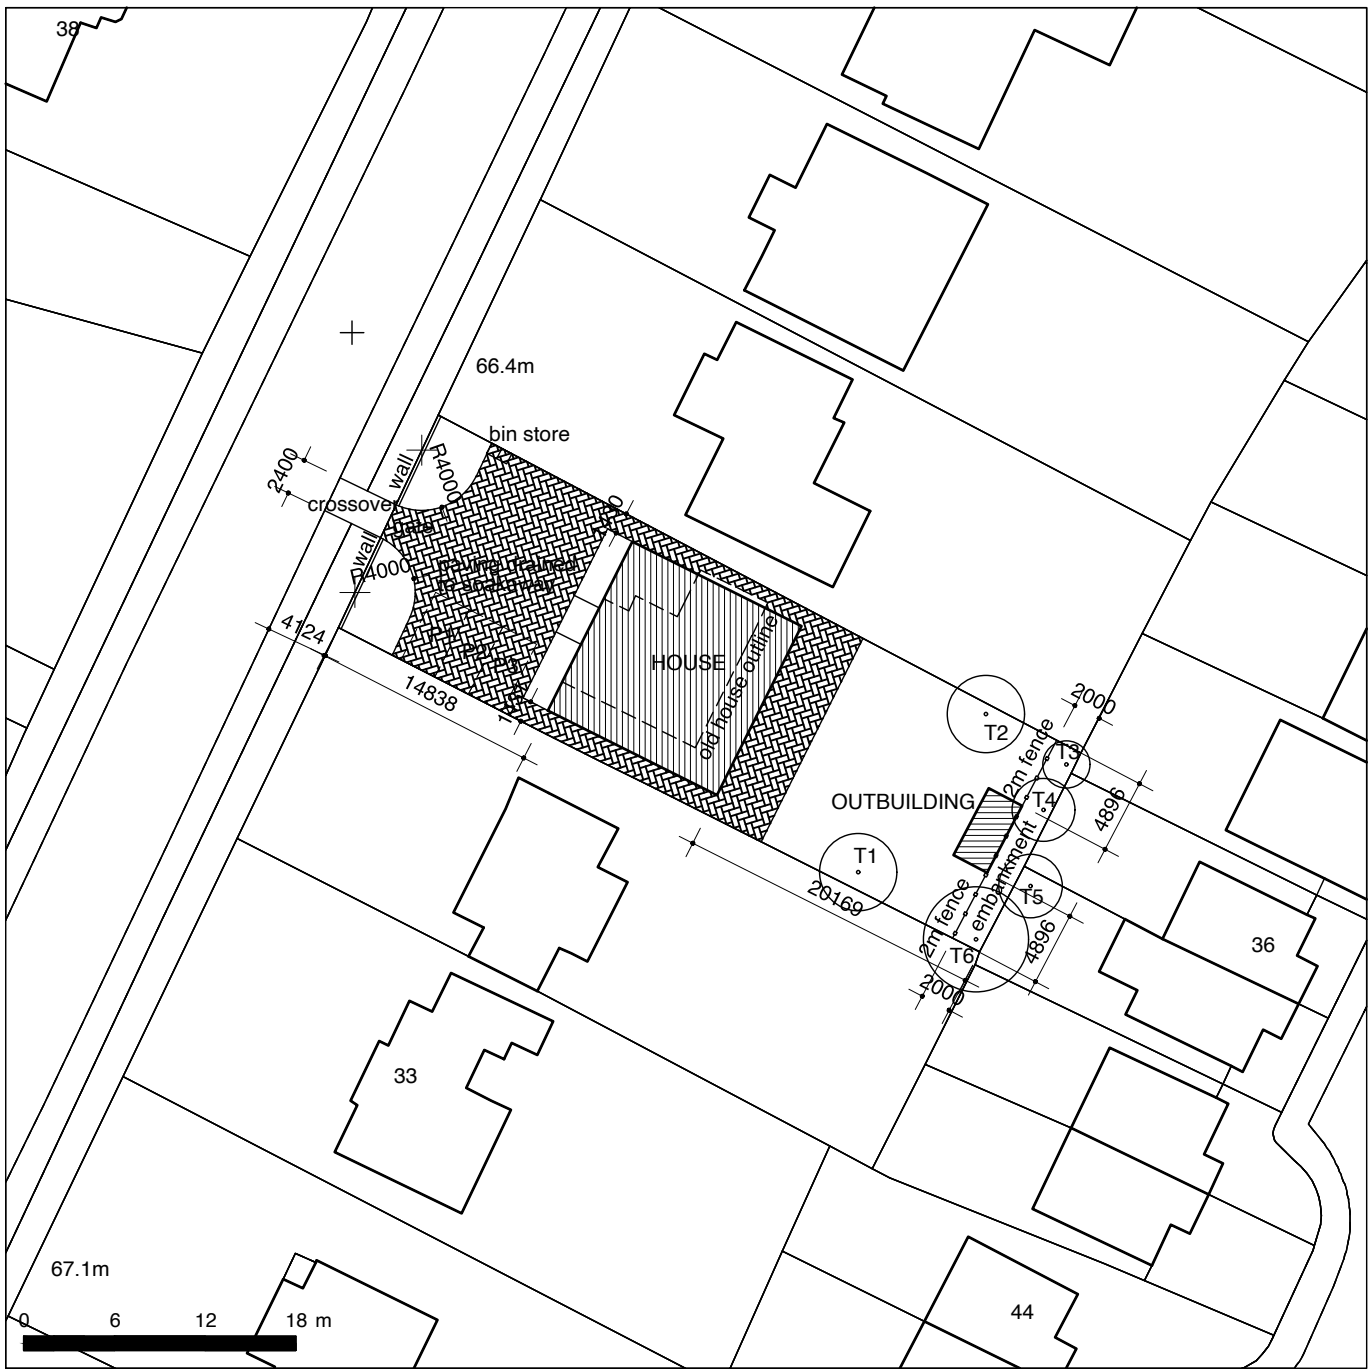


PROPOSED SITE/BLOCK PLAN 1:500

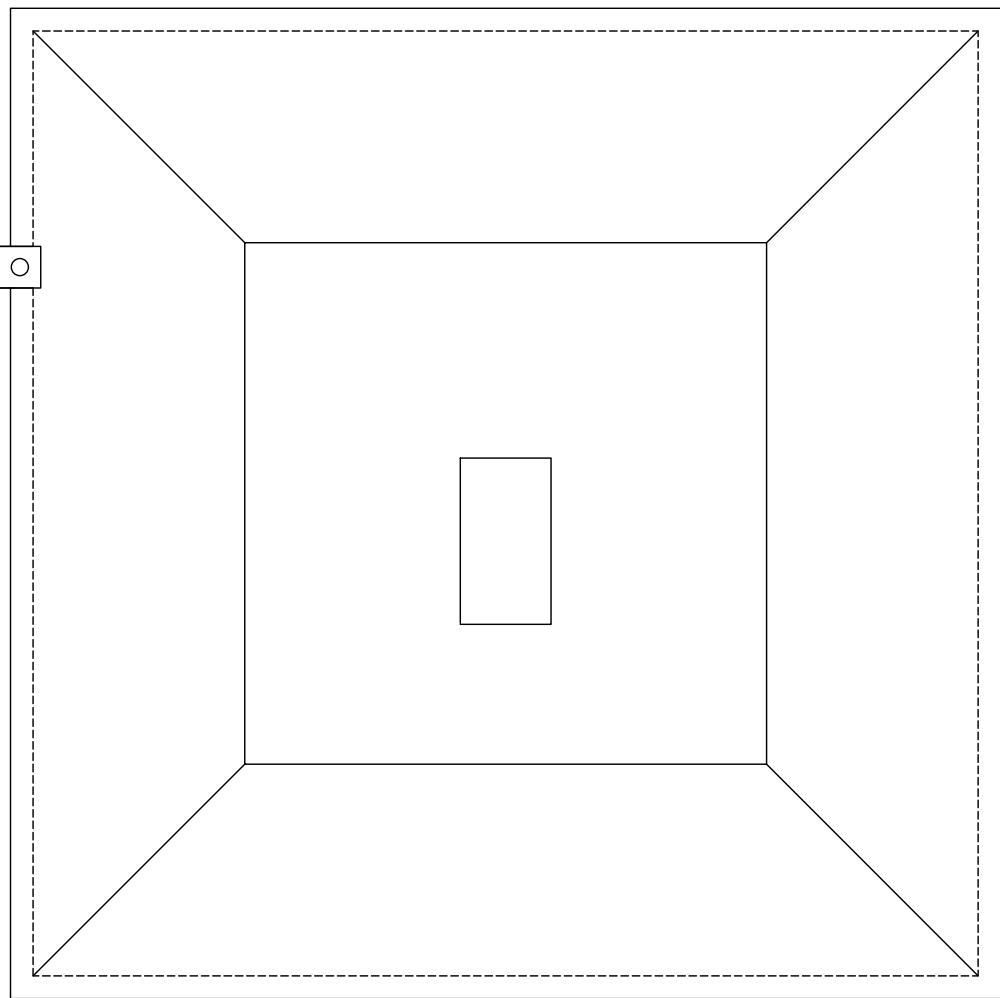

PROPOSED ROOF PLAN
1:100

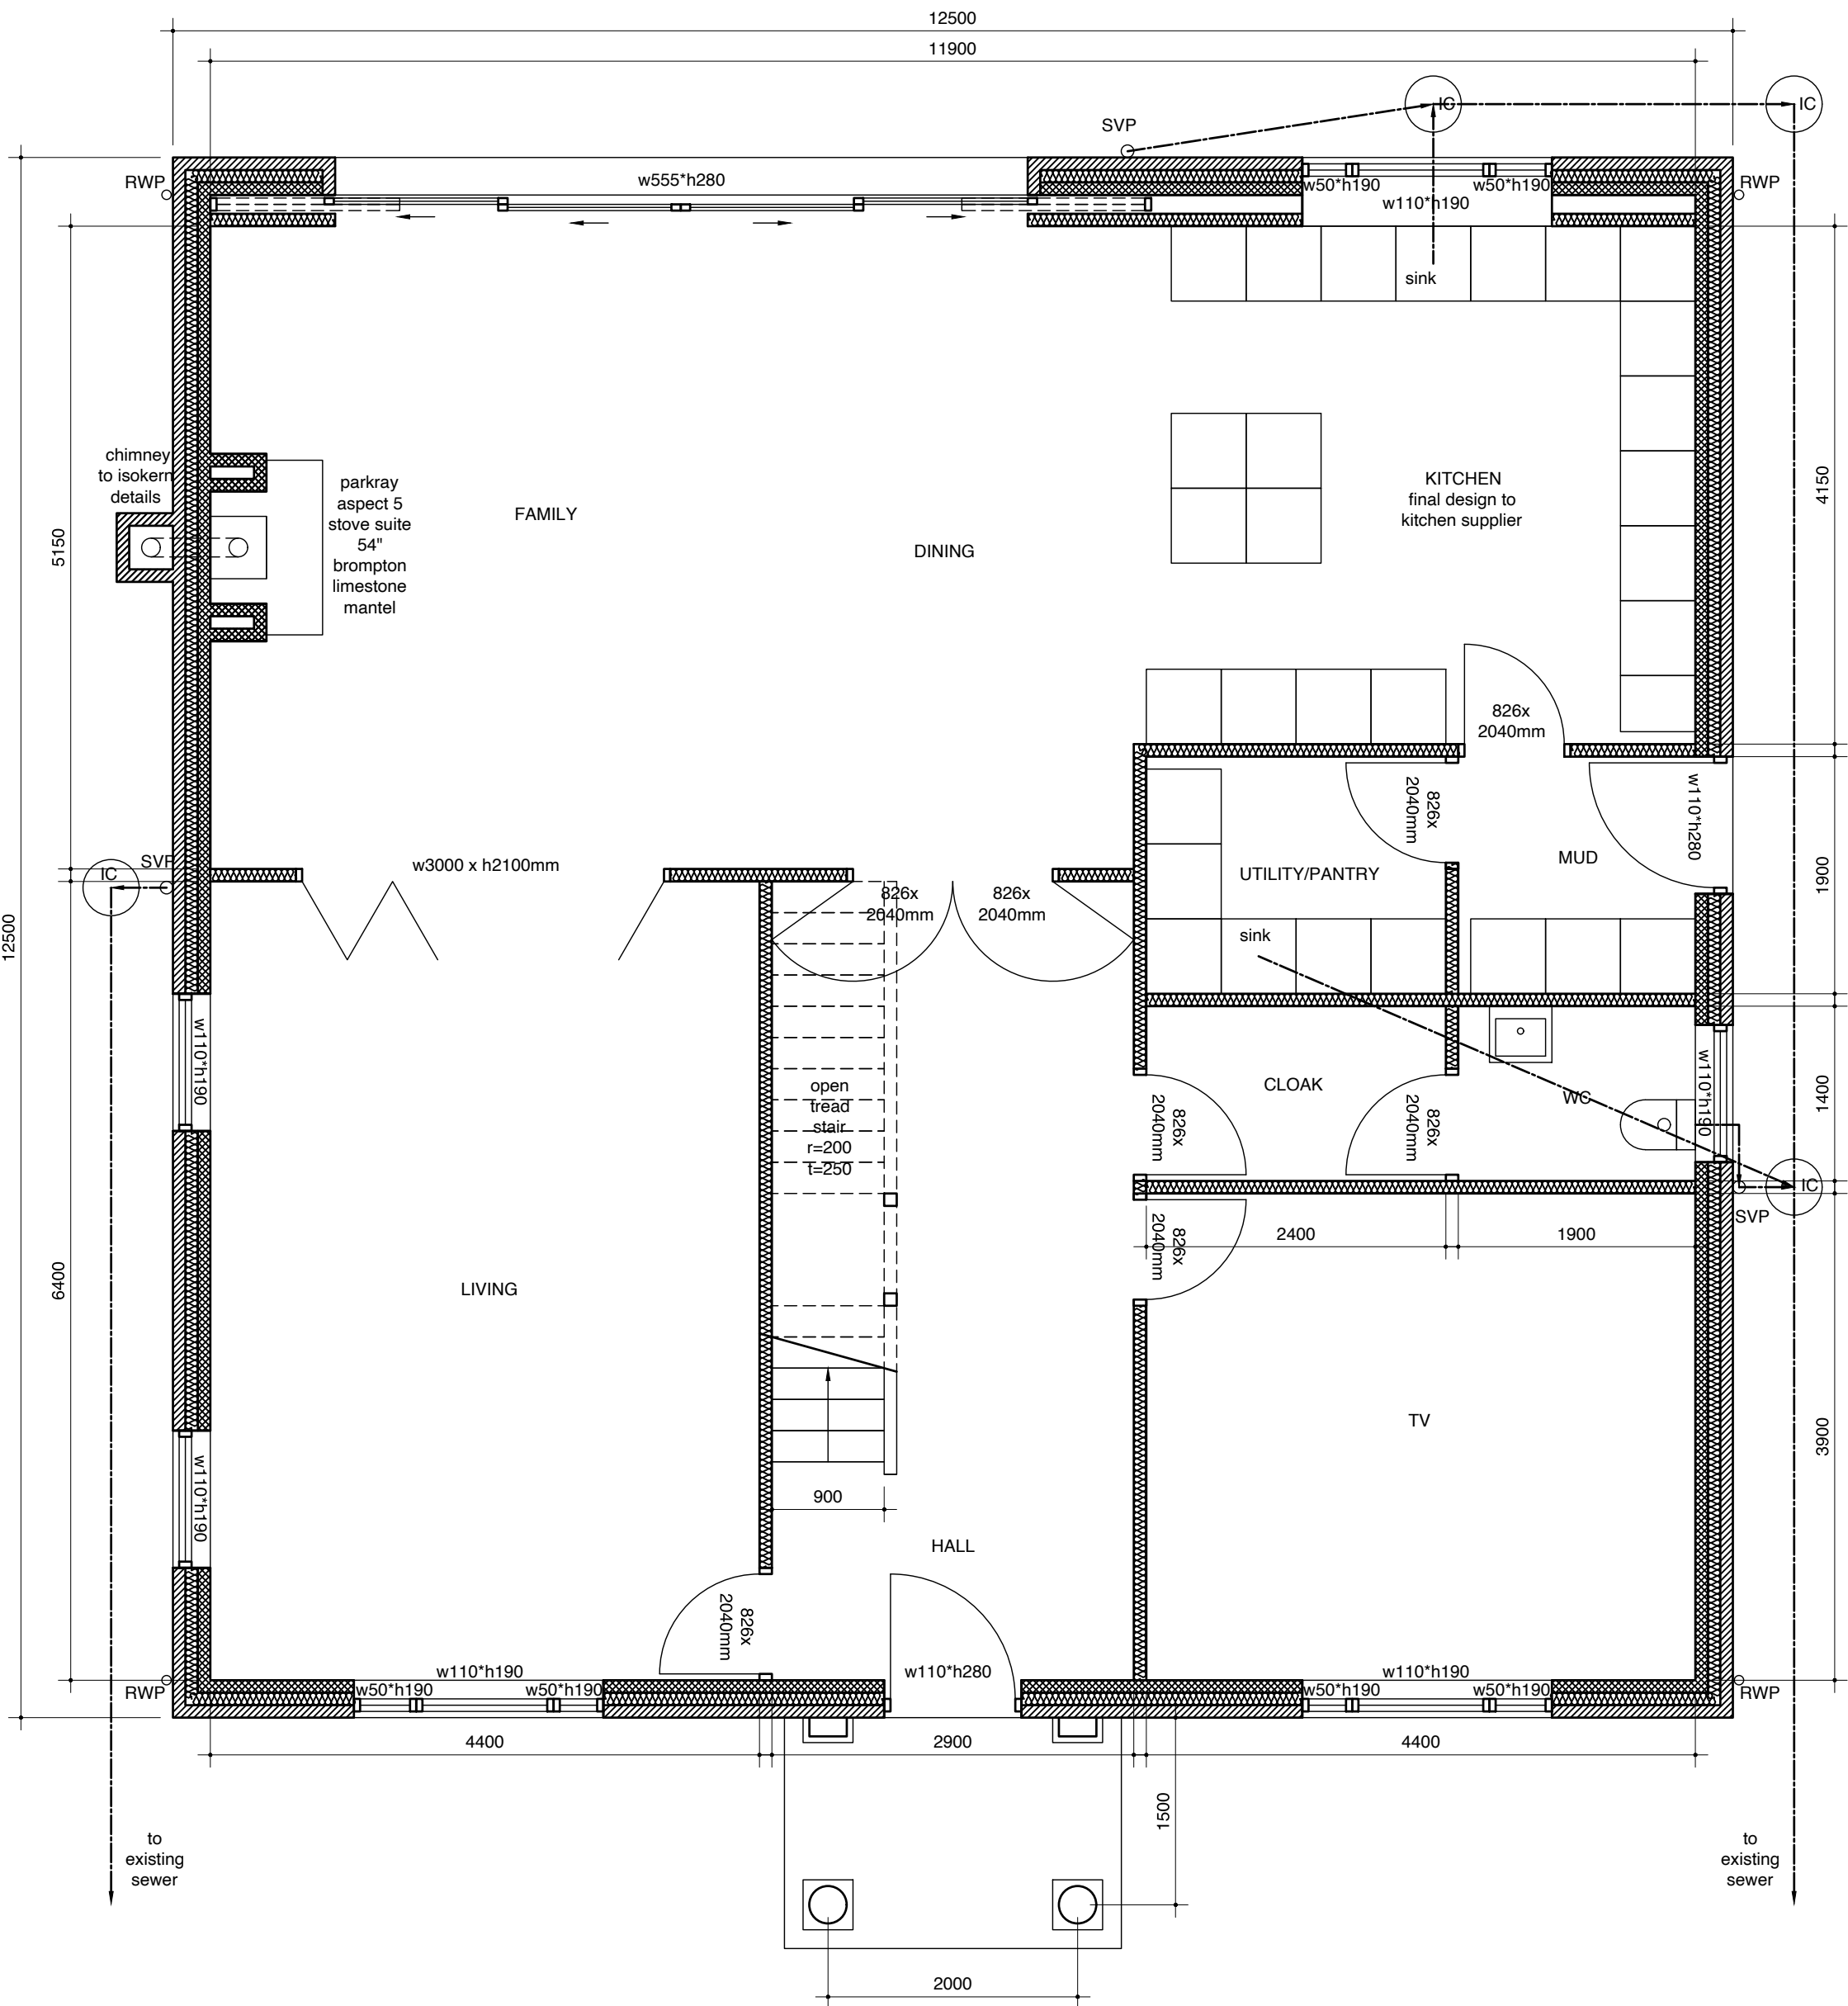

PROPOSED GROUND PLAN
139m²

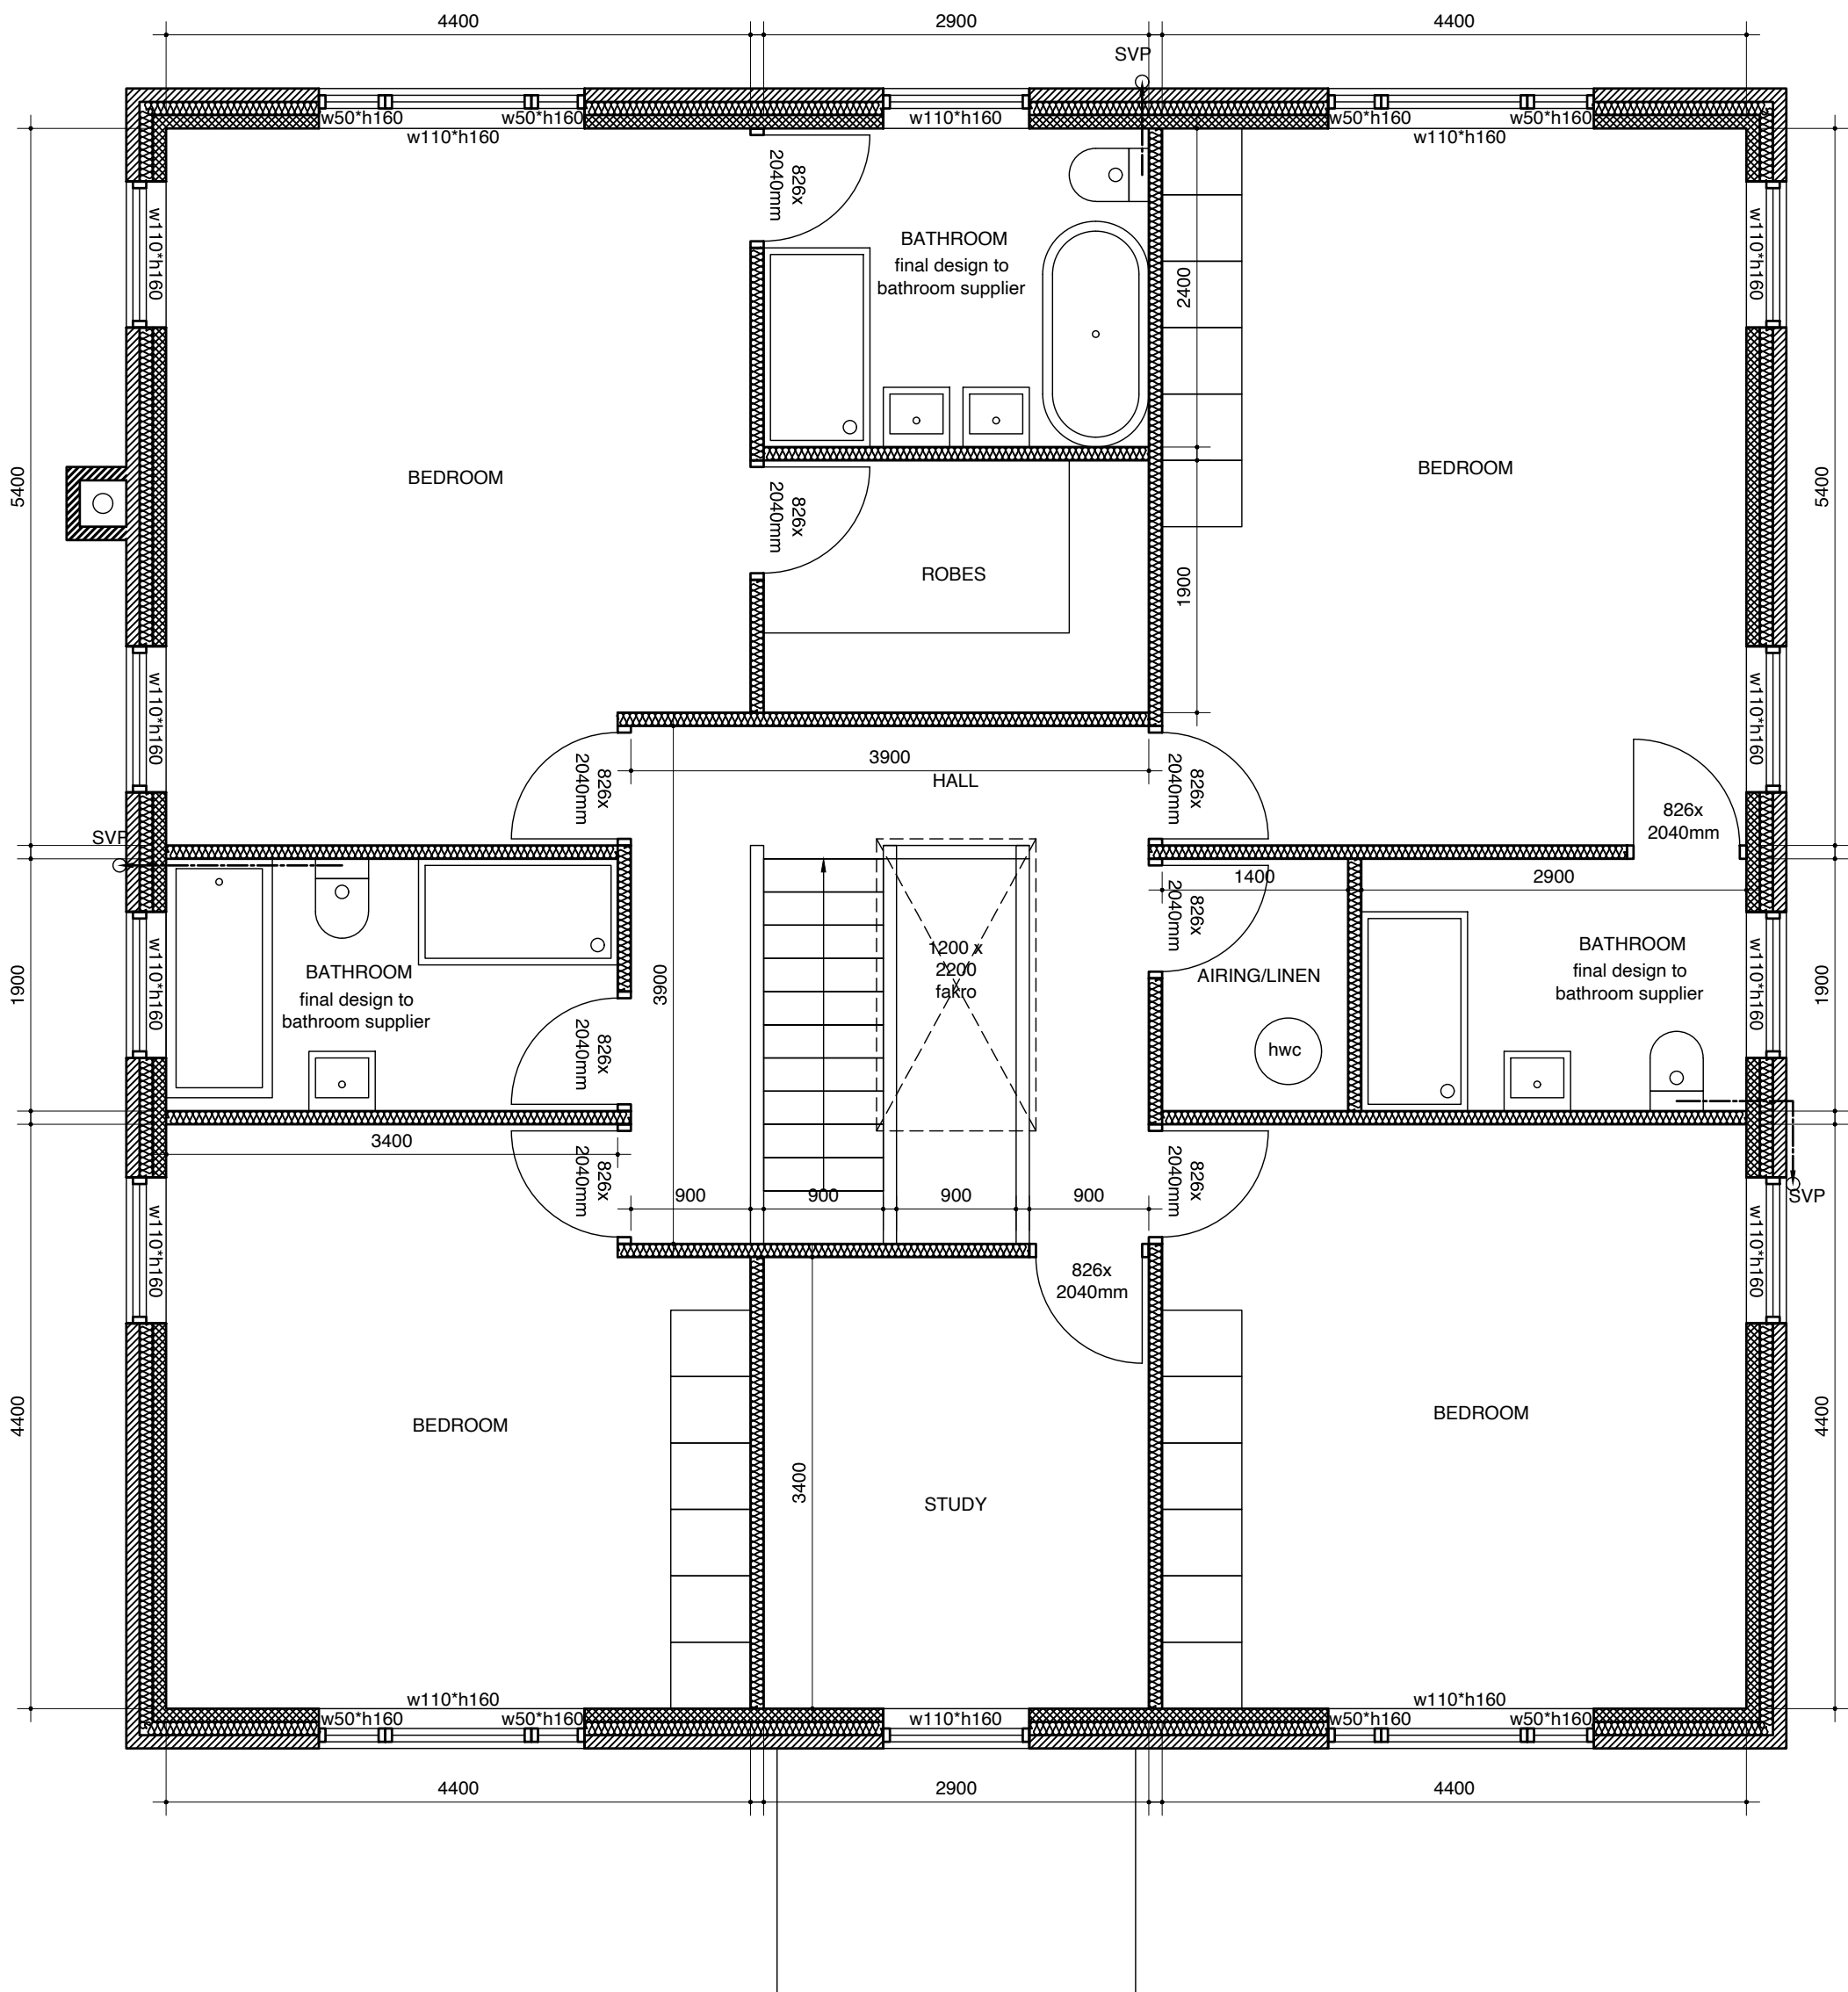

PROPOSED FIRST PLAN
142m²

GENERAL NOTES

1. THE CONTRACTOR MUST CHECK ALL DIMENSIONS ON SITE BEFORE COMMENCING WORK
2. ANY DISCREPANCIES MUST BE IMMEDIATELY BROUGHT TO THE ATTENTION OF THE DESIGNER
3. ALL WORK MUST CONFORM TO CURRENT BUILDING REGULATIONS, BRITISH STANDARDS & CODES OF PRACTICE AND NHBC STANDARDS
4. THESE DRAWINGS ARE TO BE READ IN CONJUNCTION WITH ALL RELEVANT DESIGNER, ENGINEER OR SPECIALIST DRAWINGS AND SPECIFICATIONS
5. ALL DIMENSIONS ARE IN MILLIMETERS UNLESS STATED OTHERWISE
6. ALL MATERIALS ARE TO BE USED AND INSTALLED IN STRICT COMPLIANCE WITH THE RELEVANT MANUFACTURER'S RECOMMENDATIONS
7. THE CONTRACTOR IS RESPONSIBLE FOR PROVIDING ALL NECESSARY TEMPORARY SUPPORT TO THE BUILDING AND ANY ADJACENT STRUCTURES
8. ALL CONSTRUCTION MUST BE BUILT WITHIN THE ACTUAL PROPERTY BOUNDARIES UNLESS PARTY WALL AGREEMENT ALLOWS OTHERWISE

HATCHLINE LEGEND

- concrete
- brickwork
- blockwork
- demolish
- above/beyond
- boundary
- drain
- insulation/stud partition

DRAINAGE ABBREVIATIONS

- MH = manhole
- IC = inspection chamber
- RE = rodding eye
- SVP = soil vent pipe roddable
- RWP = rain water pipe with roddable gully
- SS = stub stack roddable
- rainwater drainage to contractor design
- electrical layout to client design

REVISION	DESCRIPTION	DATE
----------	-------------	------

DRAW + PLAN

T: 0800 689 0101
E: info@drawandplan.com
W: www.drawandplan.com

Location

29 THE DRIVE
NORTHWOOD
HA6 1HW

Drawing title

GENERAL ARRANGEMENT

Date		Scale	
03/03/2020		1:50@A1	
Job no.	Dwg no.	Revision	
19102	PGA001	A	
1:50			
1:100			
1:200			
1:500			