




EXTERNAL MATERIALS
roof: natural slate
walls: brick colour TBC
fenestration: white upvc / timber / metal
fascias: white wessex grp profile 15
rainwater goods: black upvc
window surrounds / gibbs / portico / Q180 quoins: haddonstone cast stone colour TBC

PROPOSED FRONT ELEVATION

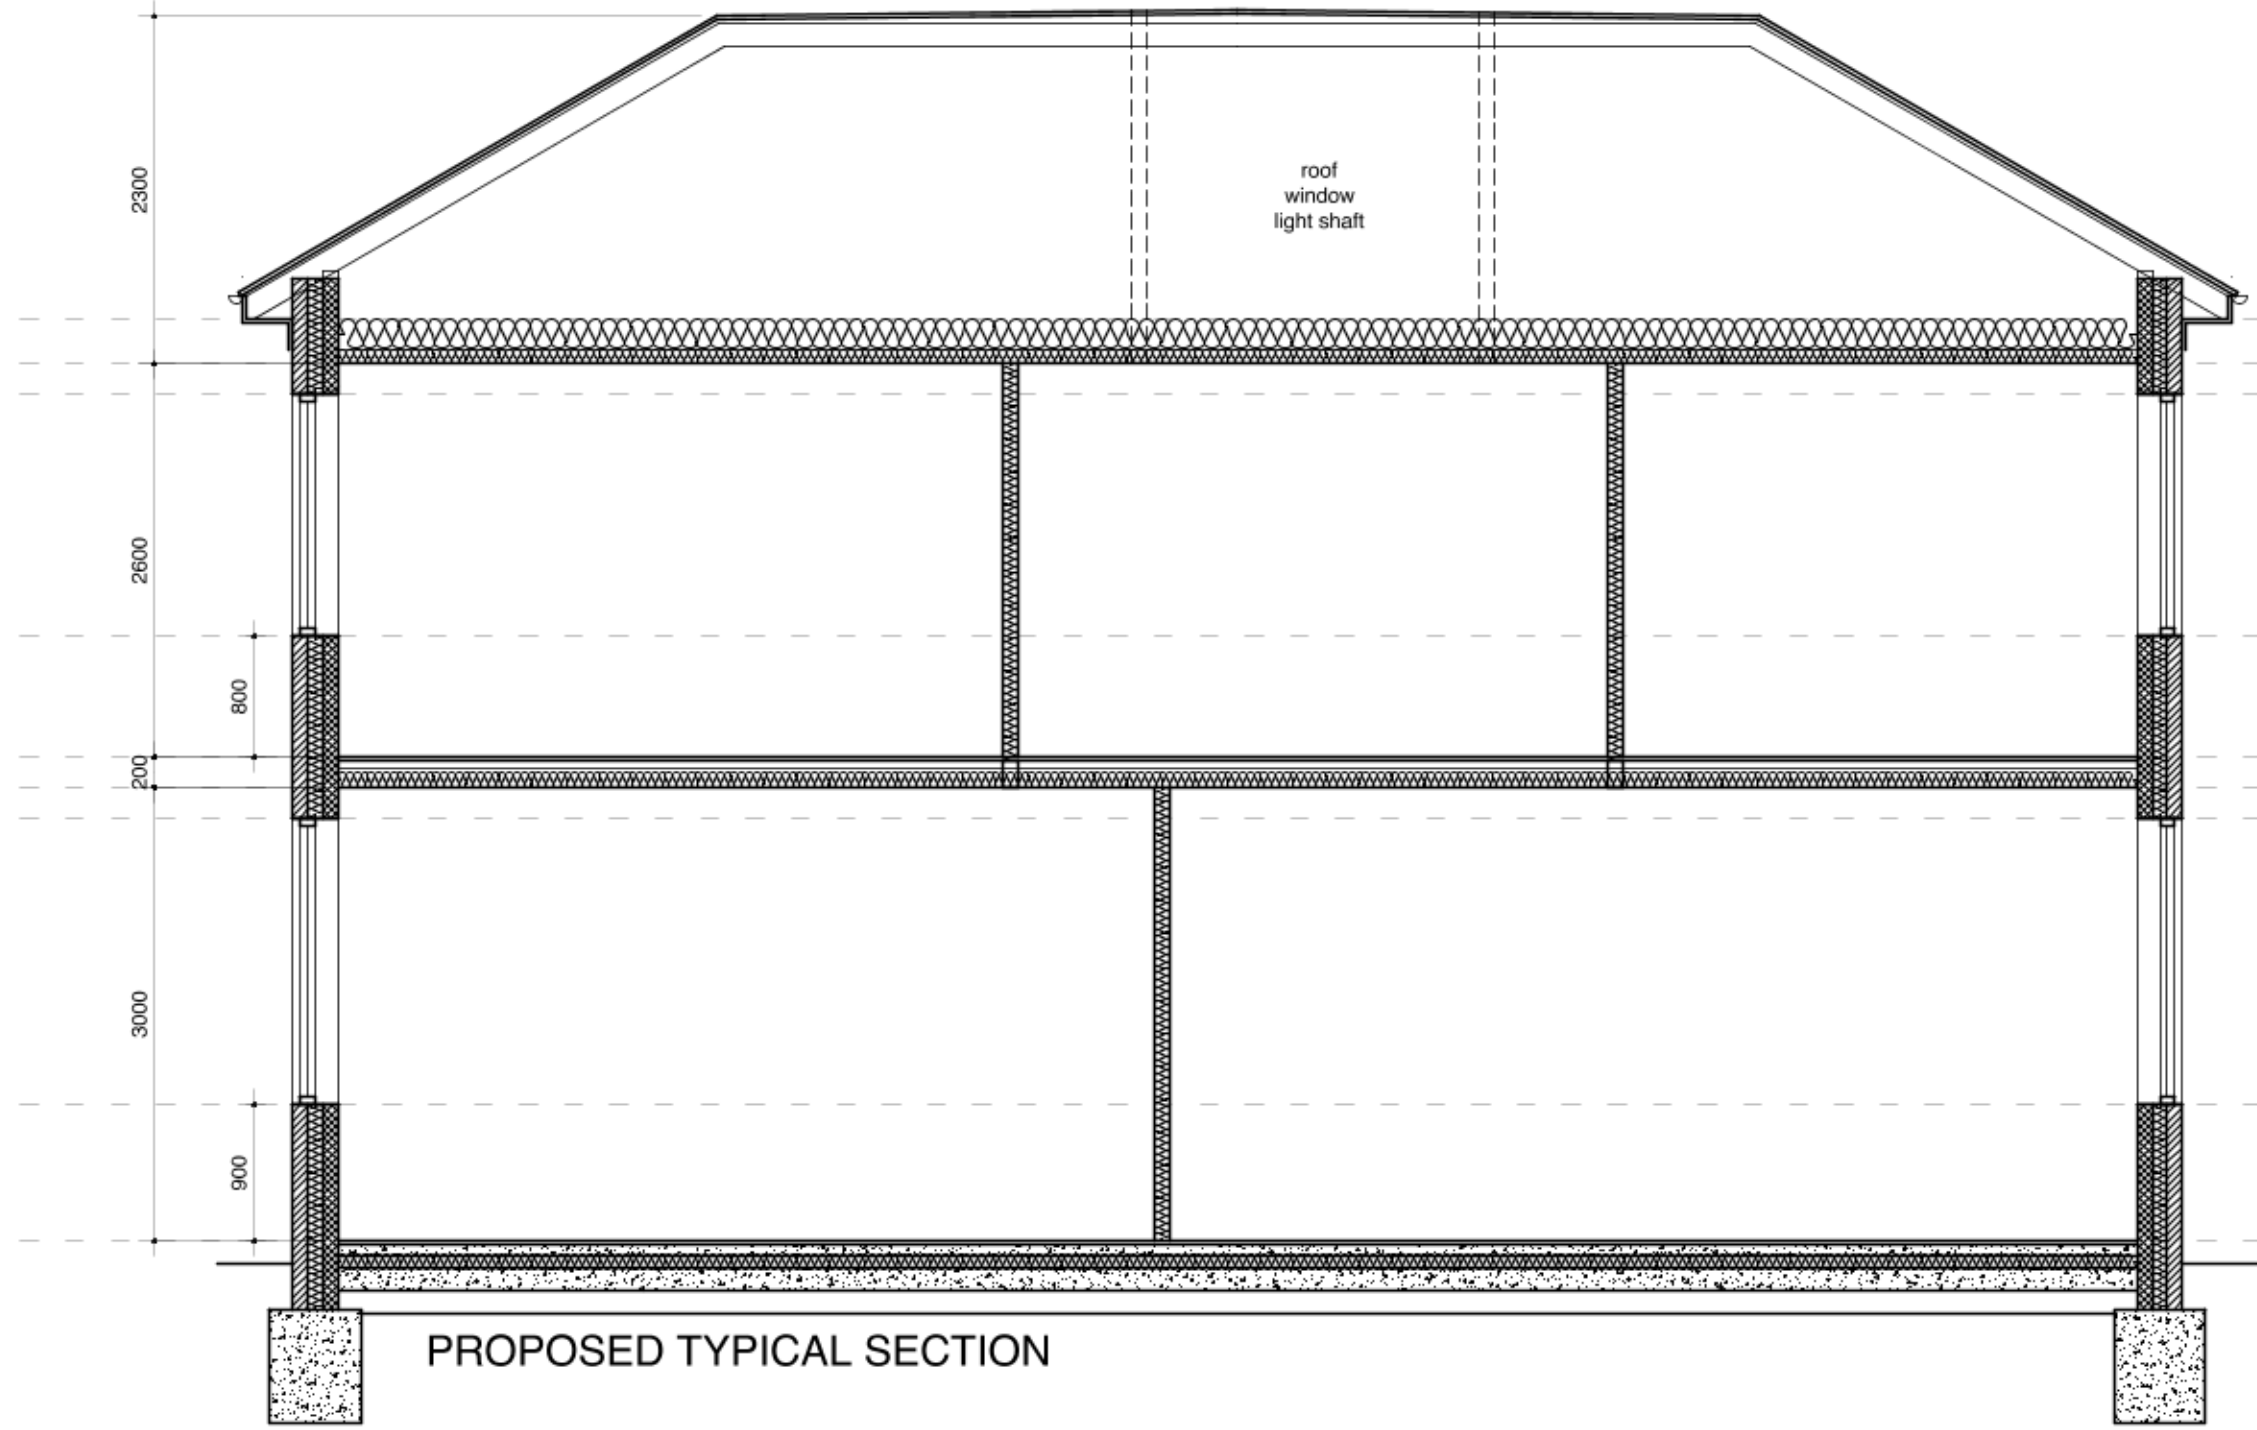


PROPOSED TYPICAL SECTION



PROPOSED FLANK ELEVATION



PROPOSED REAR ELEVATION

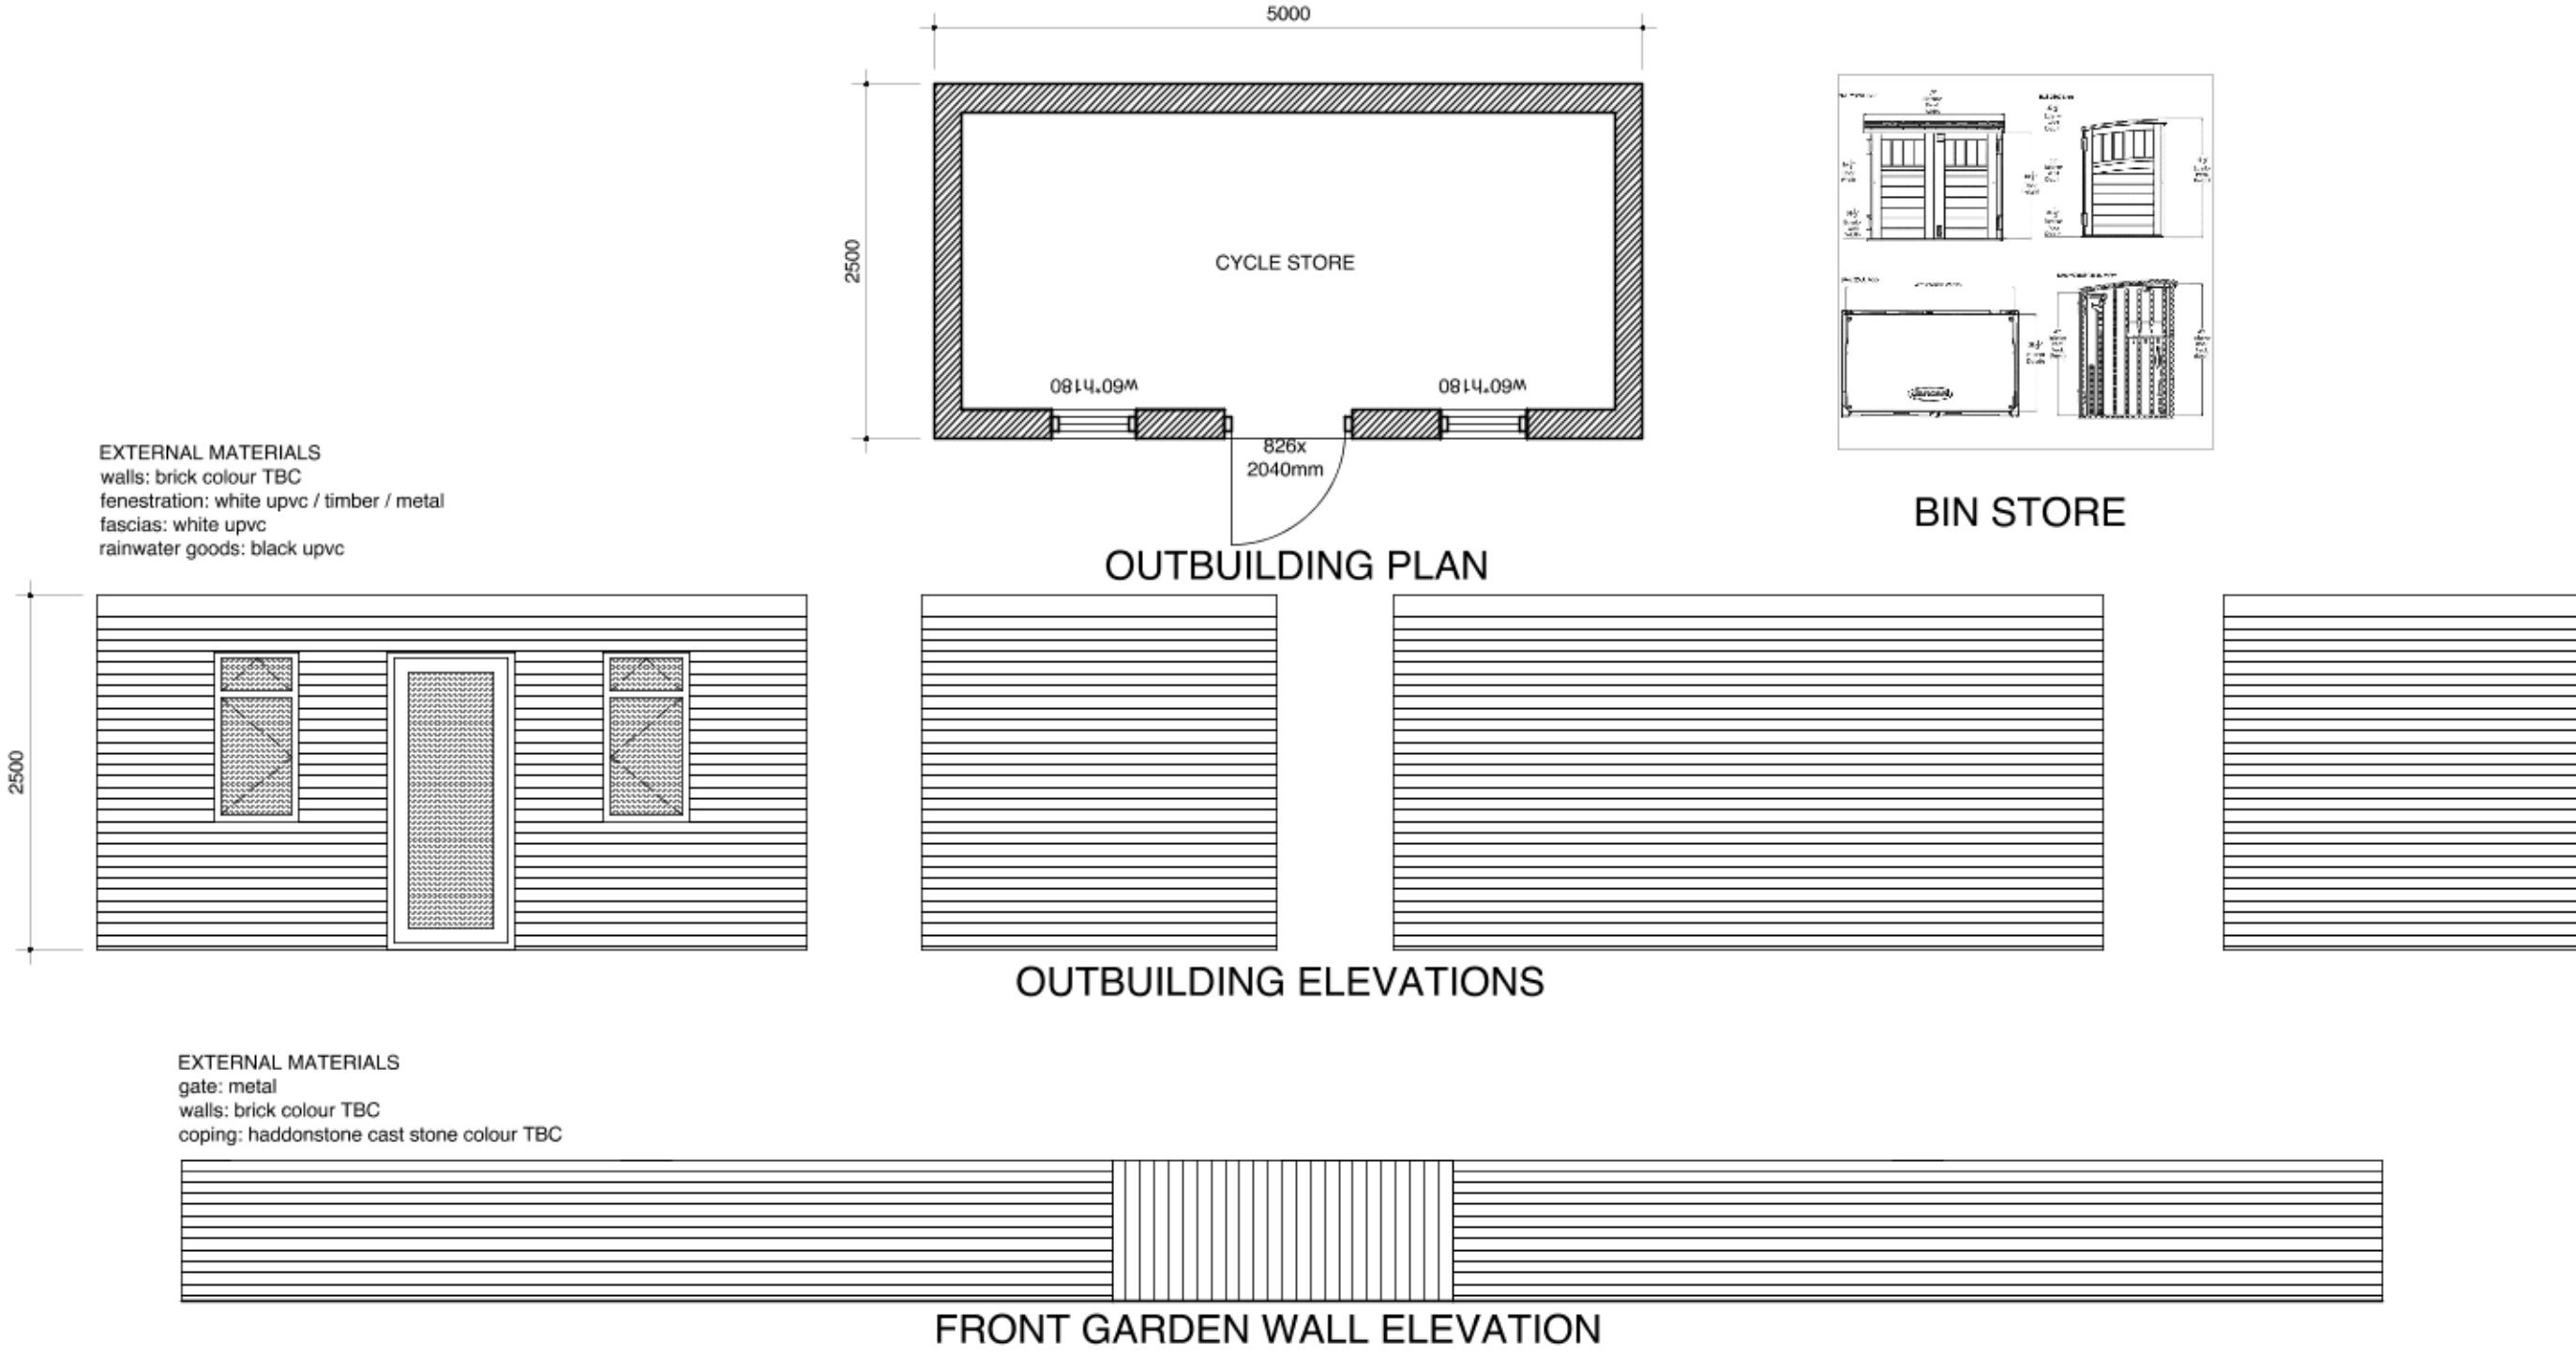

OUTBUILDING PLAN

OUTBUILDING ELEVATIONS

FRONT GARDEN WALL ELEVATION



PROPOSED FLANK ELEVATION

GENERAL NOTES

1. THE CONTRACTOR MUST CHECK ALL DIMENSIONS ON SITE BEFORE COMMENCING WORK
2. ANY DISCREPANCIES MUST BE IMMEDIATELY BROUGHT TO THE ATTENTION OF THE DESIGNER
3. ALL WORK MUST CONFORM TO CURRENT BUILDING REGULATIONS, BRITISH STANDARDS & CODES OF PRACTICE AND NHBC STANDARDS
4. THESE DRAWINGS ARE TO BE READ IN CONJUNCTION WITH ALL RELEVANT DESIGNER, ENGINEER OR SPECIALIST DRAWINGS AND SPECIFICATIONS
5. ALL DIMENSIONS ARE IN MILLIMETERS UNLESS STATED OTHERWISE
6. ALL MATERIALS ARE TO BE USED AND INSTALLED IN STRICT COMPLIANCE WITH THE RELEVANT MANUFACTURER'S RECOMMENDATIONS
7. THE CONTRACTOR IS RESPONSIBLE FOR PROVIDING ALL NECESSARY TEMPORARY SUPPORT TO THE BUILDING AND ANY ADJACENT STRUCTURES
8. ALL CONSTRUCTION MUST BE BUILT WITHIN THE ACTUAL PROPERTY BOUNDARIES UNLESS PARTY WALL AGREEMENT ALLOWS OTHERWISE

HATCH/LINE LEGEND

	concrete		demolish
	brickwork		above/beyond
	blockwork		boundary
	insulation/ stud partition		drain

DRAINAGE ABBREVIATIONS

MH = manhole	SVP = soil vent pipe roddable
IC = inspection chamber	RWP = rain water pipe with roddable
RE = rodding eye	gully
SS = stub stack roddable	rainwater drainage to contractor design
	electrical layout to client design

REVISION	DESCRIPTION	DATE
----------	-------------	------

DRAW + PLAN


T: 0800 689 0101
E: info@drawandplan.com
W: www.drawandplan.com

Location

29 THE DRIVE
NORTHWOOD
HA6 1HW

Drawing title

GENERAL ARRANGEMENT

 Date		Scale	
03/03/2020		1:50@A1	
Job no.	Dwg no.	Revision	
19102	PGA002	A	
1:50			
1:100			
1:200			
1:500			