





PROPOSED FRONT ELEVATION




PROPOSED REAR ELEVATION

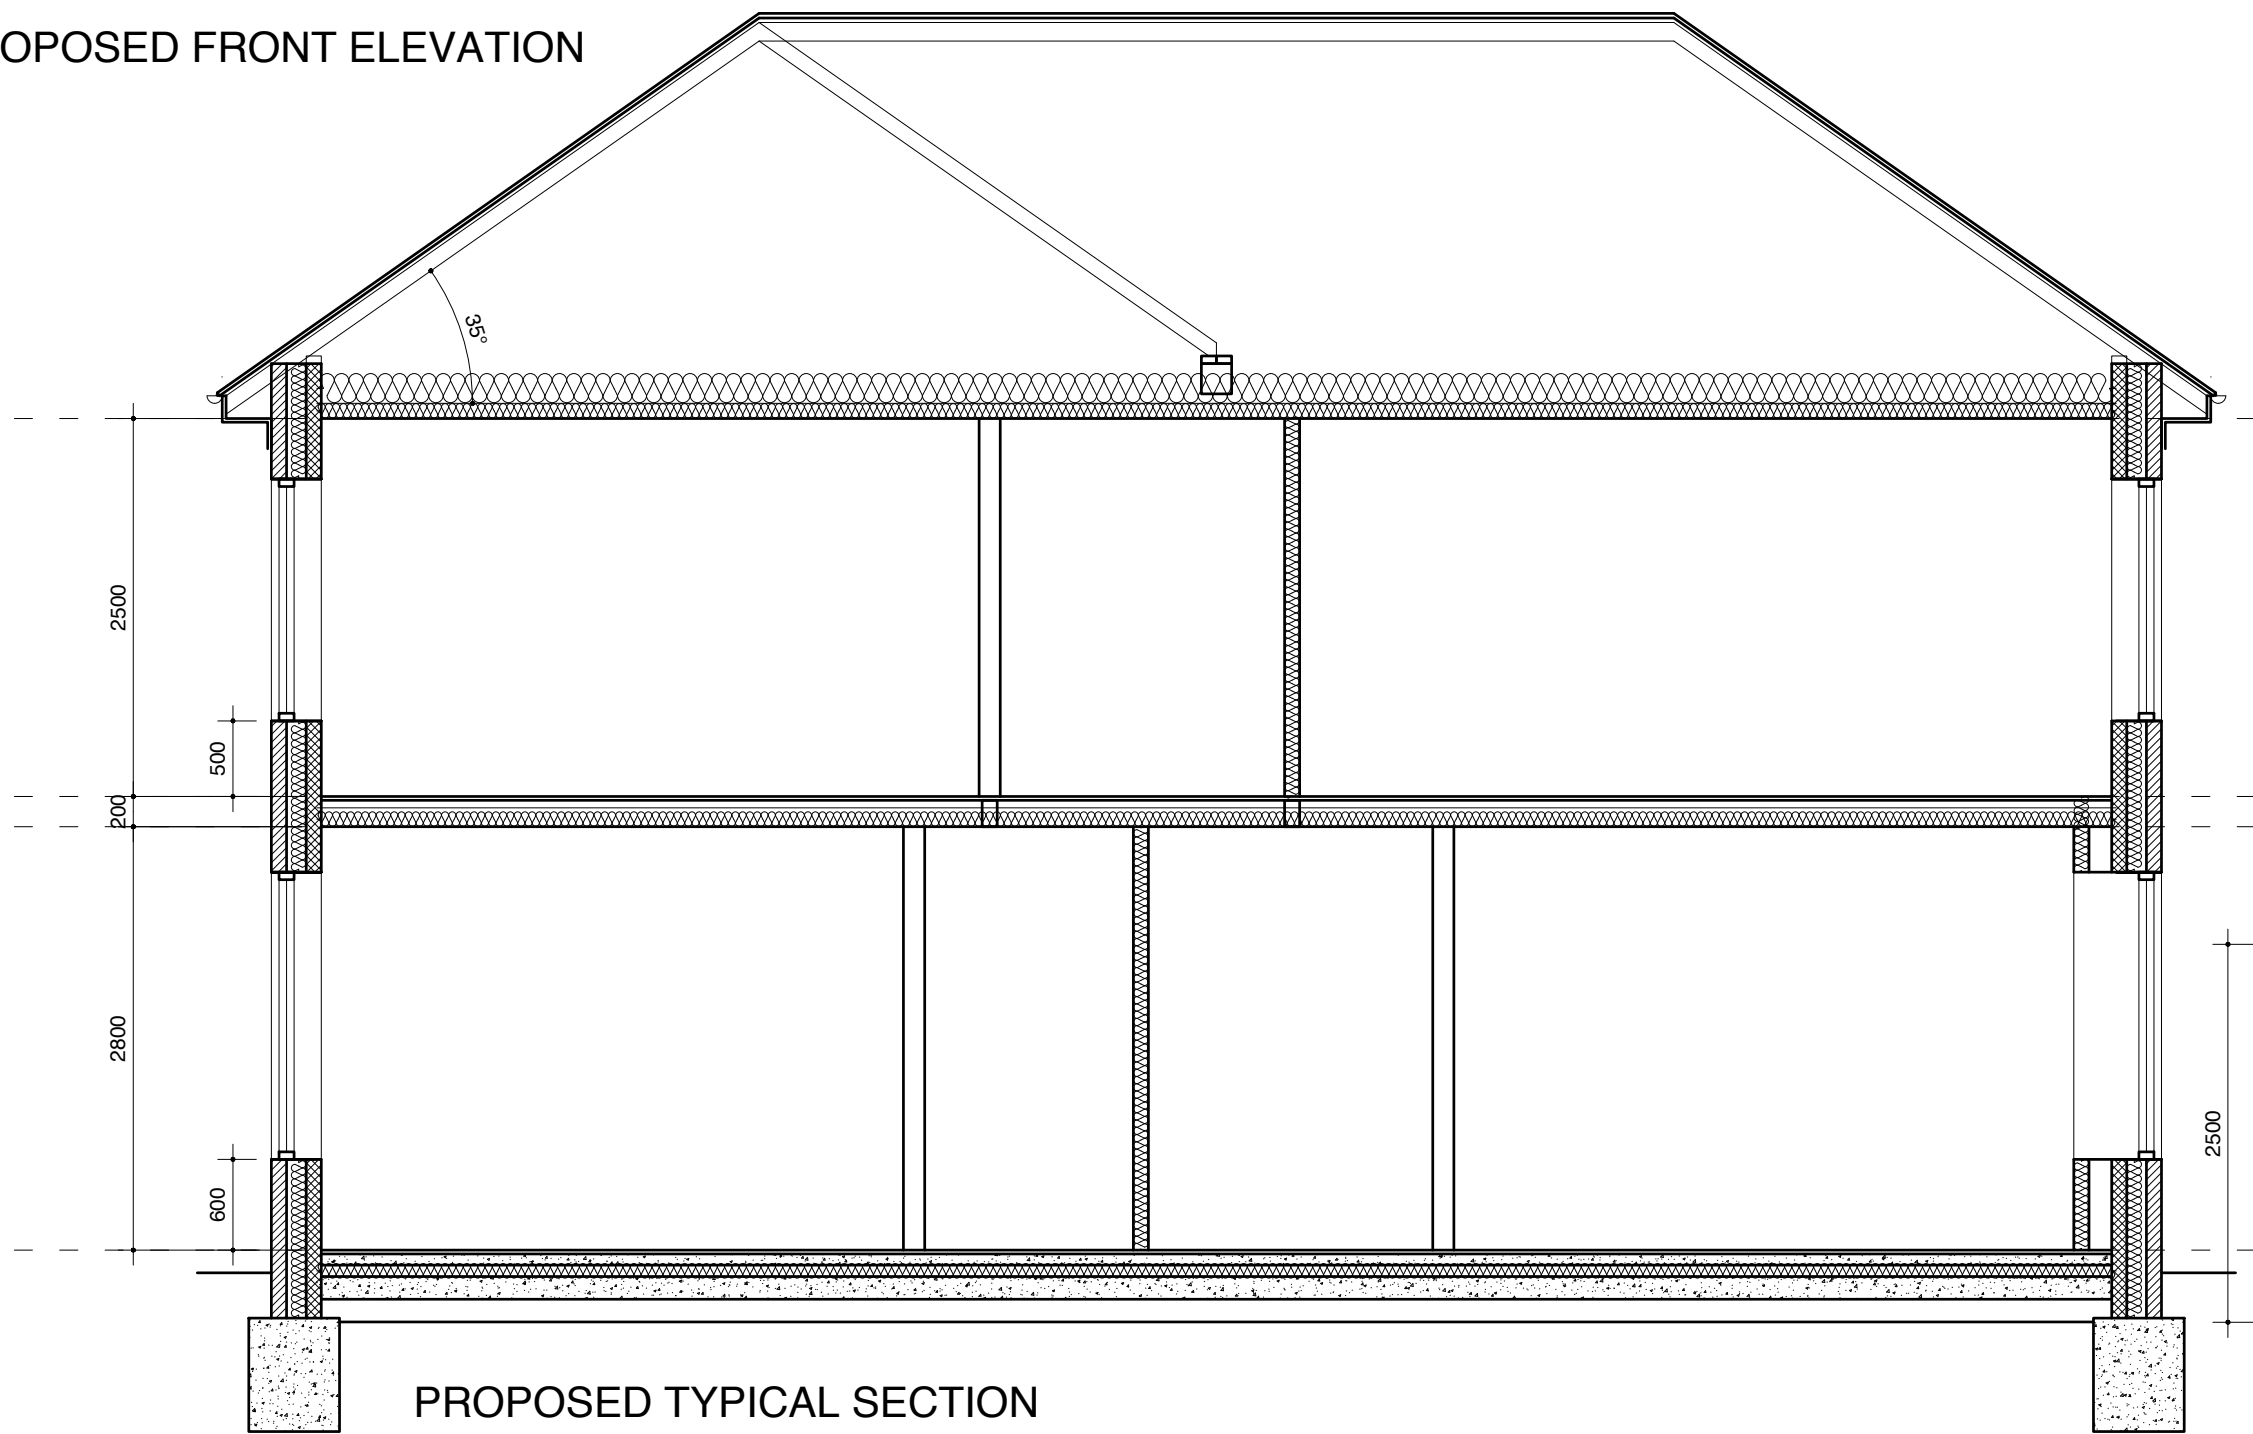


PROPOSED TYPICAL SECTION

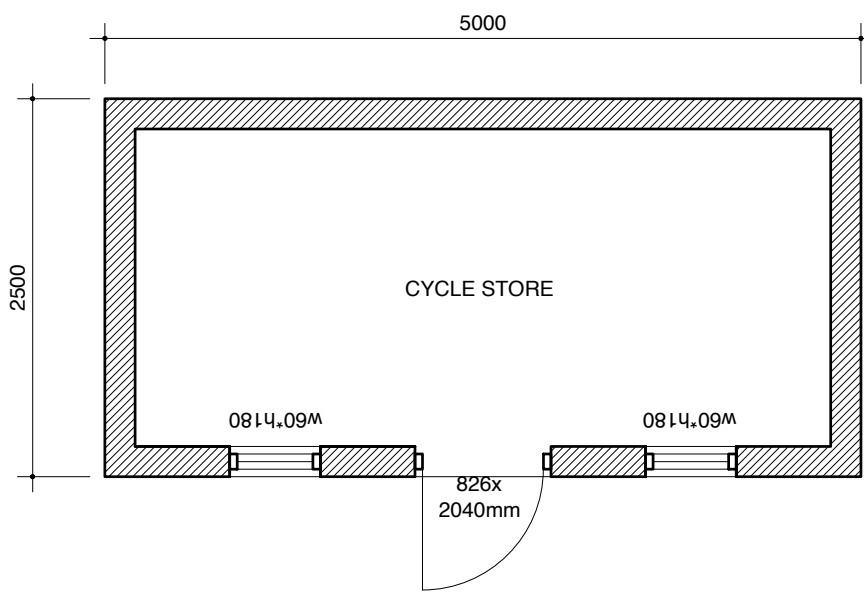


PROPOSED OUTBUILDING PLAN

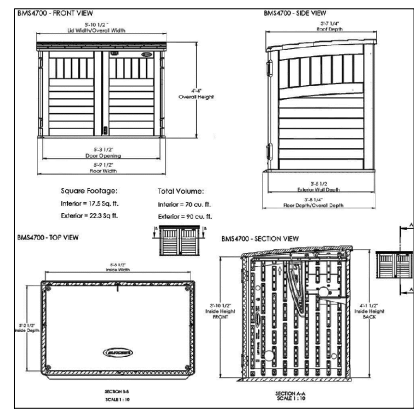

BIN STORE

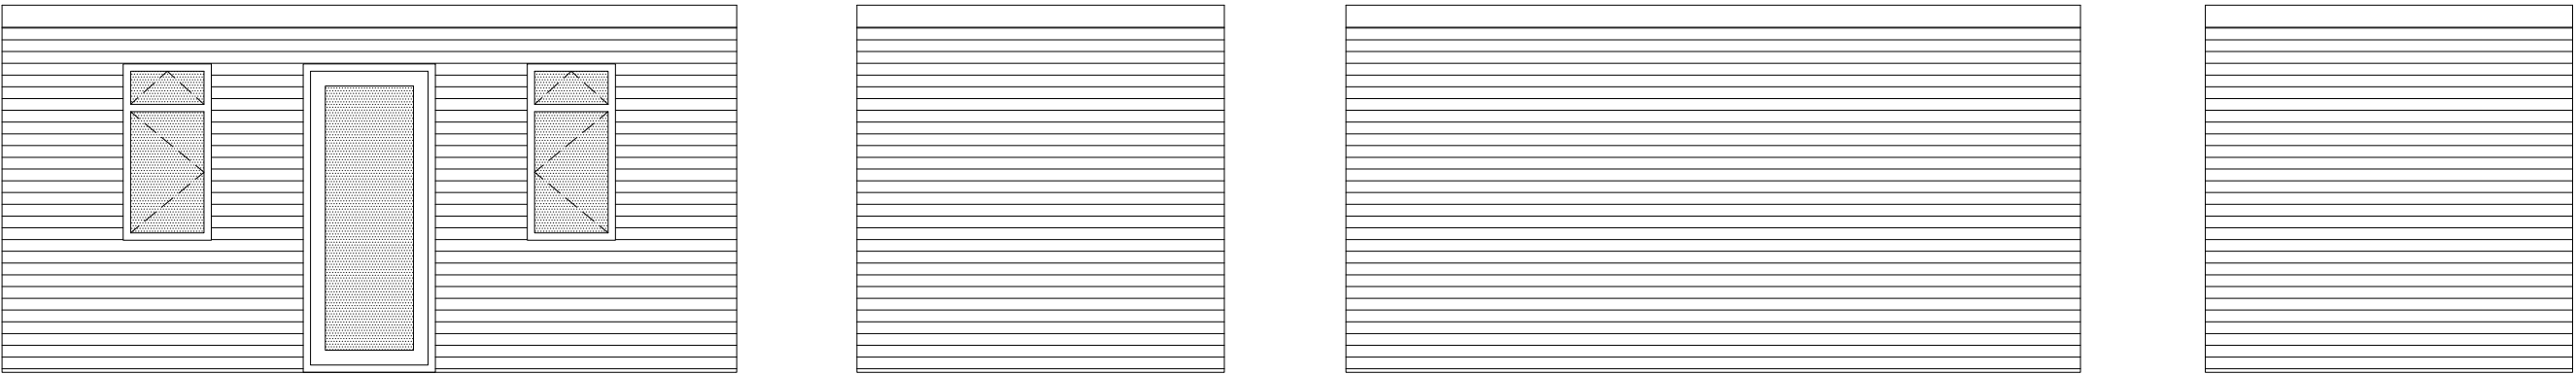

PROPOSED OUTBUILDING ELEVATIONS

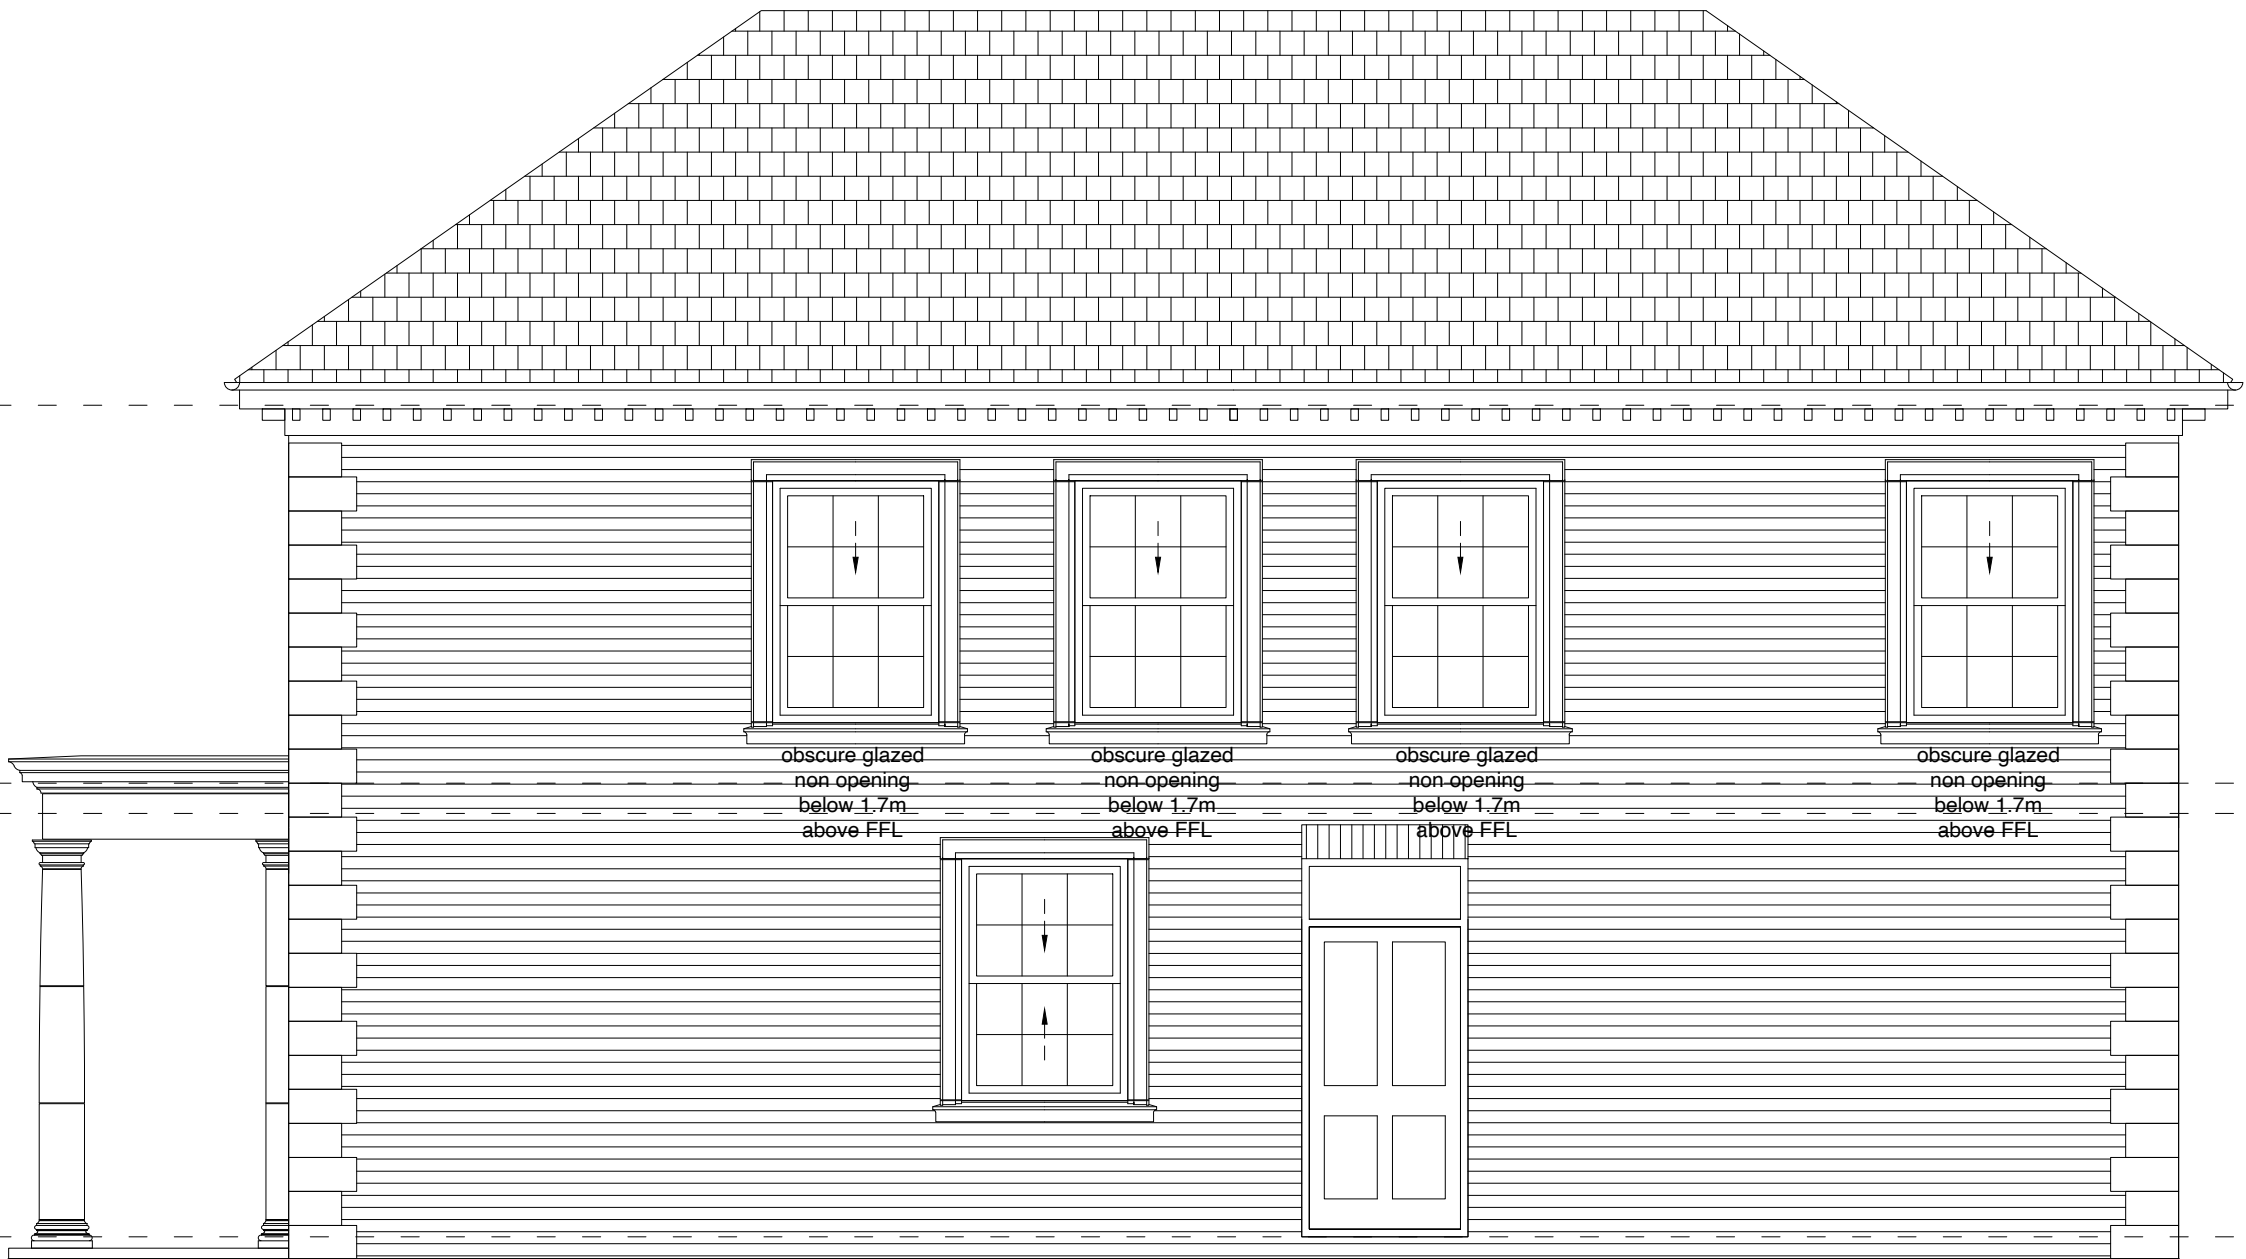

PROPOSED FLANK ELEVATION



PROPOSED FLANK ELEVATION

GENERAL NOTES

1. THE CONTRACTOR MUST CHECK ALL DIMENSIONS ON SITE BEFORE COMMENCING WORK
2. ANY DISCREPANCIES MUST BE IMMEDIATELY BROUGHT TO THE ATTENTION OF THE DESIGNER
3. ALL WORK MUST CONFORM TO CURRENT BUILDING REGULATIONS, BRITISH STANDARDS & CODES OF PRACTICE AND NHBC STANDARDS
4. THESE DRAWINGS ARE TO BE READ IN CONJUNCTION WITH ALL RELEVANT DESIGNER, ENGINEER OR SPECIALIST DRAWINGS AND SPECIFICATIONS
5. ALL DIMENSIONS ARE IN MILLIMETERS UNLESS STATED OTHERWISE
6. ALL MATERIALS ARE TO BE USED AND INSTALLED IN STRICT COMPLIANCE WITH THE RELEVANT MANUFACTURER'S RECOMMENDATIONS
7. THE CONTRACTOR IS RESPONSIBLE FOR PROVIDING ALL NECESSARY TEMPORARY SUPPORT TO THE BUILDING AND ANY ADJACENT STRUCTURES
8. ALL CONSTRUCTION MUST BE BUILT WITHIN THE ACTUAL PROPERTY BOUNDARIES UNLESS PARTY WALL AGREEMENT ALLOWS OTHERWISE

HATCH/LINE LEGEND		DRAINAGE ABBREVIATIONS
concrete	demolish	MH = manhole
brickwork	above/beyond	IC = inspection chamber
blockwork	boundary	RE = rodding eye
		SVP = soil vent pipe roddable
		RWP = rain water pipe with roddable
		gully
		SS = stub stack roddable
		rainwater drainage to contractor design
		electrical layout to client design

A	walls adjusted per SE design	02/07/21
REVISION	DESCRIPTION	DATE

DRAW + PLAN

T: 0800 689 0101
E: info@drawandplan.com
W: www.drawandplan.com

Location
**29 THE DRIVE
NORTHWOOD
HA6 1HW**

Drawing title
GENERAL ARRANGEMENT

Date	Scale	
02/12/2021	1:50@A1	
Job no.	Dwg no.	Revision
19102	PGA002	B
1:50	0m	5m
1:100	0m	10m
1:200	0m	20m
1:500	0m	50m