




EXISTING GROUND PLAN



EXISTING FIRST PLAN

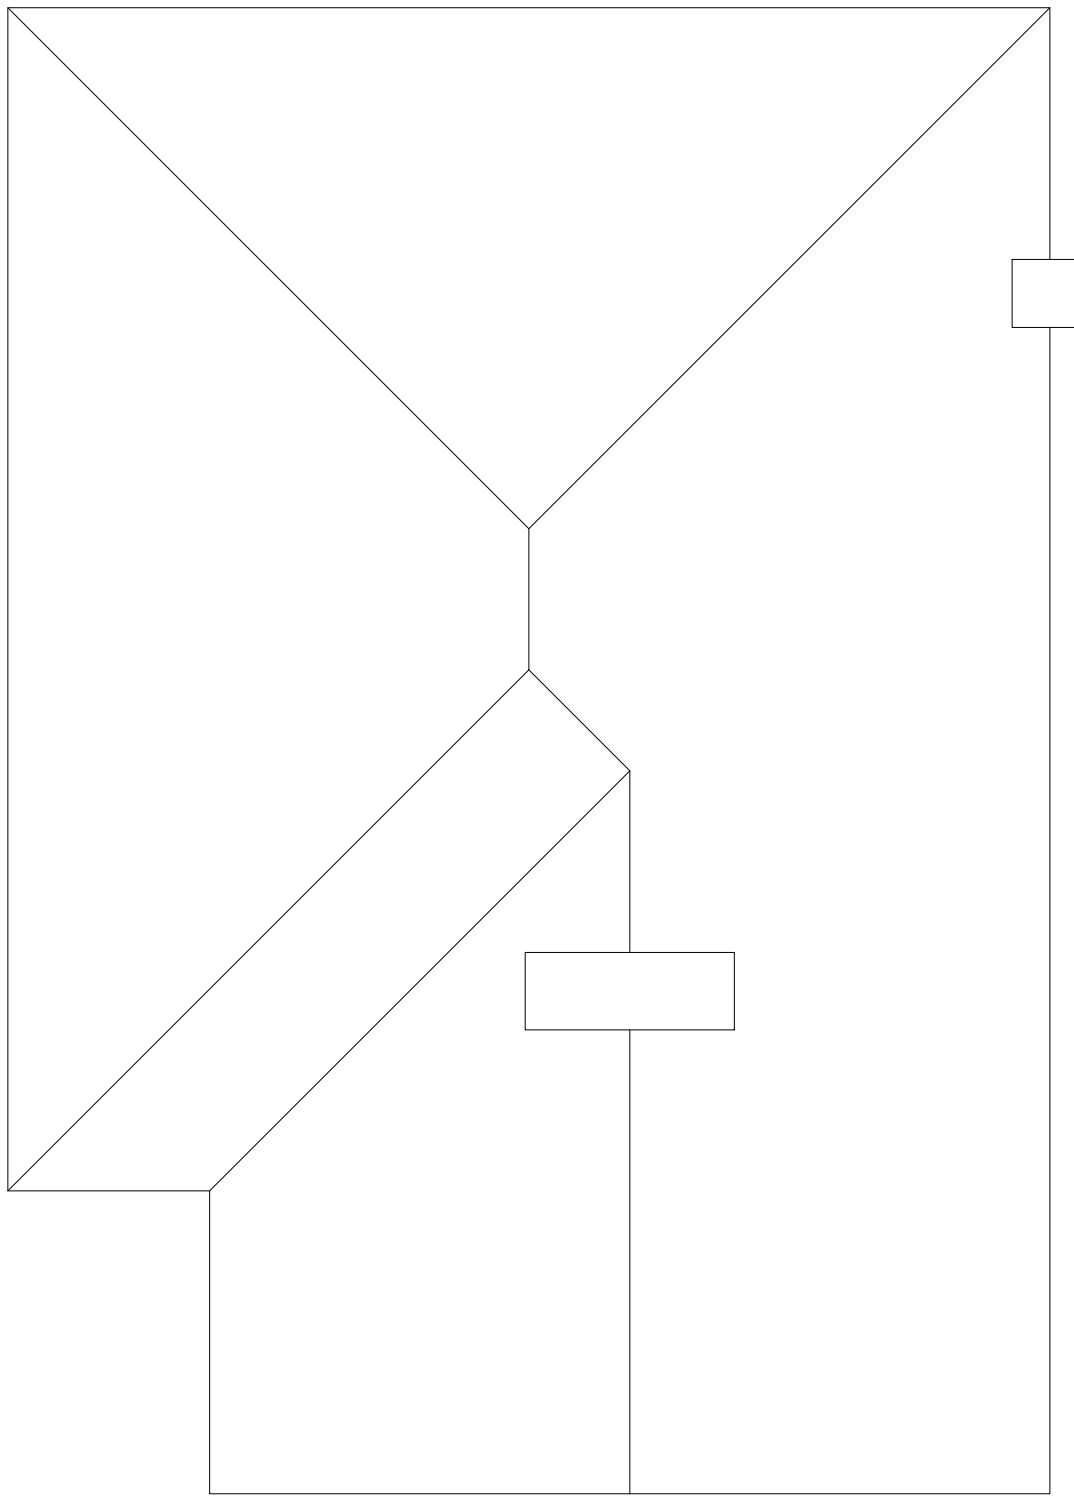

EXISTING ROOF PLAN

GENERAL NOTES

1. THE CONTRACTOR MUST CHECK ALL DIMENSIONS ON SITE BEFORE COMMENCING WORK
2. ANY DISCREPANCIES MUST BE IMMEDIATELY BROUGHT TO THE ATTENTION OF THE DESIGNER
3. ALL WORK MUST CONFORM TO CURRENT BUILDING REGULATIONS, BRITISH STANDARDS & CODES OF PRACTICE AND NHBC STANDARDS
4. THESE DRAWINGS ARE TO BE READ IN CONJUNCTION WITH ALL RELEVANT DESIGNER, ENGINEER OR SPECIALIST DRAWINGS AND SPECIFICATIONS
5. ALL DIMENSIONS ARE IN MILLIMETERS UNLESS STATED OTHERWISE
6. ALL MATERIALS ARE TO BE USED AND INSTALLED IN STRICT COMPLIANCE WITH THE RELEVANT MANUFACTURER'S RECOMMENDATIONS
7. THE CONTRACTOR IS RESPONSIBLE FOR PROVIDING ALL NECESSARY TEMPORARY SUPPORT TO THE BUILDING AND ANY ADJACENT STRUCTURES
8. ALL CONSTRUCTION MUST BE BUILT WITHIN THE ACTUAL PROPERTY BOUNDARIES UNLESS PARTY WALL AGREEMENT ALLOWS OTHERWISE

| HATCH/LINE LEGEND |                            | DRAINAGE ABBREVIATIONS                    |
|-------------------|----------------------------|-------------------------------------------|
| concrete          | demolish                   | MH = manhole                              |
|                   | above/beyond               | IC = inspection chamber                   |
| brickwork         | boundary                   | RE = rodding eye                          |
|                   | drain                      | SVP = soil vent pipe roddable             |
| blockwork         | insulation/ stud partition | RWP = rain water pipe with roddable gully |
|                   |                            | SS = stub stack roddable                  |
|                   |                            | rainwater drainage to contractor design   |
|                   |                            | electrical layout to client design        |

| REVISION | DESCRIPTION                  | DATE     |
|----------|------------------------------|----------|
| D        | landscaping changes          | 02/02/22 |
| C        | landscaping changes          | 17/01/22 |
| B        | fenestration changes         | 02/12/21 |
| A        | walls adjusted per SE design | 02/07/21 |

DRAW + PLAN

T: 0800 689 0101  
E: [info@drawandplan.com](mailto:info@drawandplan.com)  
W: [www.drawandplan.com](http://www.drawandplan.com)

Location

29 THE DRIVE  
NORTHWOOD  
HA6 1HW

Drawing title

GENERAL ARRANGEMENT

Date

02/02/2022

Scale

1:50@A1

Job no.

19102

Dwg no.

EGA001

Revision

D

