




EXISTING GROUND PLAN



EXISTING FIRST PLAN

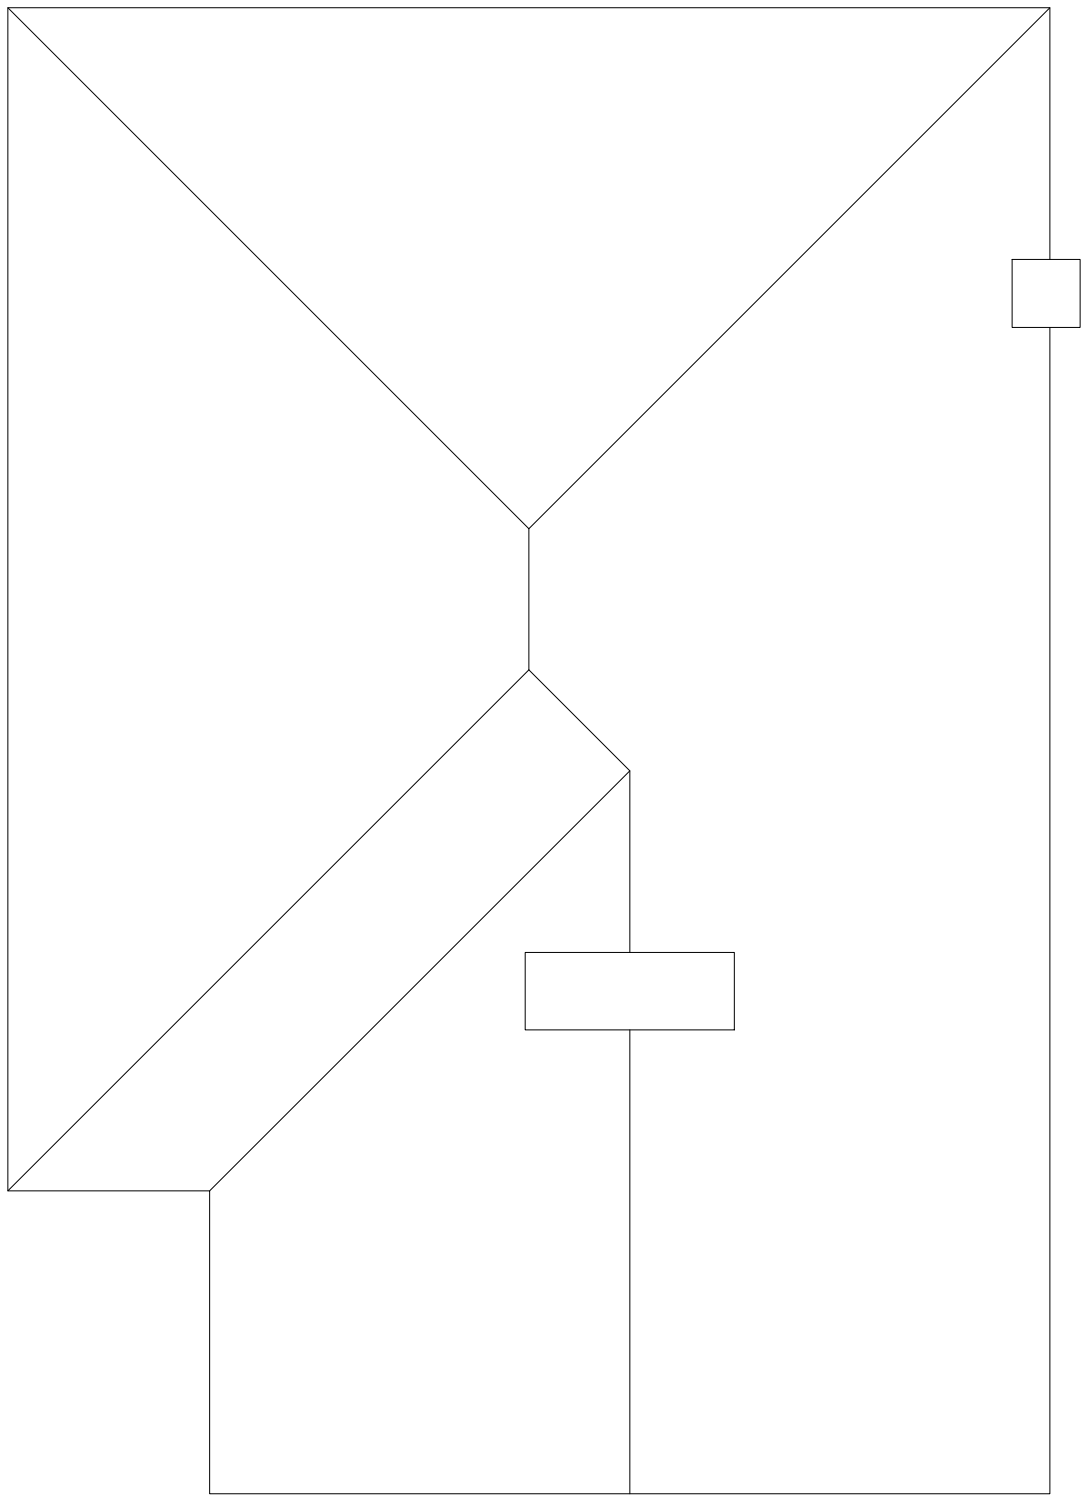

EXISTING ROOF PLAN

GENERAL NOTES

1. THE CONTRACTOR MUST CHECK ALL DIMENSIONS ON SITE BEFORE COMMENCING WORK
2. ANY DISCREPANCIES MUST BE IMMEDIATELY BROUGHT TO THE ATTENTION OF THE DESIGNER
3. ALL WORK MUST CONFORM TO CURRENT BUILDING REGULATIONS, BRITISH STANDARDS & CODES OF PRACTICE AND NHBC STANDARDS
4. THESE DRAWINGS ARE TO BE READ IN CONJUNCTION WITH ALL RELEVANT DESIGNER, ENGINEER OR SPECIALIST DRAWINGS AND SPECIFICATIONS
5. ALL DIMENSIONS ARE IN MILLIMETERS UNLESS STATED OTHERWISE
6. ALL MATERIALS ARE TO BE USED AND INSTALLED IN STRICT COMPLIANCE WITH THE RELEVANT MANUFACTURER'S RECOMMENDATIONS
7. THE CONTRACTOR IS RESPONSIBLE FOR PROVIDING ALL NECESSARY TEMPORARY SUPPORT TO THE BUILDING AND ANY ADJACENT STRUCTURES
8. ALL CONSTRUCTION MUST BE BUILT WITHIN THE ACTUAL PROPERTY BOUNDARIES UNLESS PARTY WALL AGREEMENT ALLOWS OTHERWISE

HATCH/LINE LEGEND		DRAINAGE ABBREVIATIONS	
	concrete	-----	demolish
	brickwork	- - - - -	above/beyond
	blockwork	----	boundary
	insulation/ stud partition	----	drain
		----	manhole
		----	inspection chamber
		----	rodding eye
		----	gully
		----	soil vent pipe
		----	rain water pipe
		----	stub stack
		----	rainwater drainage to contractor design
		----	electrical layout to client design

REVISION	DESCRIPTION	DATE
F	sliding door changes	08/03/22
E	landscaping changes	15/02/22
D	landscaping changes	02/02/22
C	landscaping changes	17/01/22
B	fenestration changes	02/12/21
A	walls adjusted per SE design	02/07/21

DRAW + PLAN

T: 0800 689 0101
E: info@drawandplan.com
W: www.drawandplan.com

Location
29 THE DRIVE
NORTHWOOD
HA6 1HW

Drawing title
GENERAL ARRANGEMENT

Date	Scale
16/03/2022	1:50@A1

Job no.	Dwg no.	Revision
19102	EGA001	F

