



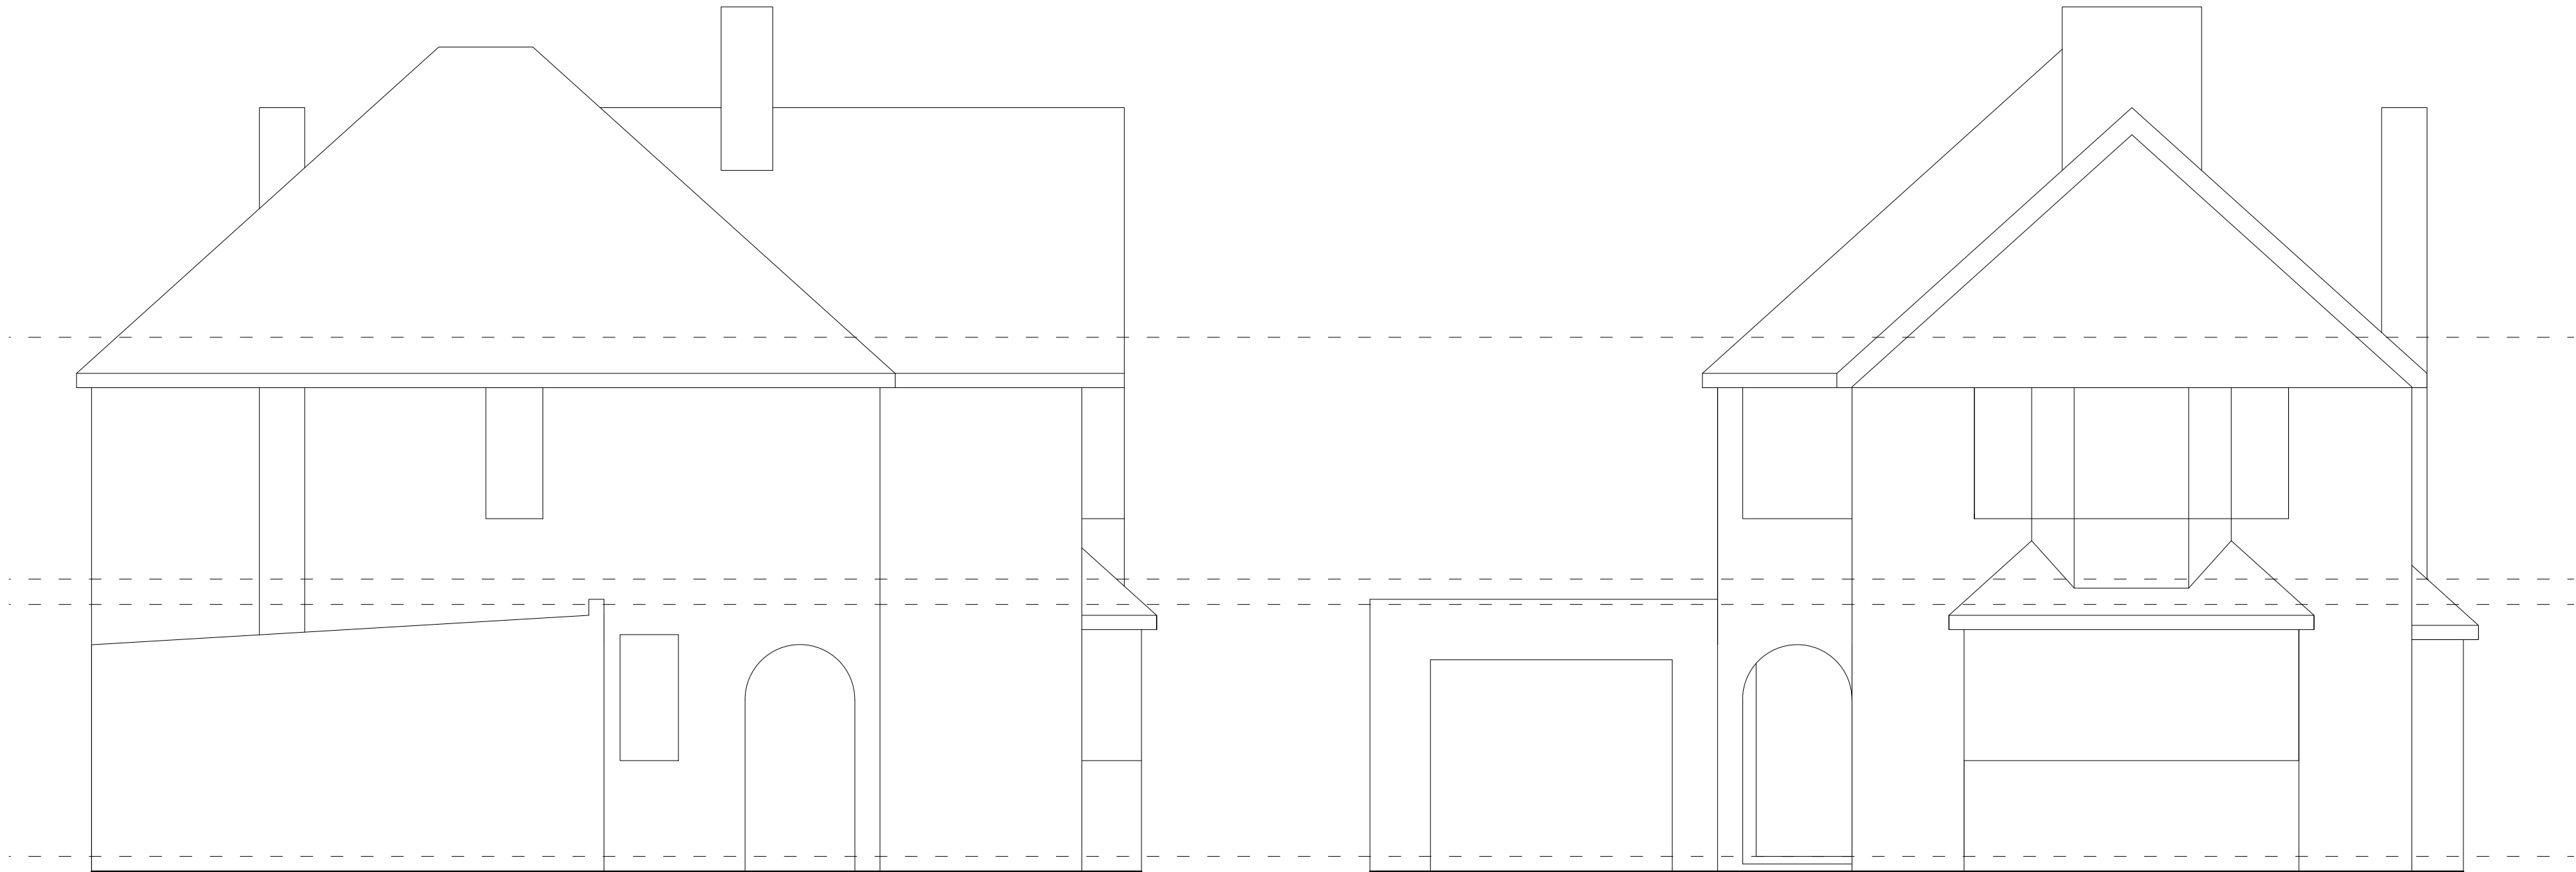


EXISTING FLANK ELEVATION

EXISTING FRONT ELEVATION

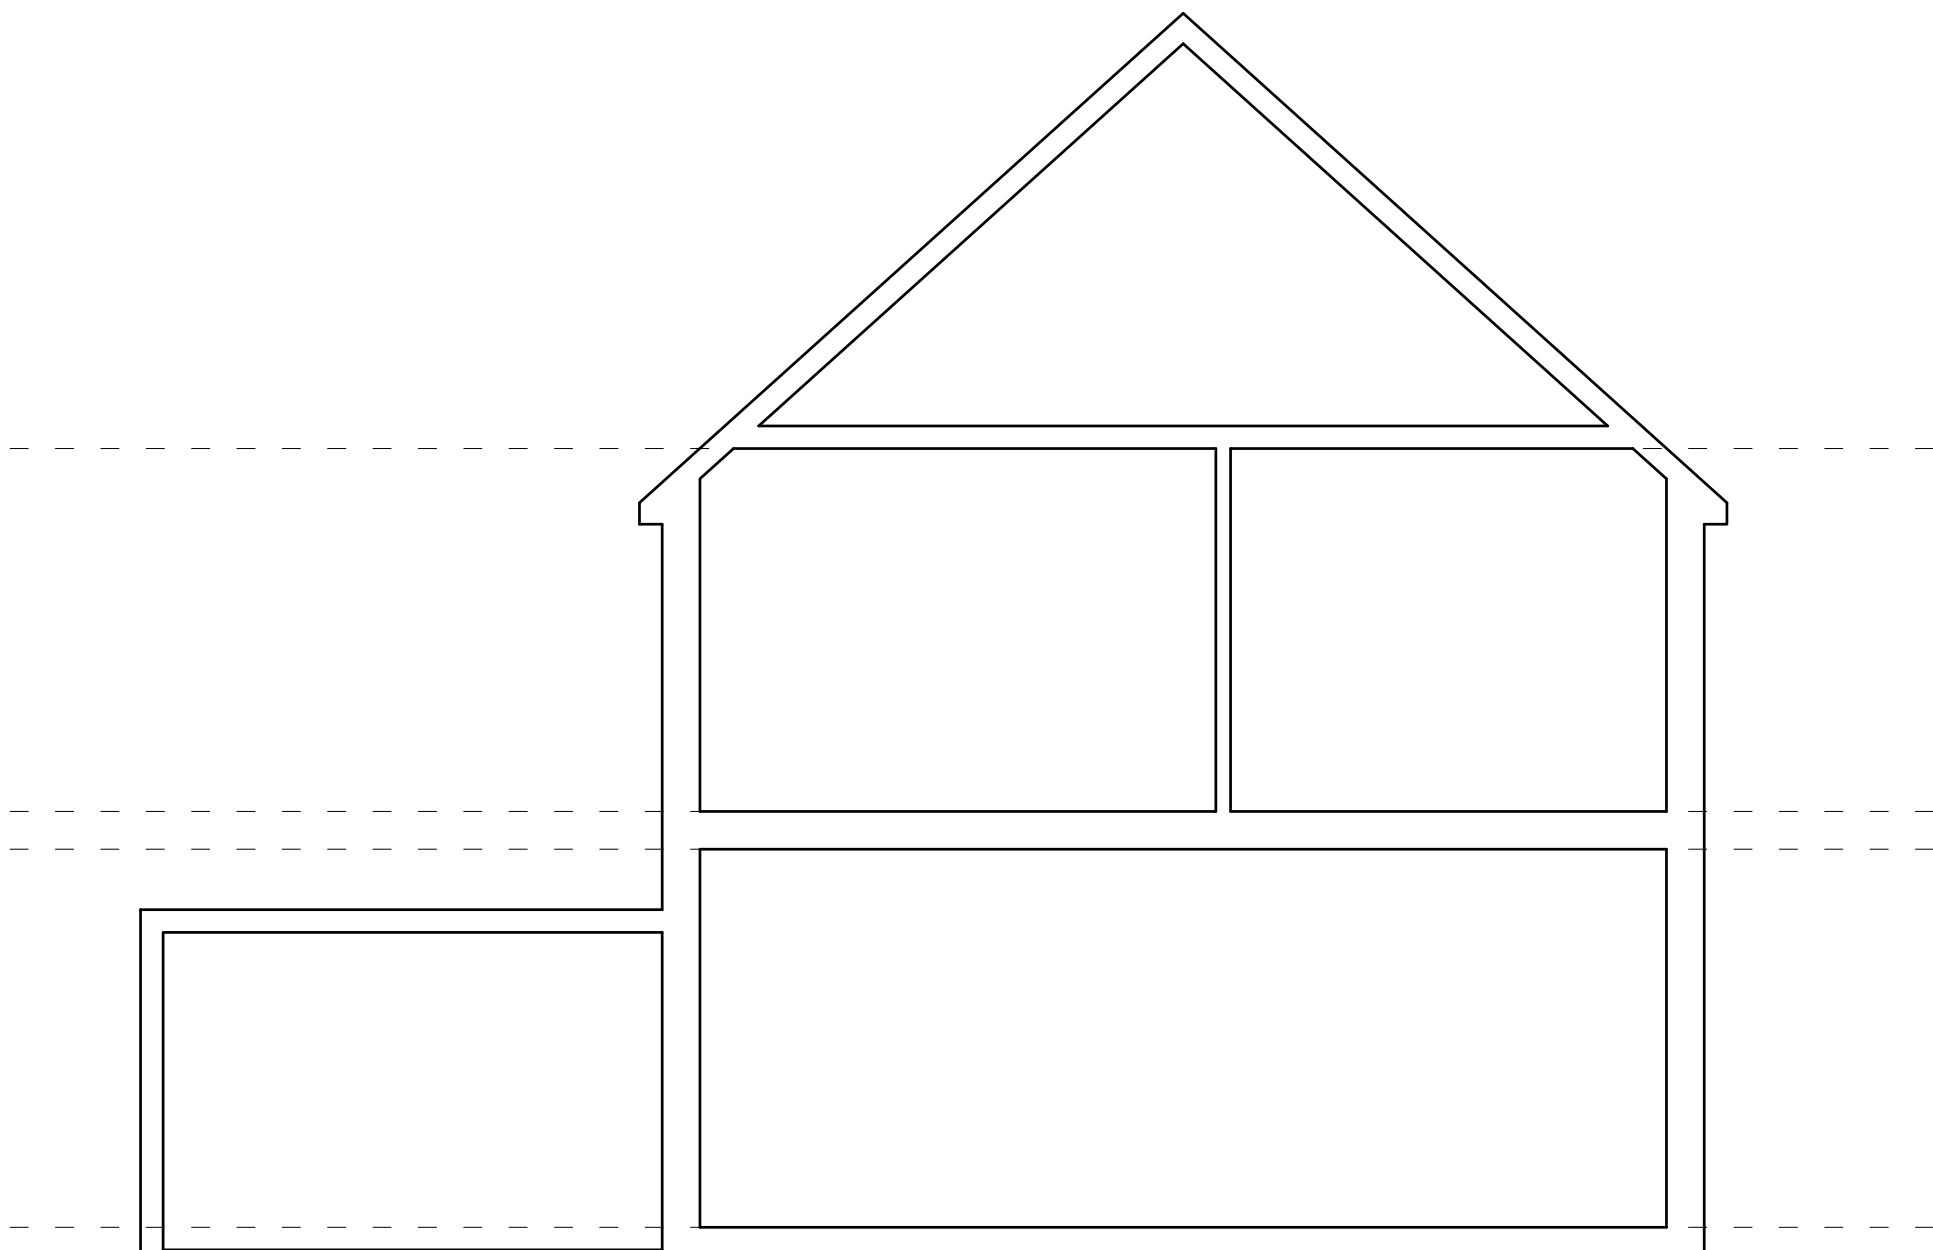

EXISTING TYPICAL SECTION

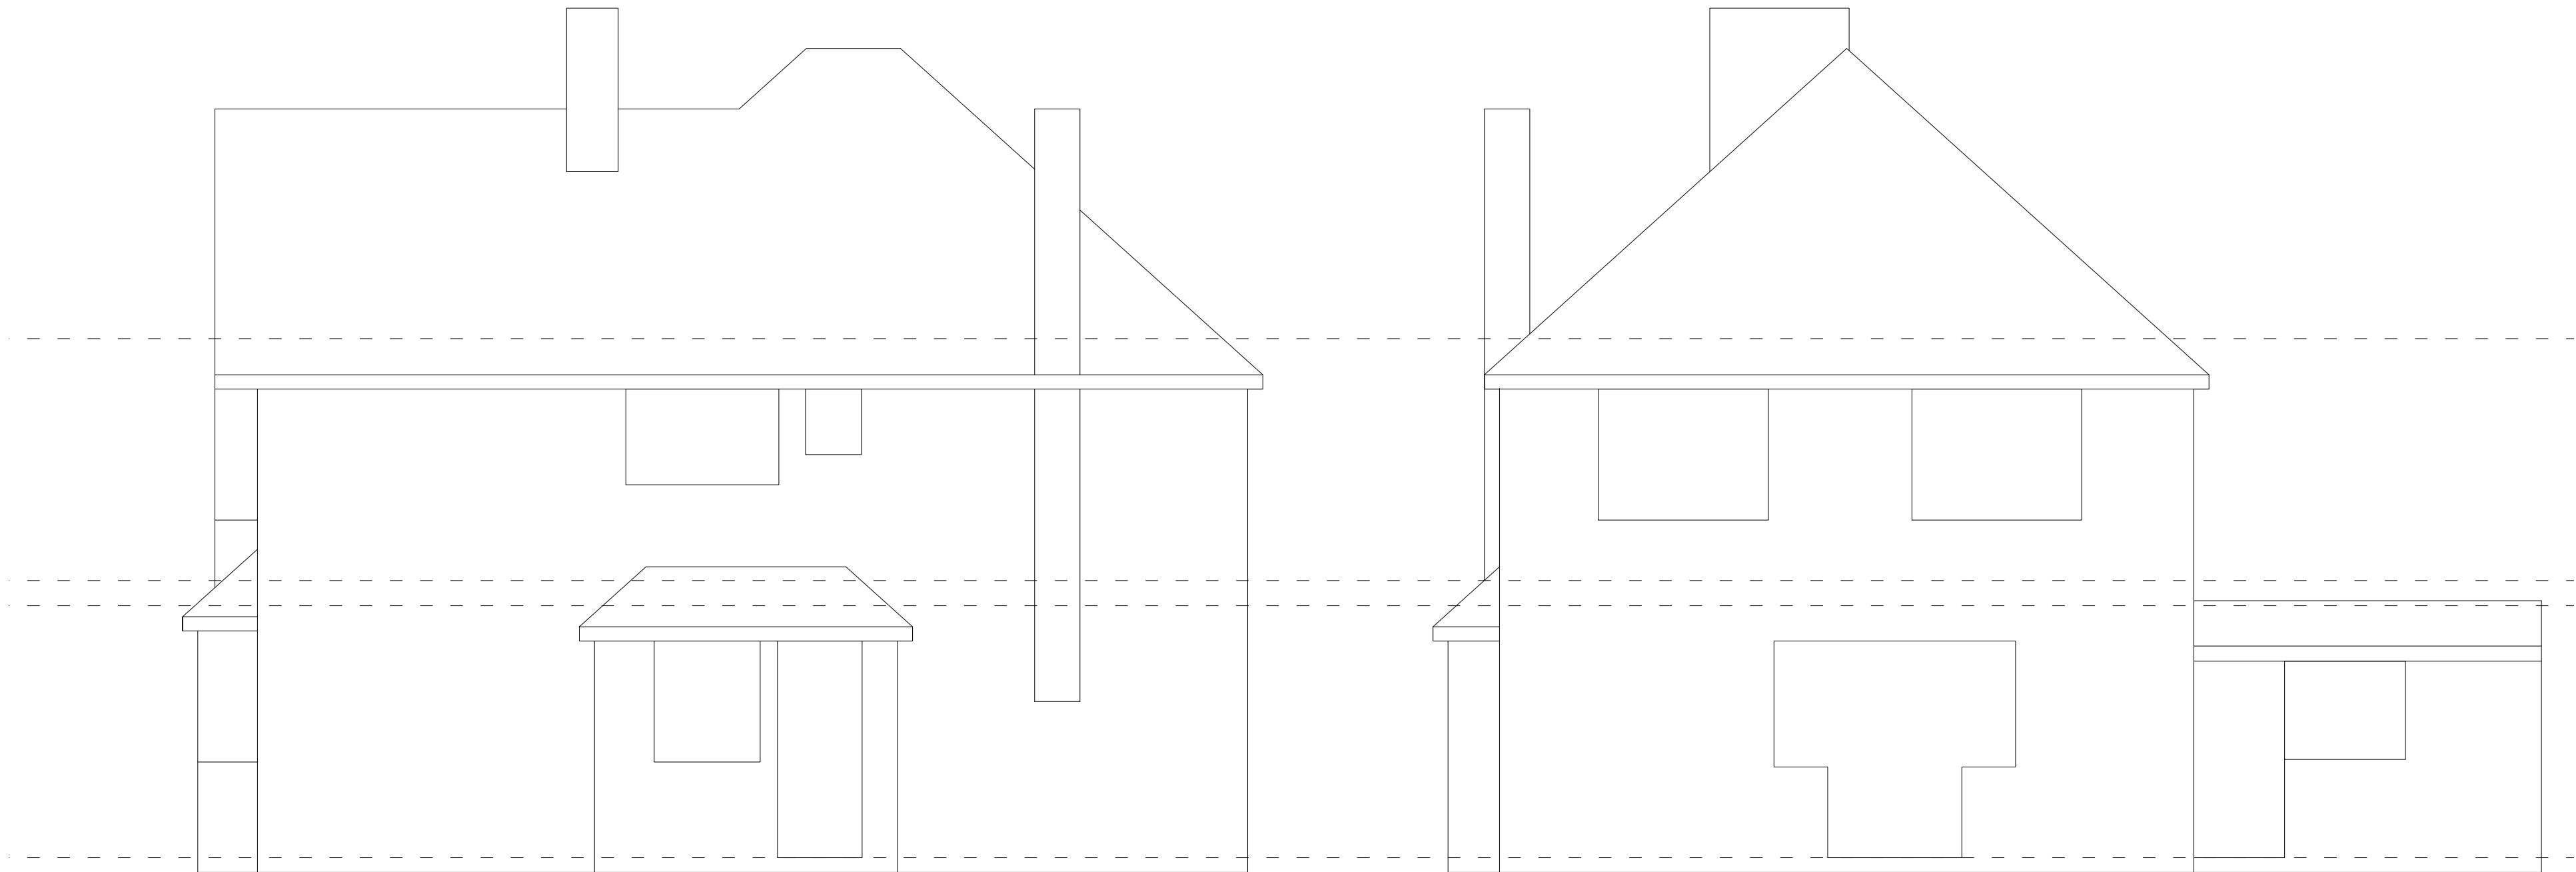

EXISTING FLANK ELEVATION

EXISTING REAR ELEVATION

GENERAL NOTES

1. THE CONTRACTOR MUST CHECK ALL DIMENSIONS ON SITE BEFORE COMMENCING WORK
2. ANY DISCREPANCIES MUST BE IMMEDIATELY BROUGHT TO THE ATTENTION OF THE DESIGNER
3. ALL WORK MUST CONFORM TO CURRENT BUILDING REGULATIONS, BRITISH STANDARDS & CODES OF PRACTICE AND NHBC STANDARDS
4. THESE DRAWINGS ARE TO BE READ IN CONJUNCTION WITH ALL RELEVANT DESIGNER, ENGINEER OR SPECIALIST DRAWINGS AND SPECIFICATIONS
5. ALL DIMENSIONS ARE IN MILLIMETERS UNLESS STATED OTHERWISE
6. ALL MATERIALS ARE TO BE USED AND INSTALLED IN STRICT COMPLIANCE WITH THE RELEVANT MANUFACTURER'S RECOMMENDATIONS
7. THE CONTRACTOR IS RESPONSIBLE FOR PROVIDING ALL NECESSARY TEMPORARY SUPPORT TO THE BUILDING AND ANY ADJACENT STRUCTURES
8. ALL CONSTRUCTION MUST BE BUILT WITHIN THE ACTUAL PROPERTY BOUNDARIES UNLESS PARTY WALL AGREEMENT ALLOWS OTHERWISE

HATCH/LINE LEGEND		DRAINAGE ABBREVIATIONS	
	concrete		demolish
	brickwork		above/beyond
	blockwork		boundary
			drain
			insulation/ stud partition
			manhole
			inspection chamber
			rodding eye
			gully
			soil vent pipe
			rain water pipe
			stub stack
			rainwater drainage to contractor design
			electrical layout to client design

F	sliding door changes	08/03/22
E	landscaping changes	15/02/22
D	landscaping changes	02/02/22
C	landscaping changes	17/01/22
B	fenestration changes	02/12/21
A	walls adjusted per SE design	02/07/21

REVISION	DESCRIPTION	DATE
----------	-------------	------

DRAW + PLAN

T: 0800 689 0101
E: info@drawandplan.com
W: www.drawandplan.com

Location

29 THE DRIVE
NORTHWOOD
HA6 1HW

Drawing title

GENERAL ARRANGEMENT

Date

16/03/2022

Scale

1:50@A1

Job no.

19102

Dwg no.

EGA002

Revision

F

