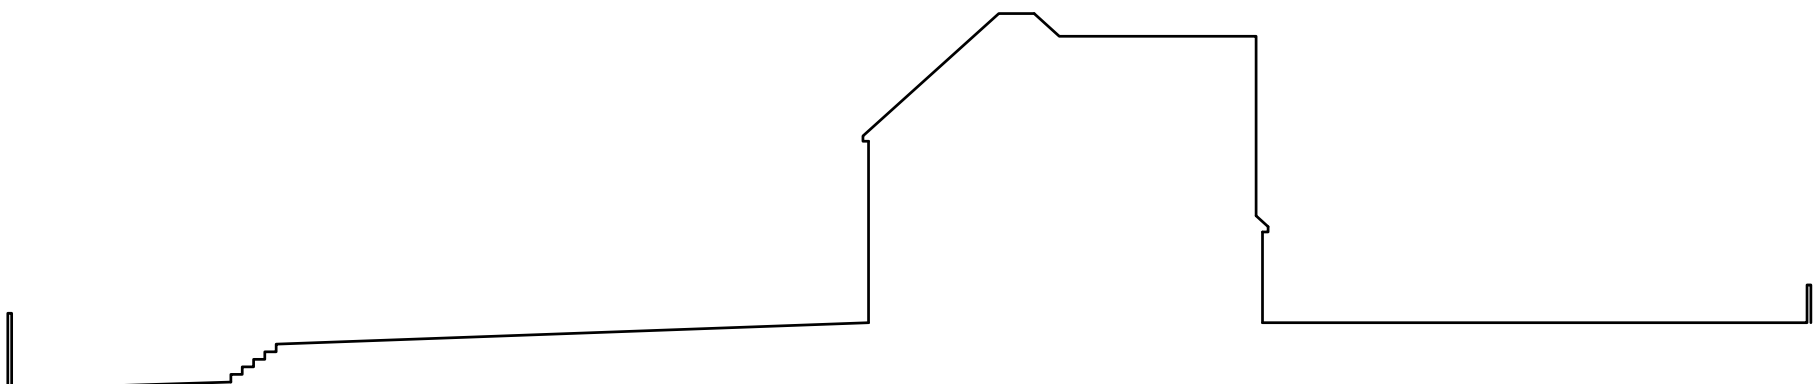
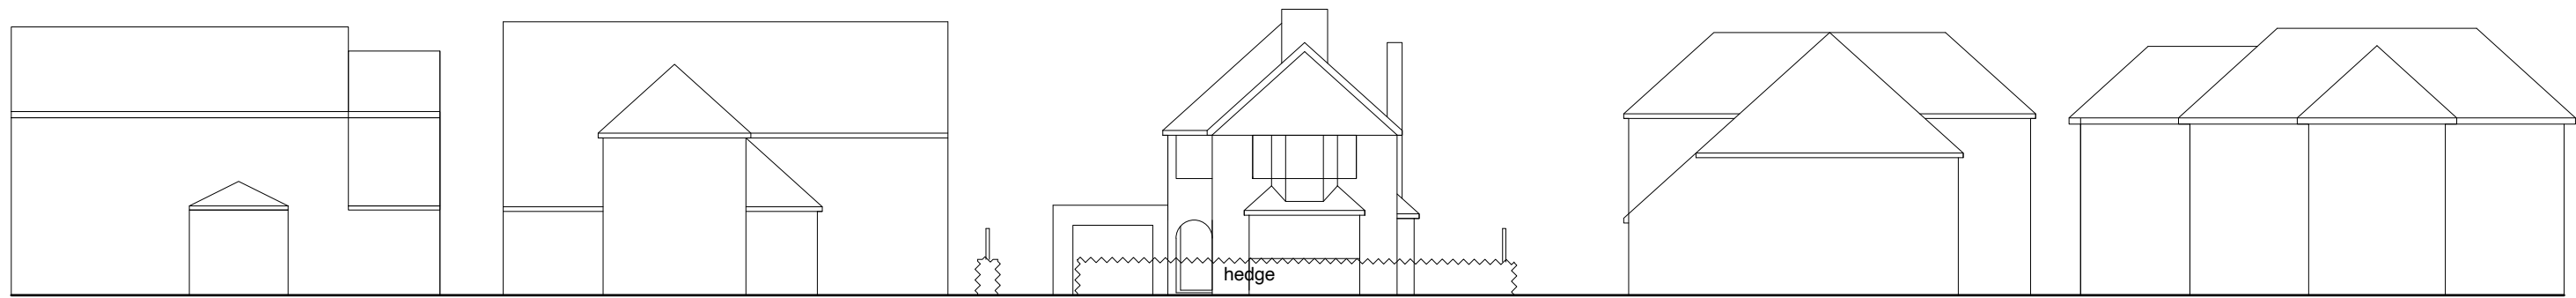


GENERAL NOTES

1. THE CONTRACTOR MUST CHECK ALL DIMENSIONS ON SITE BEFORE COMMENCING WORK
2. ANY DISCREPANCIES MUST BE IMMEDIATELY BROUGHT TO THE ATTENTION OF THE DESIGNER
3. ALL WORK MUST CONFORM TO CURRENT BUILDING REGULATIONS, BRITISH STANDARDS & CODES OF PRACTICE AND NHBC STANDARDS
4. THESE DRAWINGS ARE TO BE READ IN CONJUNCTION WITH ALL RELEVANT DESIGNER, ENGINEER OR SPECIALIST DRAWINGS AND SPECIFICATIONS
5. ALL DIMENSIONS ARE IN MILLIMETERS UNLESS STATED OTHERWISE
6. ALL MATERIALS ARE TO BE USED AND INSTALLED IN STRICT COMPLIANCE WITH THE RELEVANT MANUFACTURER'S RECOMMENDATIONS
7. THE CONTRACTOR IS RESPONSIBLE FOR PROVIDING ALL NECESSARY TEMPORARY SUPPORT TO THE BUILDING AND ANY ADJACENT STRUCTURES
8. ALL CONSTRUCTION MUST BE BUILT WITHIN THE ACTUAL PROPERTY BOUNDARIES UNLESS PARTY WALL AGREEMENT ALLOWS OTHERWISE

HATCH/LINE LEGEND

concrete

brickwork

blockwork

demolish

above/beyond

boundary

drain

insulation/

stud partition

DRAINAGE ABBREVIATIONS

MH = manhole

IC = inspection chamber

RE = rodding eye

SVP = soil vent pipe roddable

RWP = rain water pipe with roddable

gully

SS = stub stack roddable

rainwater drainage to contractor design

electrical layout to client design

D	landscaping changes	02/02/22
C	landscaping changes	17/01/22
B	fenestration changes	02/12/21
A	walls adjusted per SE design	02/07/21

REVISION	DESCRIPTION	DATE
----------	-------------	------

DRAW + PLAN

T: 0800 689 0101
E: info@drawandplan.com
W: www.drawandplan.com

Location

29 THE DRIVE
NORTHWOOD
HA6 1HW

Drawing title

GENERAL ARRANGEMENT

Date

02/02/2022

Scale

1:50@A1

Job no.

19102

Dwg no.

EGA003

Revision

D

