





PROPOSED FRONT ELEVATION




PROPOSED REAR ELEVATION

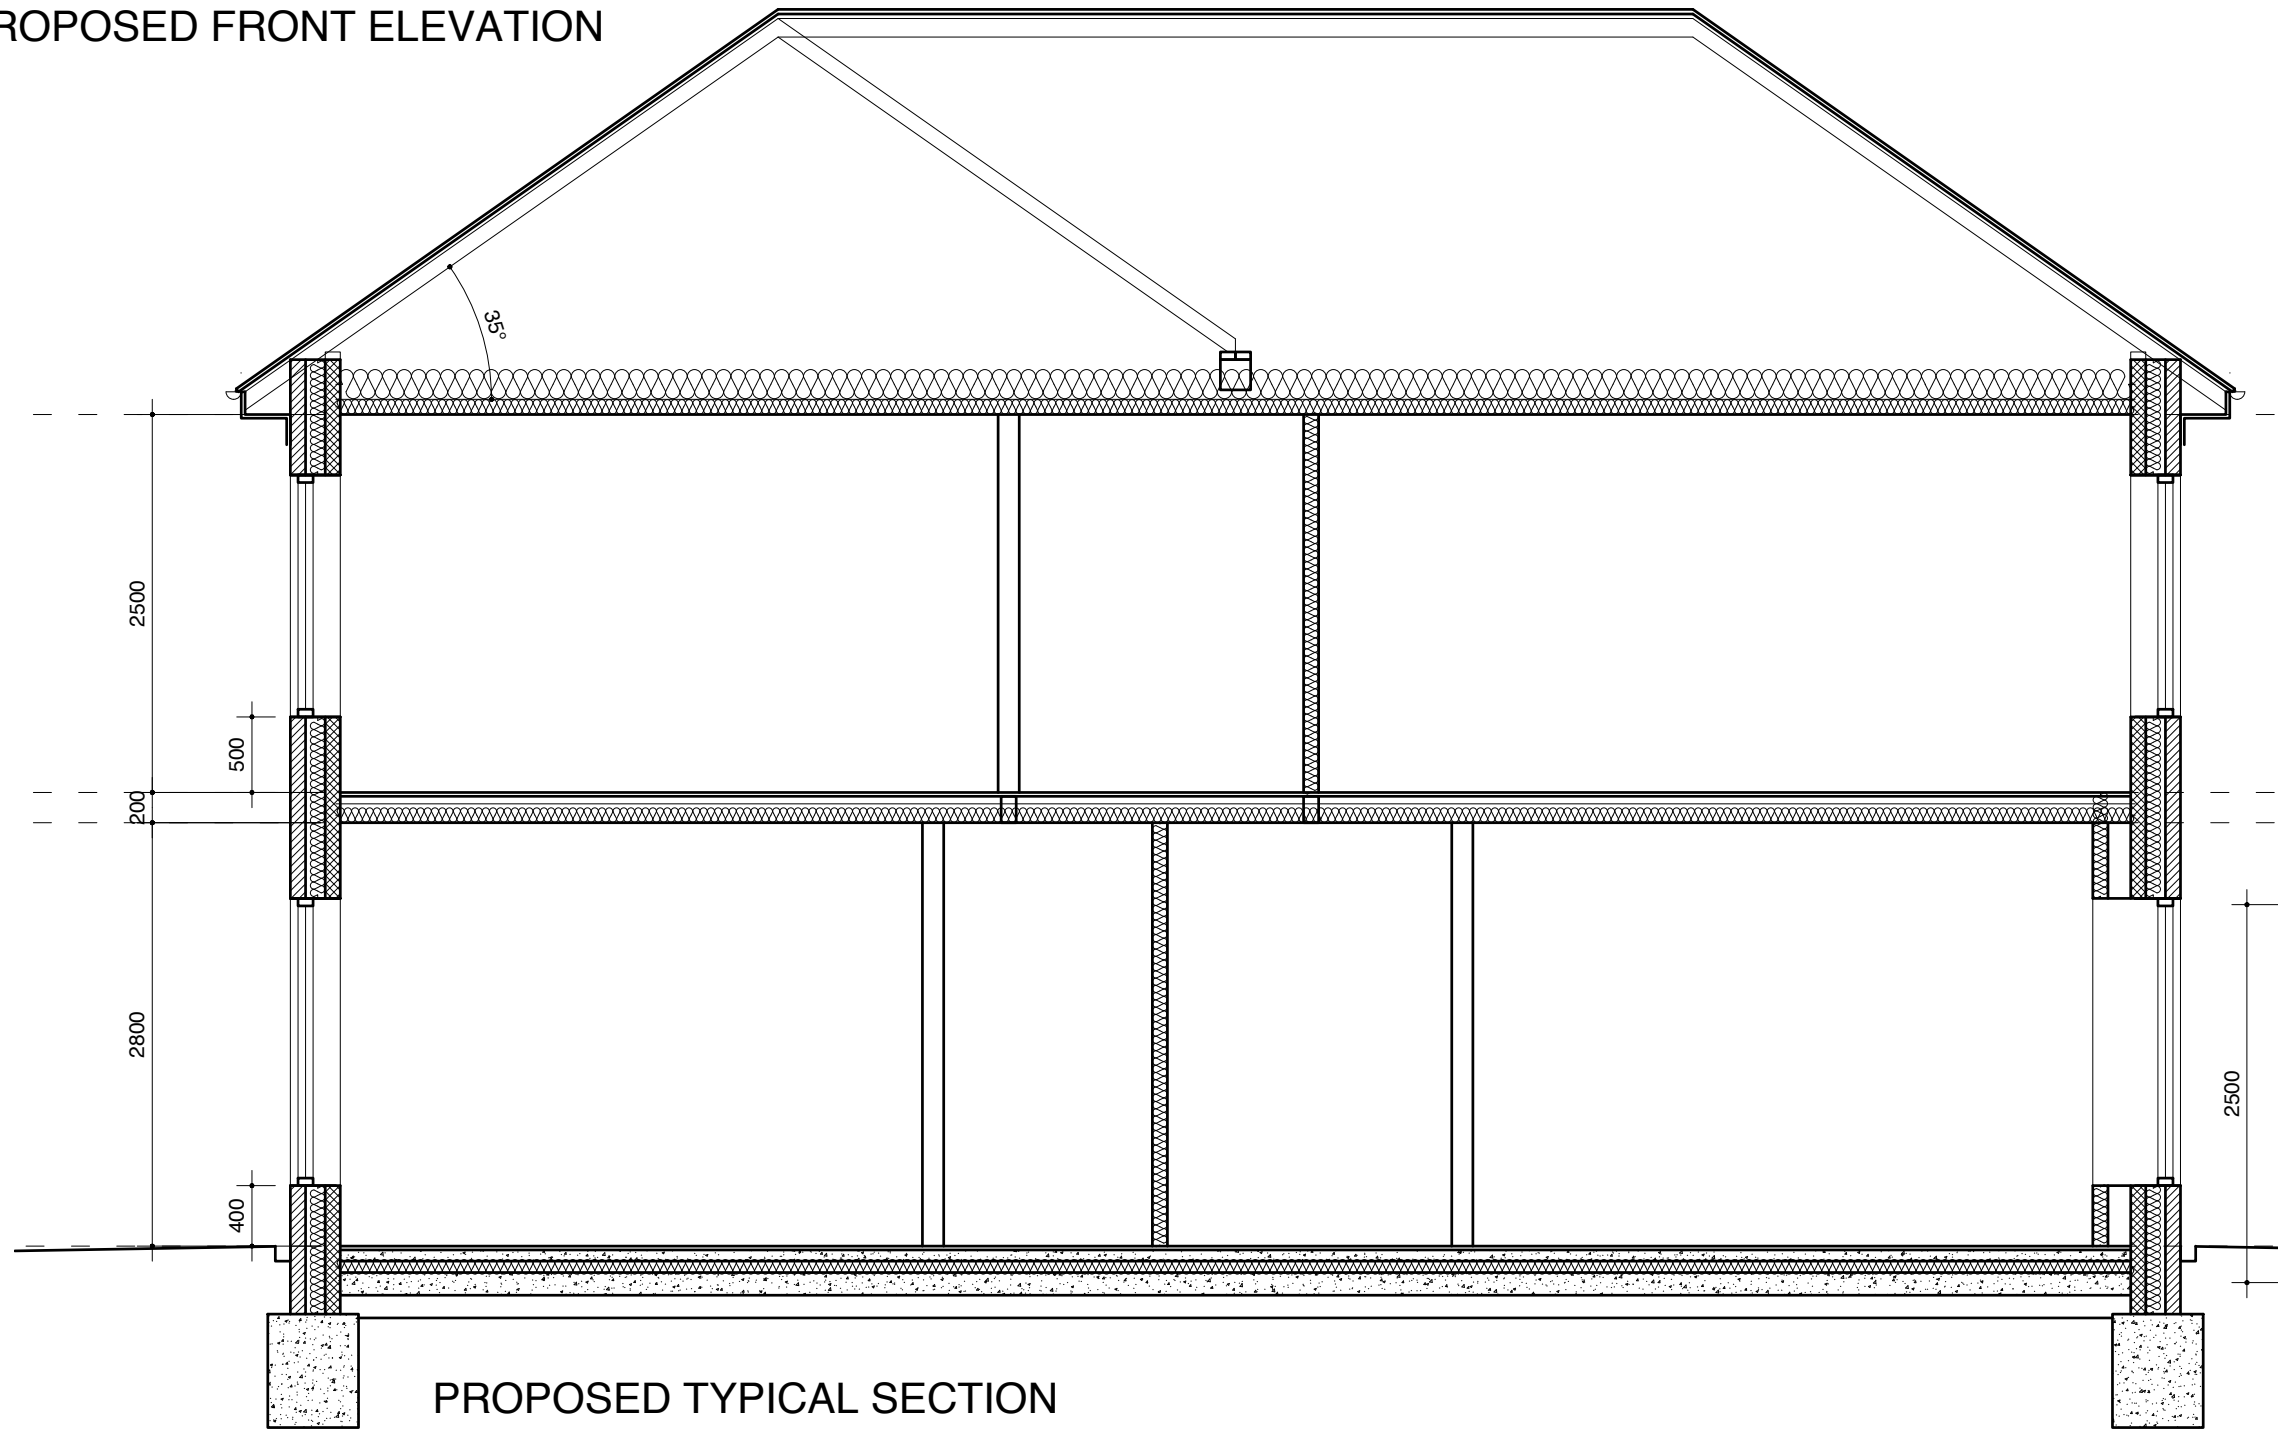


PROPOSED TYPICAL SECTION

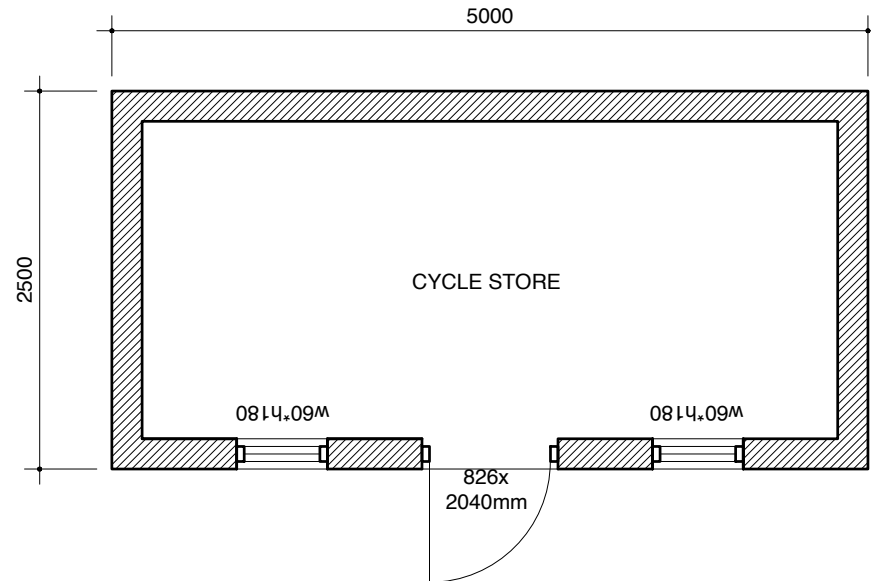

PROPOSED OUTBUILDING PLAN

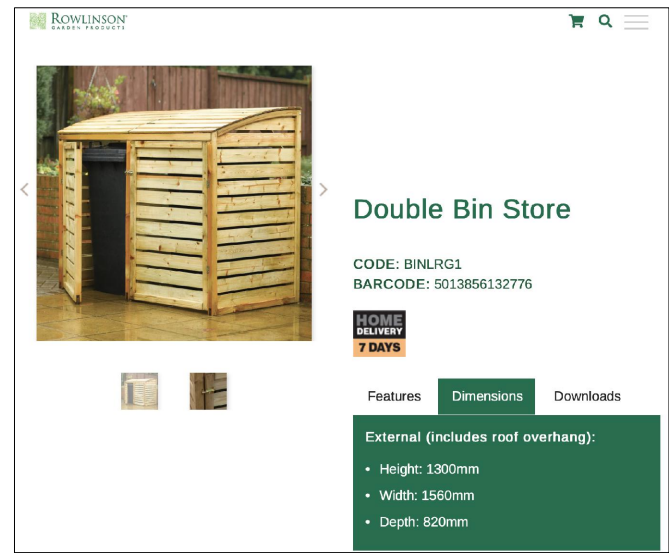


BIN STORE

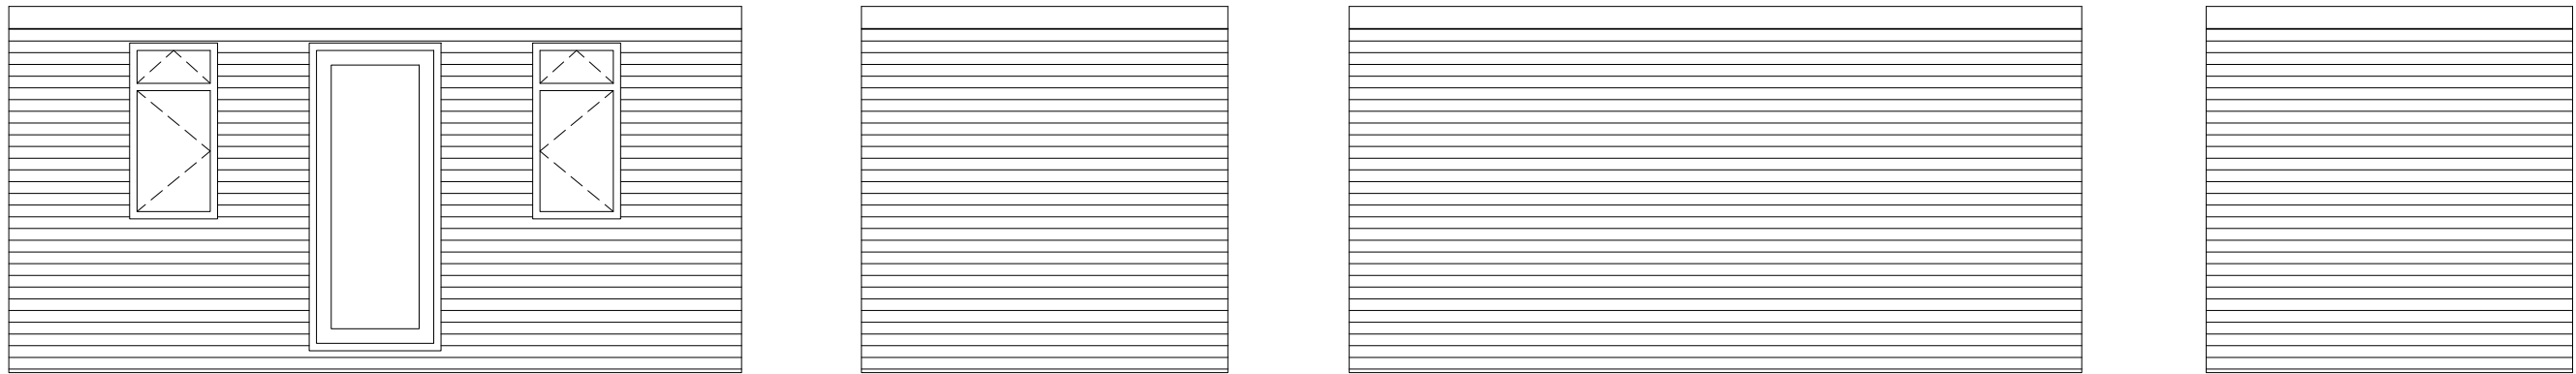

PROPOSED OUTBUILDING ELEVATIONS



PROPOSED FLANK ELEVATION

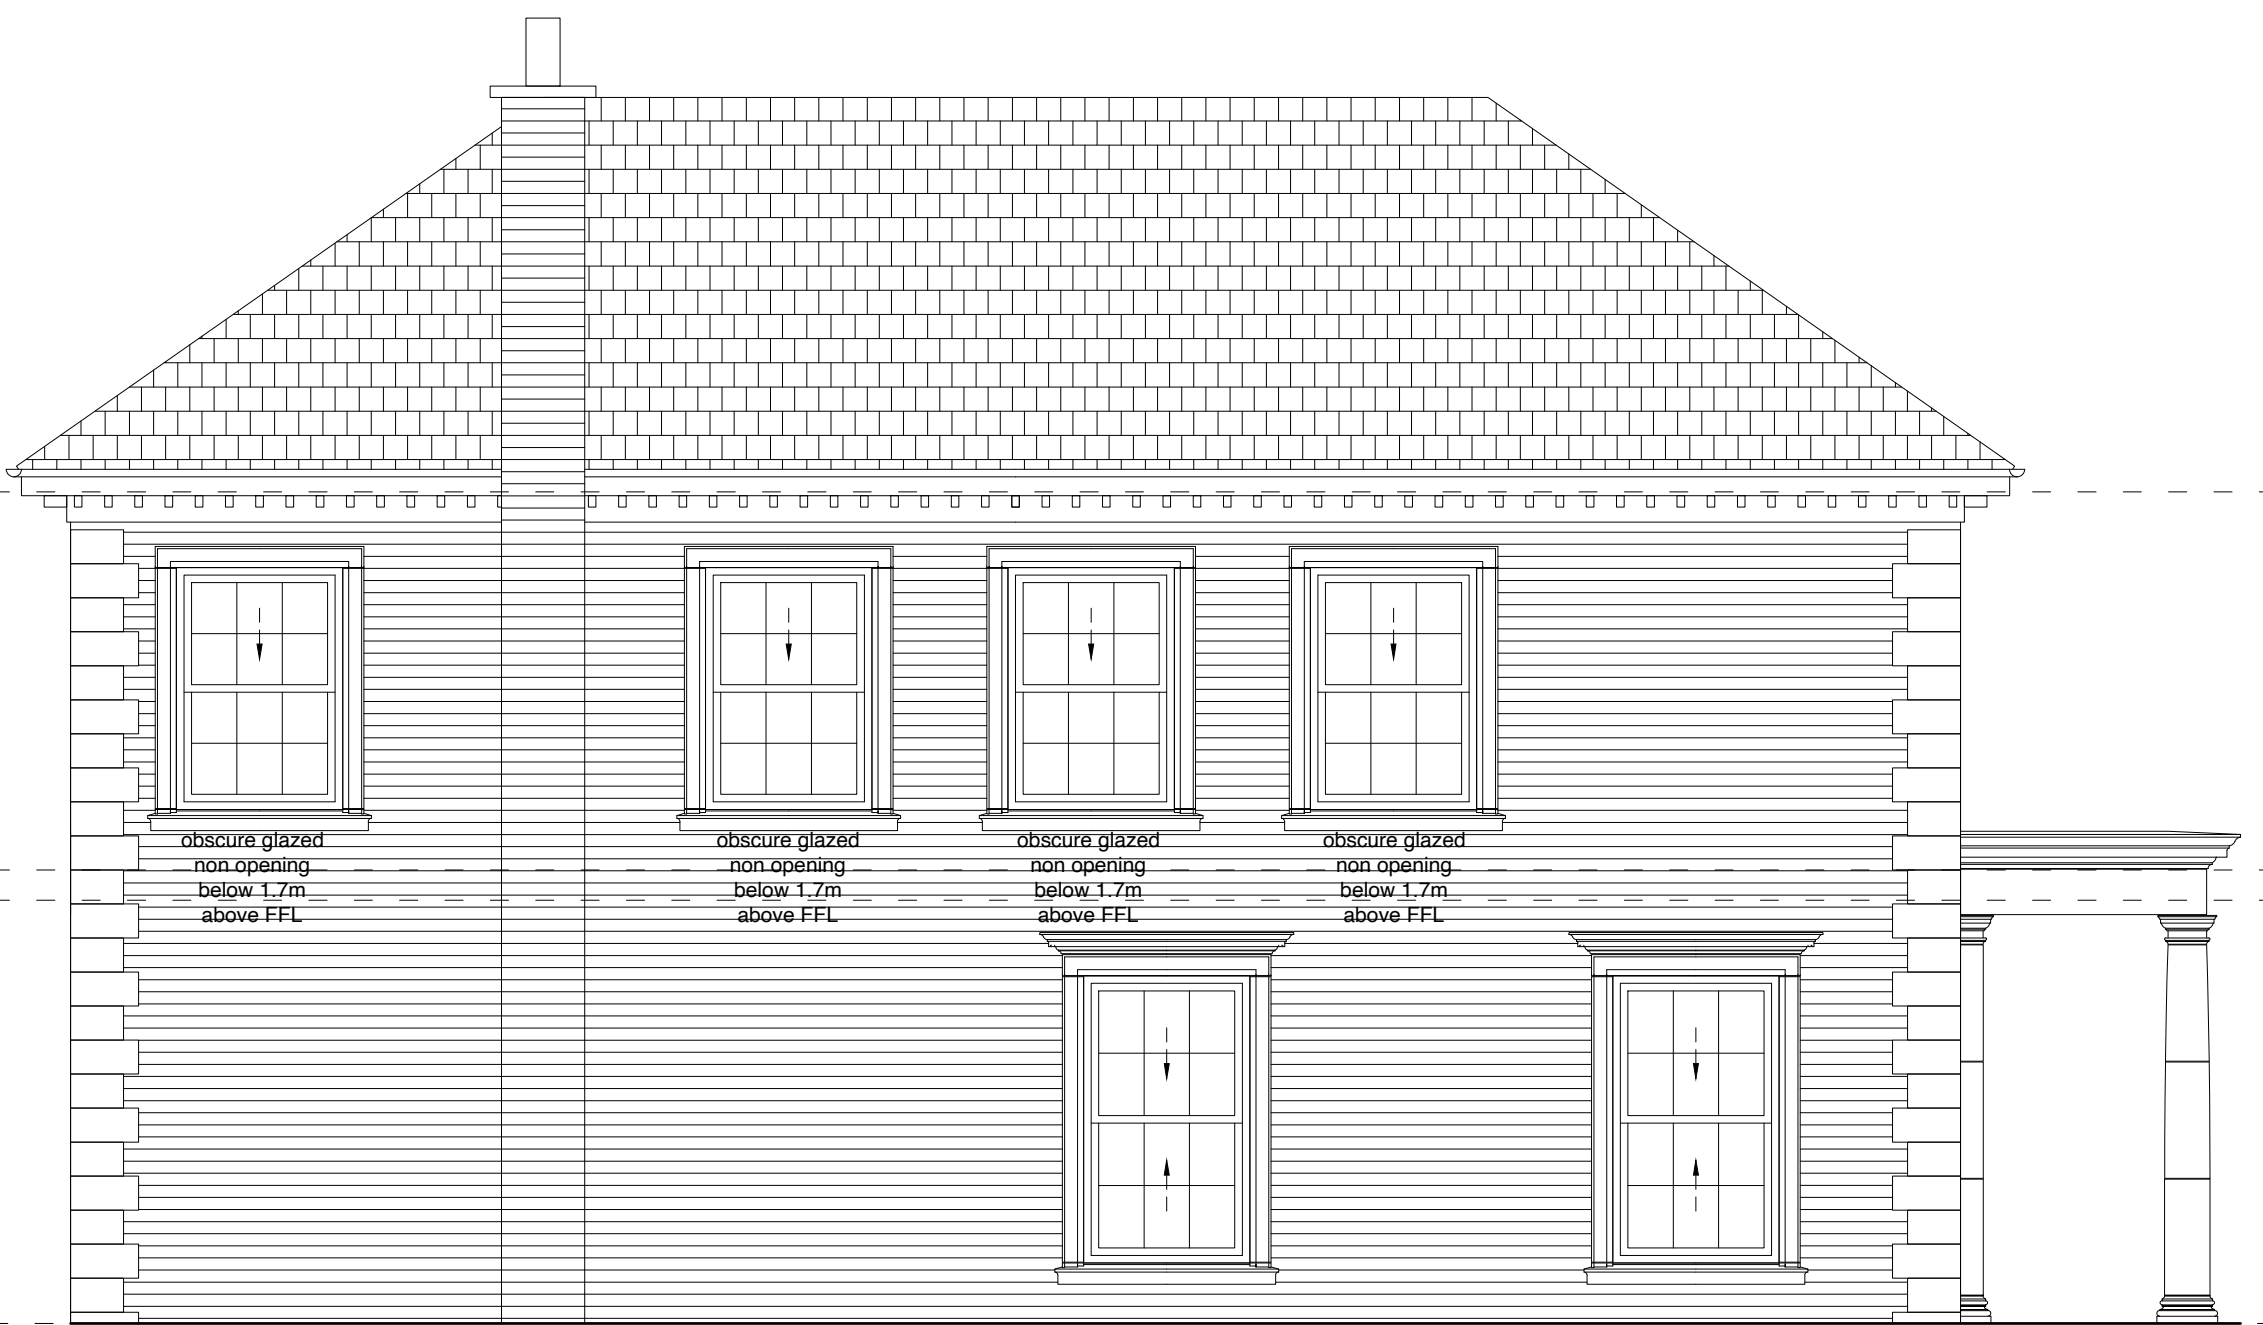

PROPOSED FLANK ELEVATION

GENERAL NOTES

1. THE CONTRACTOR MUST CHECK ALL DIMENSIONS ON SITE BEFORE COMMENCING WORK
2. ANY DISCREPANCIES MUST BE IMMEDIATELY BROUGHT TO THE ATTENTION OF THE DESIGNER
3. ALL WORK MUST CONFORM TO CURRENT BUILDING REGULATIONS, BRITISH STANDARDS & CODES OF PRACTICE AND NHBC STANDARDS
4. THESE DRAWINGS ARE TO BE READ IN CONJUNCTION WITH ALL RELEVANT DESIGNER, ENGINEER OR SPECIALIST DRAWINGS AND SPECIFICATIONS
5. ALL DIMENSIONS ARE IN MILLIMETERS UNLESS STATED OTHERWISE
6. ALL MATERIALS ARE TO BE USED AND INSTALLED IN STRICT COMPLIANCE WITH THE RELEVANT MANUFACTURER'S RECOMMENDATIONS
7. THE CONTRACTOR IS RESPONSIBLE FOR PROVIDING ALL NECESSARY TEMPORARY SUPPORT TO THE BUILDING AND ANY ADJACENT STRUCTURES
8. ALL CONSTRUCTION MUST BE BUILT WITHIN THE ACTUAL PROPERTY BOUNDARIES UNLESS PARTY WALL AGREEMENT ALLOWS OTHERWISE

HATCH/LINE LEGEND

	concrete		demolish
	brickwork		above/beyond
	blockwork		boundary
	insulation/ stud partition		drain
	mh = manhole		ic = inspection chamber
	re = rodding eye		g = gully
	svp = soil vent pipe		rwp = rain water pipe
	ss = stub stack		rainwater drainage to contractor design
	electrical layout to client design		

F	sliding door changes	08/03/22
E	landscaping changes	15/02/22
D	landscaping changes	02/02/22
C	landscaping changes	17/01/22
B	fenestration changes	02/12/21
A	walls adjusted per SE design	02/07/21

REVISION	DESCRIPTION	DATE
----------	-------------	------

DRAW + PLAN

T: 0800 689 0101
E: info@drawandplan.com
W: www.drawandplan.com

Location

29 THE DRIVE
NORTHWOOD
HA6 1HW

Drawing title

GENERAL ARRANGEMENT

Date		Scale	
16/03/2022		1:50@A1	
Job no.	Dwg no.	Revision	
19102	PGA002	F	
1:50			
1:100			
1:200			
1:500			