





PROPOSED FRONT ELEVATION




PROPOSED REAR ELEVATION

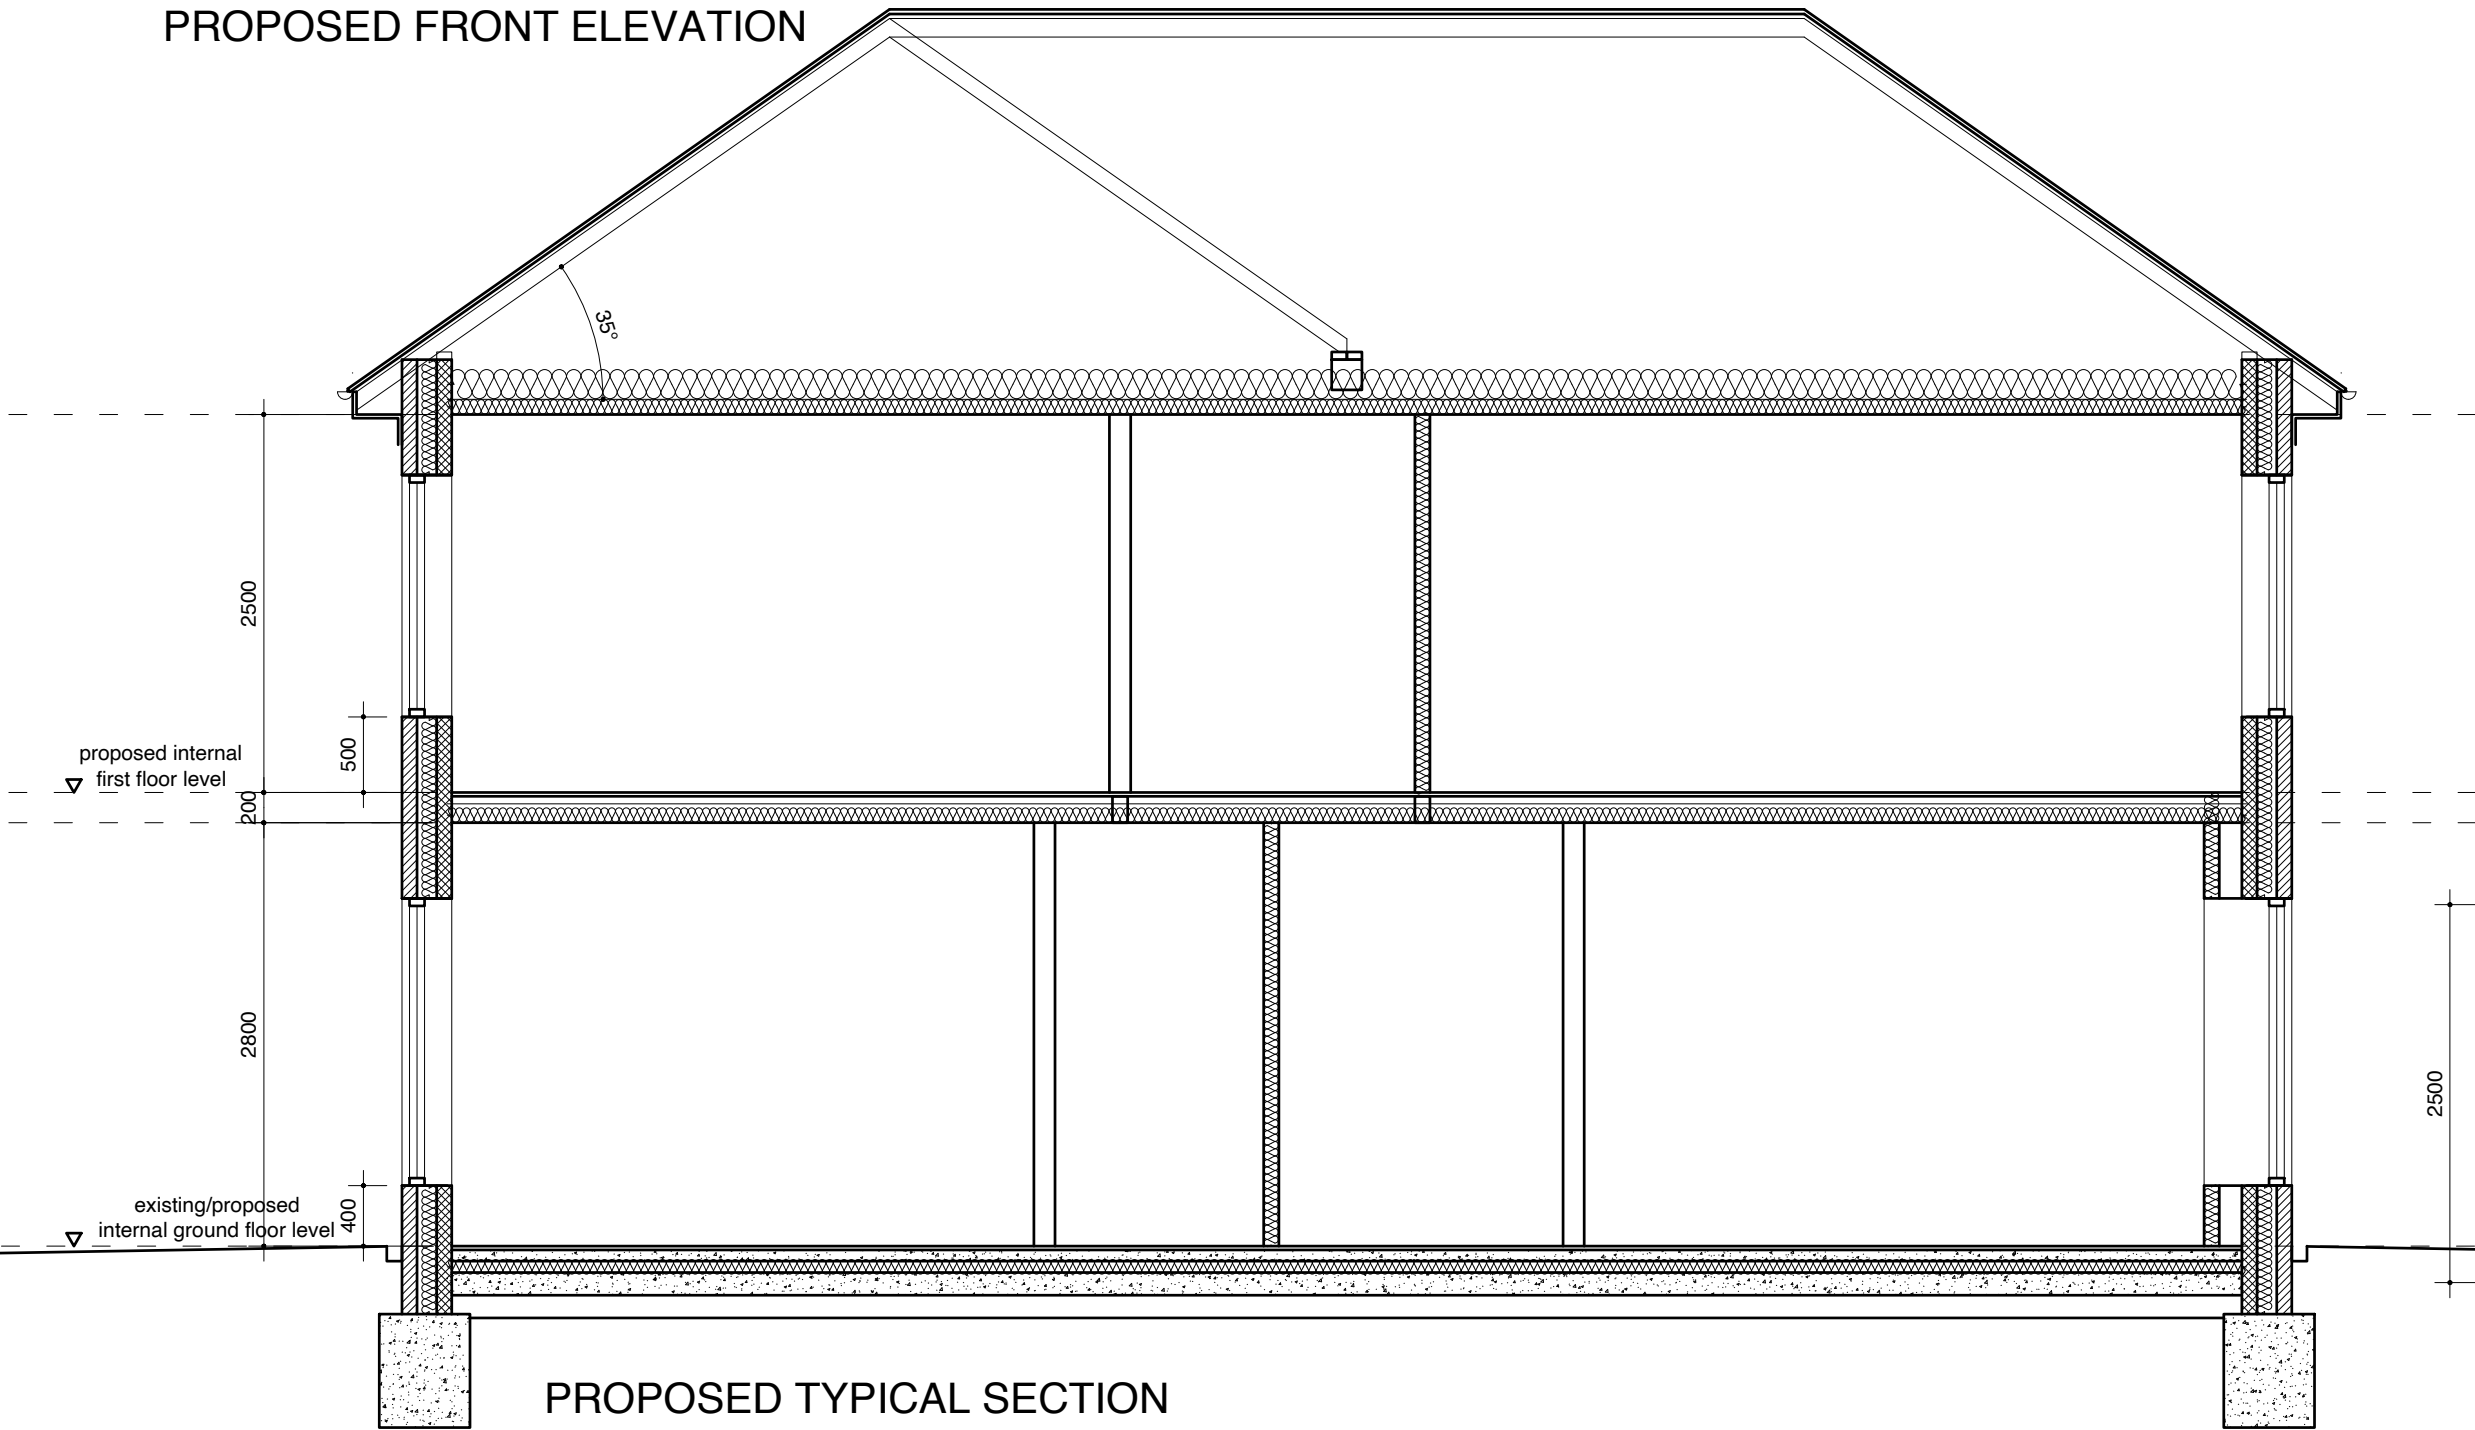


PROPOSED TYPICAL SECTION

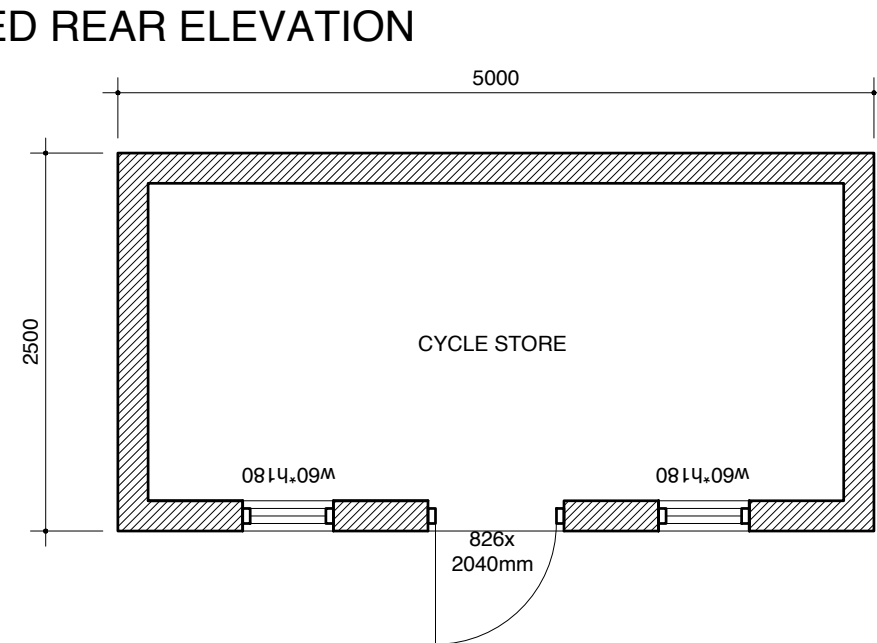

PROPOSED OUTBUILDING PLAN

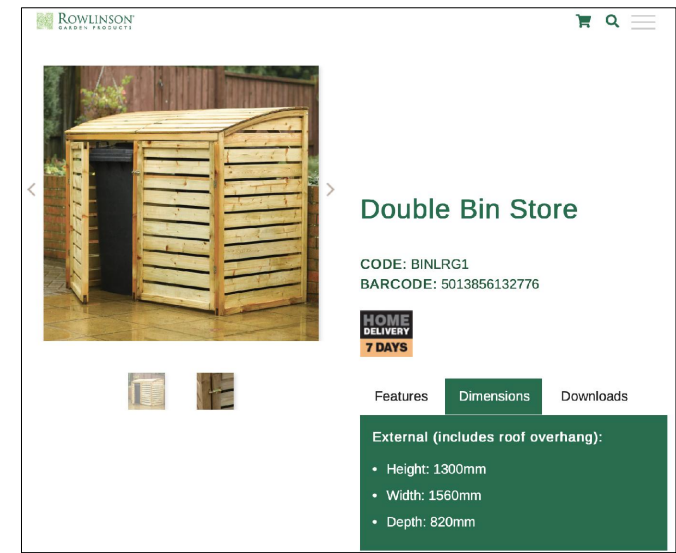

BIN STORE

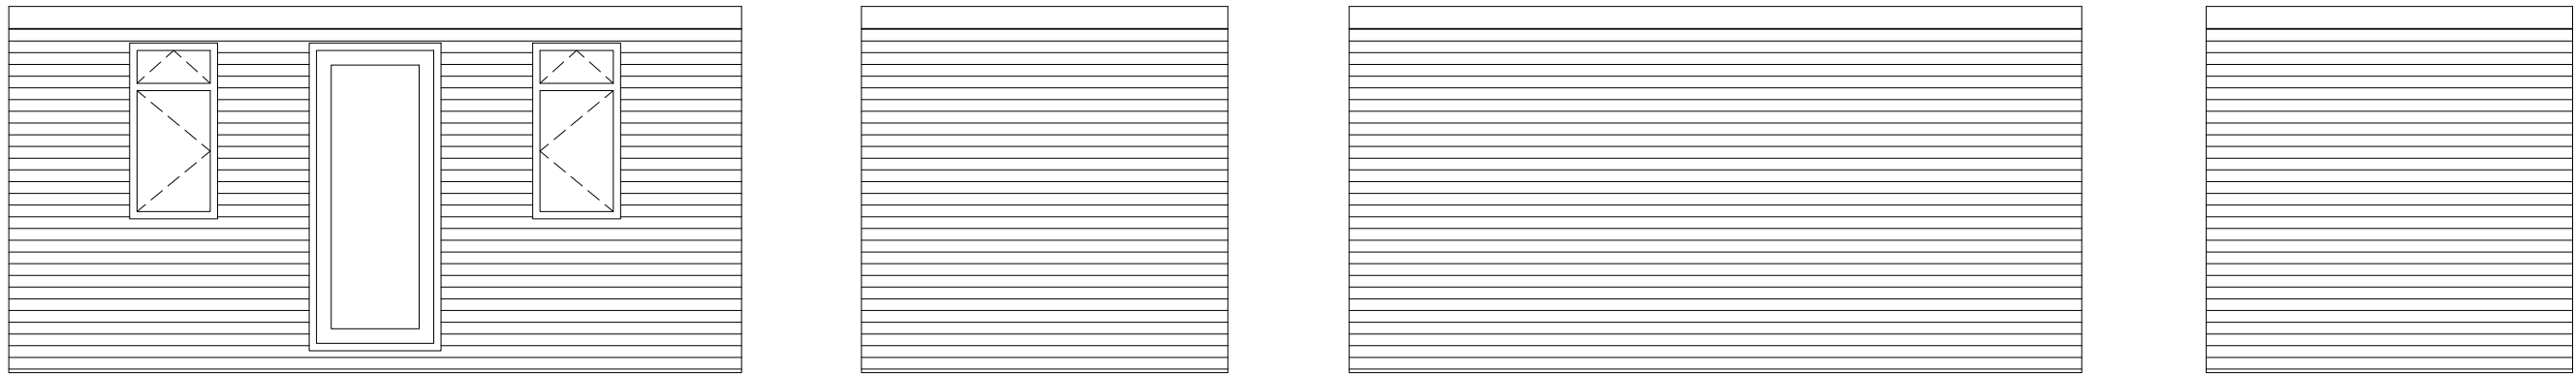

PROPOSED OUTBUILDING ELEVATIONS



PROPOSED FLANK ELEVATION



PROPOSED FLANK ELEVATION

GENERAL NOTES

1. THE CONTRACTOR MUST CHECK ALL DIMENSIONS ON SITE BEFORE COMMENCING WORK
2. ANY DISCREPANCIES MUST BE IMMEDIATELY BROUGHT TO THE ATTENTION OF THE DESIGNER
3. ALL WORK MUST CONFORM TO CURRENT BUILDING REGULATIONS, BRITISH STANDARDS & CODES OF PRACTICE AND NHBC STANDARDS
4. THESE DRAWINGS ARE TO BE READ IN CONJUNCTION WITH ALL RELEVANT DESIGNER, ENGINEER OR SPECIALIST DRAWINGS AND SPECIFICATIONS
5. ALL DIMENSIONS ARE IN MILLIMETERS UNLESS STATED OTHERWISE
6. ALL MATERIALS ARE TO BE USED AND INSTALLED IN STRICT COMPLIANCE WITH THE RELEVANT MANUFACTURER'S RECOMMENDATIONS
7. THE CONTRACTOR IS RESPONSIBLE FOR PROVIDING ALL NECESSARY TEMPORARY SUPPORT TO THE BUILDING AND ANY ADJACENT STRUCTURES
8. ALL CONSTRUCTION MUST BE BUILT WITHIN THE ACTUAL PROPERTY BOUNDARIES UNLESS PARTY WALL AGREEMENT ALLOWS OTHERWISE

HATCH/LINE LEGEND

- concrete
- brickwork
- blockwork
- demolish
- above/beyond
- boundary
- insulation/ stud partition

DRAINAGE ABBREVIATIONS

- mh = manhole
- ic = inspection chamber
- re = rodding eye
- g = gully
- svp = soil vent pipe
- rwp = rain water pipe
- ss = stub stack
- rainwater drainage to contractor design
- electrical layout to client design

G	boundary treatment changes	23/05/22
F	sliding door changes	08/03/22
E	landscaping changes	15/02/22
D	landscaping changes	02/02/22
C	landscaping changes	17/01/22
B	fenestration changes	02/12/21
A	walls adjusted per SE design	02/07/21

REVISION	DESCRIPTION	DATE
----------	-------------	------

DRAW AND PLAN

T: 0800 689 0101
E: info@drawandplan.com
W: www.drawandplan.com

Location

29 THE DRIVE
NORTHWOOD
HA6 1HW

Drawing title

GENERAL ARRANGEMENT

Date		Scale	
23/05/2022		1:50@A1	
Job no.	Dwg no.	Revision	
19102	PGA002	G	
1:50			
1:100			
1:200			
1:500			