




PRE-EXISTING FRONT ELEVATION
Scale 1:50

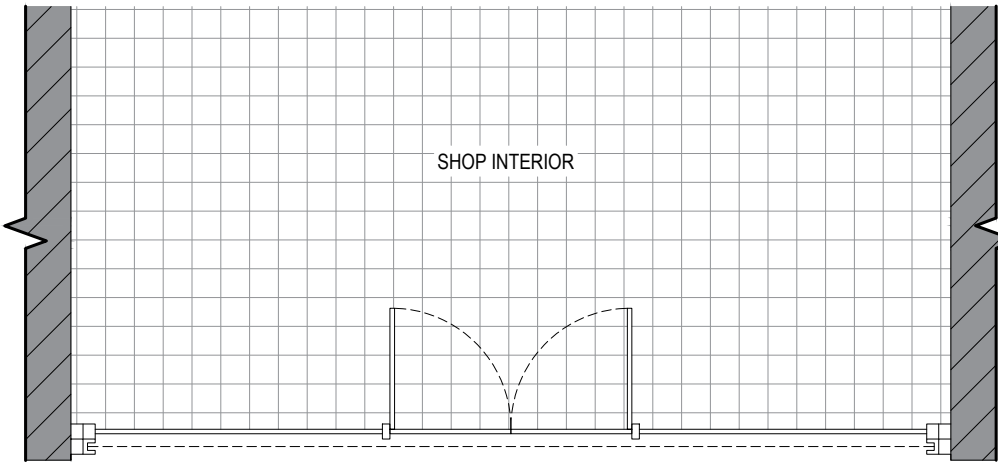

PRE-EXISTING PART PLAN
Scale 1:50

Date:	Comments:	By:
-------	-----------	-----

GENERAL NOTES:
1) All dimensions in millimeters unless otherwise stated.

Site:
Clayton Off Licence,
Unit A,
11-21 Clayton Road,
Hayes,
UB3 1AX

Drawing Title:
Pre-Existing Plan and Elevation

Ref: T019740_PE	Date: 11/02/2020	Rev:
Scale: 1:50	Paper: A3	Date Rev: