



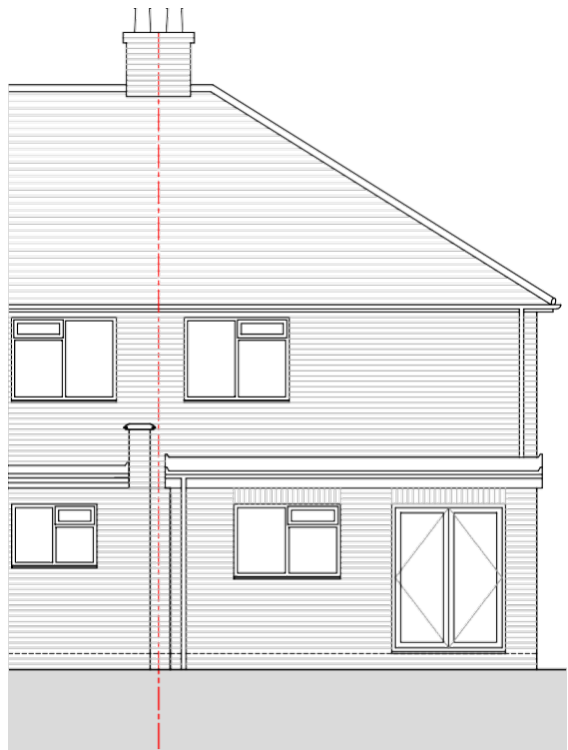


SOUTH ELEVATION

SCALE 1 : 100

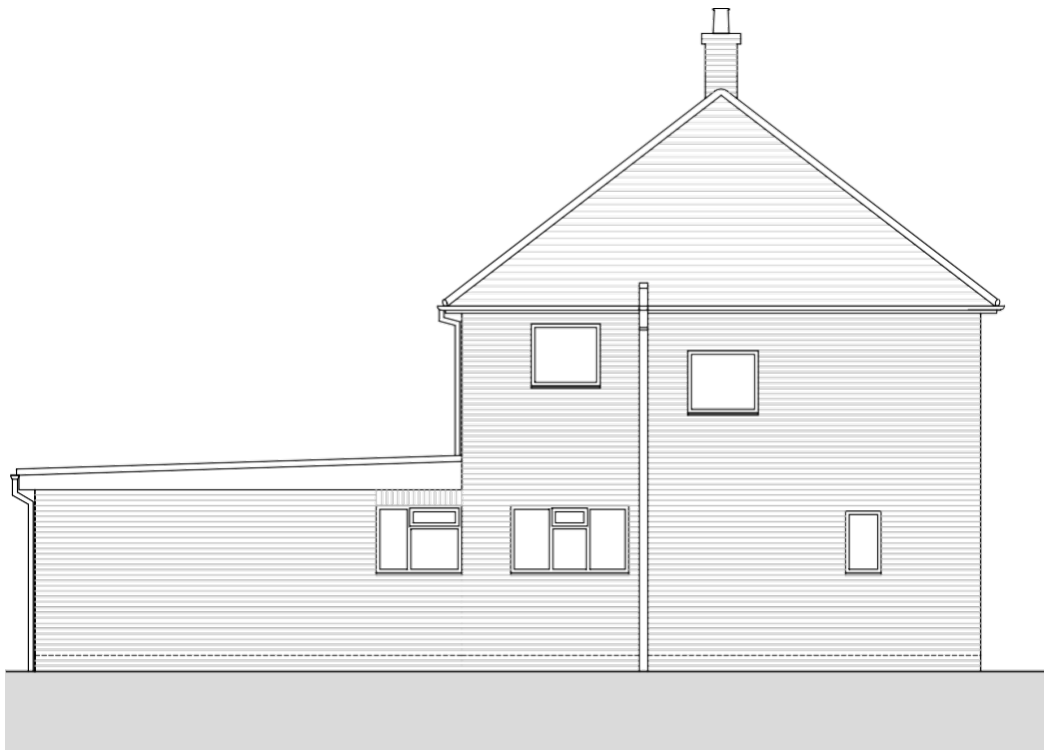

WEST ELEVATION

SCALE 1 : 100

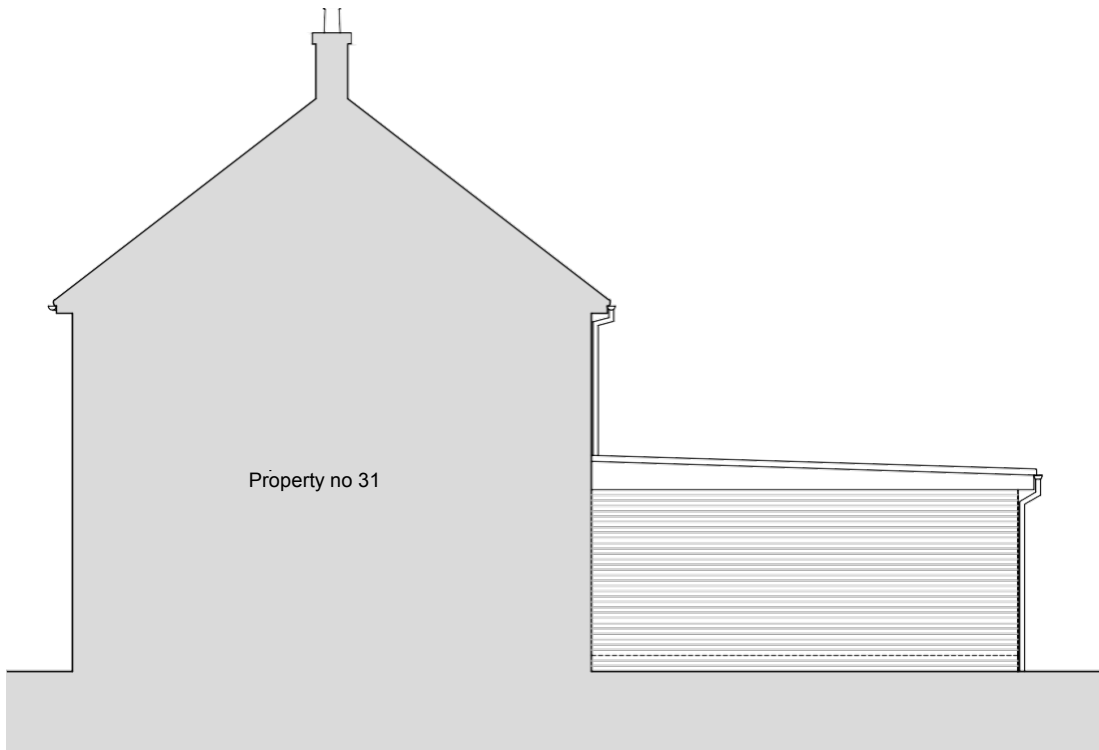

EAST ELEVATION

SCALE 1 : 100

NOTES

© SK Design consultants - THIS DRAWING AND DESIGN REMAINS THE COPYRIGHT AND INTELLECTUAL PROPERTY OF SK CONSULTANTS AND SHALL NOT BE COPIED IN ANY FORMAT WITHOUT APPROVAL.

THIS DRAWING IS TO BE READ IN CONJUNCTION WITH ALL OTHER DRAWINGS AND DOCUMENTS PROVIDED. THE CONTRACTOR MUST CHECK ALL DIMENSIONS ON SITE BEFORE PLACING ORDERS FOR MATERIALS OR SHOP FABRICATIONS OR COMMENCING WORKS ON SITE. ANY DISCREPANCIES SHOULD BE NOTIFIED BEFORE PROCEEDING.

SK Design Consultants
22 Netley close
Caversham
Reading RG46SR
Tel : 07821111602

Client:
Mr JAY AUKHAJ

Project:
.

Location:
29 CHAUCER AVENUE , HAYES UB4 0AP


Drawing Title:
EXISTING PLANS AND ELEVATIONS

Date:
FEB 2020

Sheet Size:
A2


Drawn:
SK

Drawing No: P1142- 03	Revision: .
---------------------------------	----------------

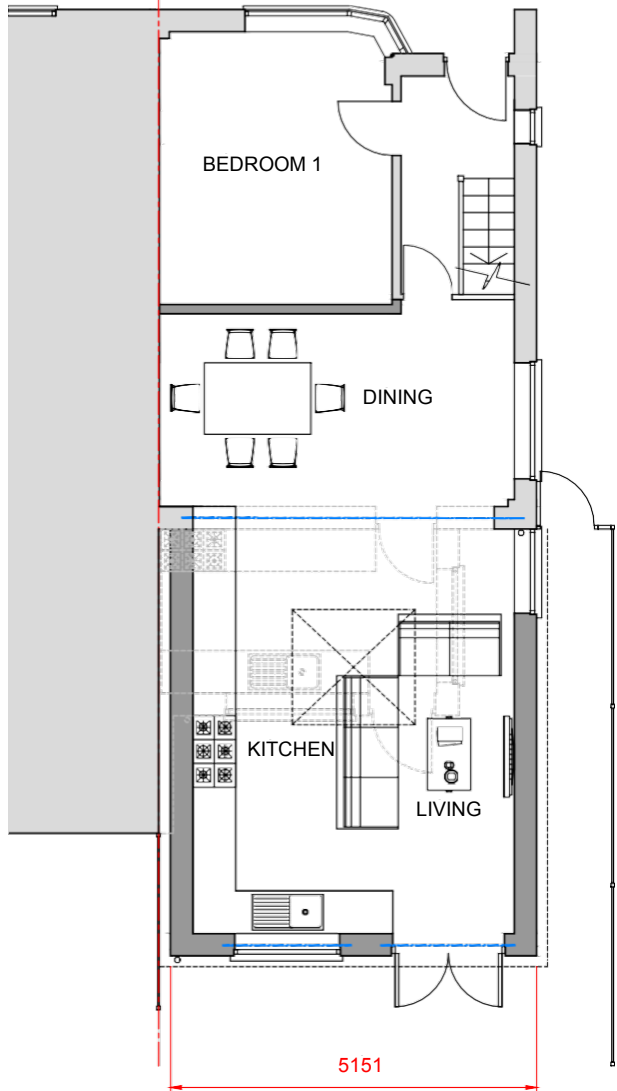

GROUND FLOOR PLAN

SCALE 1 : 100

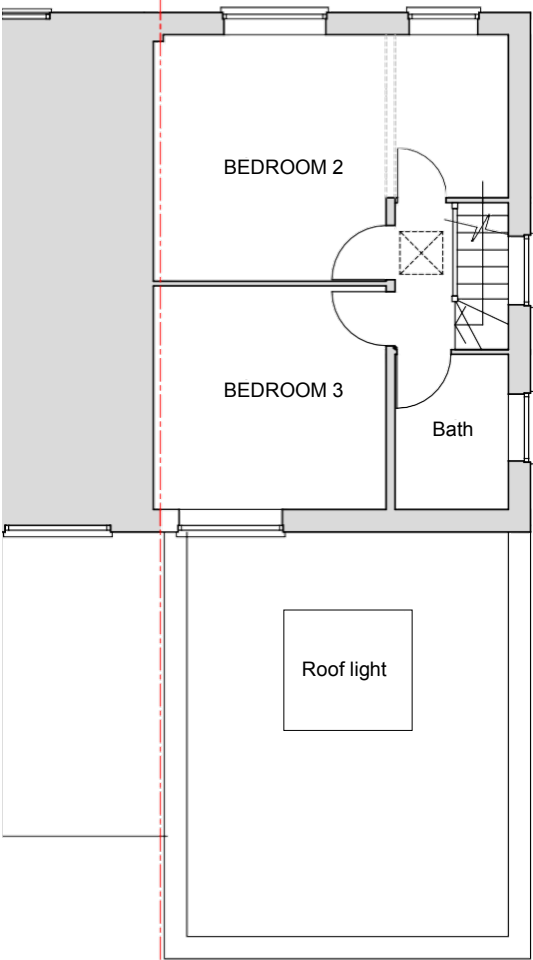

FIRST FLOOR PLAN

SCALE 1 : 100