






LOCATION PLAN
SCALE: 1:1250

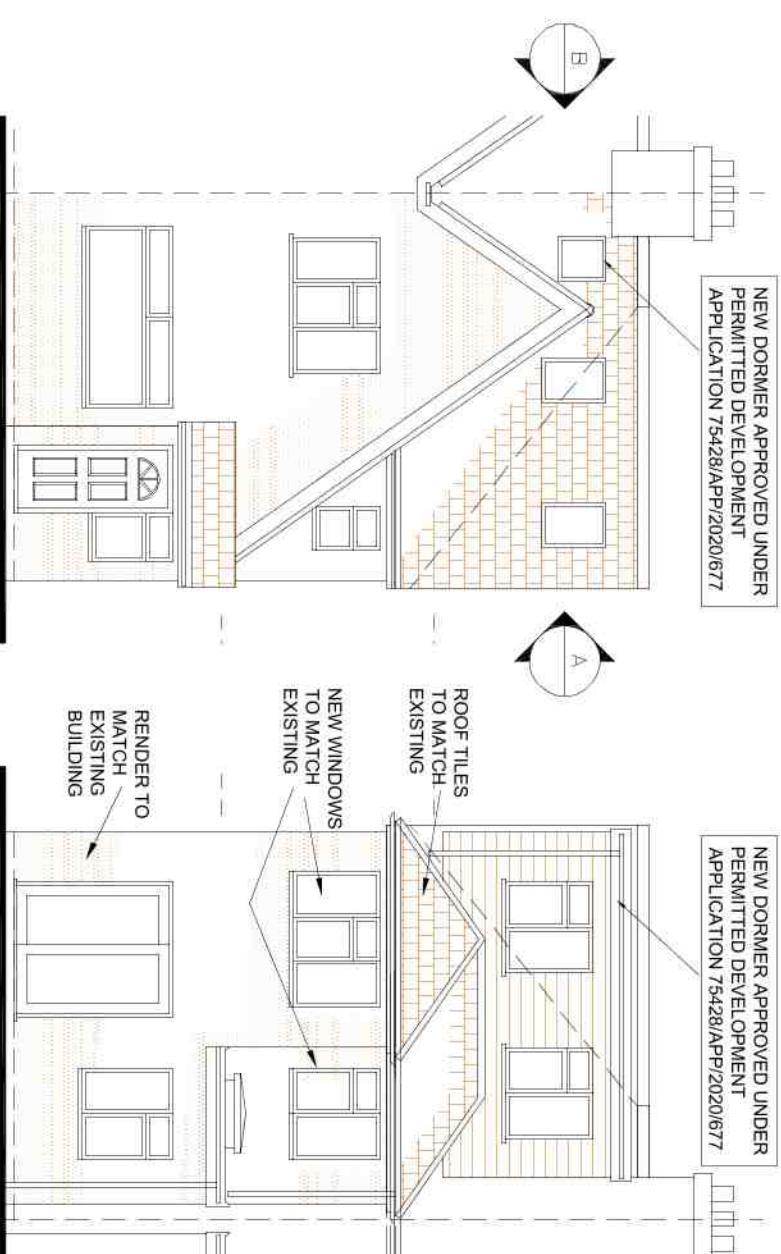


PROPOSED FRONT ELEVATION
SCALE: 1:100

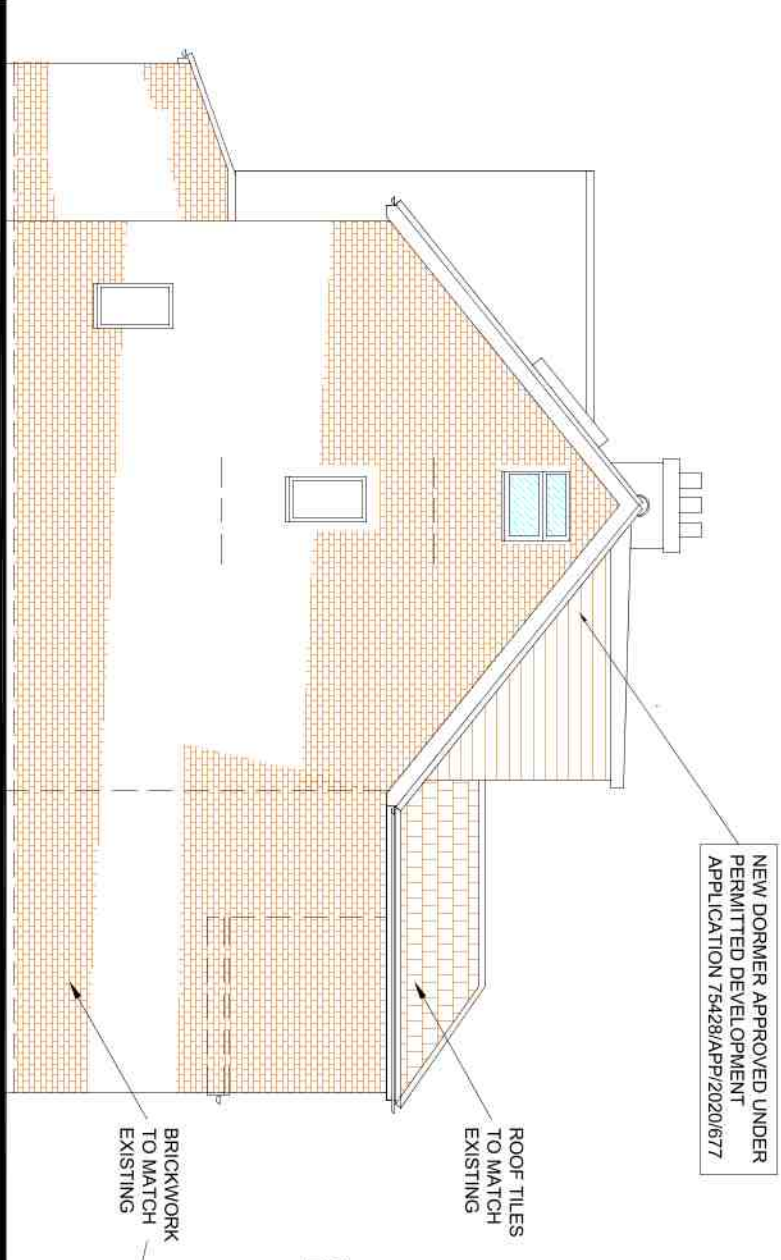


PROPOSED SIDE ELEVATION
SCALE: 1:100 IN DIRECTION 'A'

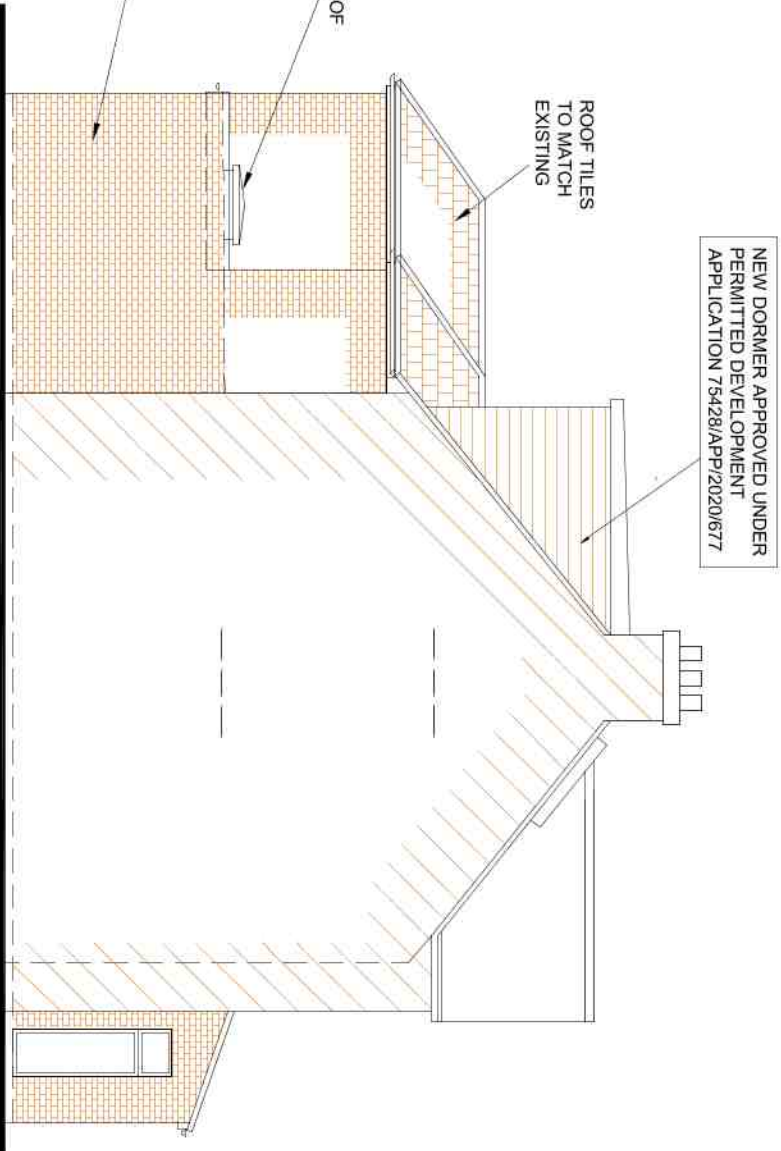


PROPOSED SIDE ELEVATION
SCALE: 1:100 IN DIRECTION 'B'

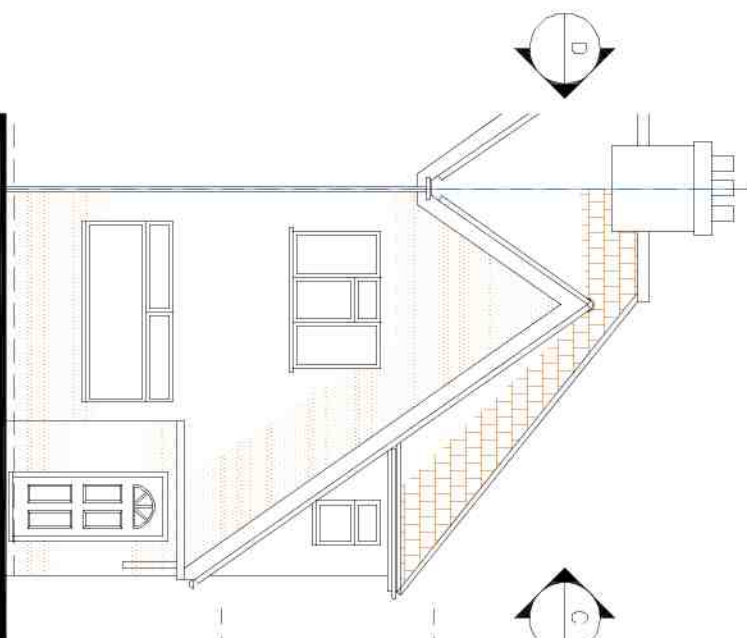


EXISTING FRONT ELEVATION
SCALE: 1:100

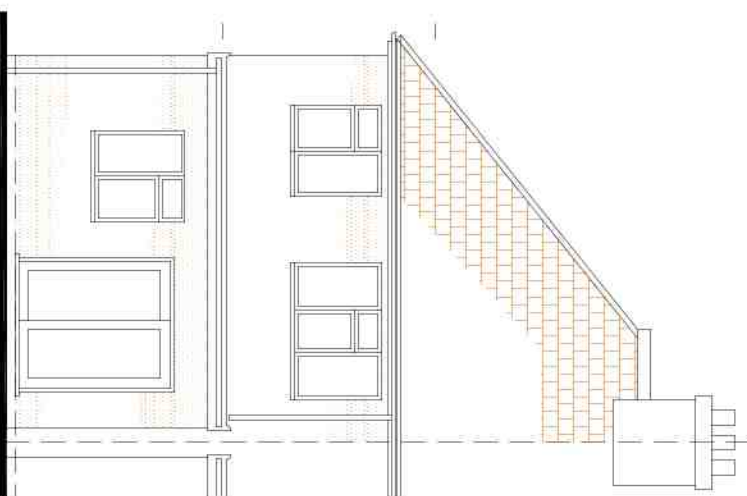


EXISTING REAR ELEVATION
SCALE: 1:100

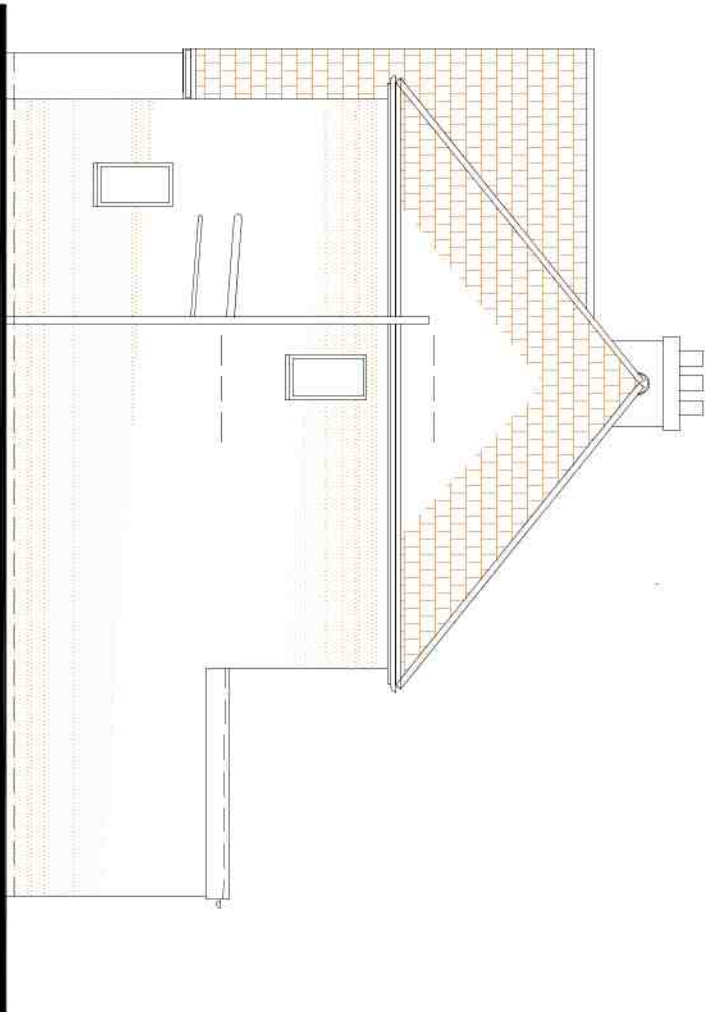


EXISTING SIDE ELEVATION
SCALE: 1:100 IN DIRECTION 'C'

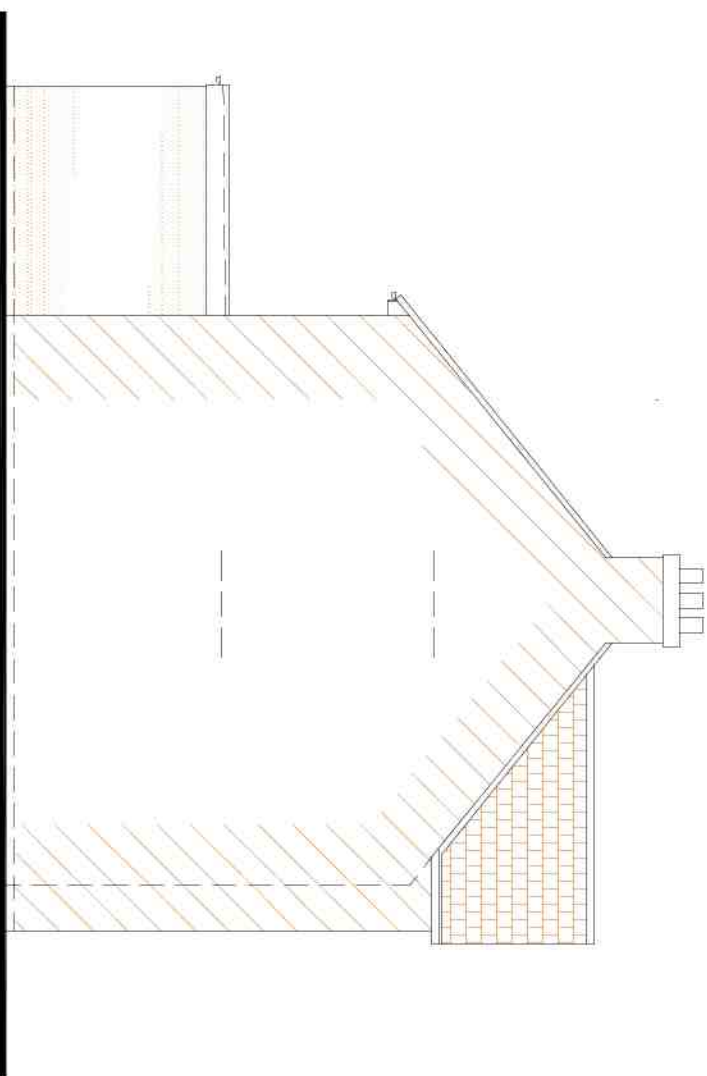


EXISTING SIDE ELEVATION
SCALE: 1:100 IN DIRECTION 'D'

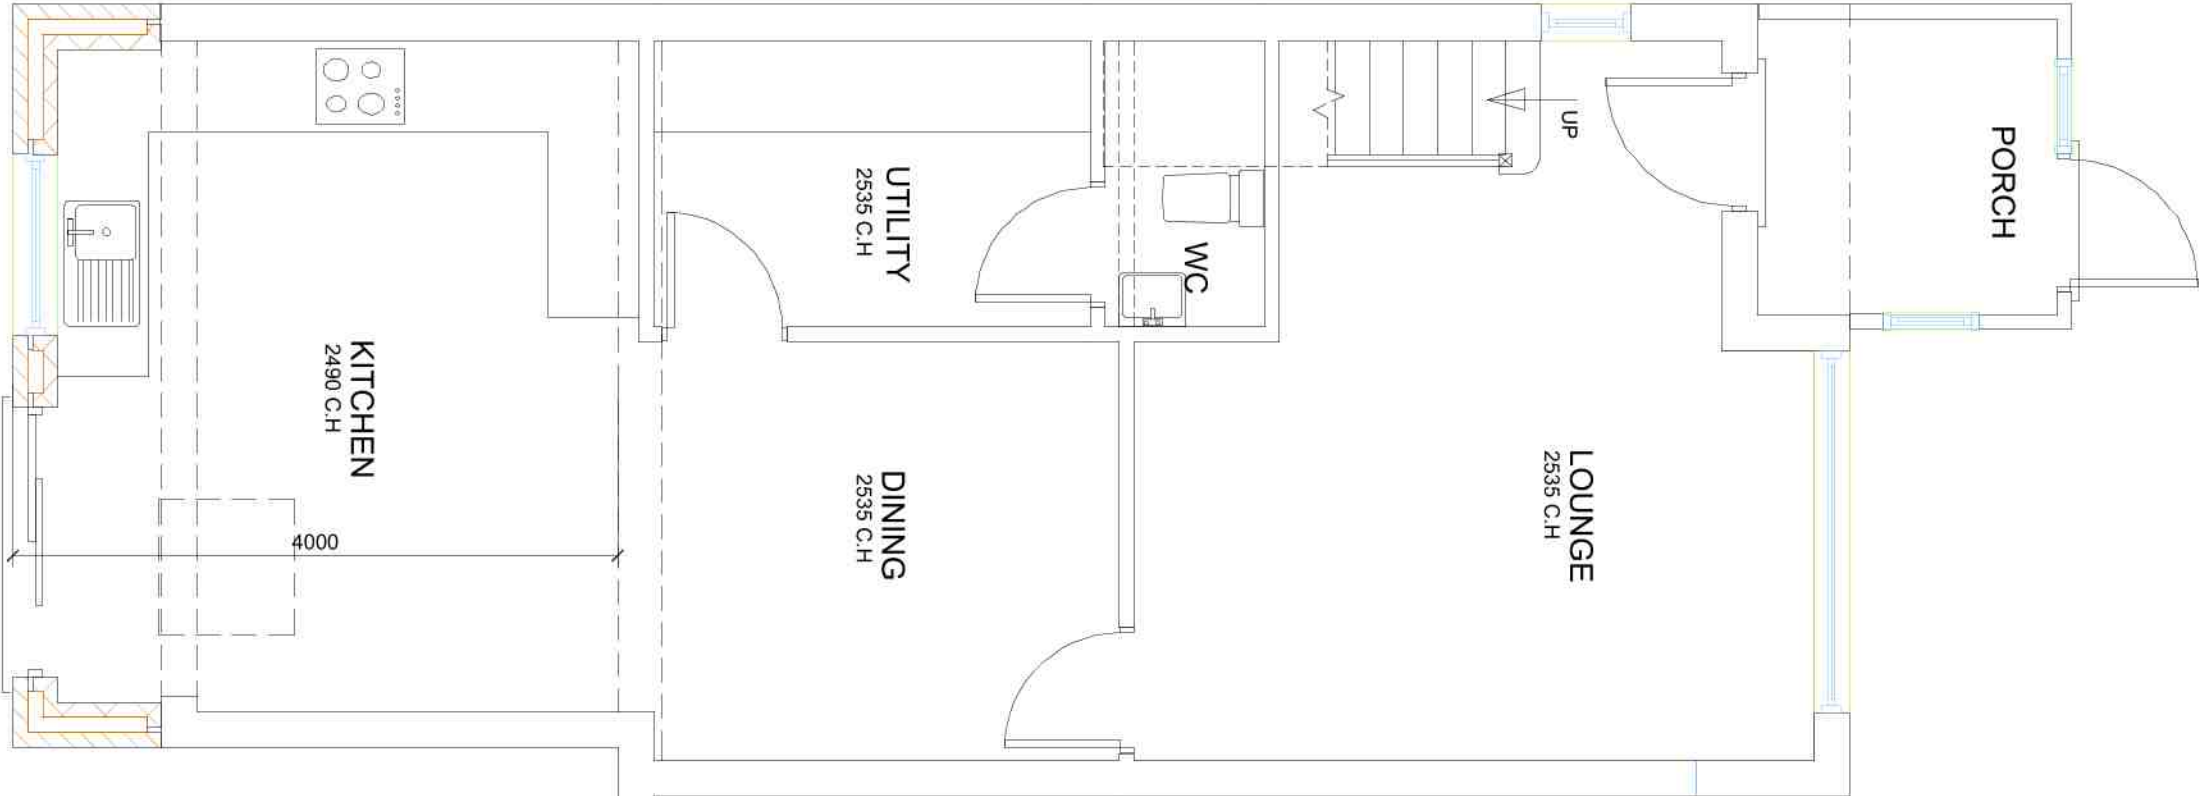


PROPOSED GROUND FLOOR PLAN
SCALE: 1:150

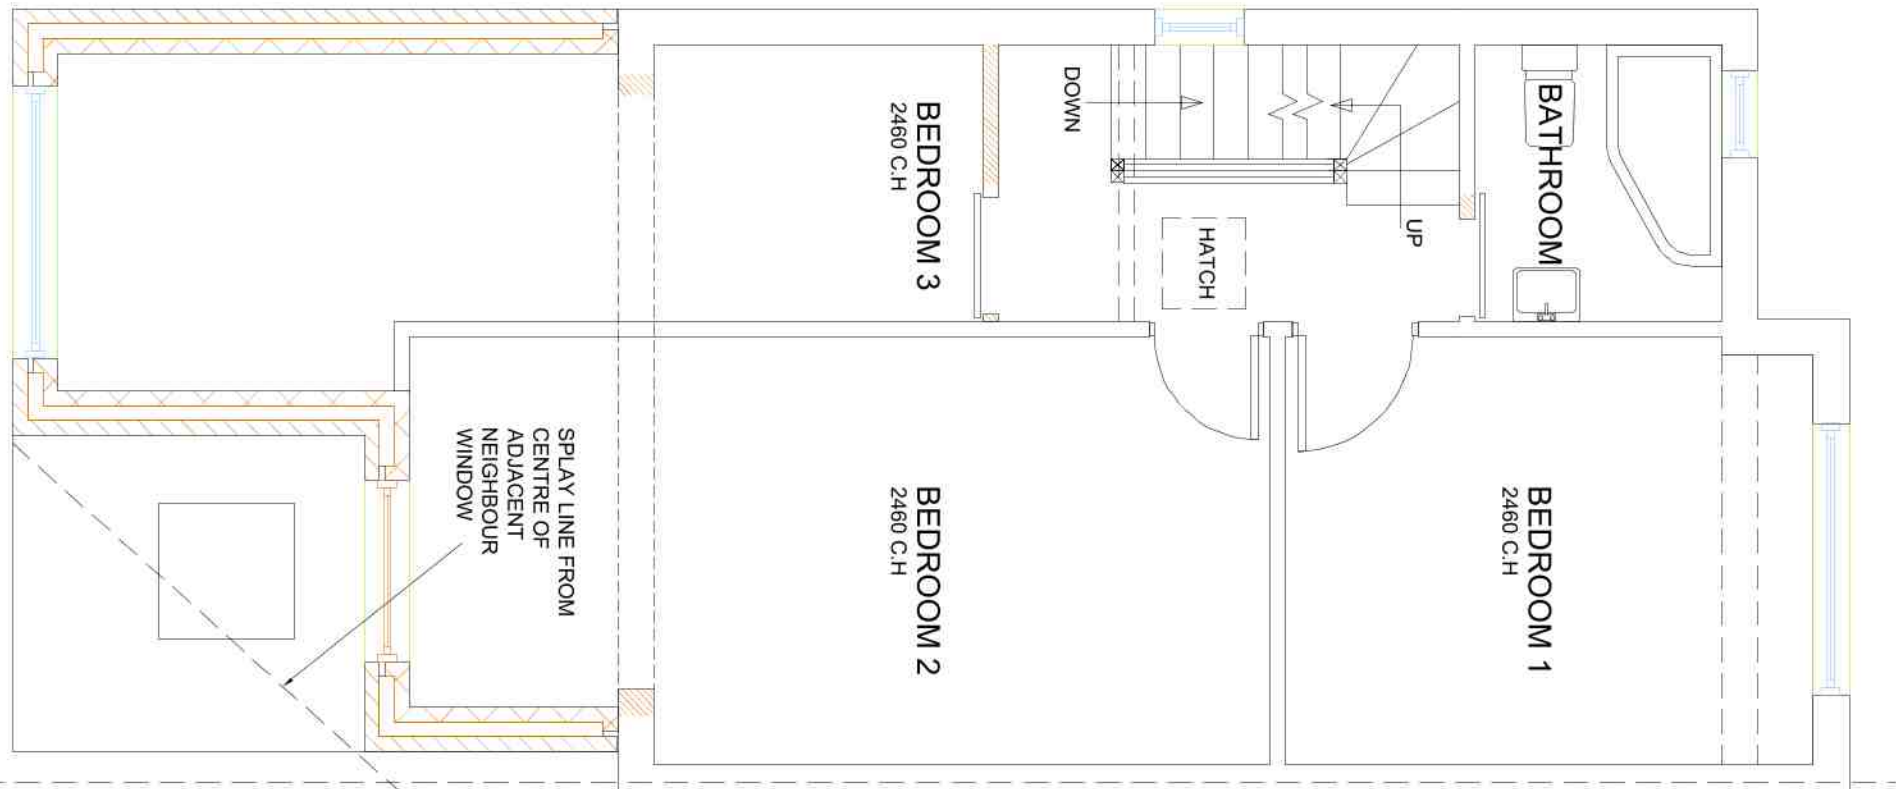


PROPOSED FIRST FLOOR PLAN
SCALE: 1:150

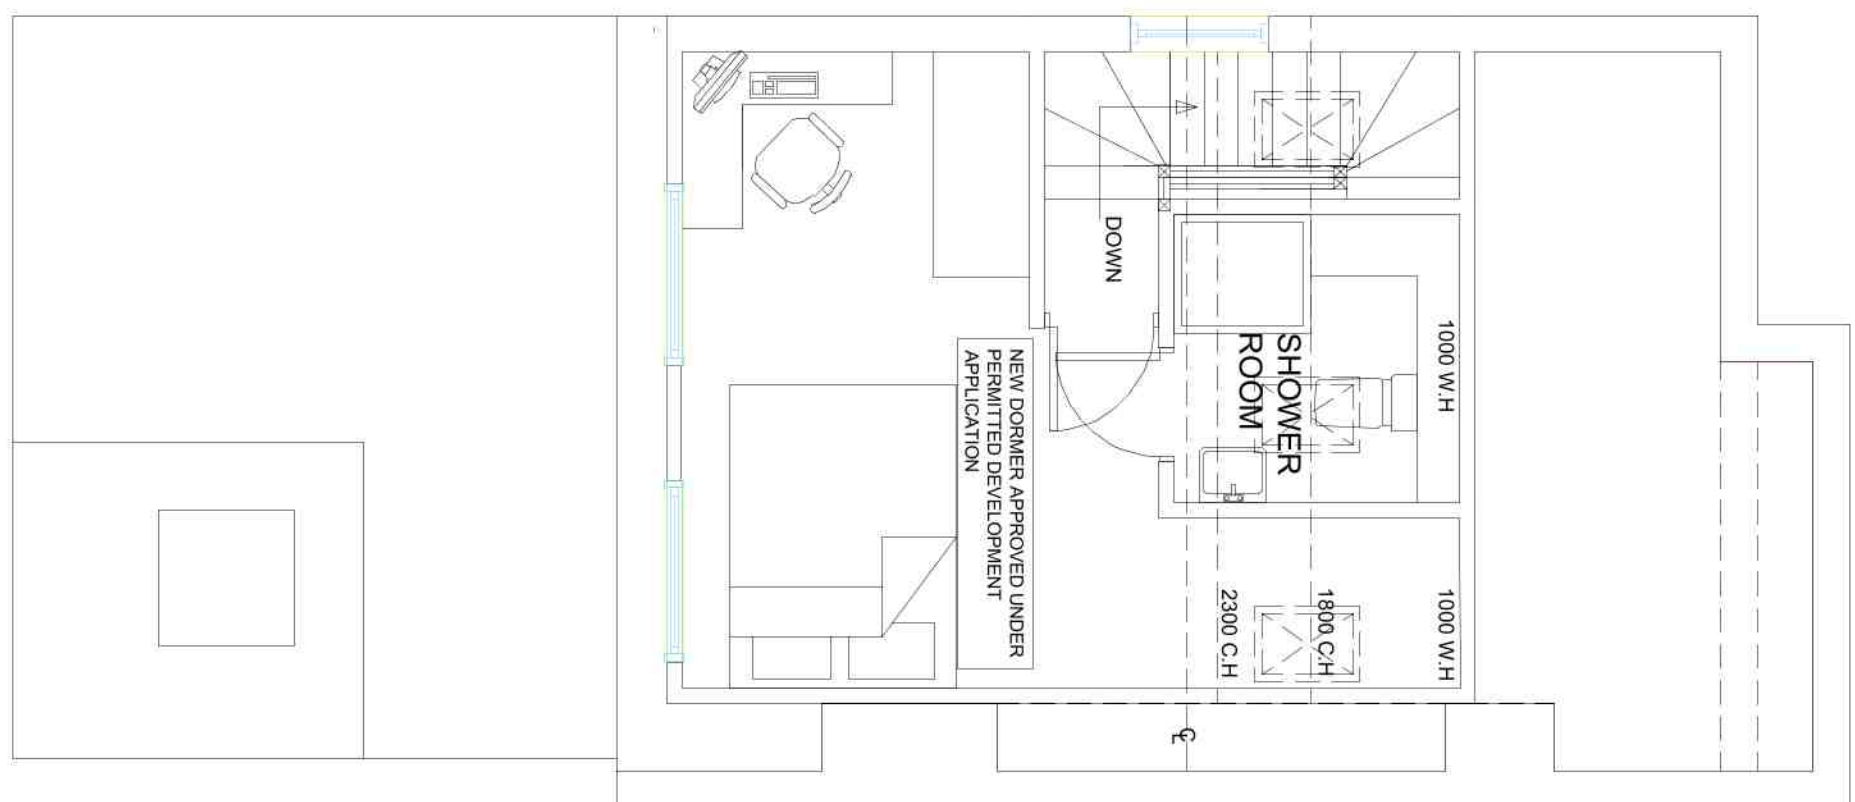

PROPOSED LOFT FLOOR PLAN
SCALE: 1:150

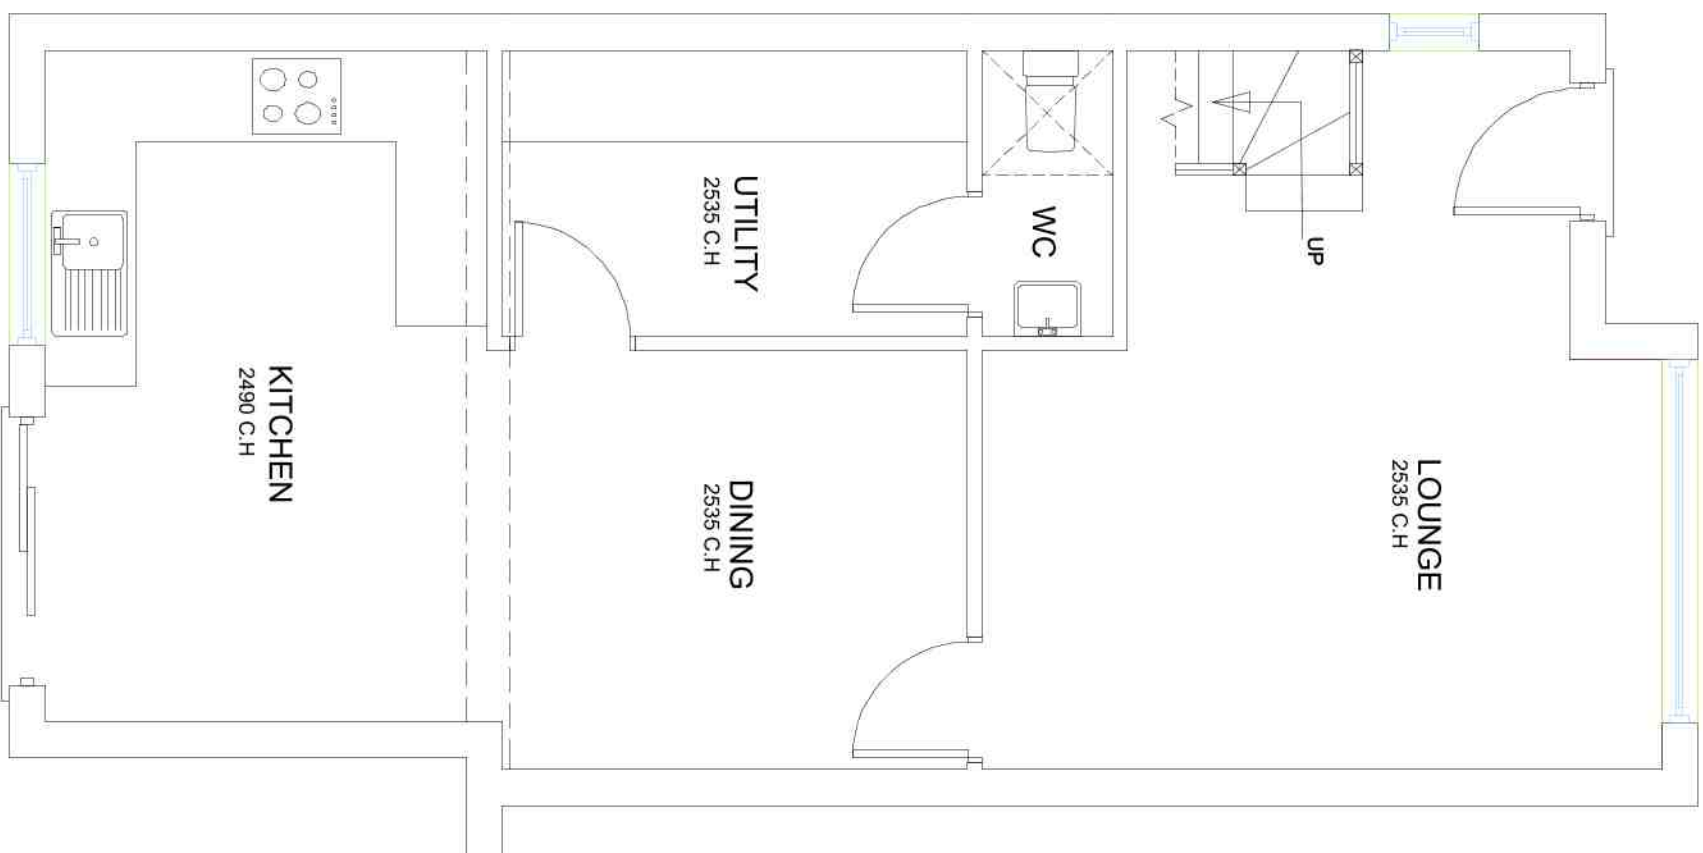


EXISTING GROUND FLOOR PLAN
SCALE: 1:150

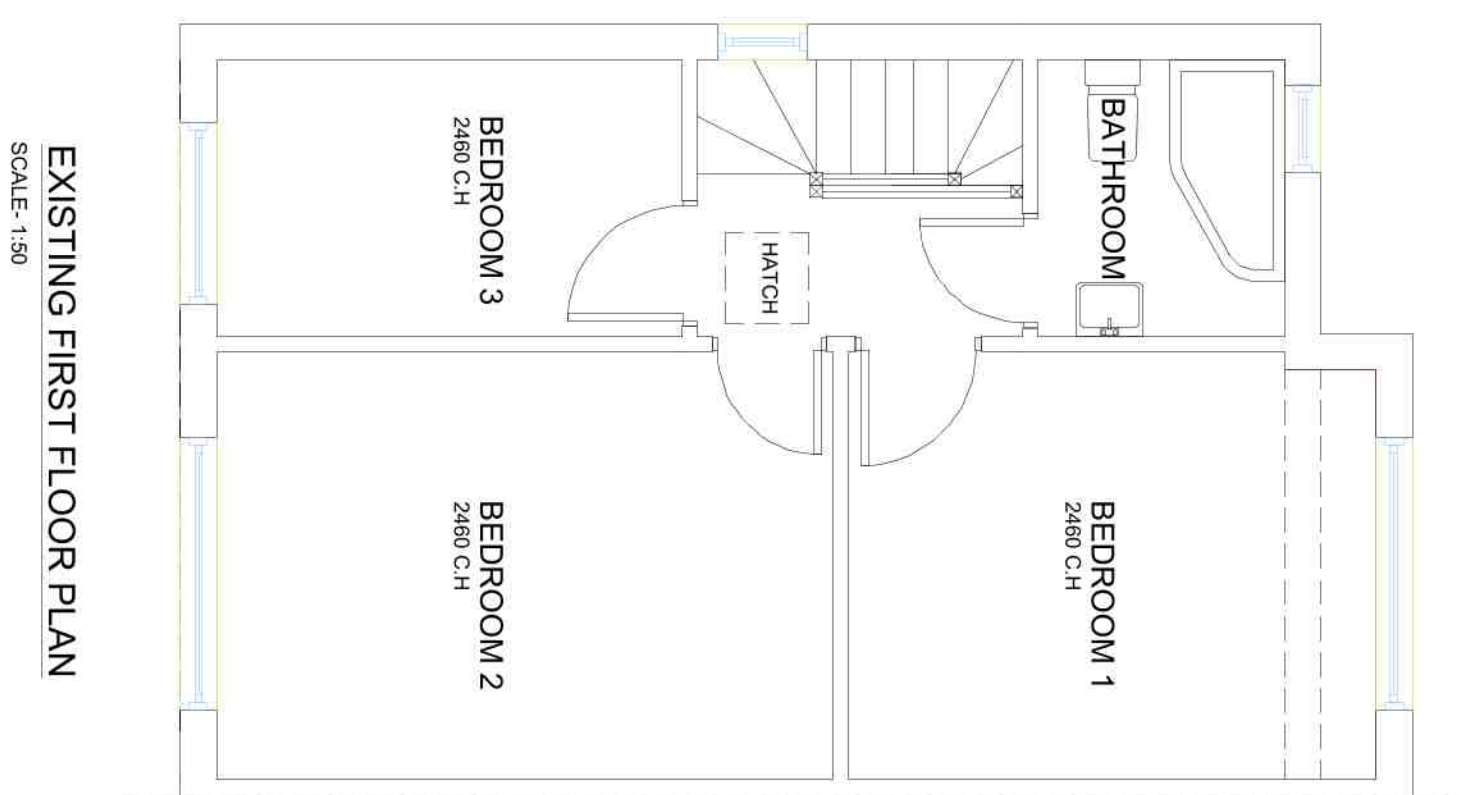

EXISTING FIRST FLOOR PLAN
SCALE: 1:150

PROPOSED SITE PLAN
SCALE: 1:250

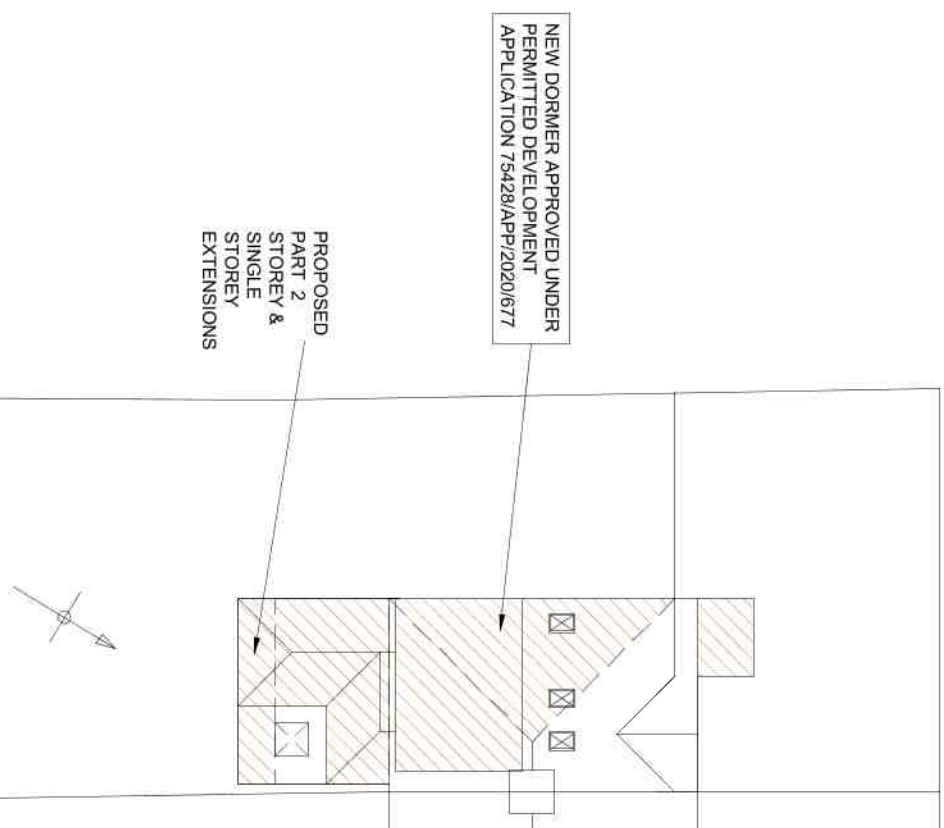

J	JUN 20	D.A.N	UPDATE TO COUNCIL COMMENTS
H	MAY 20	D.A.N	UPDATE TO COUNCIL COMMENTS
G	DEC 19	D.A.N	UPDATE TO COUNCIL COMMENTS
F	SEPT 19	D.A.N	UPDATE TO COUNCIL COMMENTS
E	SEPT 19	D.A.N	UPDATE DRAWING
REV	DATE	DRAWN BY	DESCRIPTION
DAN DAN ARCHITECTURAL SERVICES LTD info@danchitecturalservices.co.uk			
CLIENT: MR OMSEHDEV			
PROJECT: 15 DICKENS AVE, UXBRIDGE			
TITLE: PROPOSED PART SINGLE STOREY & PART 2 STOREY REAR EXTENSION & PORCH PLANS & ELEVATIONS			
SCALE: 1:500/1:100	DATE: AUG 19	DRG. NO: 19/20/1	REV: J A1
SCALE: 1:200/1:1250			

