






LOCATION PLAN
SCALE: 1:1250

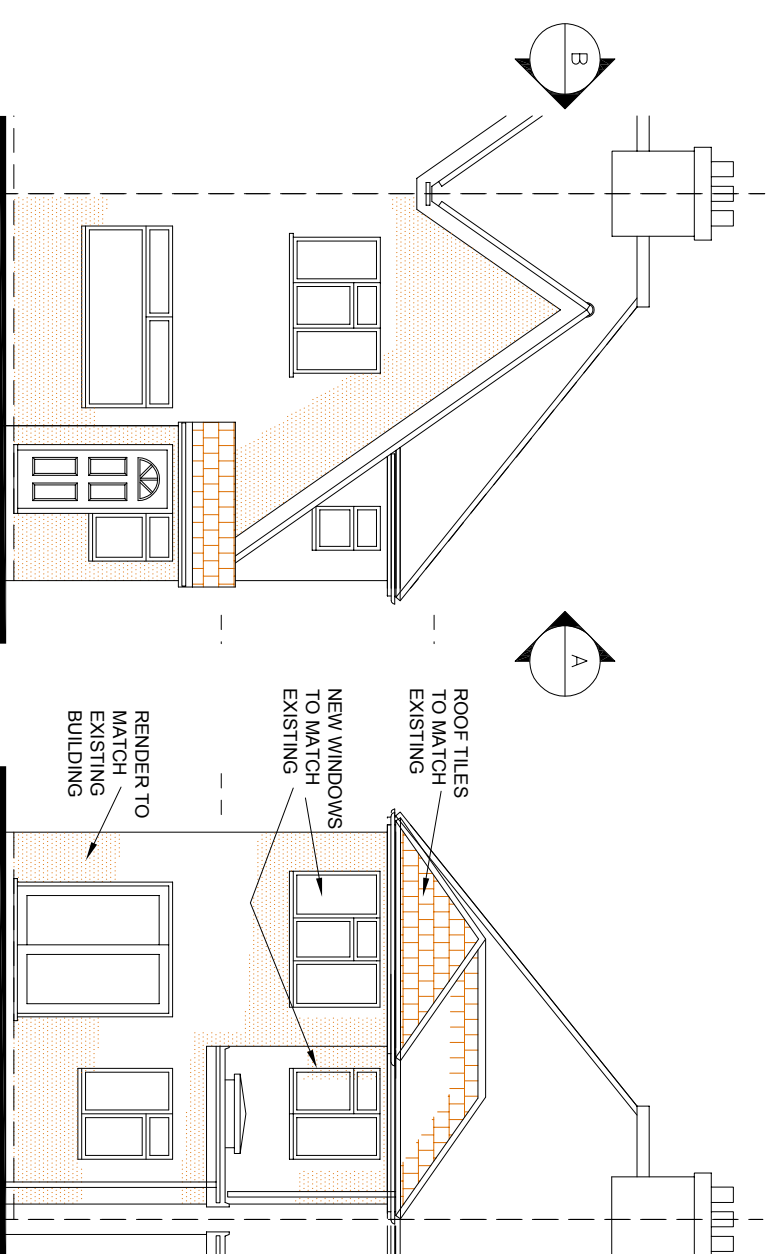


PROPOSED FRONT ELEVATION
SCALE: 1:100

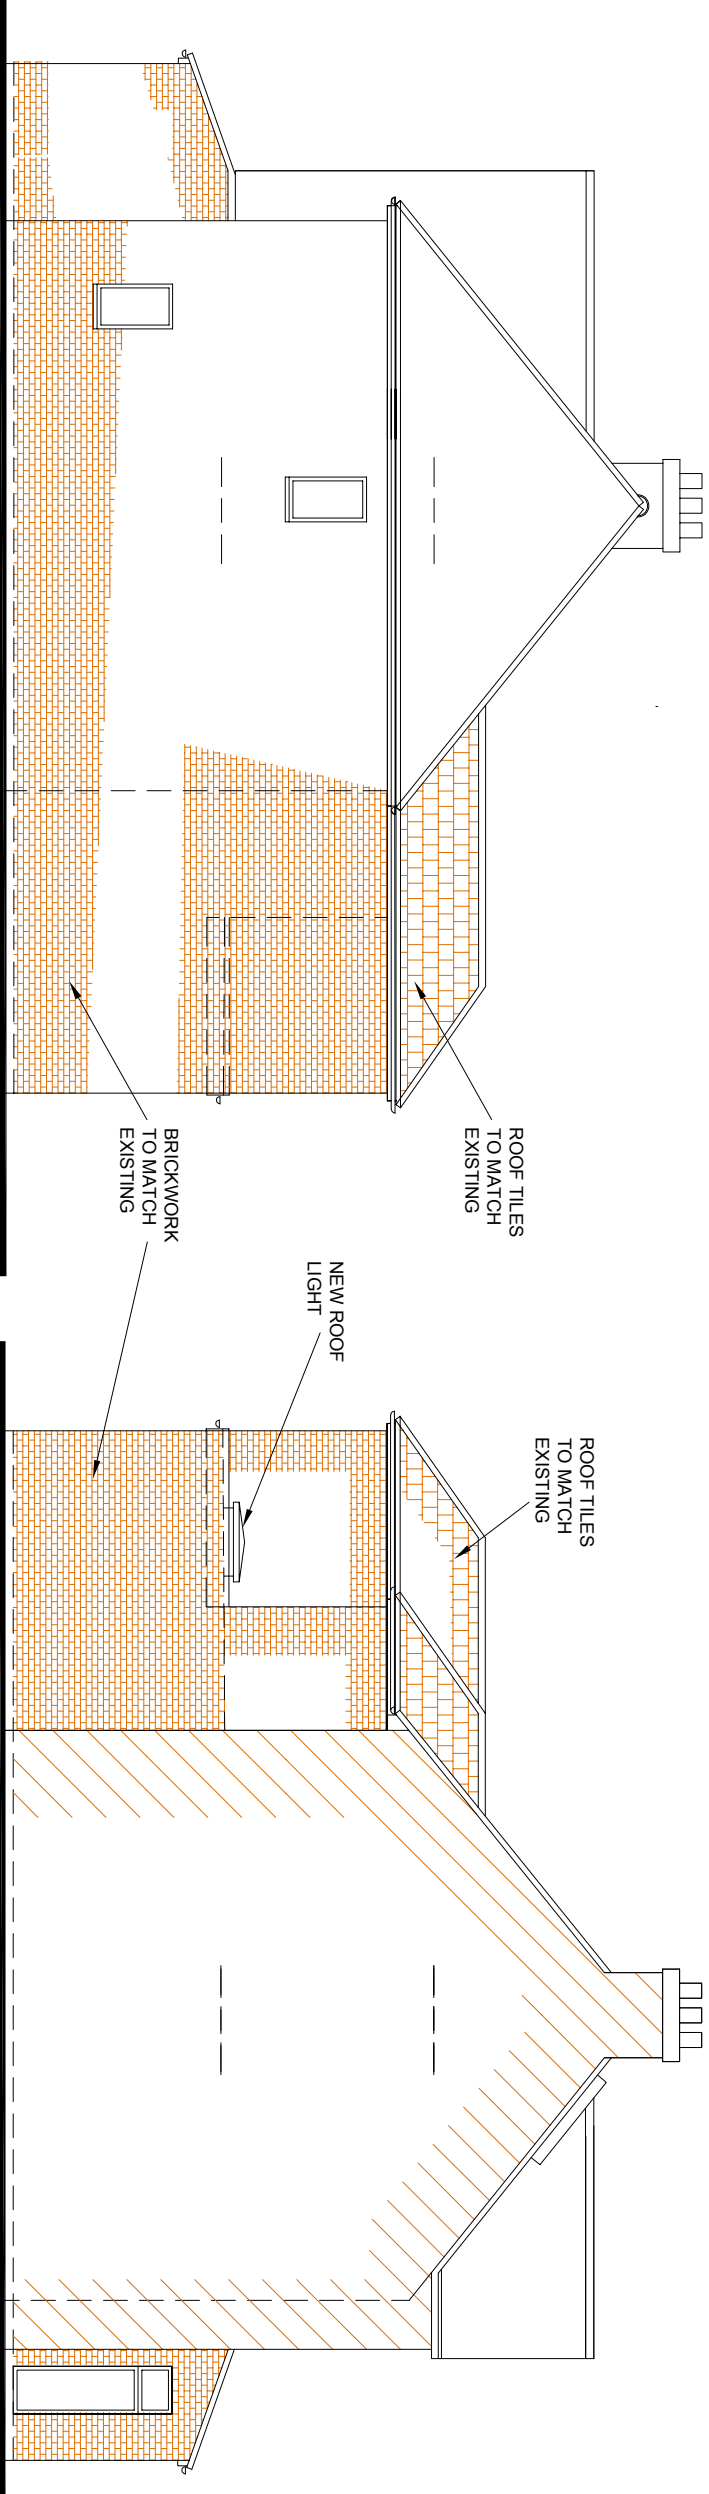


PROPOSED SIDE ELEVATION
SCALE: 1:100 IN DIRECTION 'A'

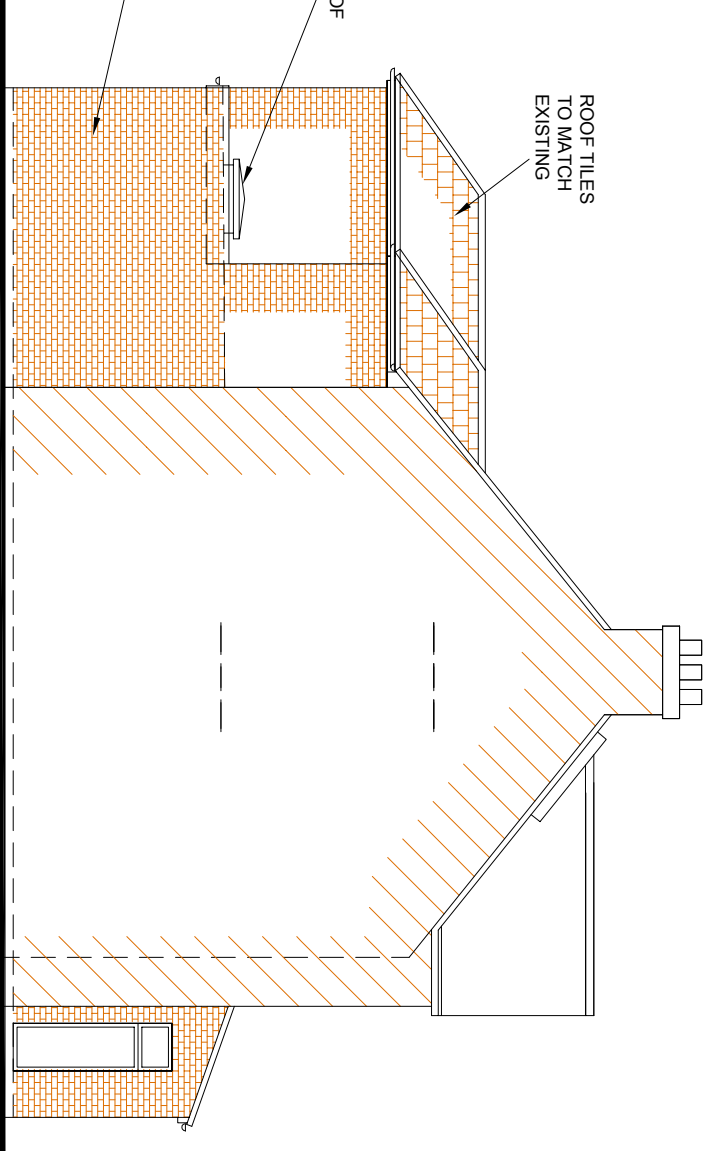


PROPOSED SIDE ELEVATION
SCALE: 1:100 IN DIRECTION 'B'

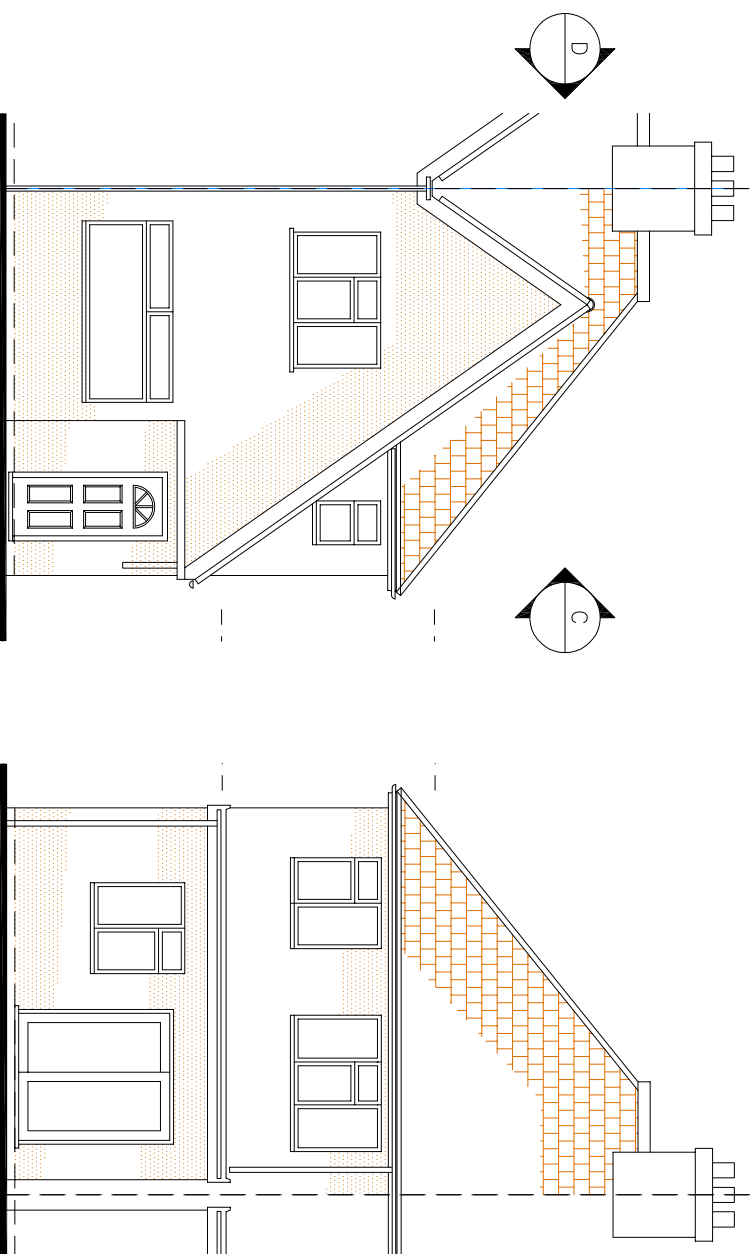


EXISTING FRONT ELEVATION
SCALE: 1:100

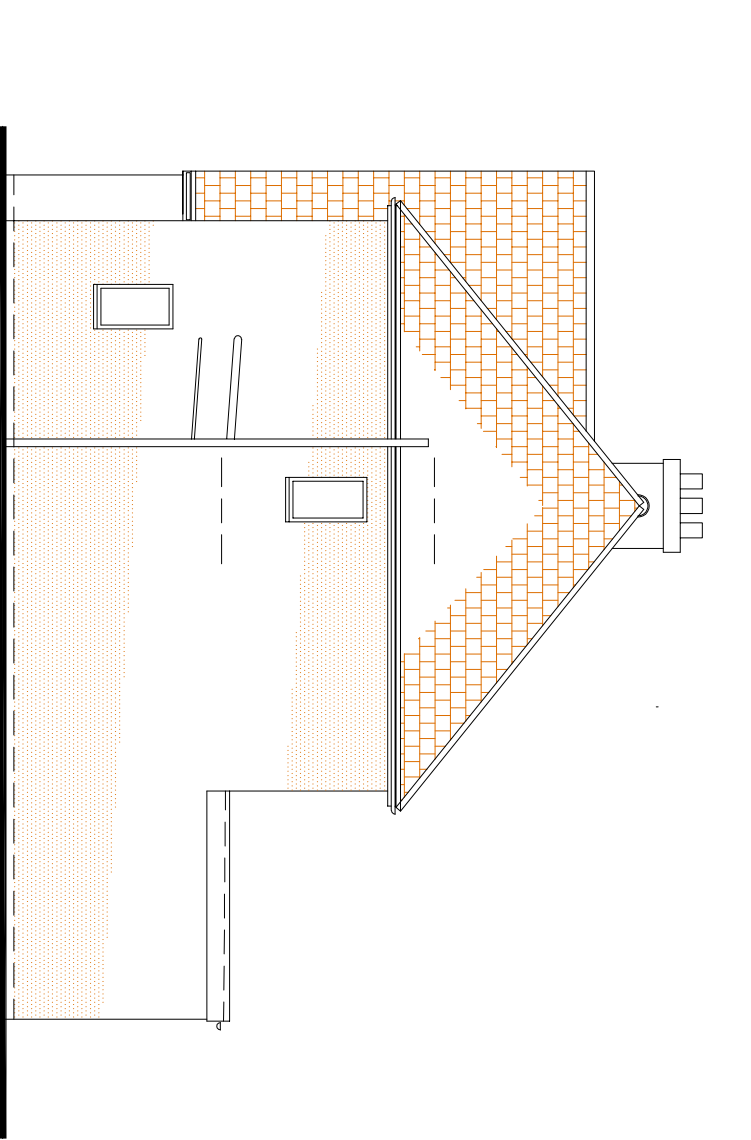


EXISTING SIDE ELEVATION
SCALE: 1:100 IN DIRECTION 'C'

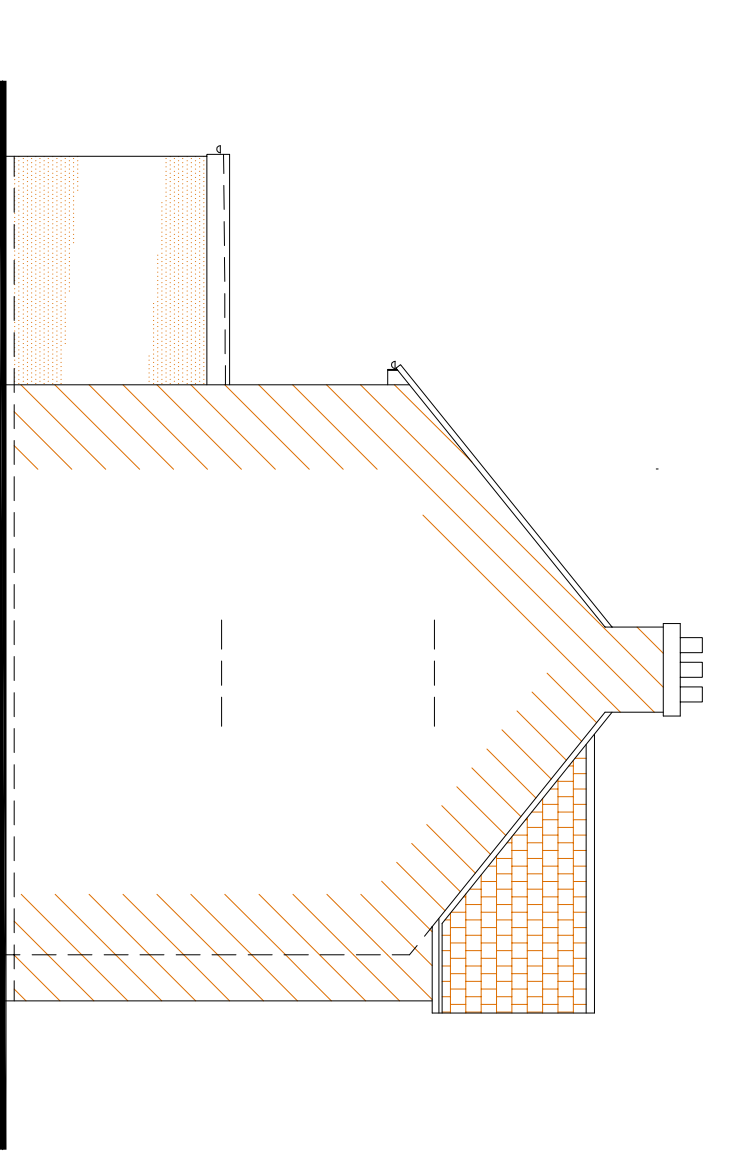


EXISTING SIDE ELEVATION
SCALE: 1:100 IN DIRECTION 'D'

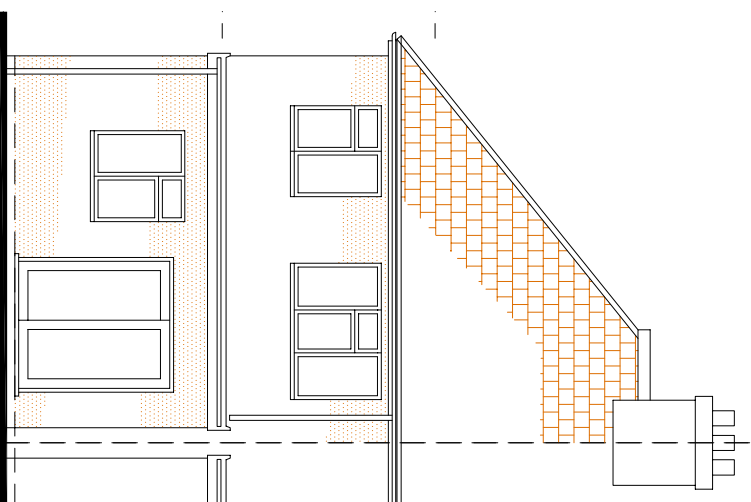


EXISTING REAR ELEVATION
SCALE: 1:100

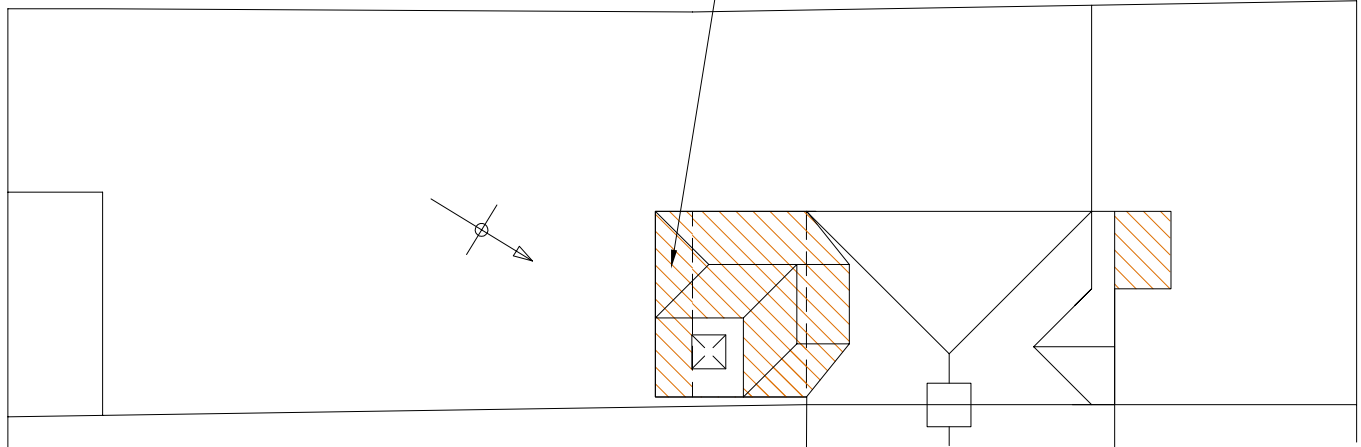


PROPOSED SITE PLAN
SCALE: 1:250

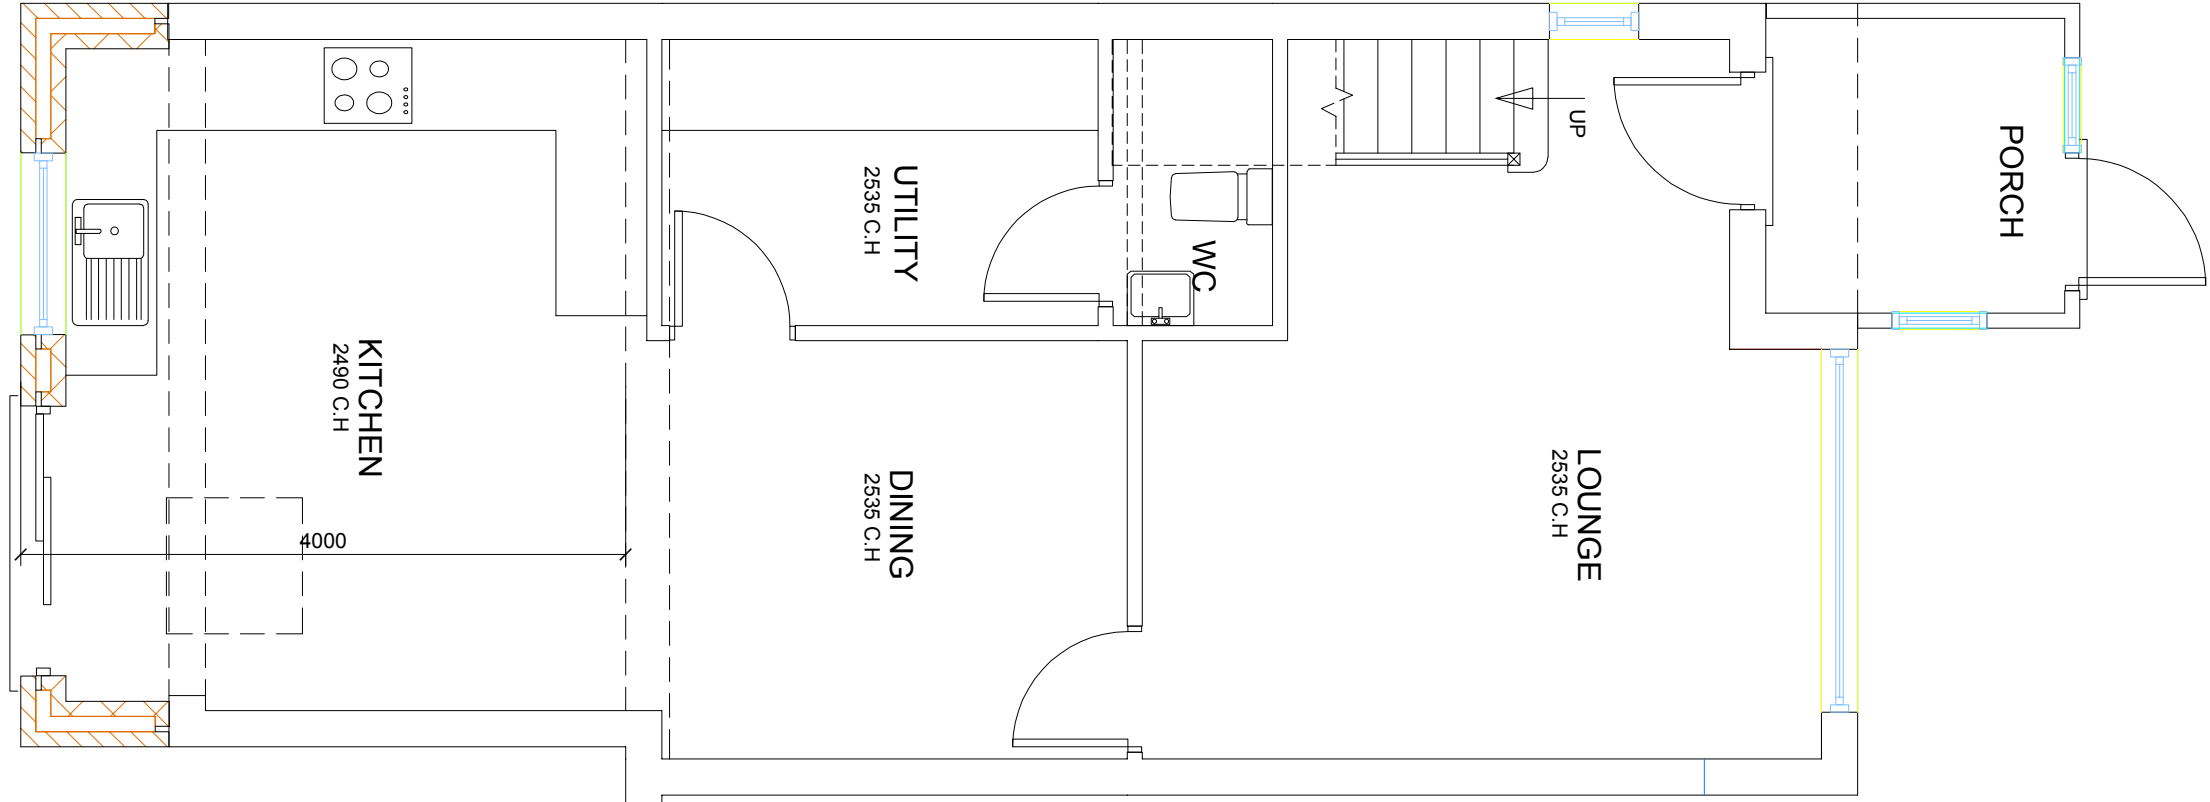


PROPOSED GROUND FLOOR PLAN
SCALE: 1:50

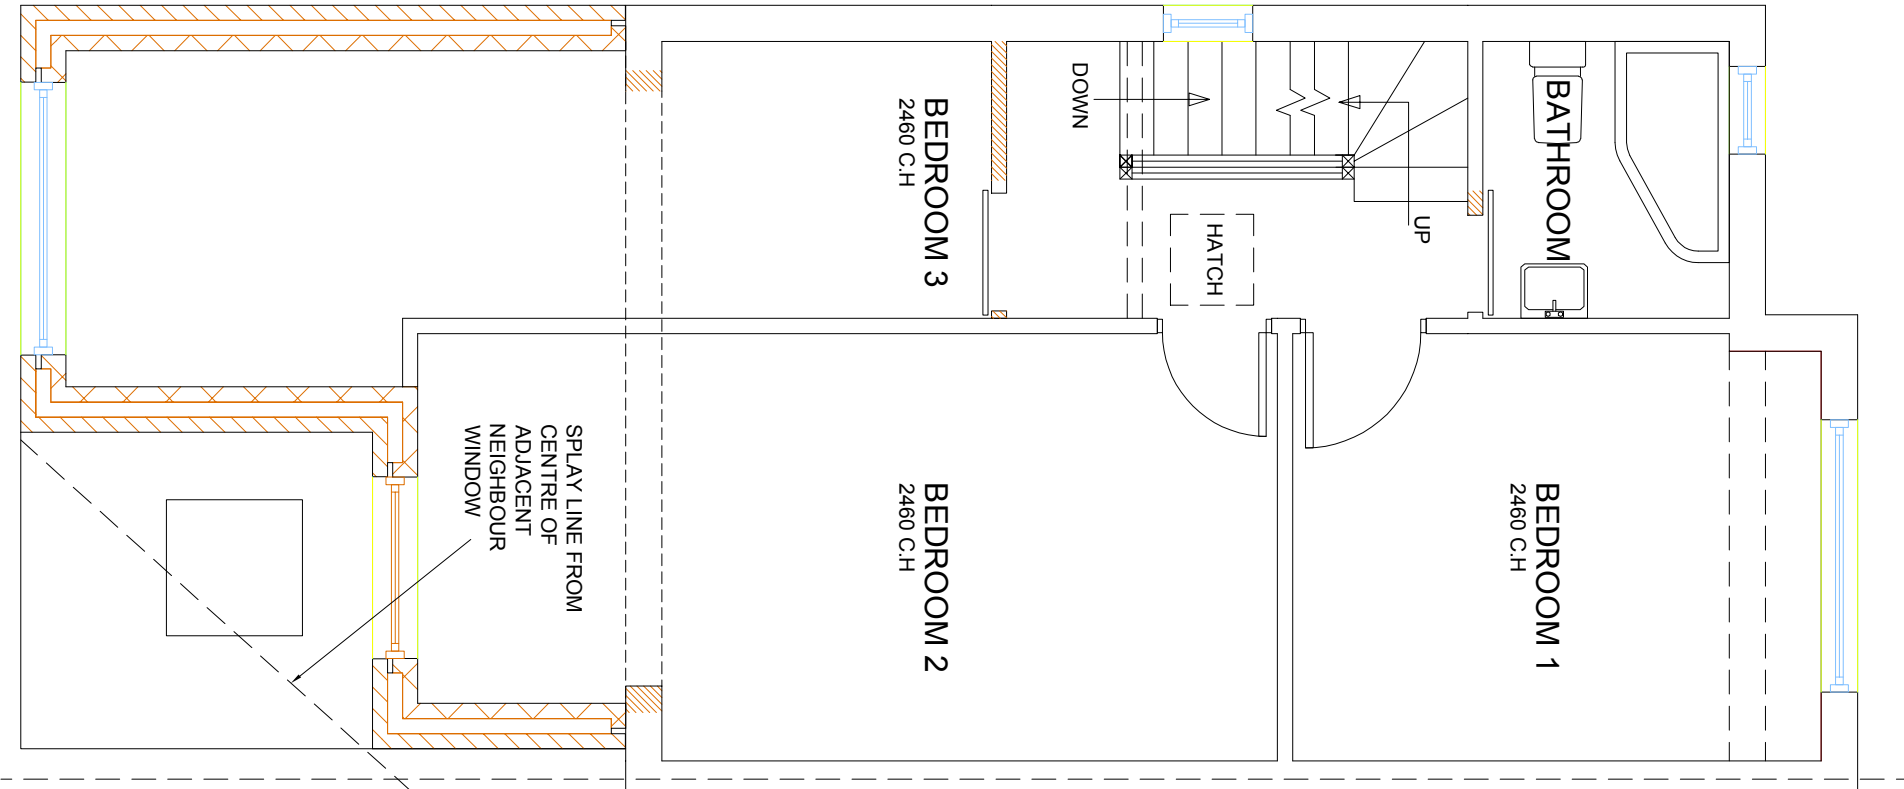


PROPOSED FIRST FLOOR PLAN
SCALE: 1:50

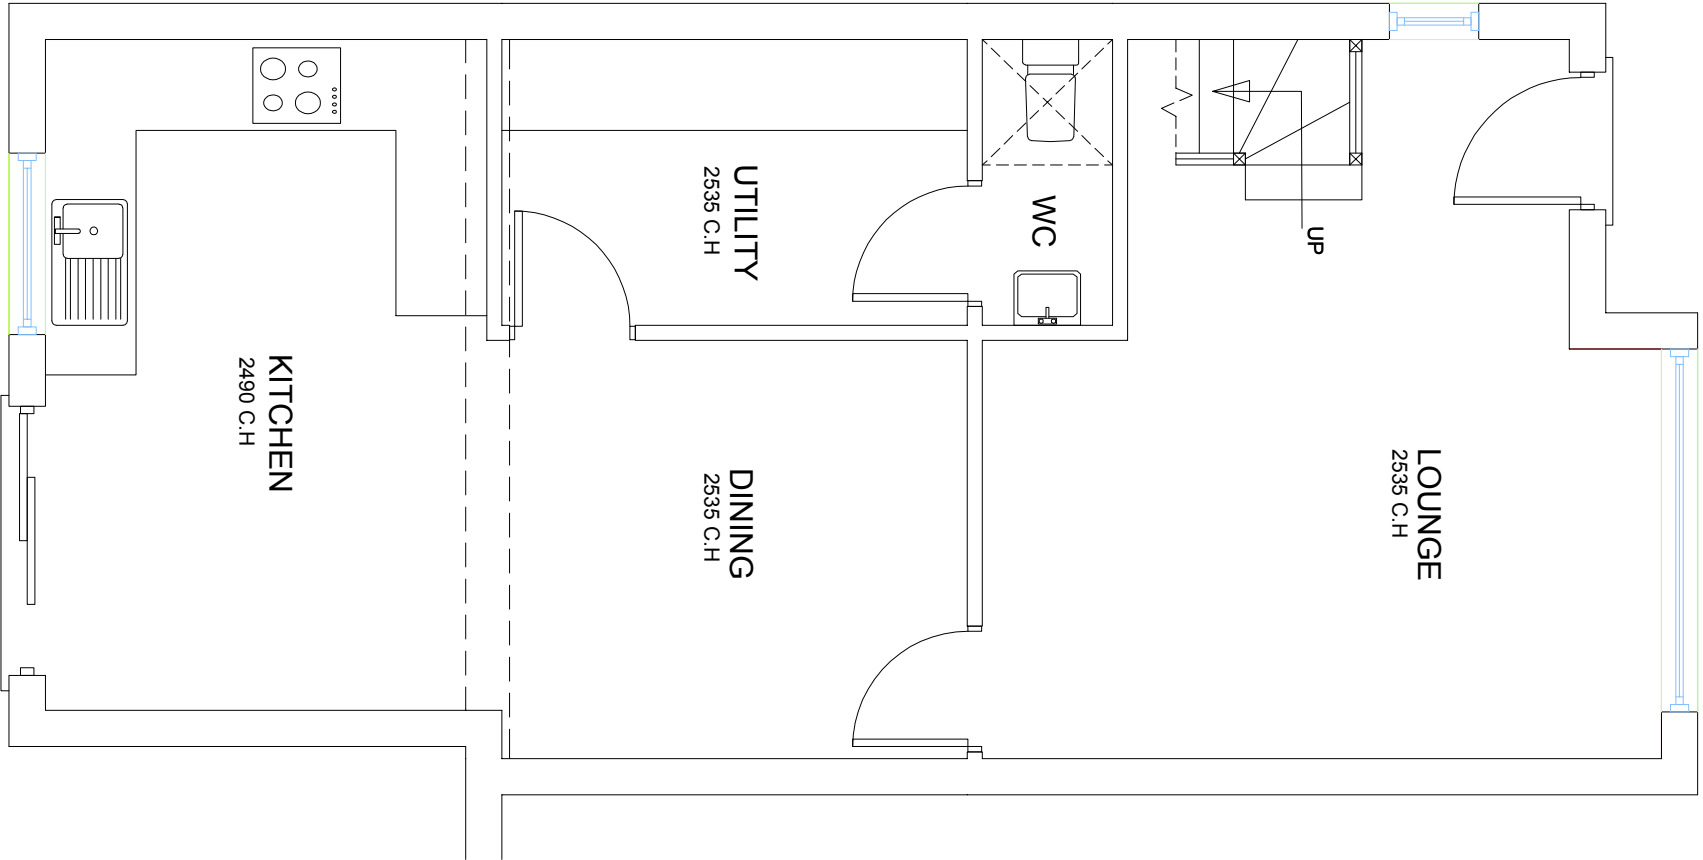

EXISTING GROUND FLOOR PLAN
SCALE: 1:50

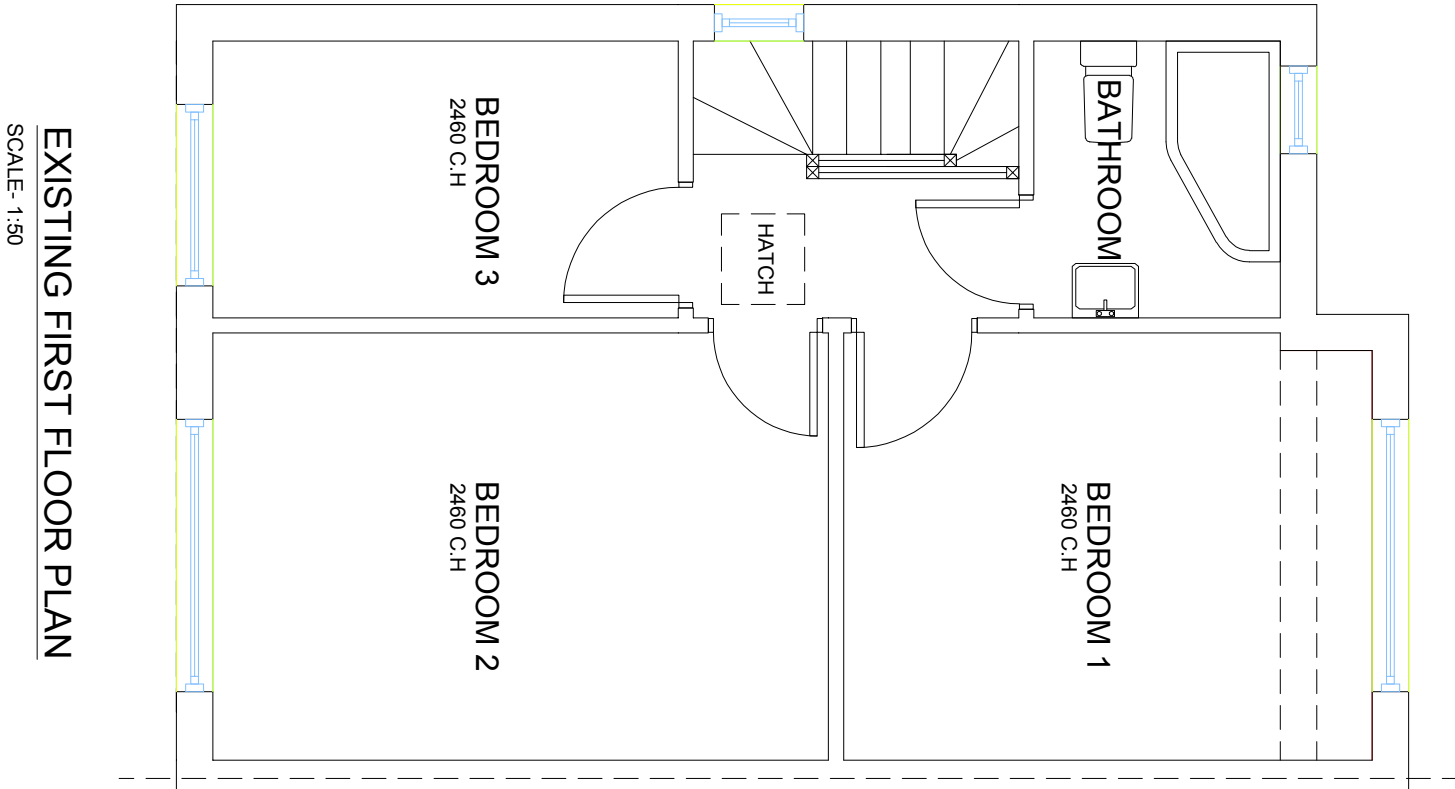

EXISTING FIRST FLOOR PLAN
SCALE: 1:50

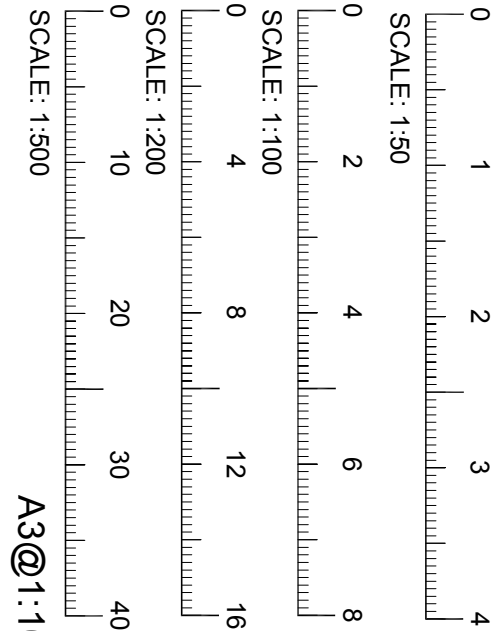

K	JULY 20	DAN	UPDATE TO COUNCIL COMMENTS
J	JUN 20	DAN	UPDATE TO COUNCIL COMMENTS
H	MAY 20	DAN	UPDATE TO COUNCIL COMMENTS
G	DEC 19	DAN	UPDATE TO COUNCIL COMMENTS
F	SEPT 19	DAN	UPDATE TO COUNCIL COMMENTS
E	SEPT 19	DAN	UPDATE DRAWING
REV	DATE	DRAWN BY	DESCRIPTION
DAN ARCHITECTURAL SERVICES LTD			
info@danchitecturalservices.co.uk			
CLIENT: MR OMSEHDEV			
PROJECT: 15 DICKENS AVE, UXBRIDGE			
SCALE: 1:100			
TITLE: PROPOSED PART SINGLE STOREY & PART 2 STOREY REAR EXTENSION & PORCH PLANS & ELEVATIONS			
SCALE: 1:500	DATE: AUG 19	DRG NO: 19/20/1	REV: K
1:200/1:1250			A1