


All work to comply with
current building regulations
and codes of practice


Do not scale from drawings
all dimensions to be checked
on site before the start of
any work

All Proposed External Materials to Match
Existing External Materials


Any Proposed Windows to Flank wall to be
Obscure Glazed and Non-Opening below
1.7m from FFL

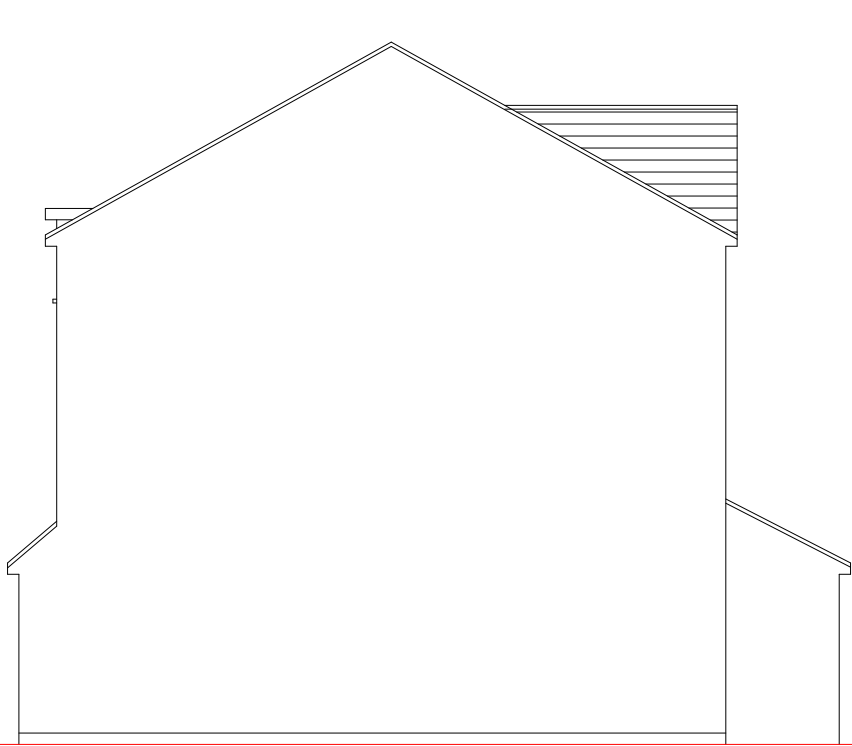

Existing Side Elevation
Scale 1:100

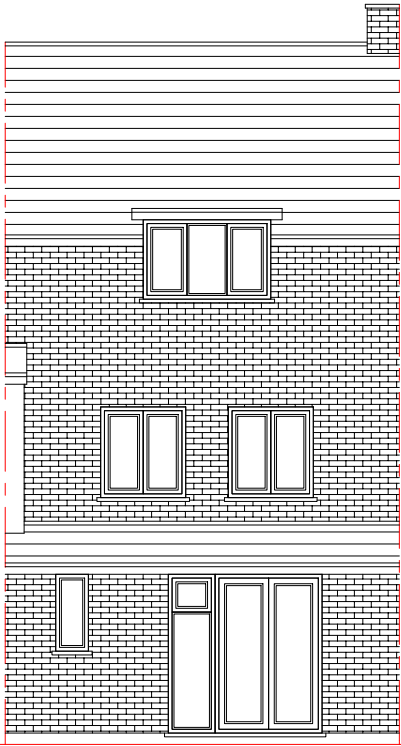

Existing Rear Elevation
Scale 1:100

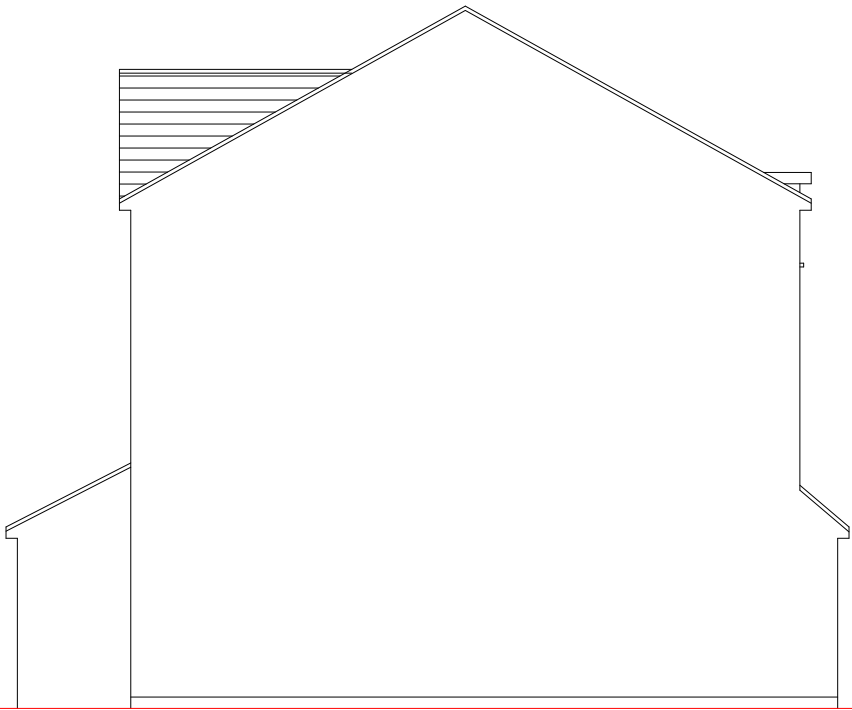

Existing Side Elevation
Scale 1:100


	<u>Site Address:</u> 18 Monarch Drive Hayes Middlesex UB3 2FY	<u>Drawing Content:</u> Existing Elevations	<u>Drawings No:</u> 18monarchdrive/2020/03	<u>Date Drawn:</u> 24th February 2020	Planning Issue	
	1	2	3	5	7	
			<u>Drawings Scale:</u> 1:100	<u>Drawn By:</u> KG	<u>Revision:</u>	8

All work to comply with
current building regulations
and codes of practice

Do not scale from drawings
all dimensions to be checked
on site before the start of
any work

All Proposed External Materials to Match
Existing External Materials


Any Proposed Windows to Flank wall to be
Obscure Glazed and Non-Opening below
1.7m from FFL

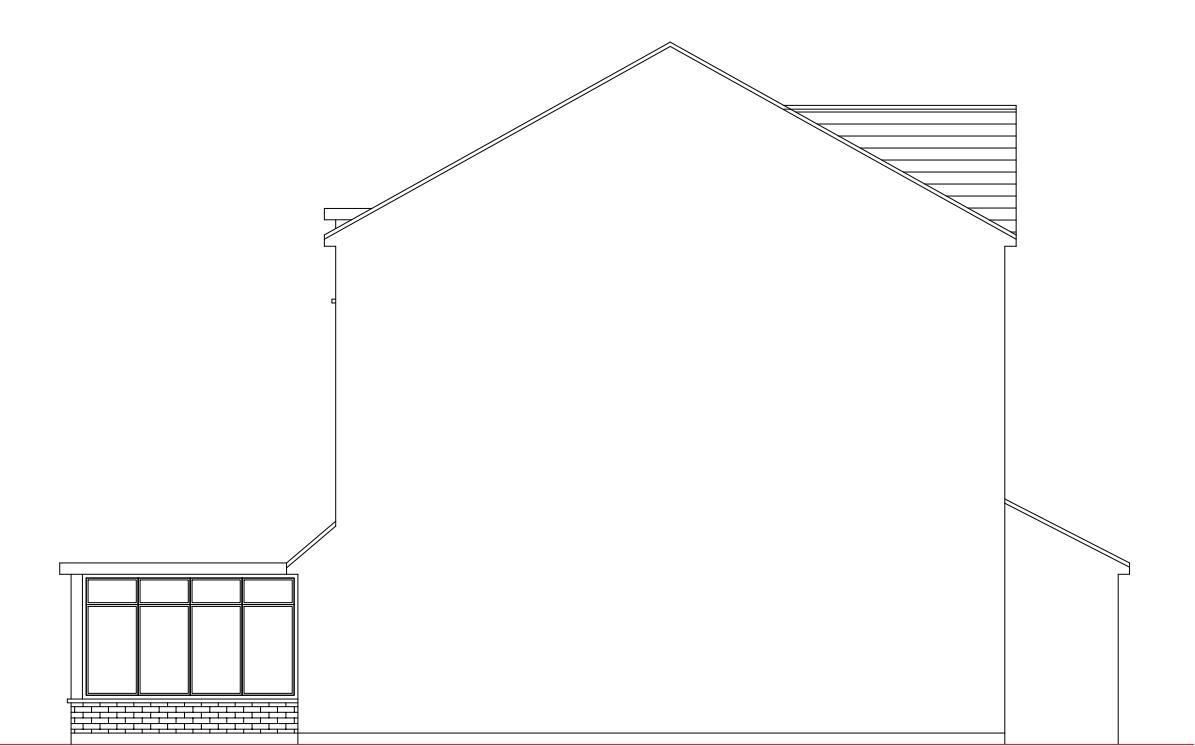

Proposed Side Elevation
Scale 1:100



Proposed Rear Elevation
Scale 1:100

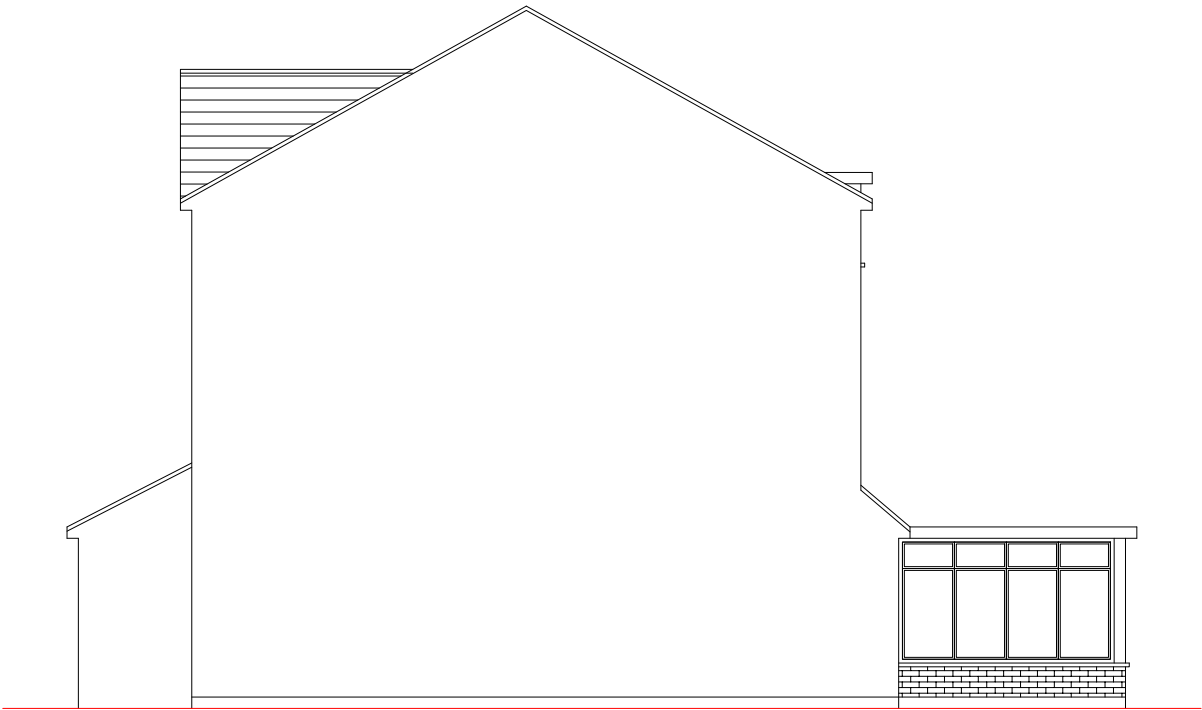

Proposed Side Elevation
Scale 1:100

	<u>Site Address:</u> 18 Monarch Drive Hayes Middlesex UB3 2FY	<u>Drawing Content:</u> Proposed Elevations	<u>Drawings No:</u> 18monarchdrive/2020/04	<u>Date Drawn:</u> 24th February 2020	Planning Issue	
	1	2	3	5	7	
			<u>Drawings Scale:</u> 1:100	<u>Drawn By:</u> KG	<u>Revision:</u>	8