






Proposed
Front Elevation
- 1:100

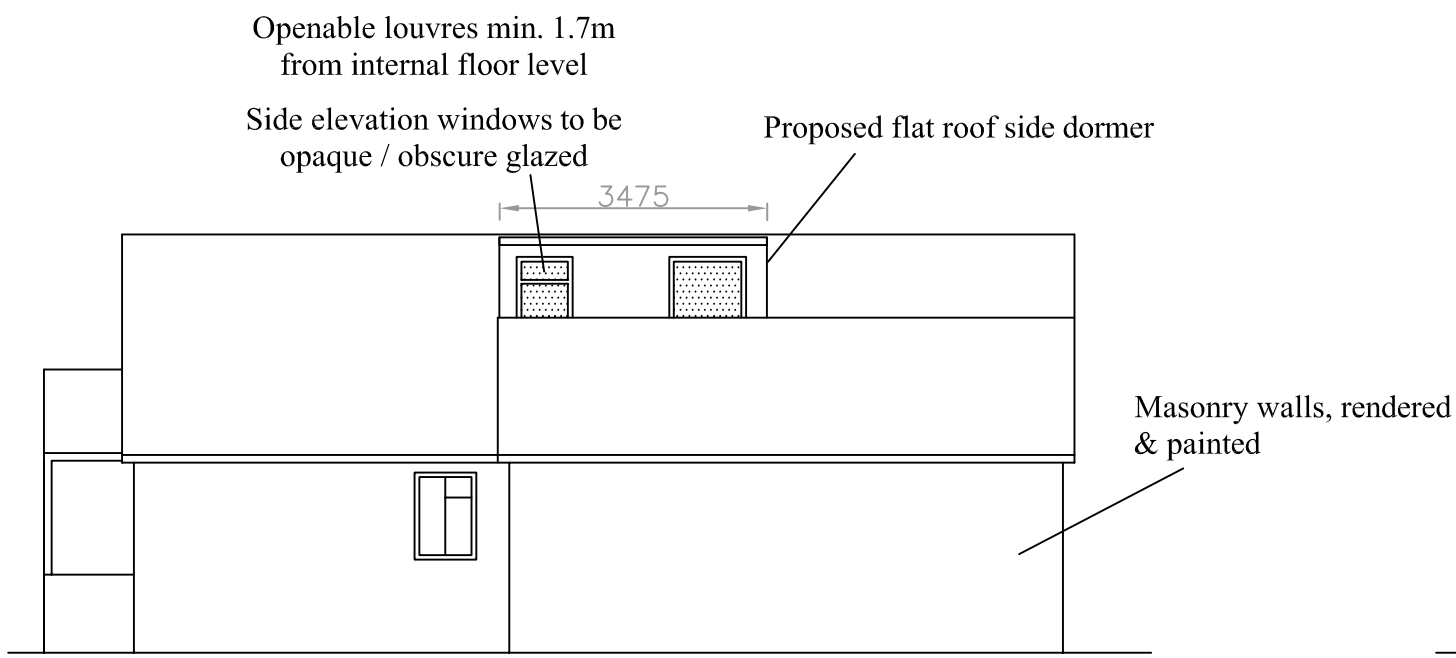



Proposed
North Elevation
1:100

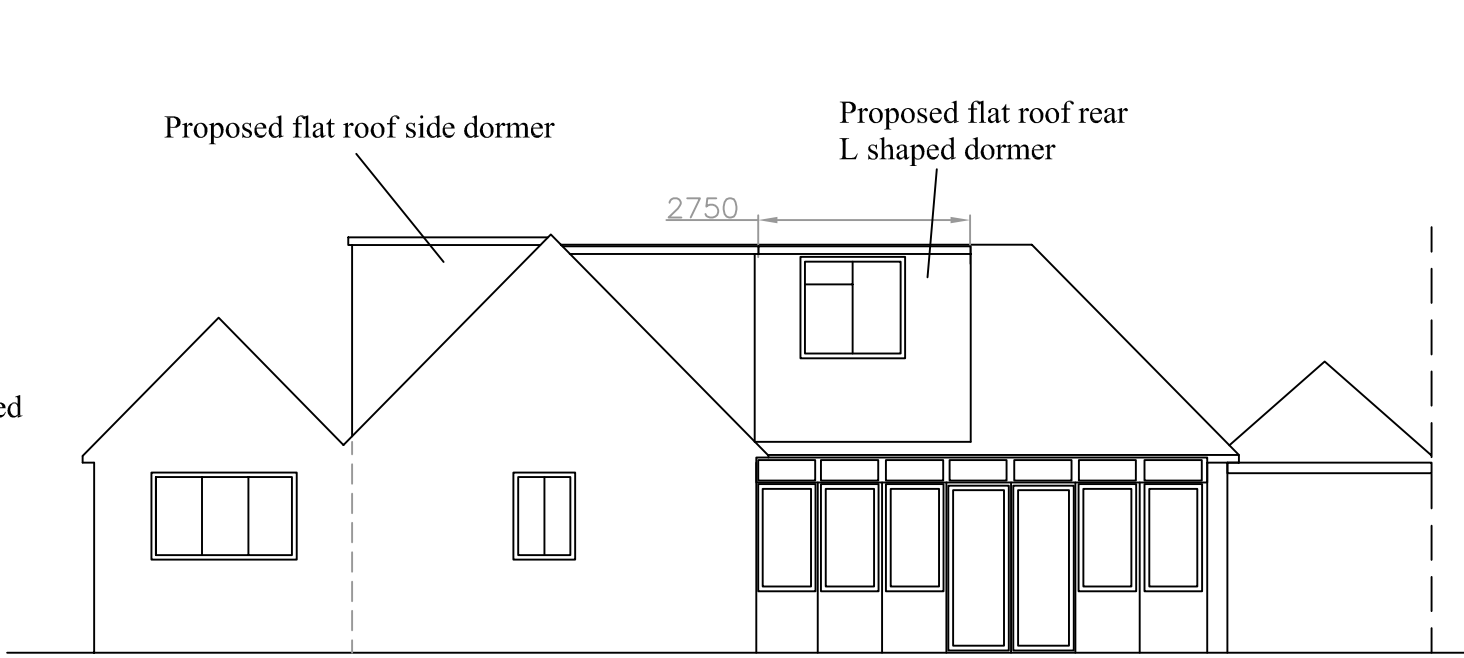



Proposed
Rear Elevation
- 1:100

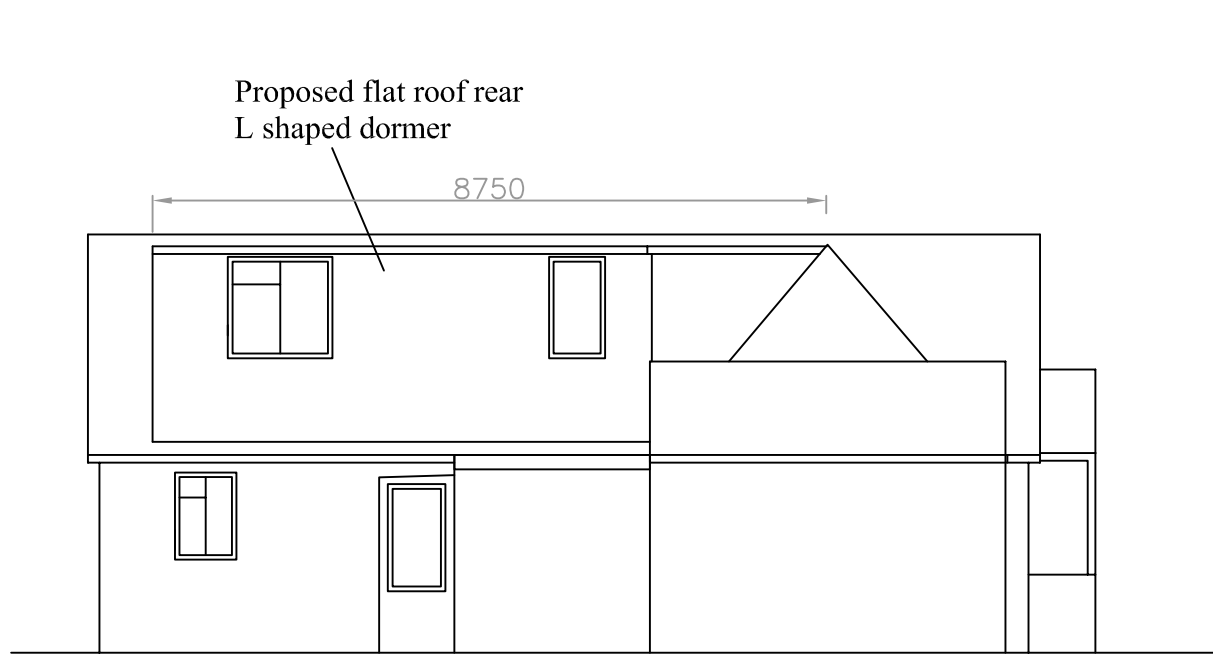

Proposed
South Elevation
1:100

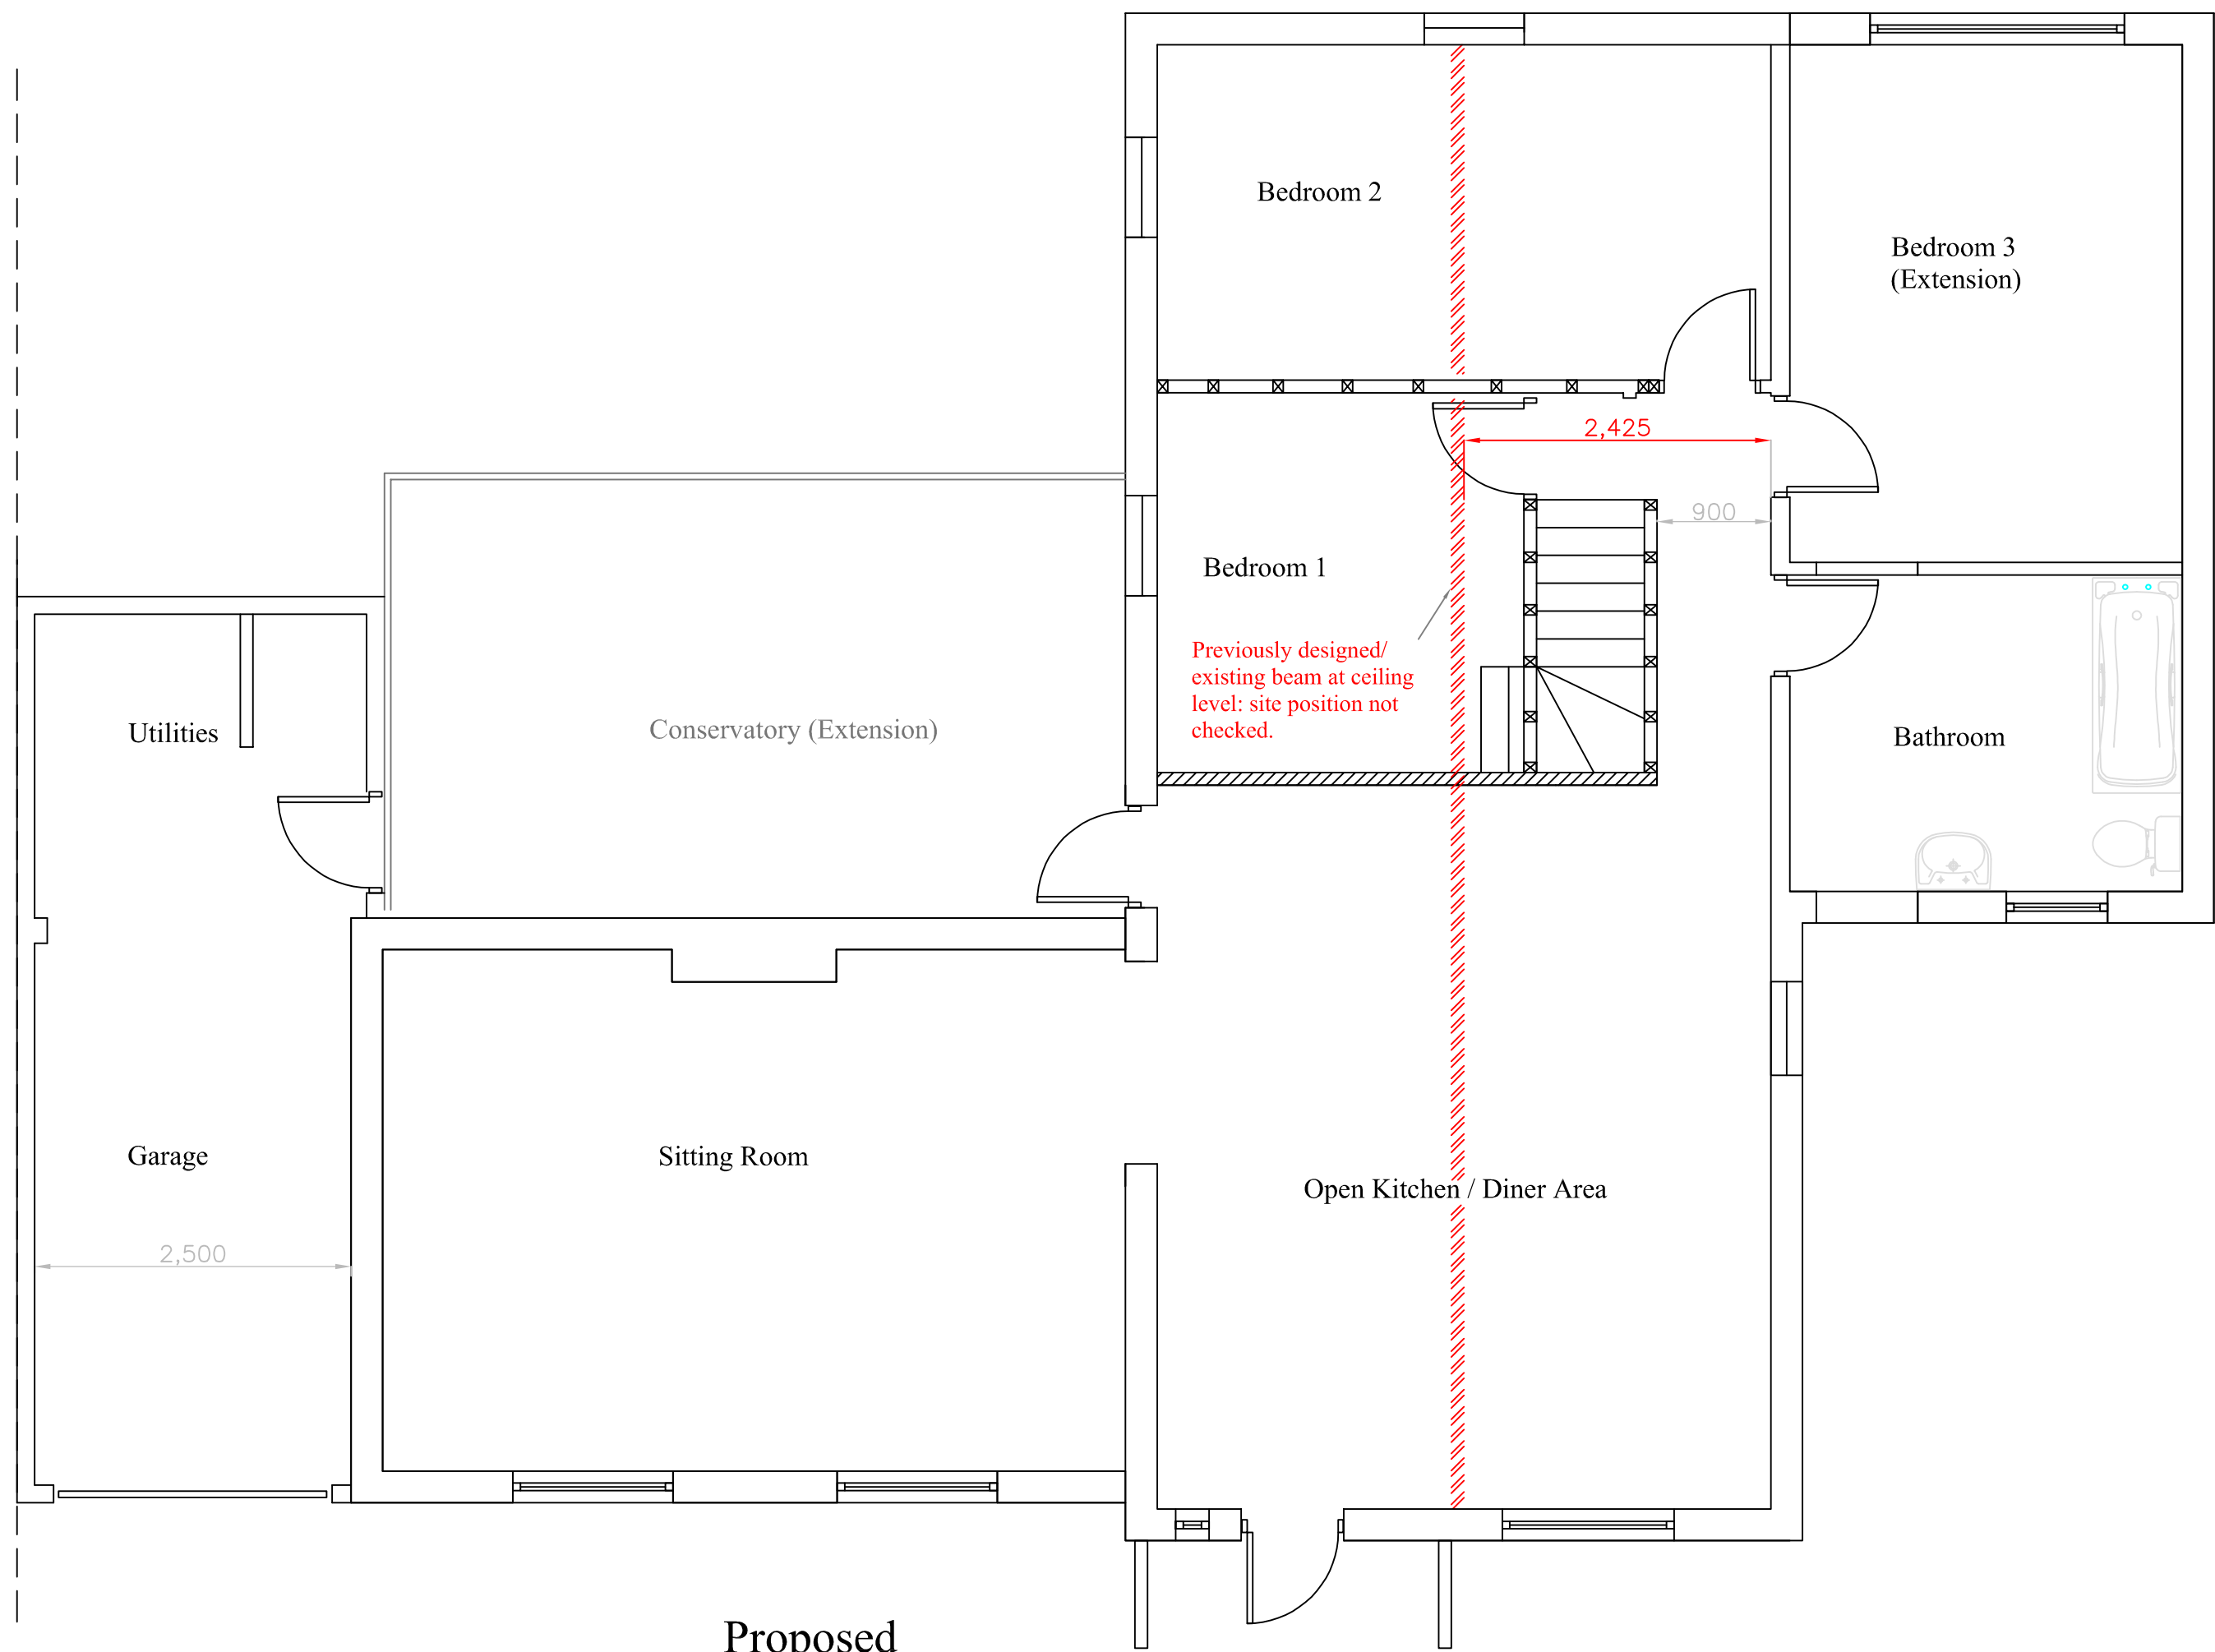 

Proposed
Ground Floor Plan - 1:50

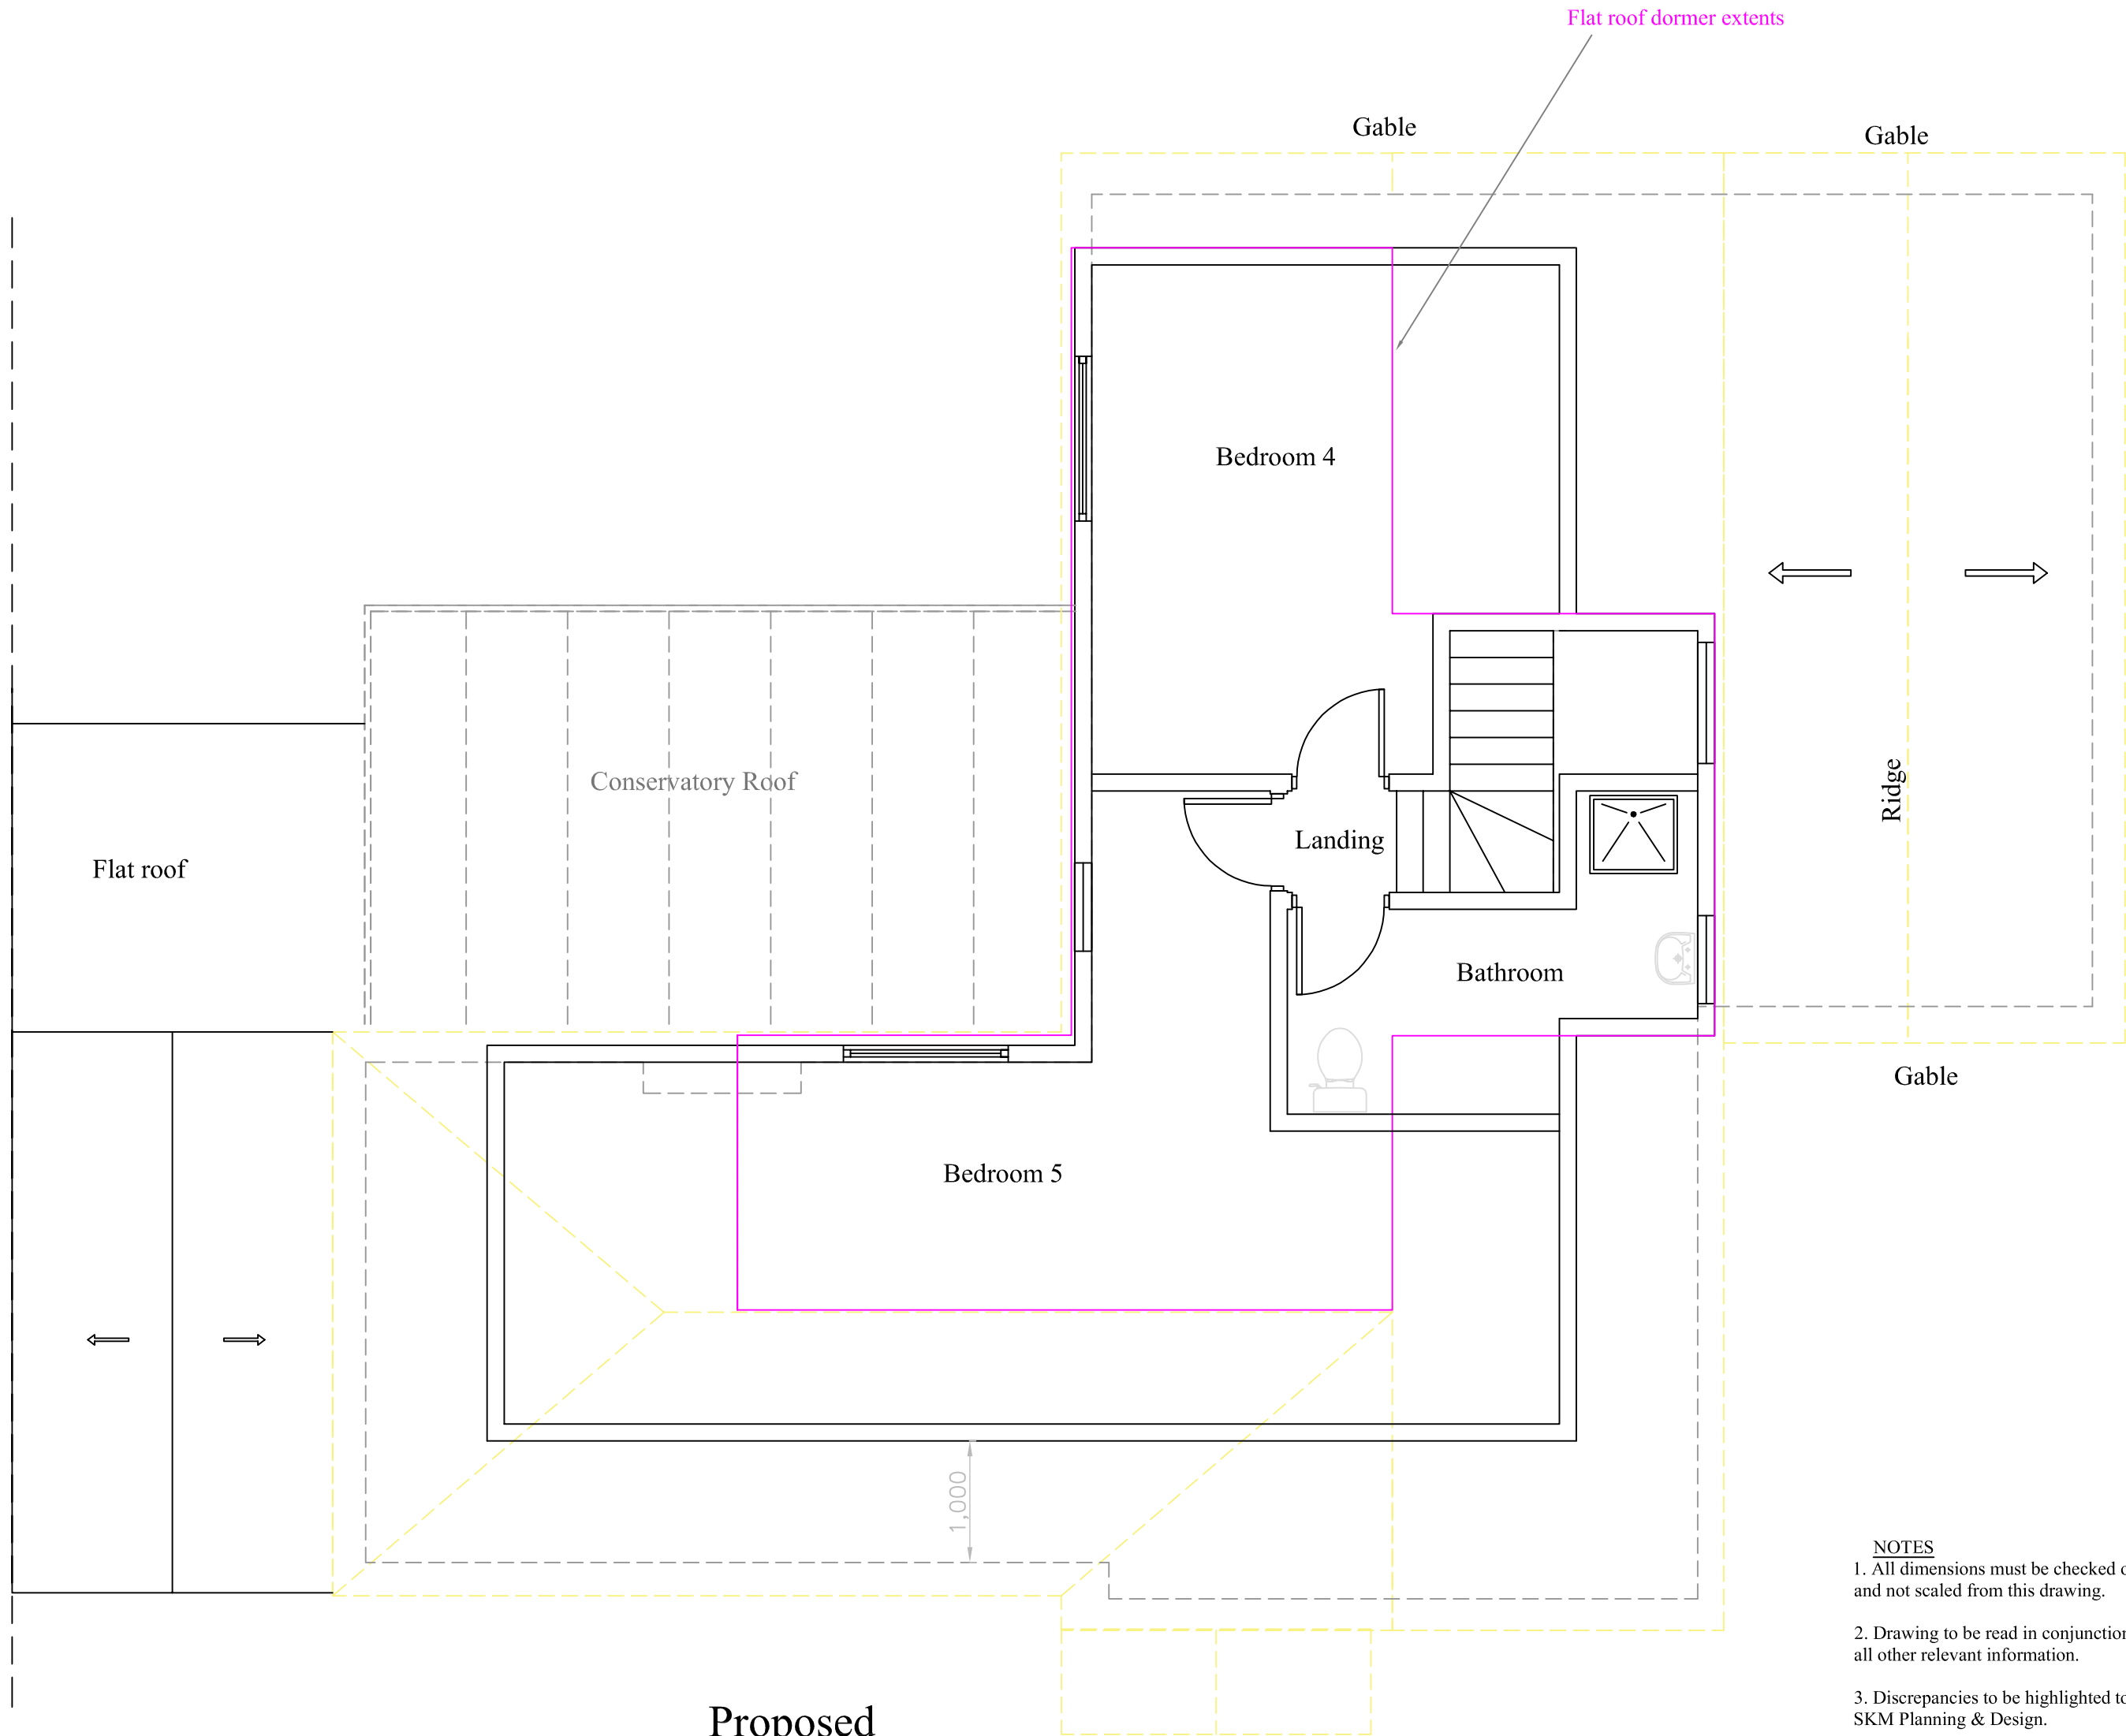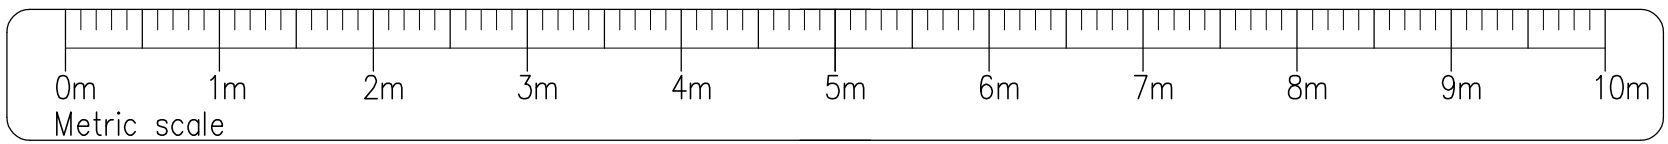

Proposed
First Floor Plan - 1:50

- NOTES
1. All dimensions must be checked on site and not scaled from this drawing.
 2. Drawing to be read in conjunction with all other relevant information.
 3. Discrepancies to be highlighted to SKM Planning & Design.

CLIENT:	Mr & Mrs Siddle		
ARCHITECT ENGINEER:	/ SKM Planning & Design 52 Breakspear Road South, Uxbridge, UB10 8HE s_malhotra@hotmail.co.uk m: 07951 087174 www.skmpad.com t: 01895 624878		

SITE:	33 Lime Grove, Ruislip, Middlesex		
TITLE:	Loft Conversion		
SCALE AT A1:	DATE:	DRAWN:	CHECKED:
1:50, 1:100, UNO	12.03.20	SM	SM
PROJECT NO:	DRAWING NO:	REVISION:	
447	SKMPD-P-33LG-002	B	