


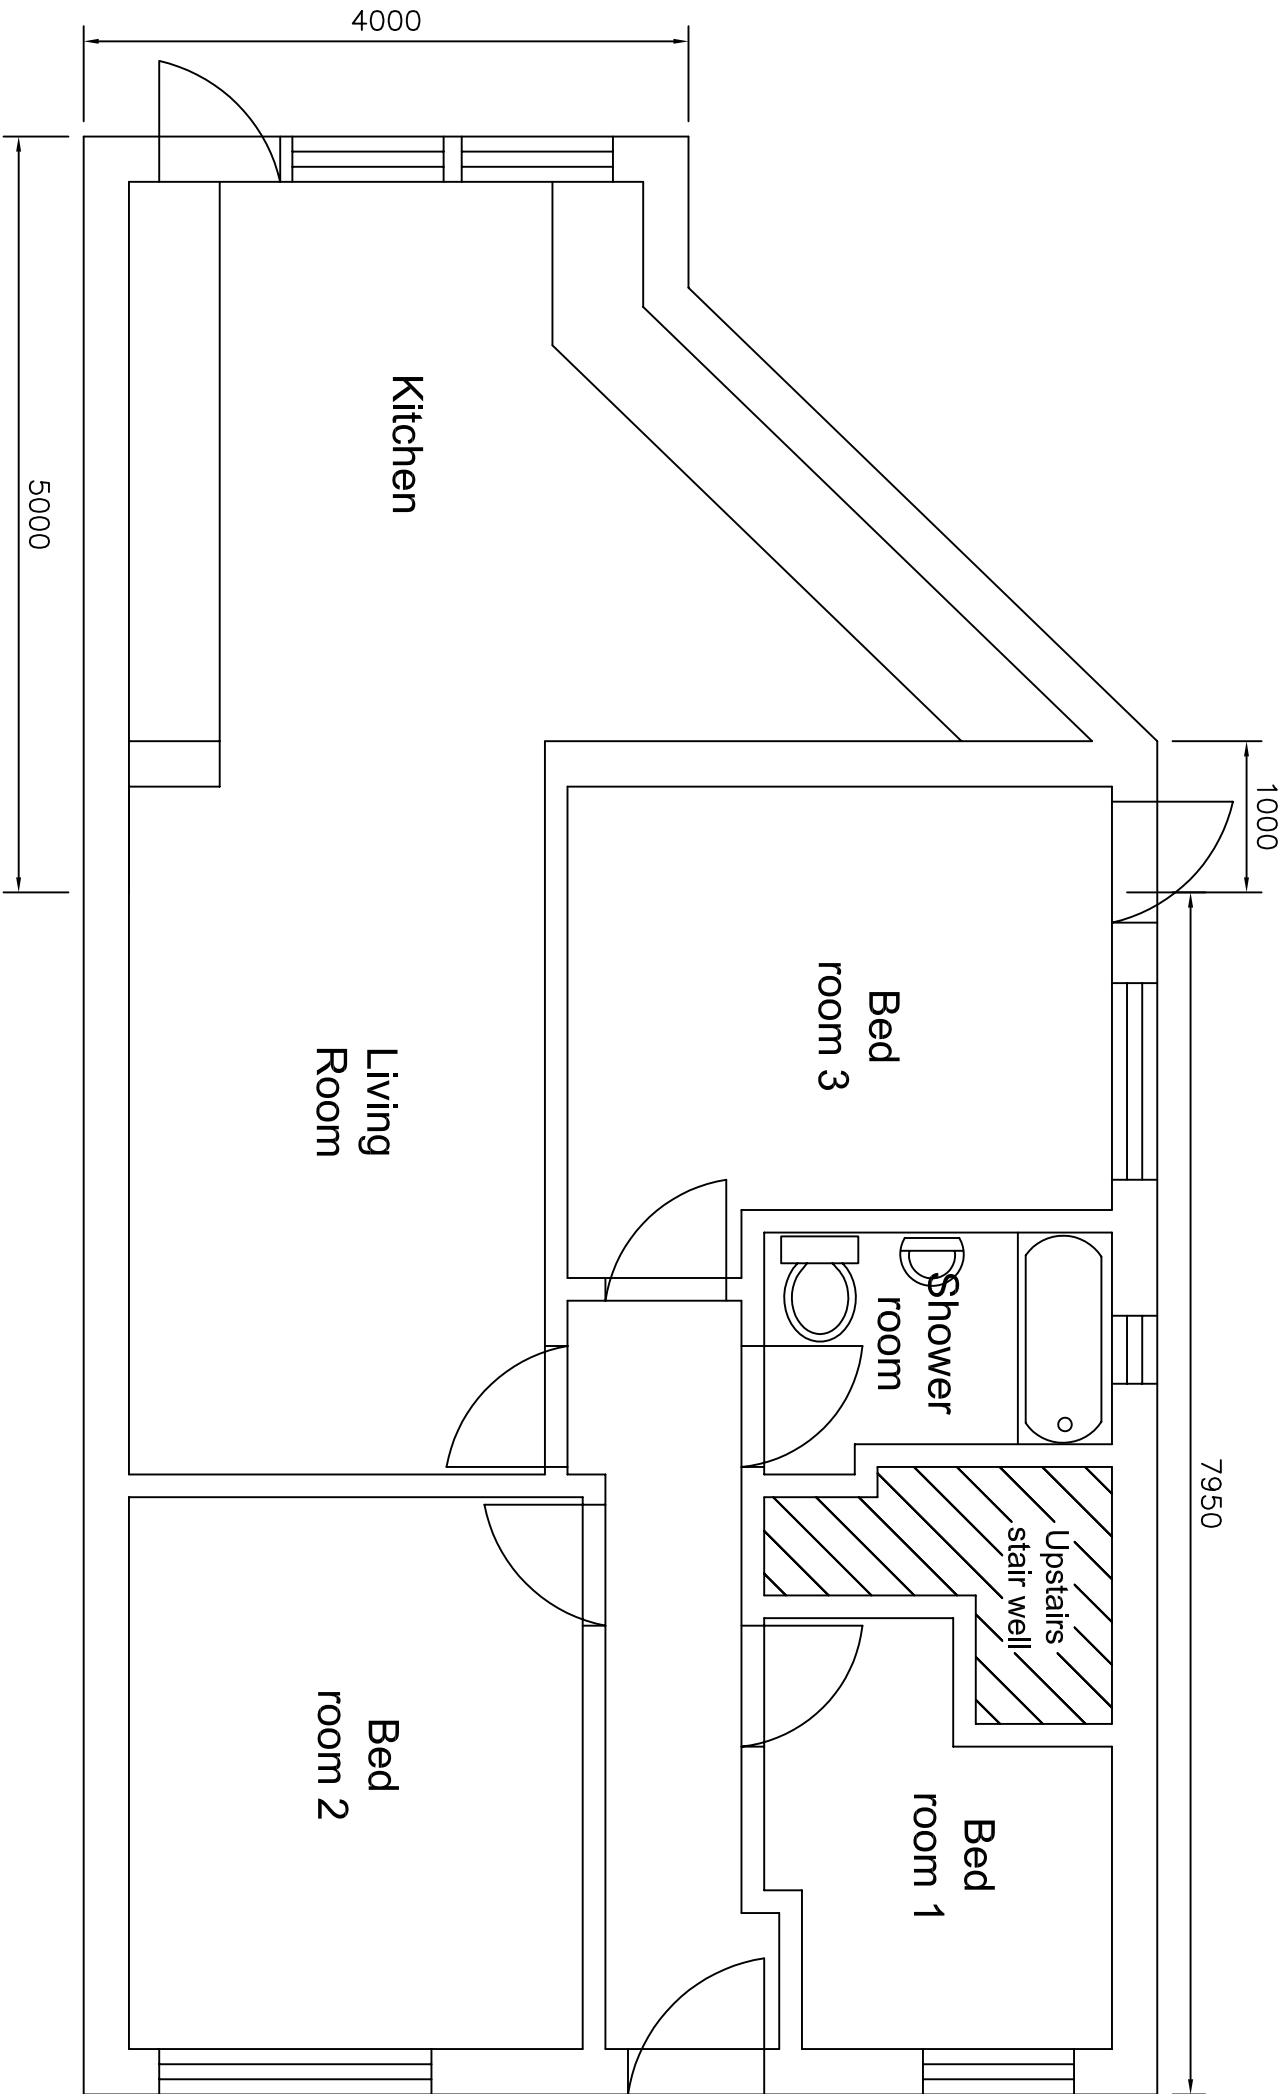

Proposed Floor Plan

Job	26 Botwell Crescent			Job No	26/UB3 2BE		
Client	Mr W Mahadeva			Drawing No	003	Revision	Check
TITLE	Proposed Floor Plan			Drawn	ST	Scale	Drg Size
					20/01/20	1:50	A3