


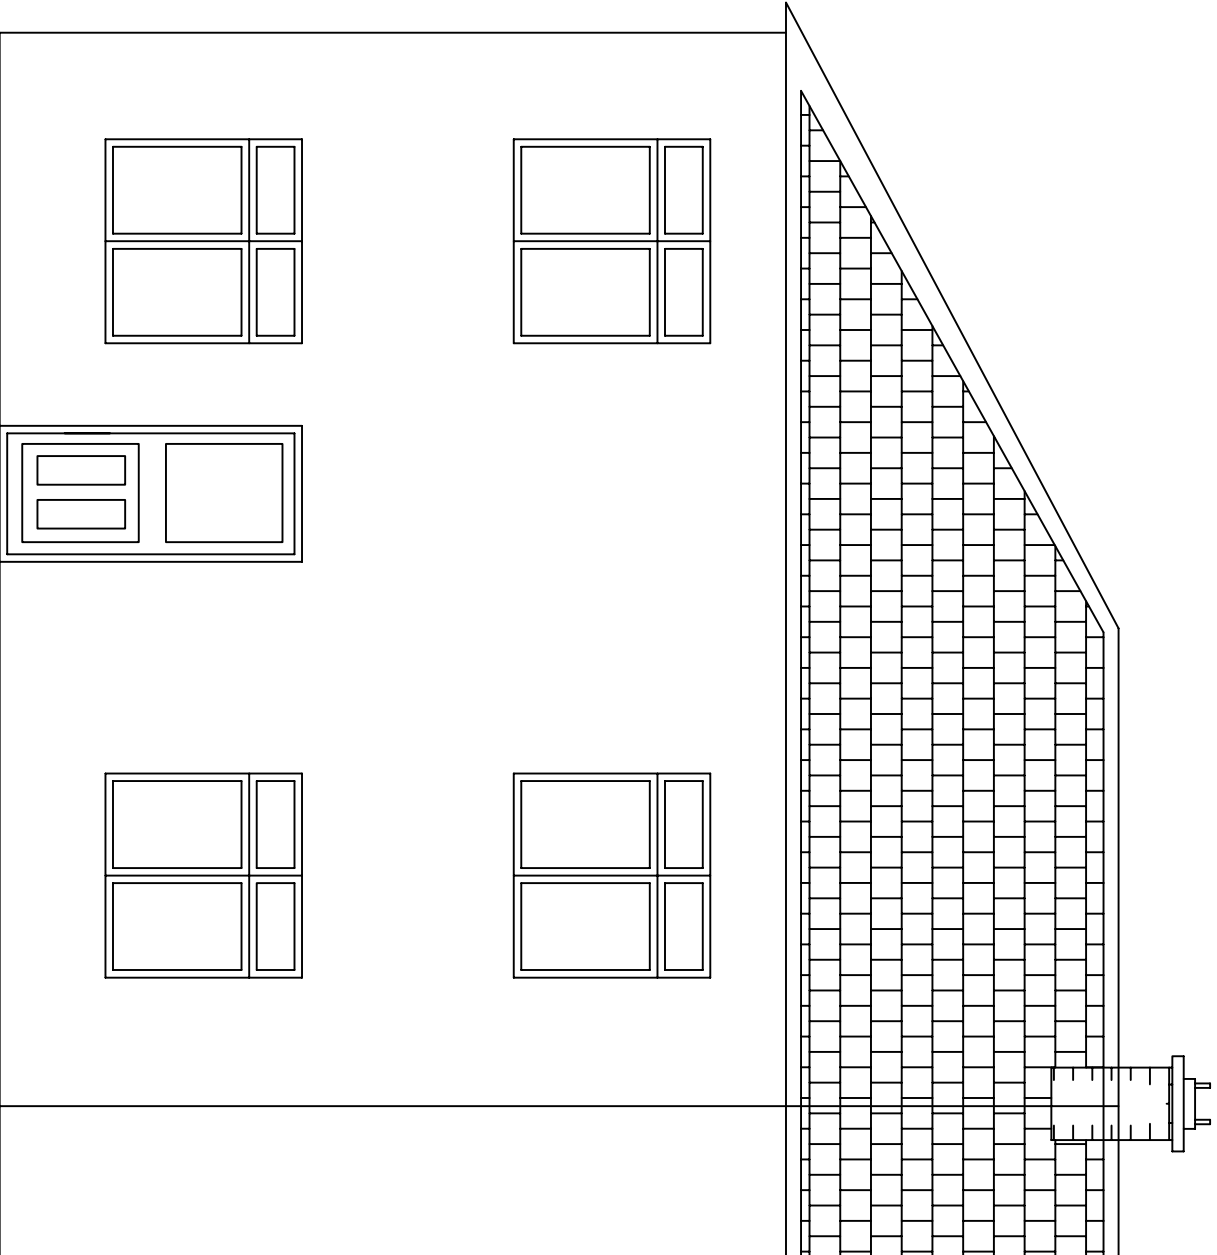

Existing Rear
Elevation

Job 26 Botwell Crescent		Job No 26/UB3 2BE	
Client Mr W Mahadeva		Drawing No 009	Revision
TITLE Existing Rear Elevation		Drawn ST	Scale 1:50
			Drq Size A3