


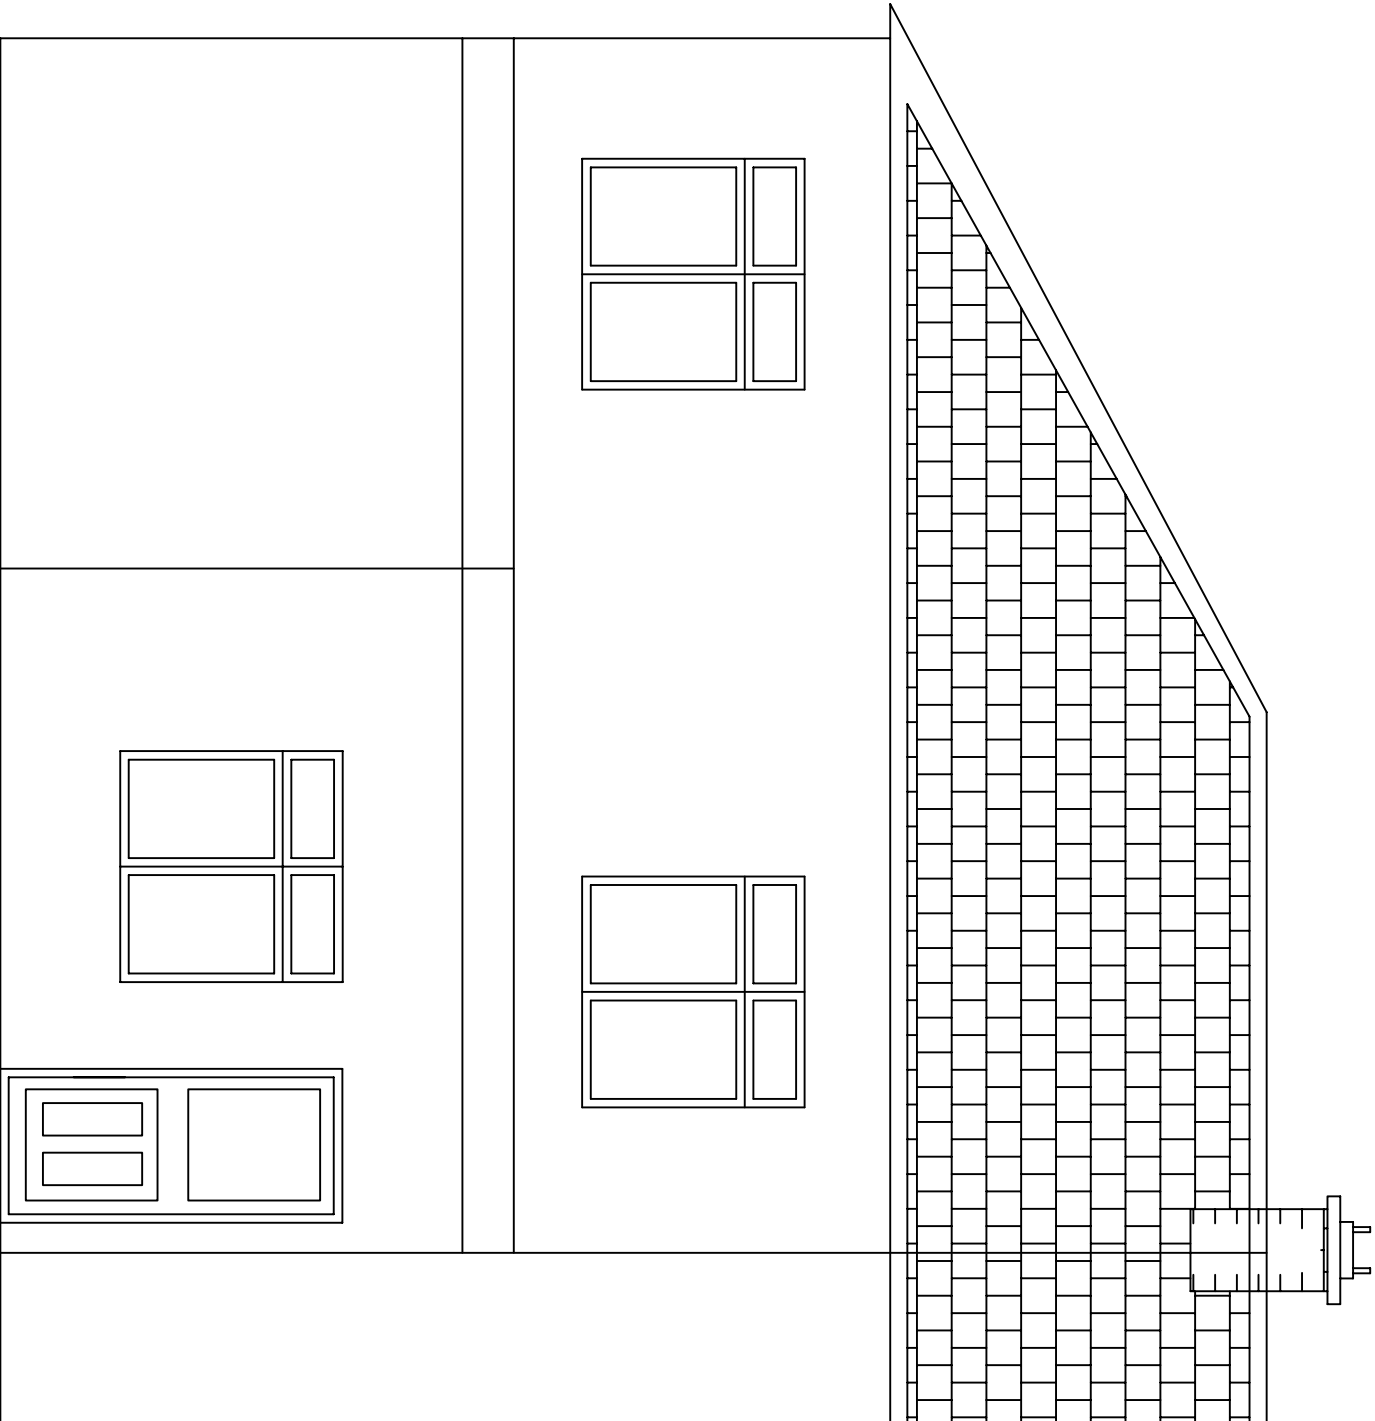

Proposed Rear
Elevation

Job 26 Botwell Crescent		Job No 26/UB3 2BE	
Client Mr W Mahadeva		Drawing No 010	Revision
TITLE Proposed Rear Elevation		Drawn ST	20/01/20 1:50
		Scale	Drg Size A3