


PLAN

REV	DATE	DESCRIPTION	BY
AMENDMENTS			
Project: 20 DUCKS HILL ROAD			
Title: BASEMENT CONSTRUCTION SEQUENCE STAGE 1			
Client:			
Architect:			
Designed: AH		Drawn: AH	
Checked: BE		Date: MAY 20	
Project No: 2047		Scale @ A3: 1:100	
Drawing No: 01		Revision:	

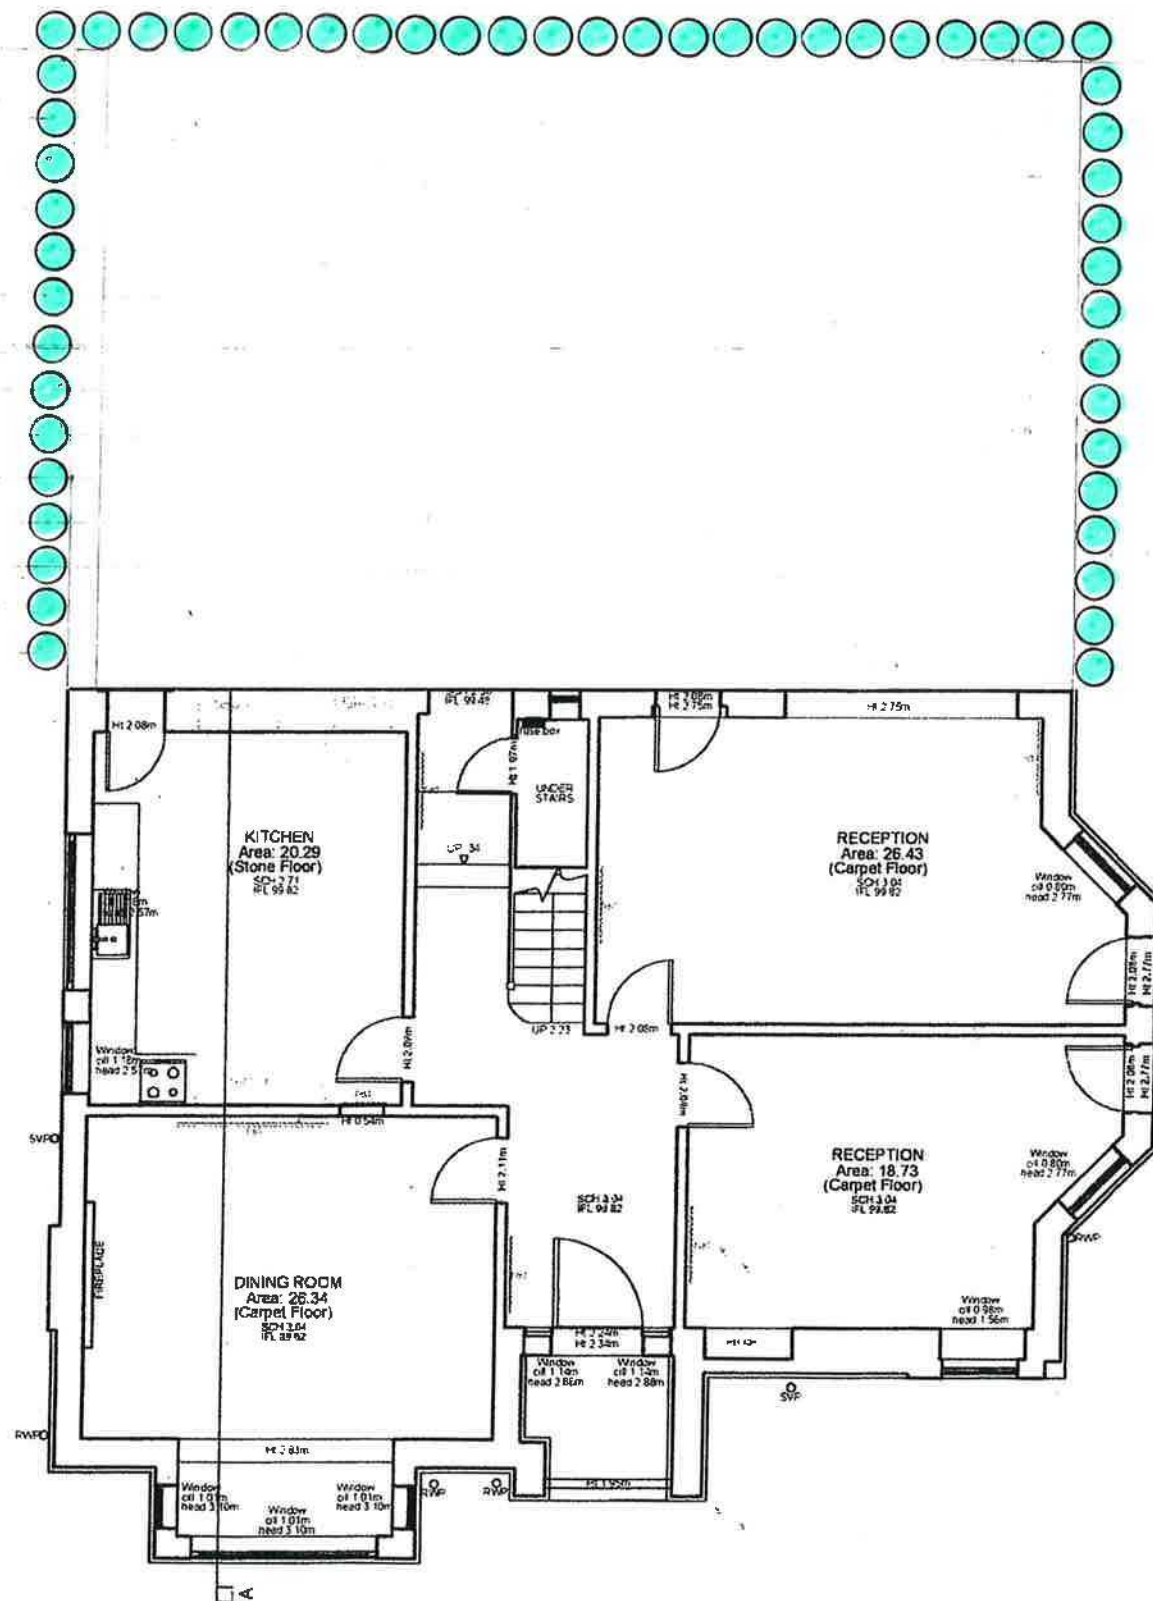

PLAN


STAGE 2
INSTALL CONTIGUOUS
PILED WALL

parmarbrook
URBAN

43A Ninfield Road, Bexhill on Sea, East Sussex TN39 5AF

Tel: 01424 215512
M: 07946 150256
E-mail: tony@parmarbrook.com

REV	DATE	DESCRIPTION	BY
AMENDMENTS			
Project: 20 DUCKS HILL ROAD			
Title: BASEMENT CONSTRUCTION SEQUENCE STAGE 2			
Client:			
Architect:			
Designed: AH			
Drawn: AH			
Checked: DB			
Date: MAY 20			
Project No: 20A7			
Scale: 1:100			
Drawing No: 02			
Revision:			

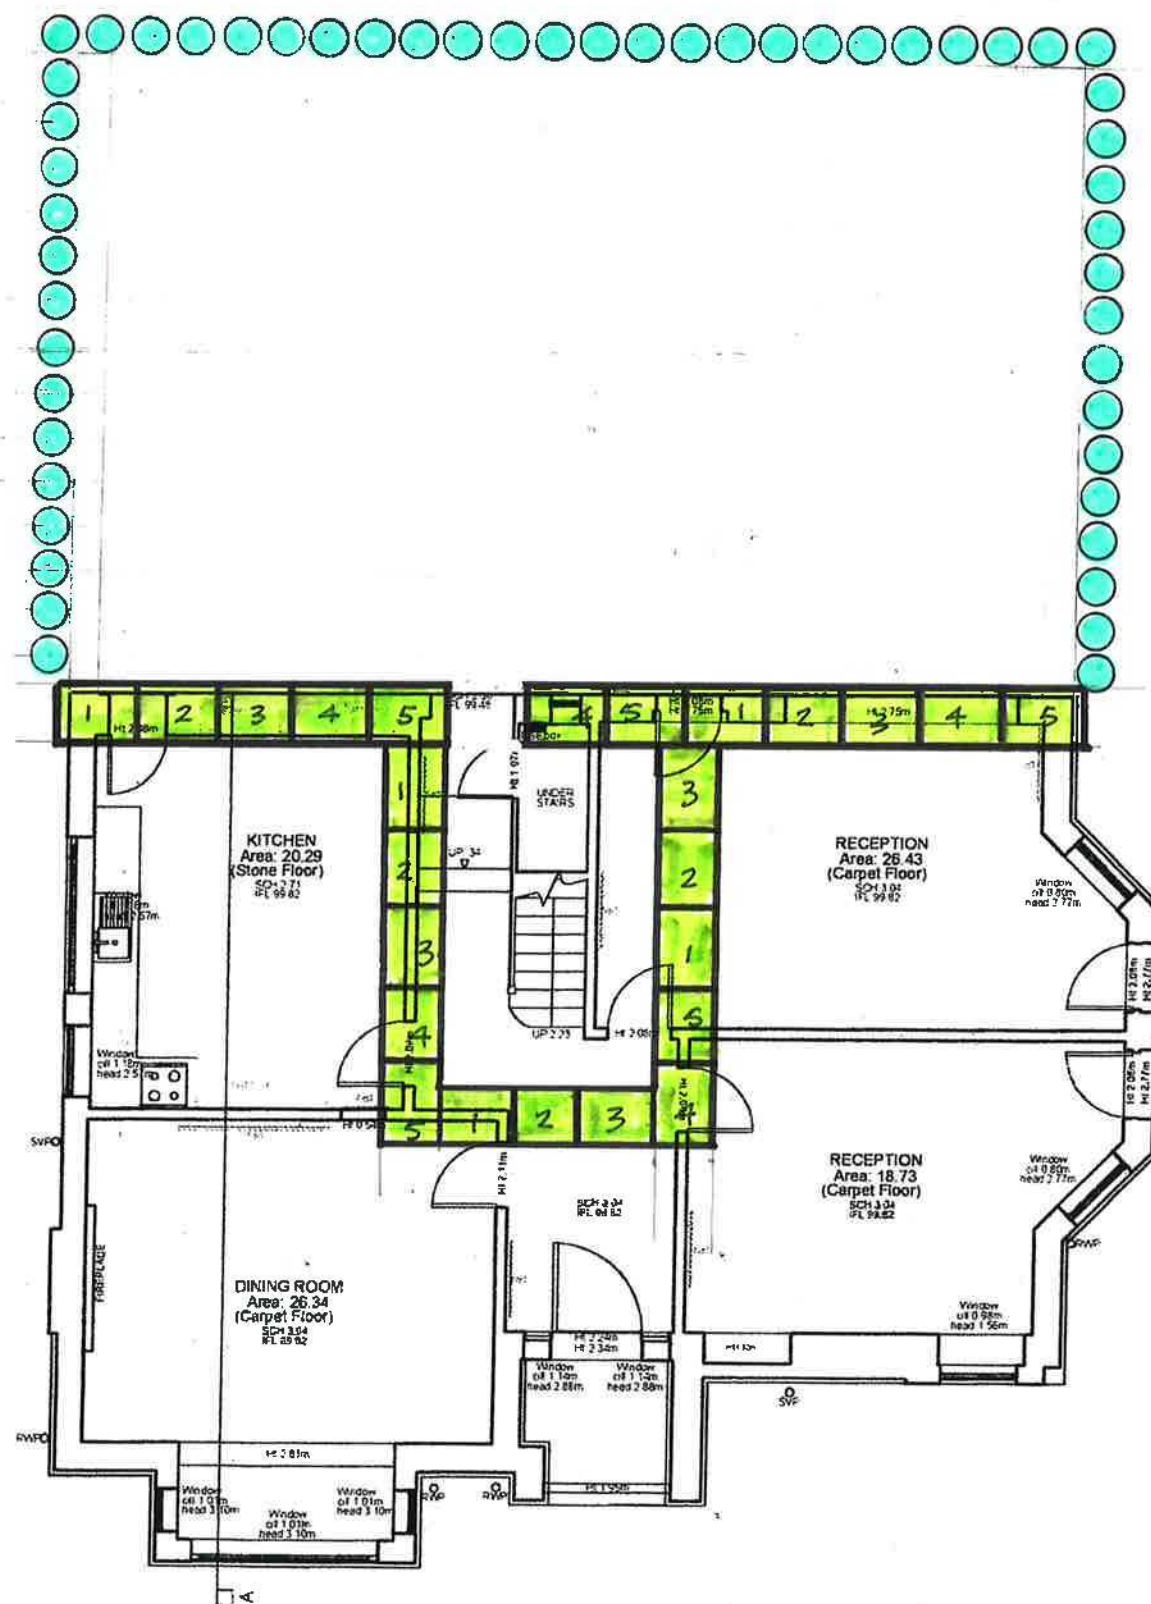

PLAN

STAGE 3
UNDERPIN EXISTING
WALLS


parmarbrook

URBAN

43A Ninkfield Road, Ruxhill, East Sussex TN39 5AL

Tel: 01424 215572
V: 01946 100256
E-mail: tony@parmarbrook.com

REV	DATE	DESCRIPTION	BY
AMENDMENTS			
Project:			
20 DUCKS HILL ROAD			
Title:			
BASEMENT CONSTRUCTION SEQUENCE STAGE 3			
Client:			
Architect:			
Designed: AH			
Drawn: AL			
Checked: DB			
Date: MAY 20			
Project No: 2047			
Scale: 1:100			
Drawing No: 03			
Revision:			

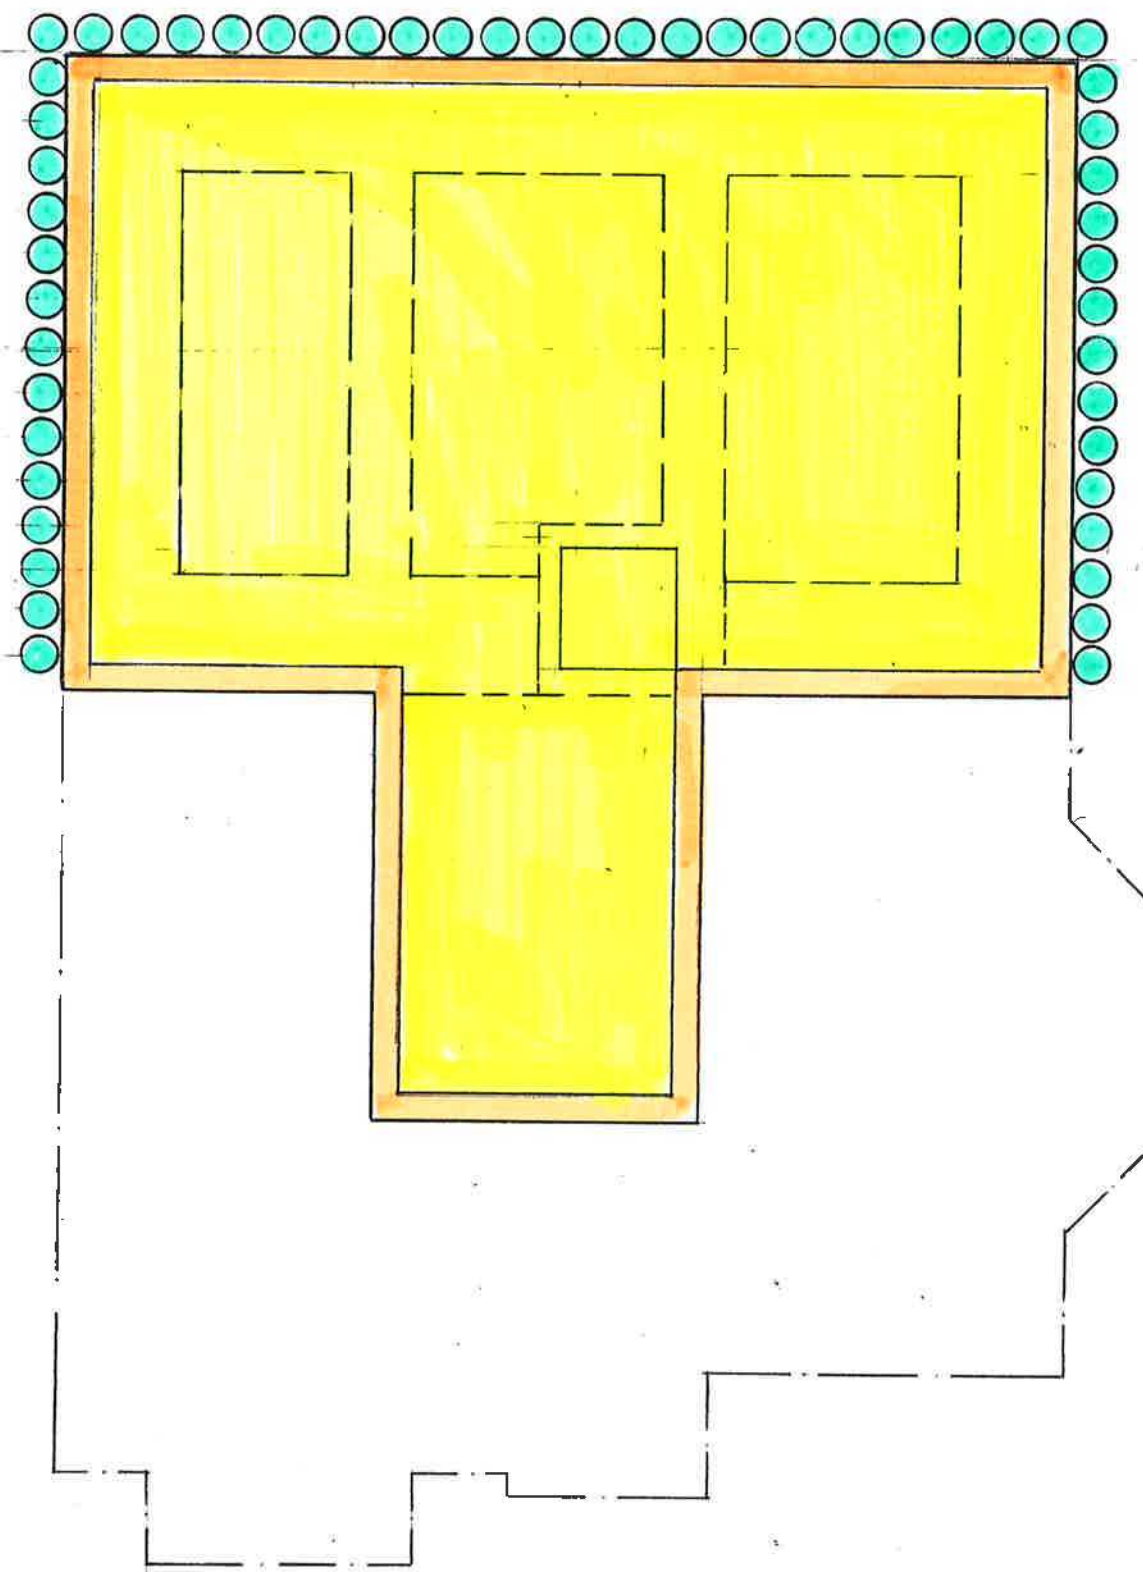

PLAN


- STAGE 4
- EXCAVATE TO FORMATION LEVEL
 - CAST BASEMENT SLAB AND WALL KICKERS

parmarbrook
URBAN

43A Ninfield Road, Bexhill on Sea, East Sussex. TN30 5AF

Tel: 01424 215572
M: 07946 150256
E-mail: tony@parmarbrook.com

REV	DATE	DESCRIPTION	BY
AMENDMENTS			
Project: 20 DUCKS HILL ROAD			
Title: BASEMENT CONSTRUCTION SEQUENCE STAGE 4			
Client:			
Architect:			
Designed: AM		Drawn: AM	
Checked: DB		Date: MAY 20	
Project No: 2047		Scale @ A3: 1:100	
Drawing No: 04		Revision:	

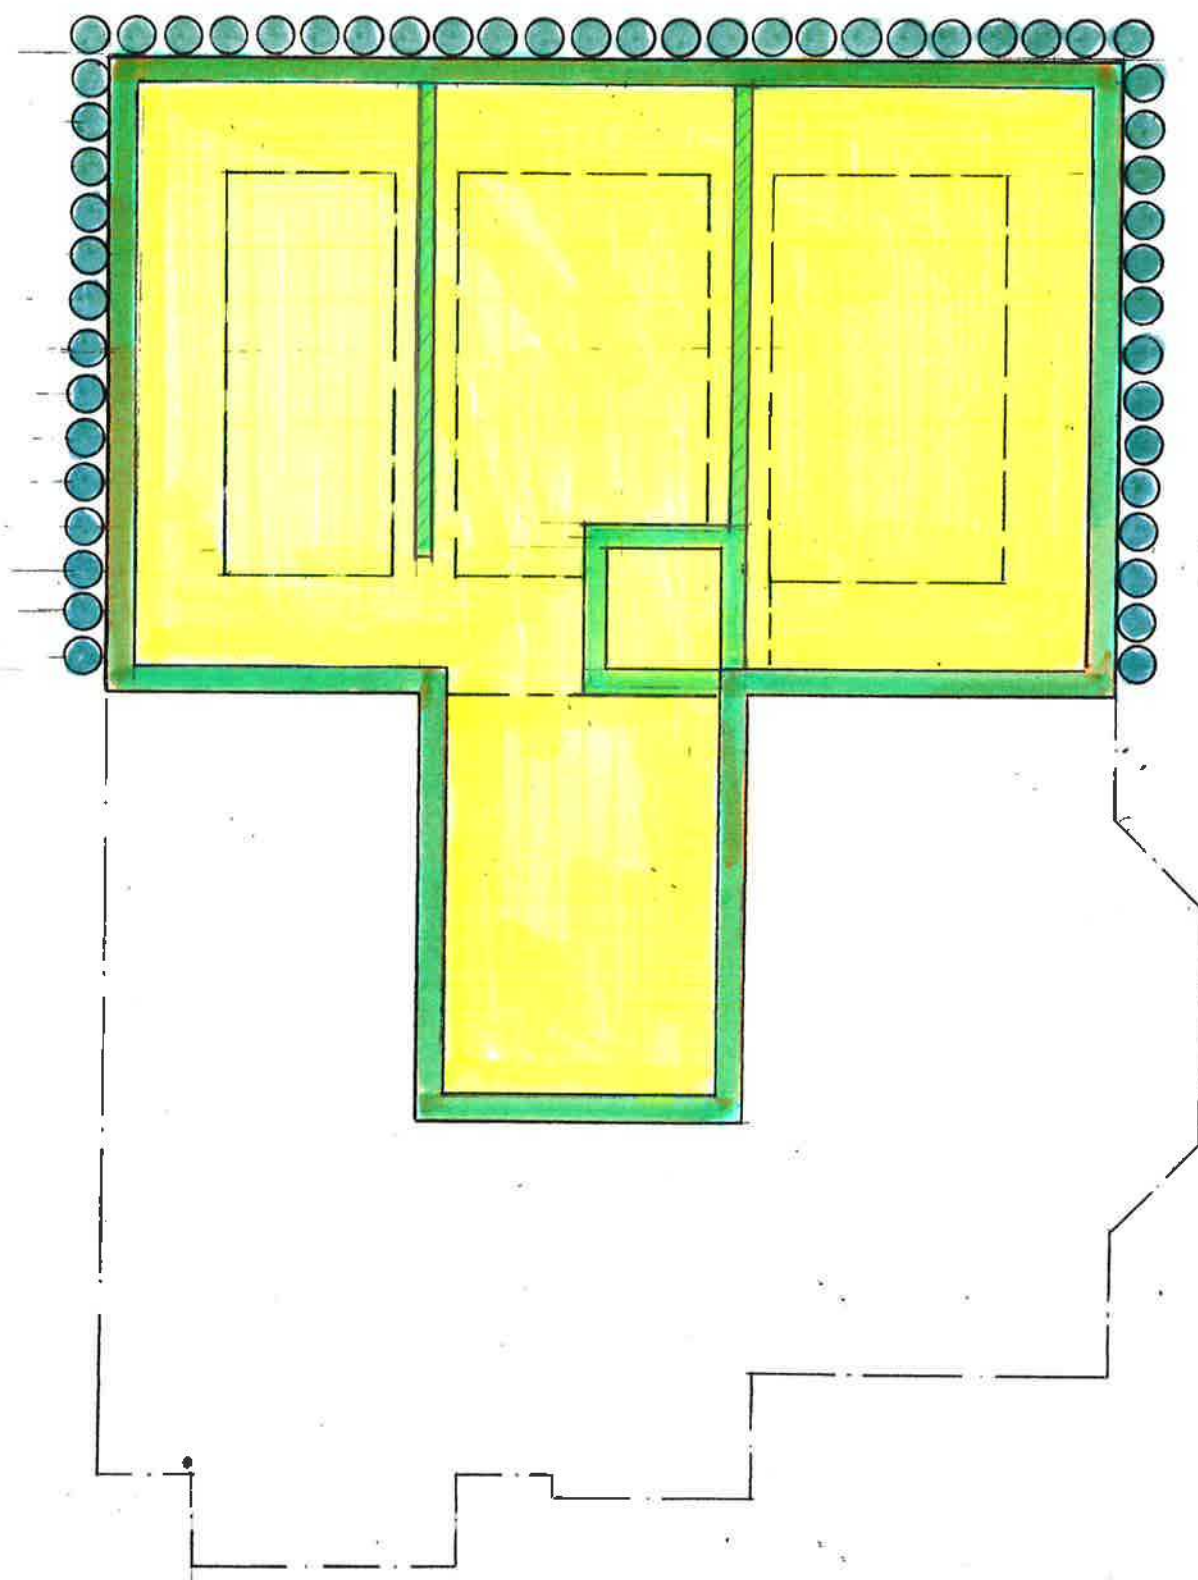

PLAN

STAGE 5
CONSTRUCT LOADBEARING
WALLS TO UNDERSIDE OF
GROUND FLOOR SLAB


parmarbrook

URBAN

43A Ninfeld Road, Bexhill on Sea, East Sussex TN39 5AL

Tel: 01424 215572
M: 07946 150256
E-mail: tony@parmarbrook.com

REV	DATE	DESCRIPTION	BY
AMENDMENTS			
Project:			
29 DUCKS HILL ROAD			
Title:			
BASEMENT CONSTRUCTION SEQUENCE STAGE 5			
Client:			
Architect:			
Designed: AH			
Drawn: AH			
Checked: DB			
Date: MAY 20			
Project No: 2047			
Scale @ A3: 1:100			
Drawing No: 05			
Revision:			

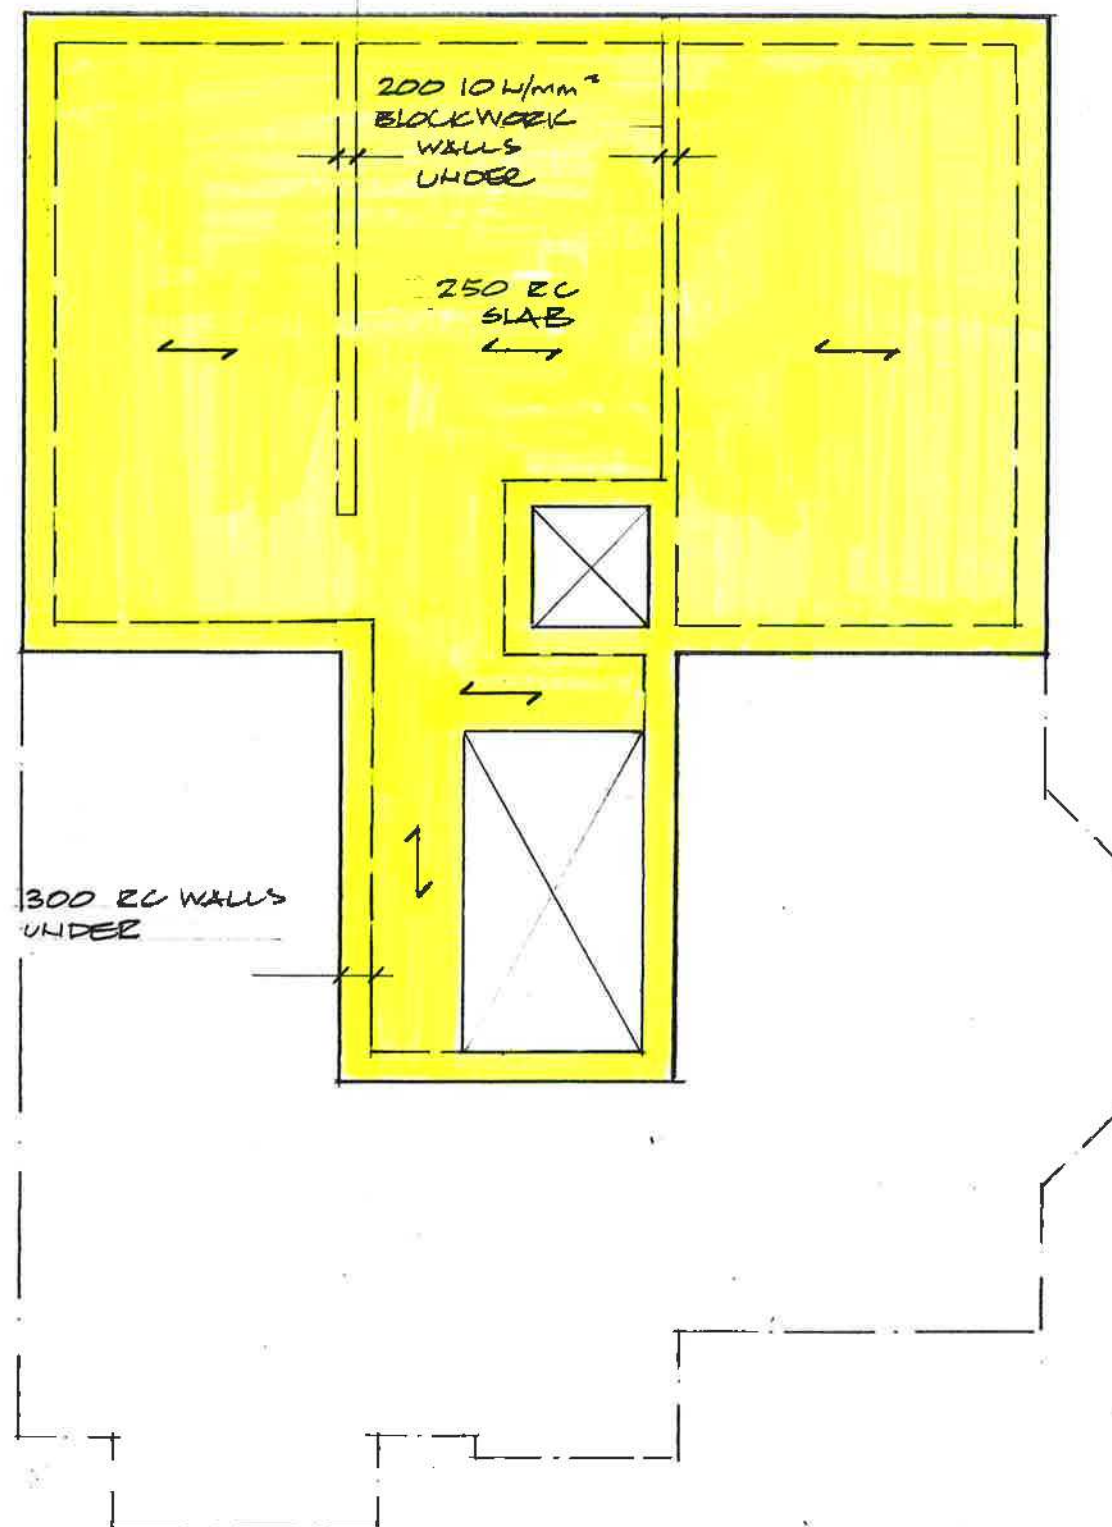

GROUND FLOOR PLAN

STAGE 6
CAST GROUND
FLOOR SLAB

REV	DATE	DESCRIPTION	BY
AMENDMENTS			
Project: 20 DUCKS HILL ROAD			
Title: BASEMENT CONSTRUCTION SEQUENCE STAGE 6			
Client:			
Architect:			
Designed: AH			
Drawn: AH			
Checked: DB			
Date: MAY 20			
Project No:			
Scale: 1:100			
Drawing No: 06			
Revision:			