




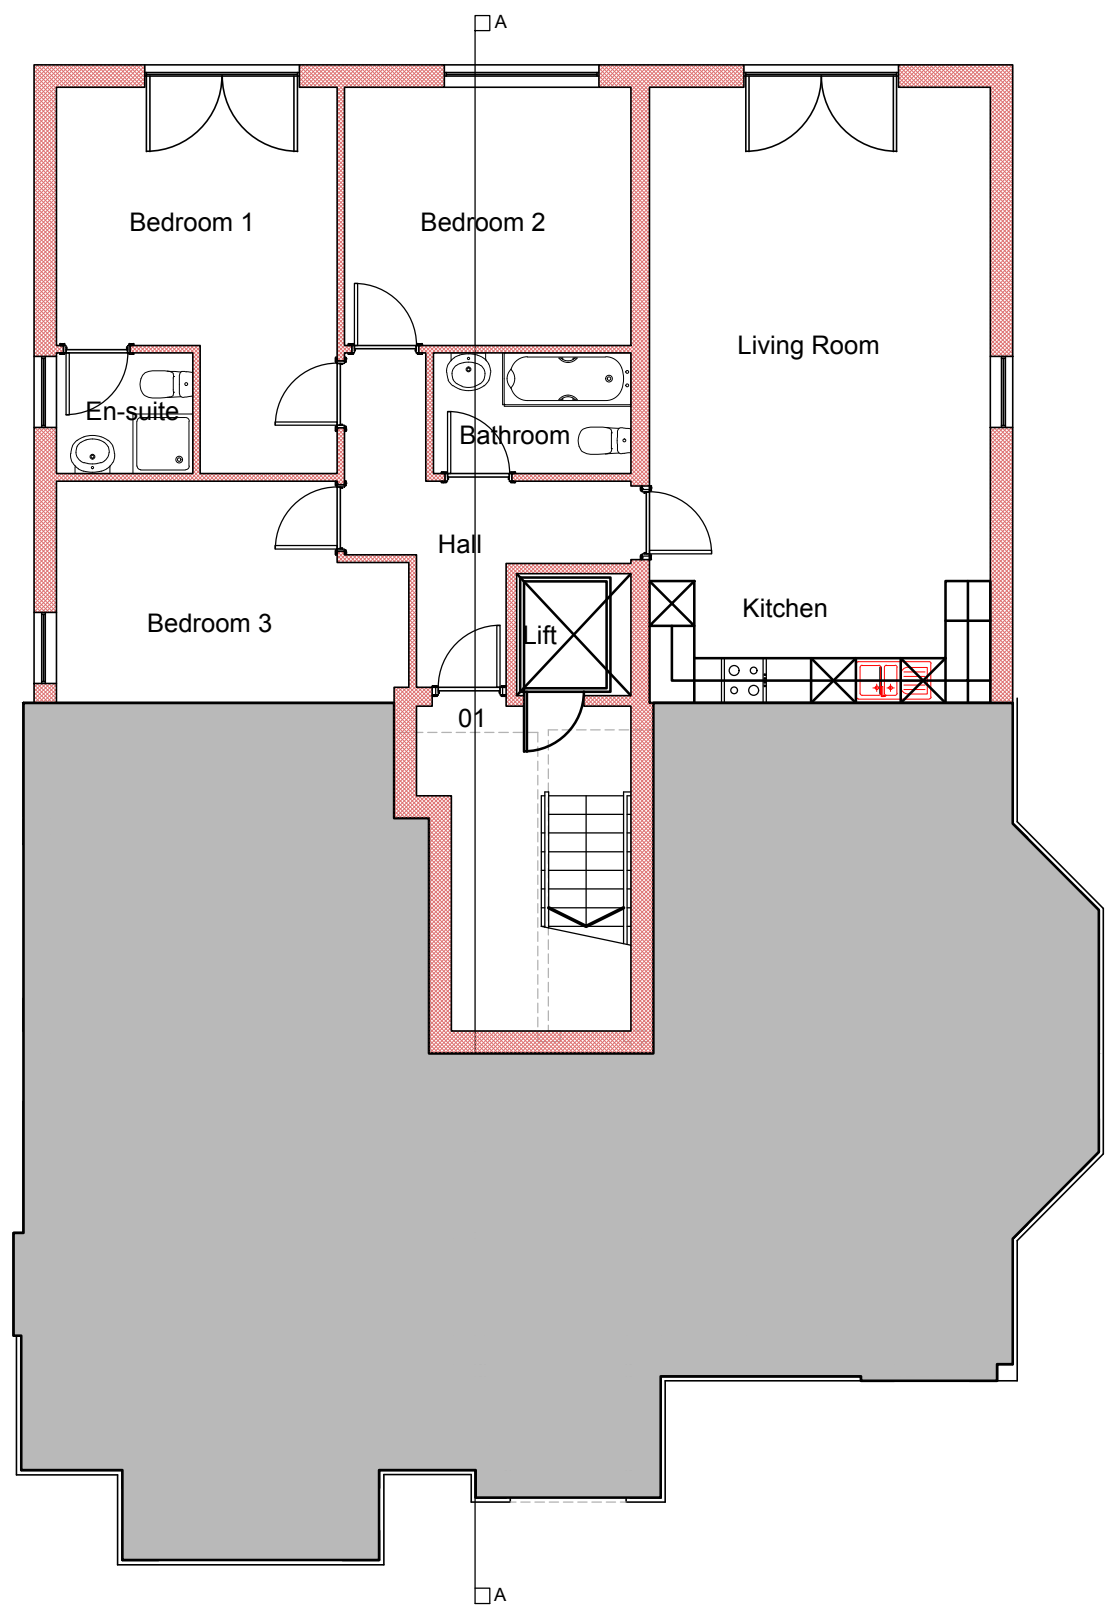


LOWER GROUND FLOOR PLAN

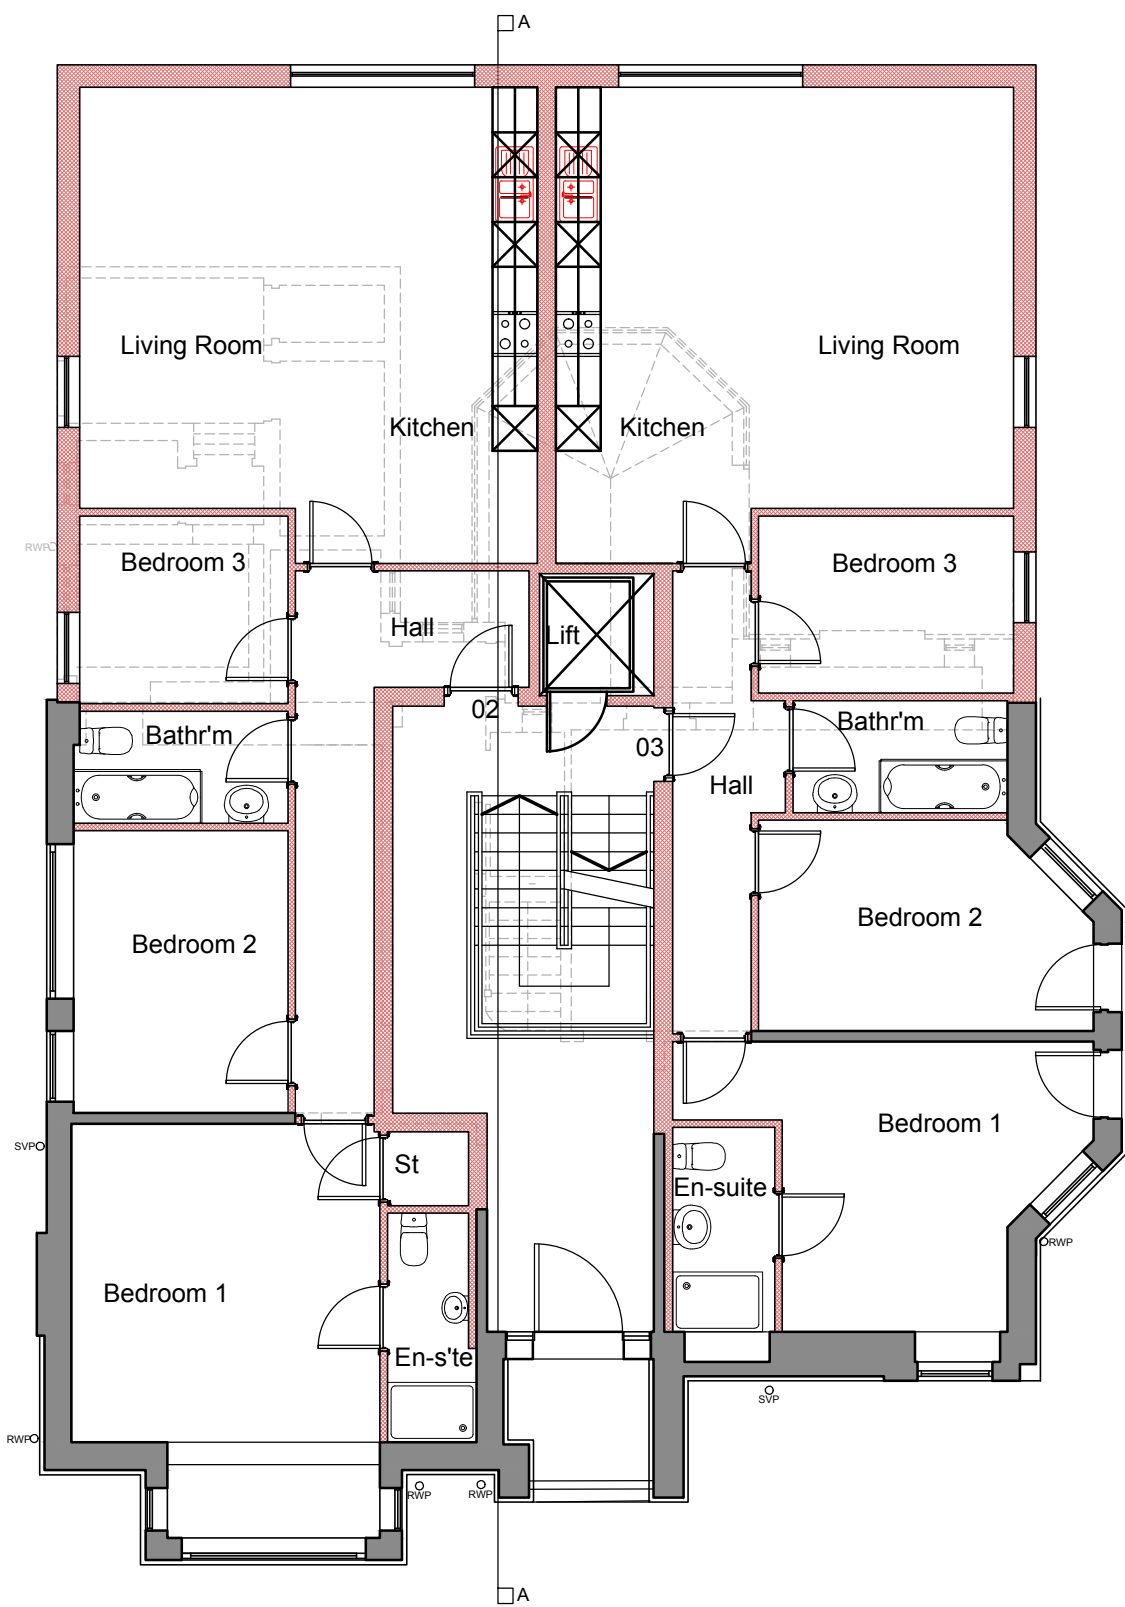

GROUND FLOOR PLAN

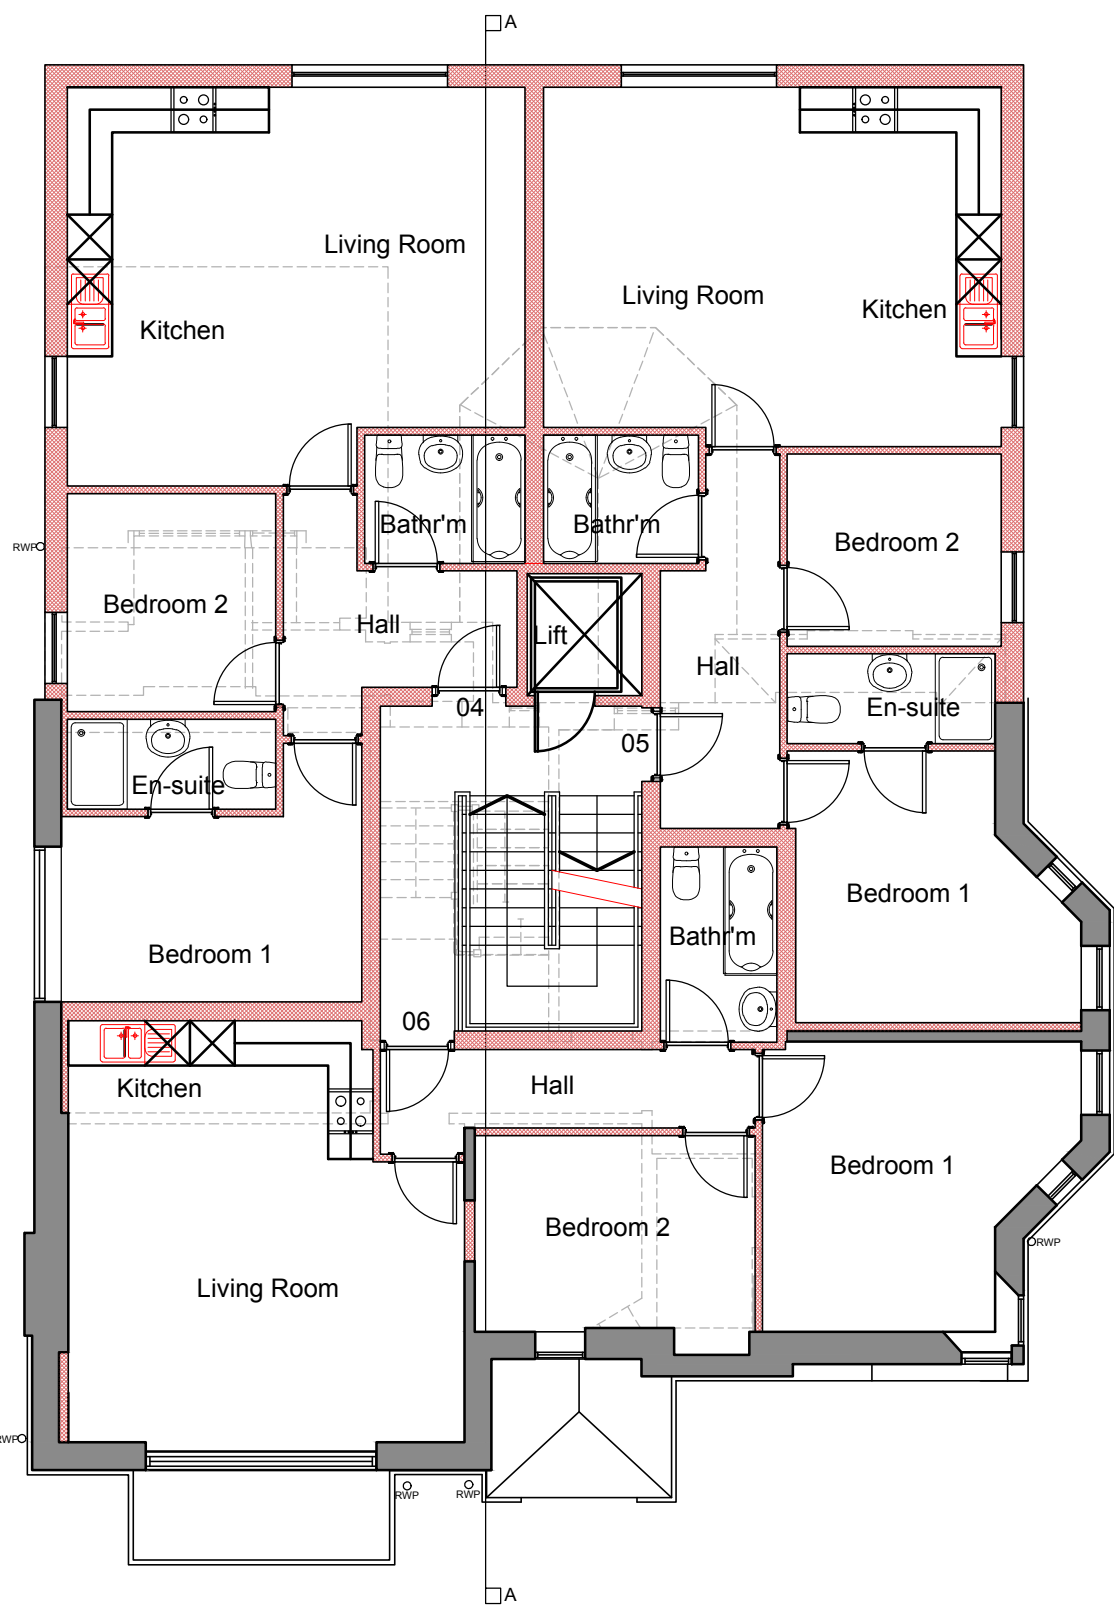

FIRST FLOOR PLAN

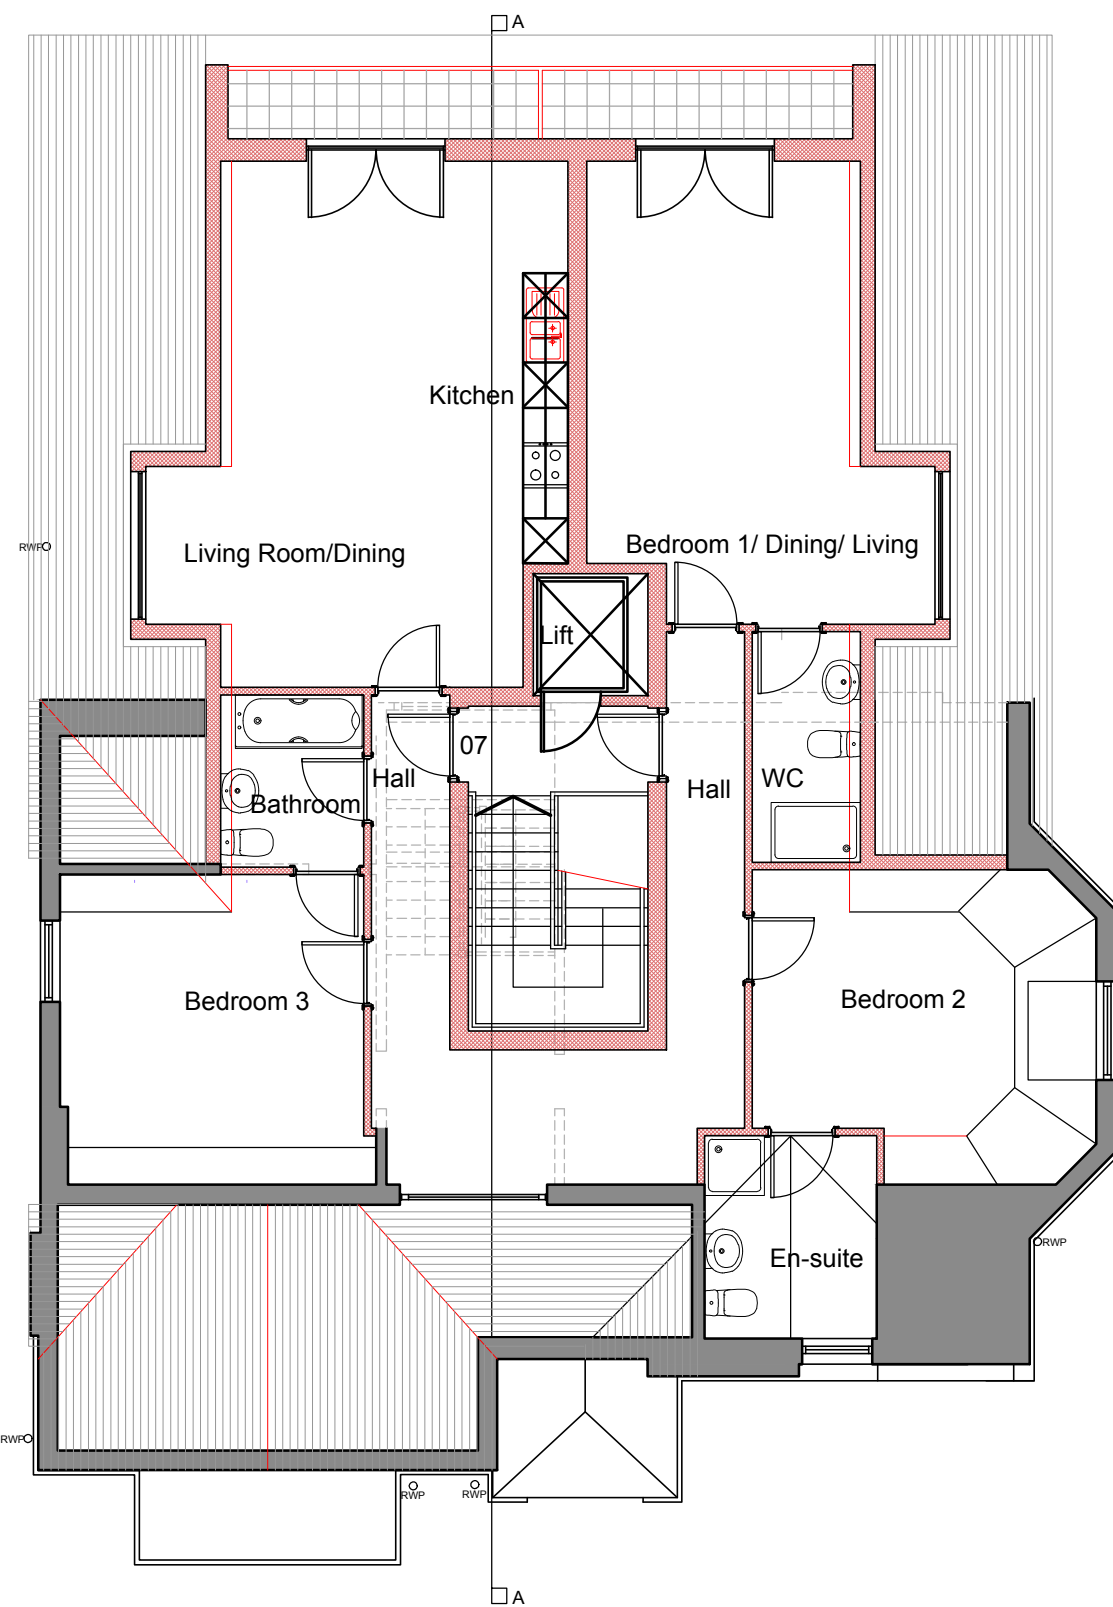

SECOND FLOOR PLAN



REAR ELEVATION

DATUM LEVEL = 97.00m




FLANK ELEVATION

DATUM LEVEL = 97.00m




FLANK ELEVATION

DATUM LEVEL = 97.00m

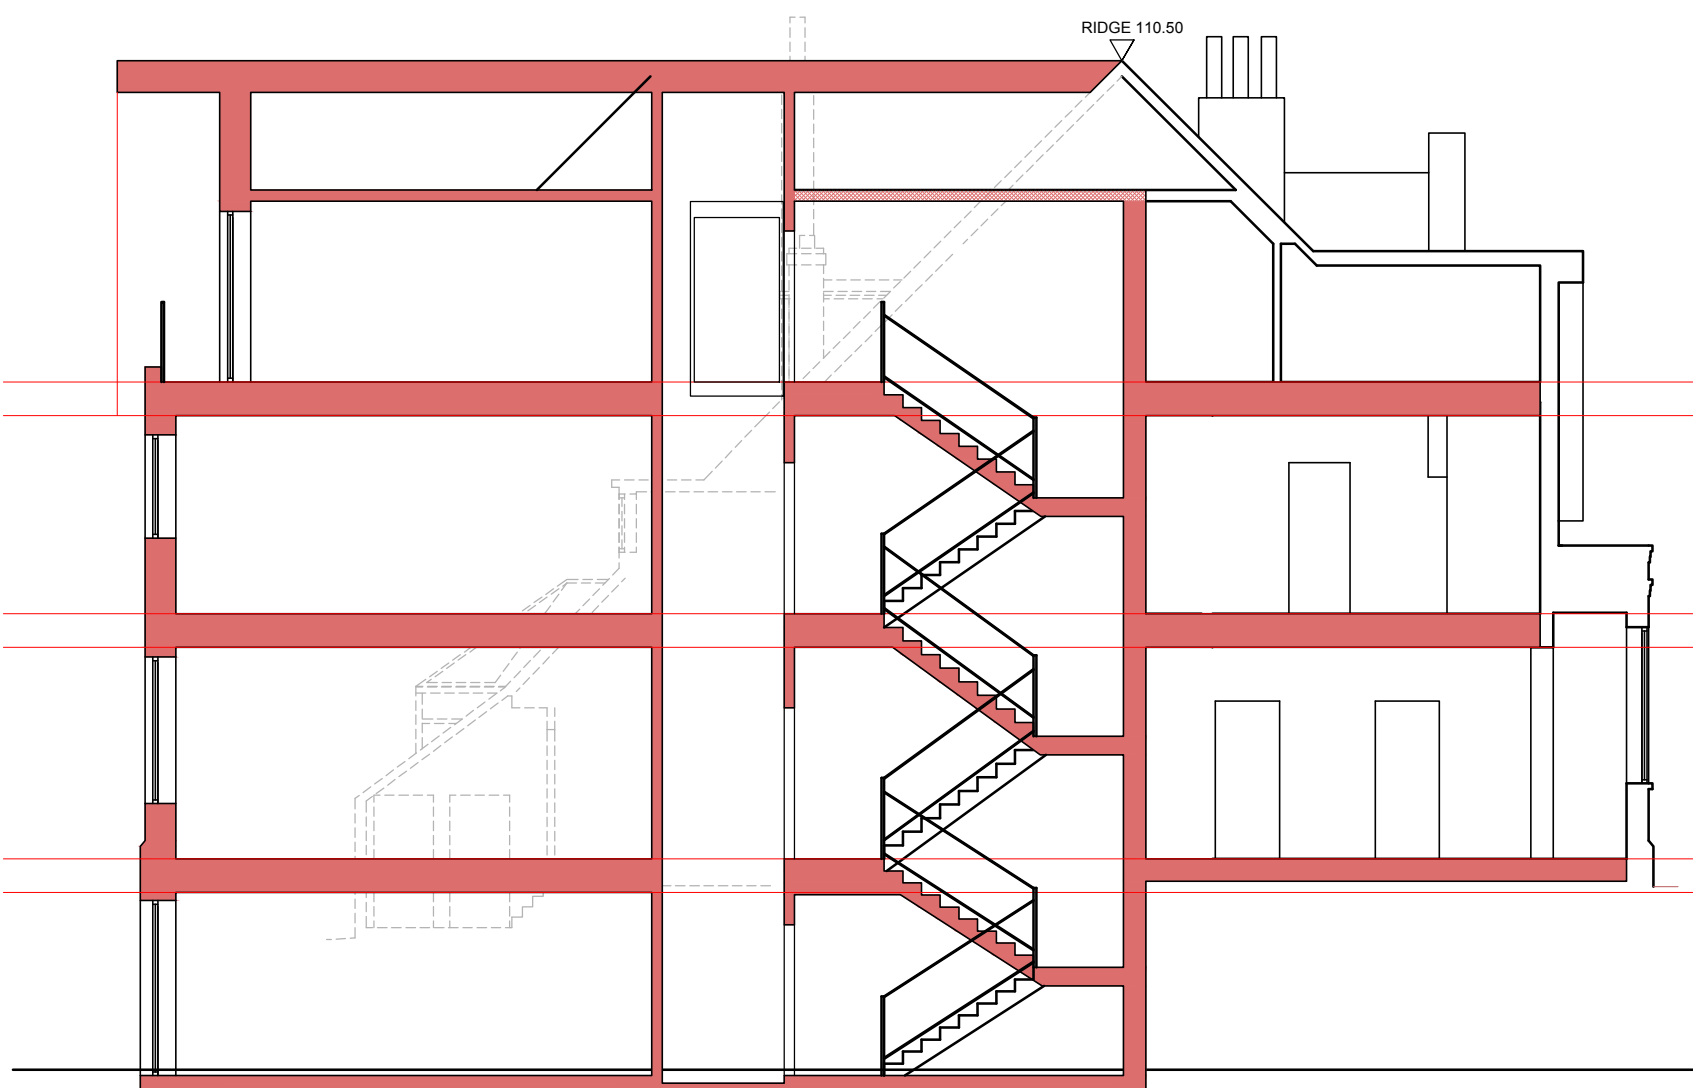


SECTION A-A

DATUM LEVEL = 97.00m

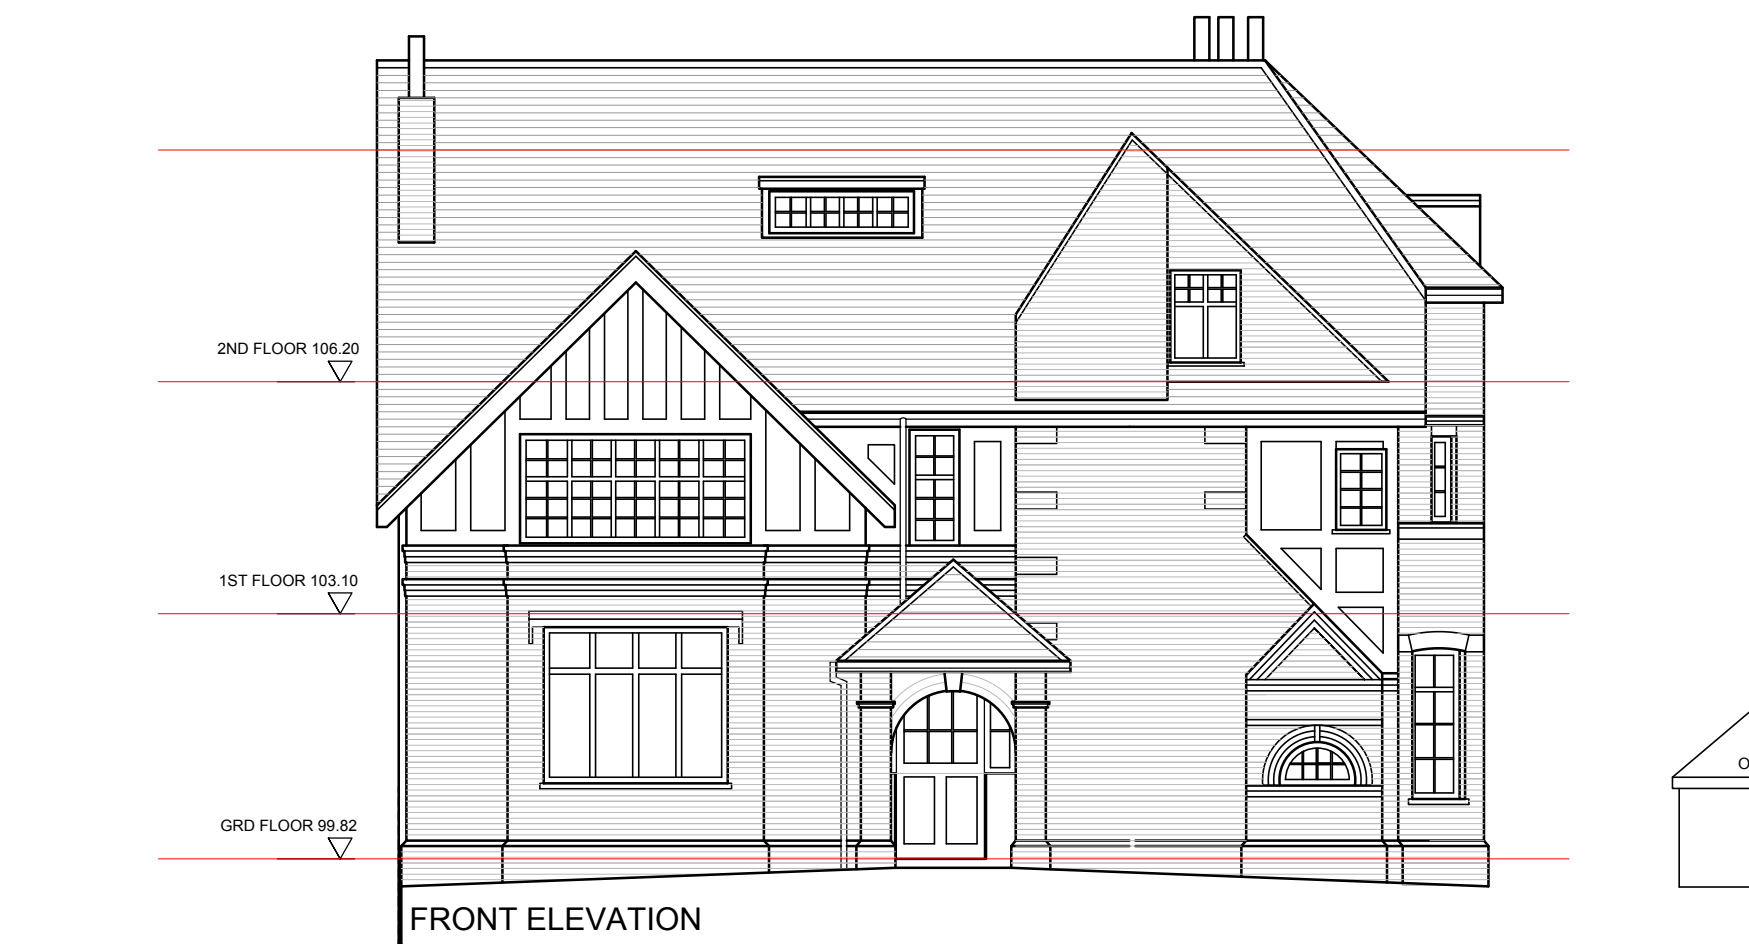

FRONT ELEVATION

FLAT NO	NO BEDS	AREA	DESIGN STANDARD
01	03	98.0	77.0
02	03	94.0	77.0
03	03	89.1	77.0
04	02	65.0	63.0
05	02	64.5	63.0
06	02	63.1	63.0
07	03	153.0	77.0
COMMON AMENITY 230SQ M			

 

DRAFT

All dimensions and levels to be checked on site by contractor prior to preparation of shop drawings and commencement of work on site. Dimensions MUST NOT be scaled from this drawing. This drawing and the copyrights and patents therein are the property of the Architect and may not be used or reproduced without consent. This drawing is to be read in conjunction with all relevant consultants and/or specialist's drawings/documents and any discrepancies or variations are to be notified to the Architect before the affected work commences. All works on site are to be carried out fully in accordance with current CDM regulations and recommendations, current Building Regulations, British Standards and Codes of Practice as appropriate.

Project
29 DUCKS HILL ROAD
NORTHWOOD

Drawing
PROPOSED FLOOR PLANS
AND ELEVATIONS

SEABROOK
ARCHITECTS
CHARTERED ARCHITECTS

Link House, St. Marys Way, Chesham, Bucks HP5 1HR
Tel: 01494 778918 e-mail: info@seabrookarchitects.co.uk

Drawn By NM Date DEC 2019

Checked By JS Date

Approved By Scale 1:100 @ A1

Drawing No. Rev.
5698-PL004 A