


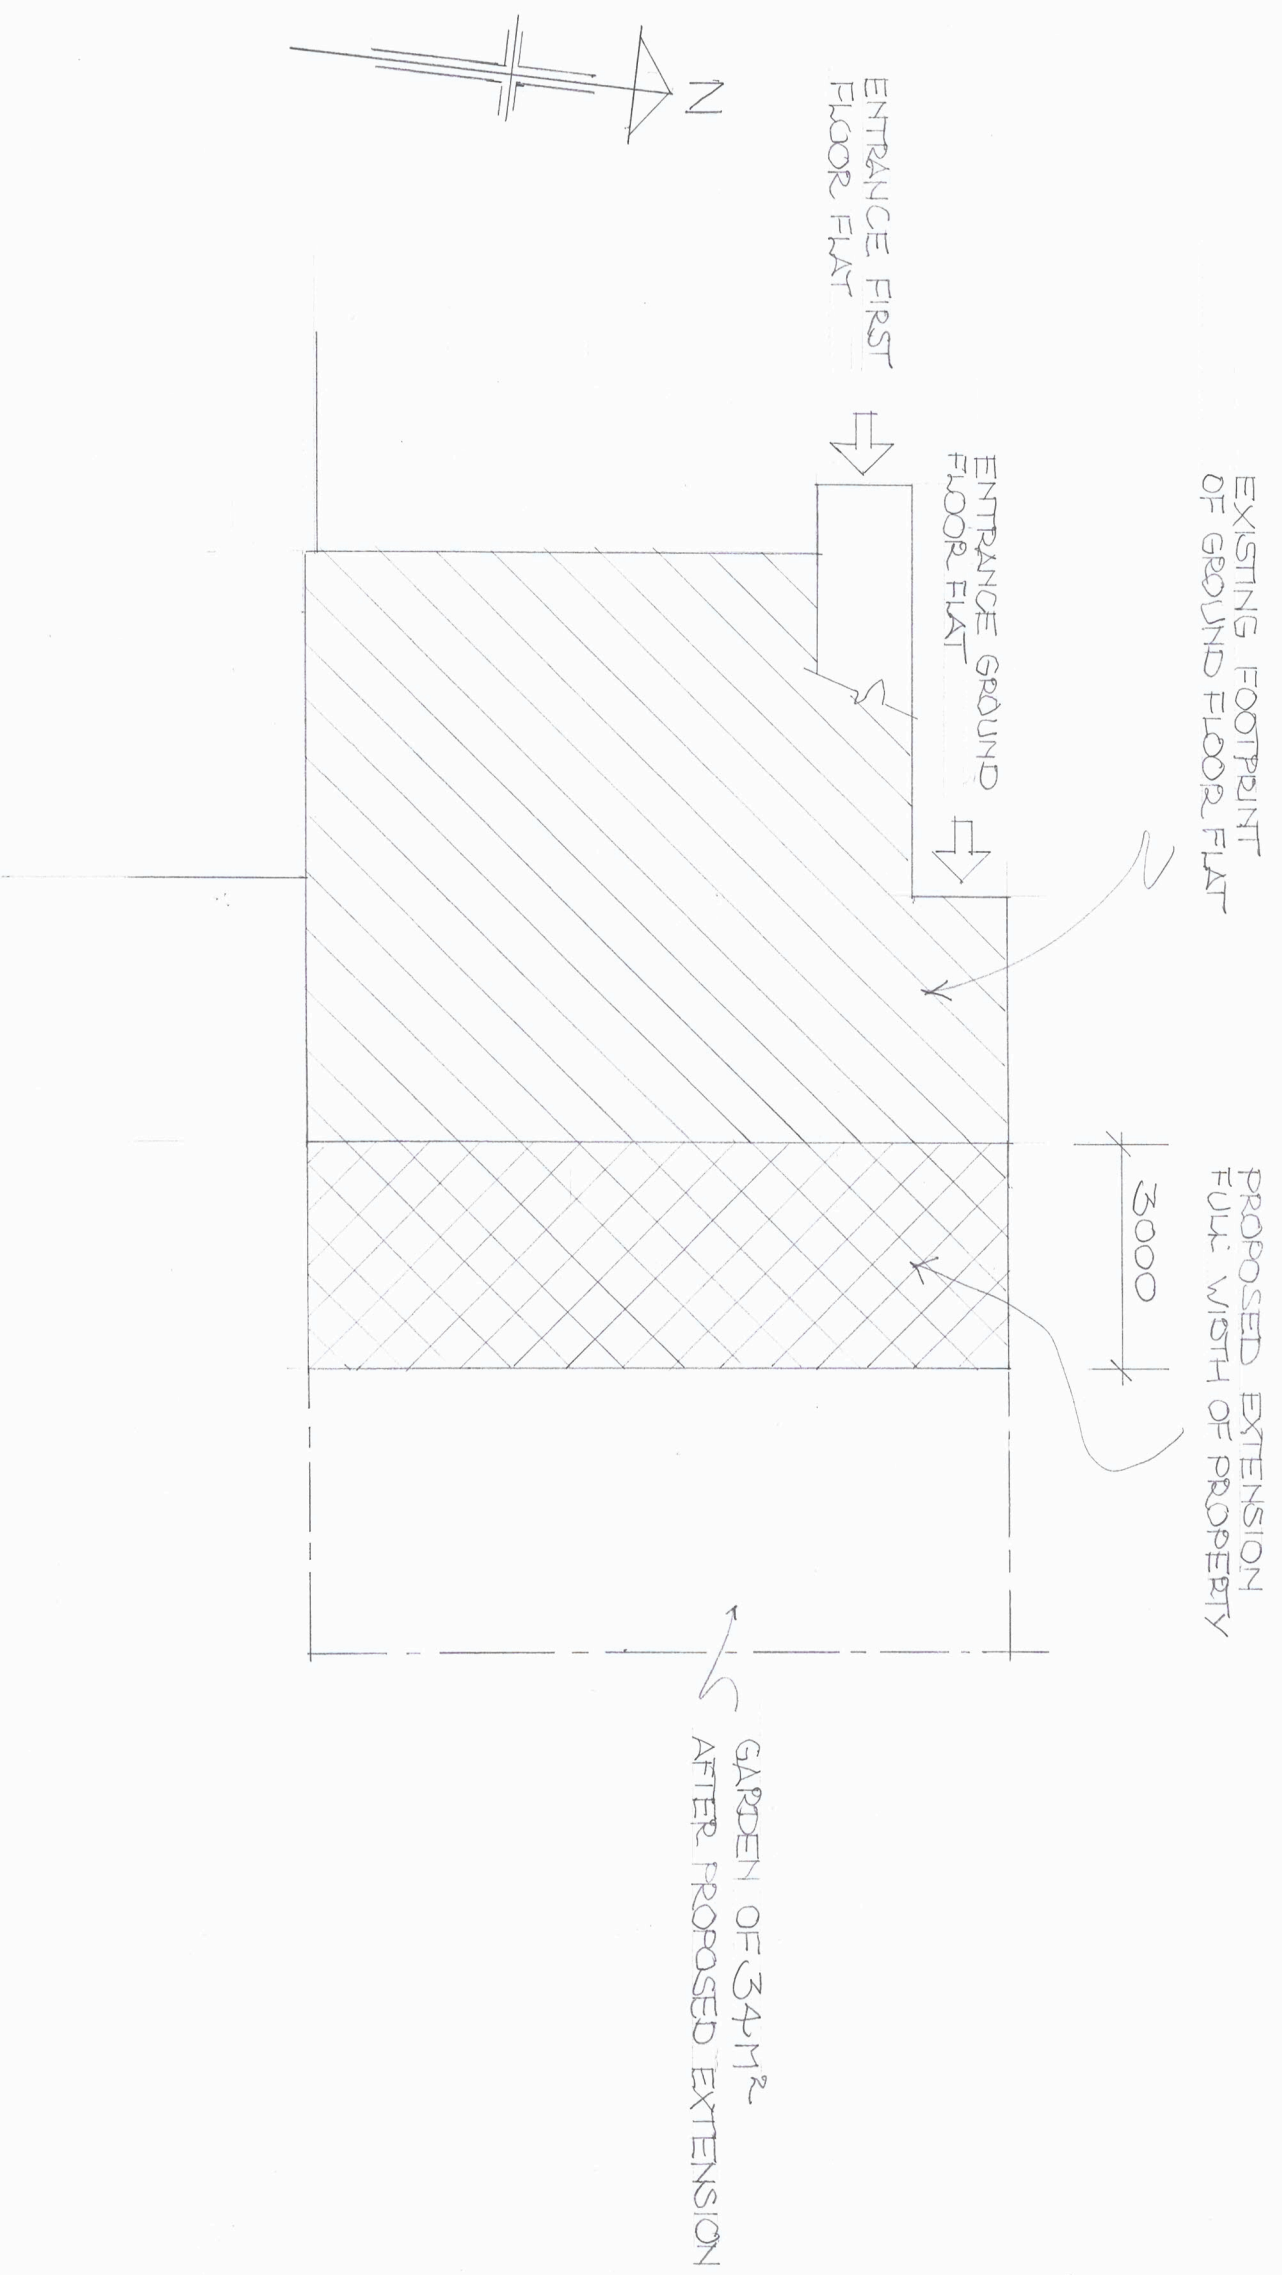


SITE PLAN
SCALE 1:100



Proposals for

5 Verbena Close
West Drayton
UB7 7UT

Dwg No.
VC
1

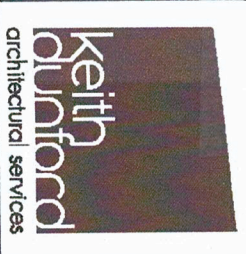

keithdunford@gmail.com 07932174640