
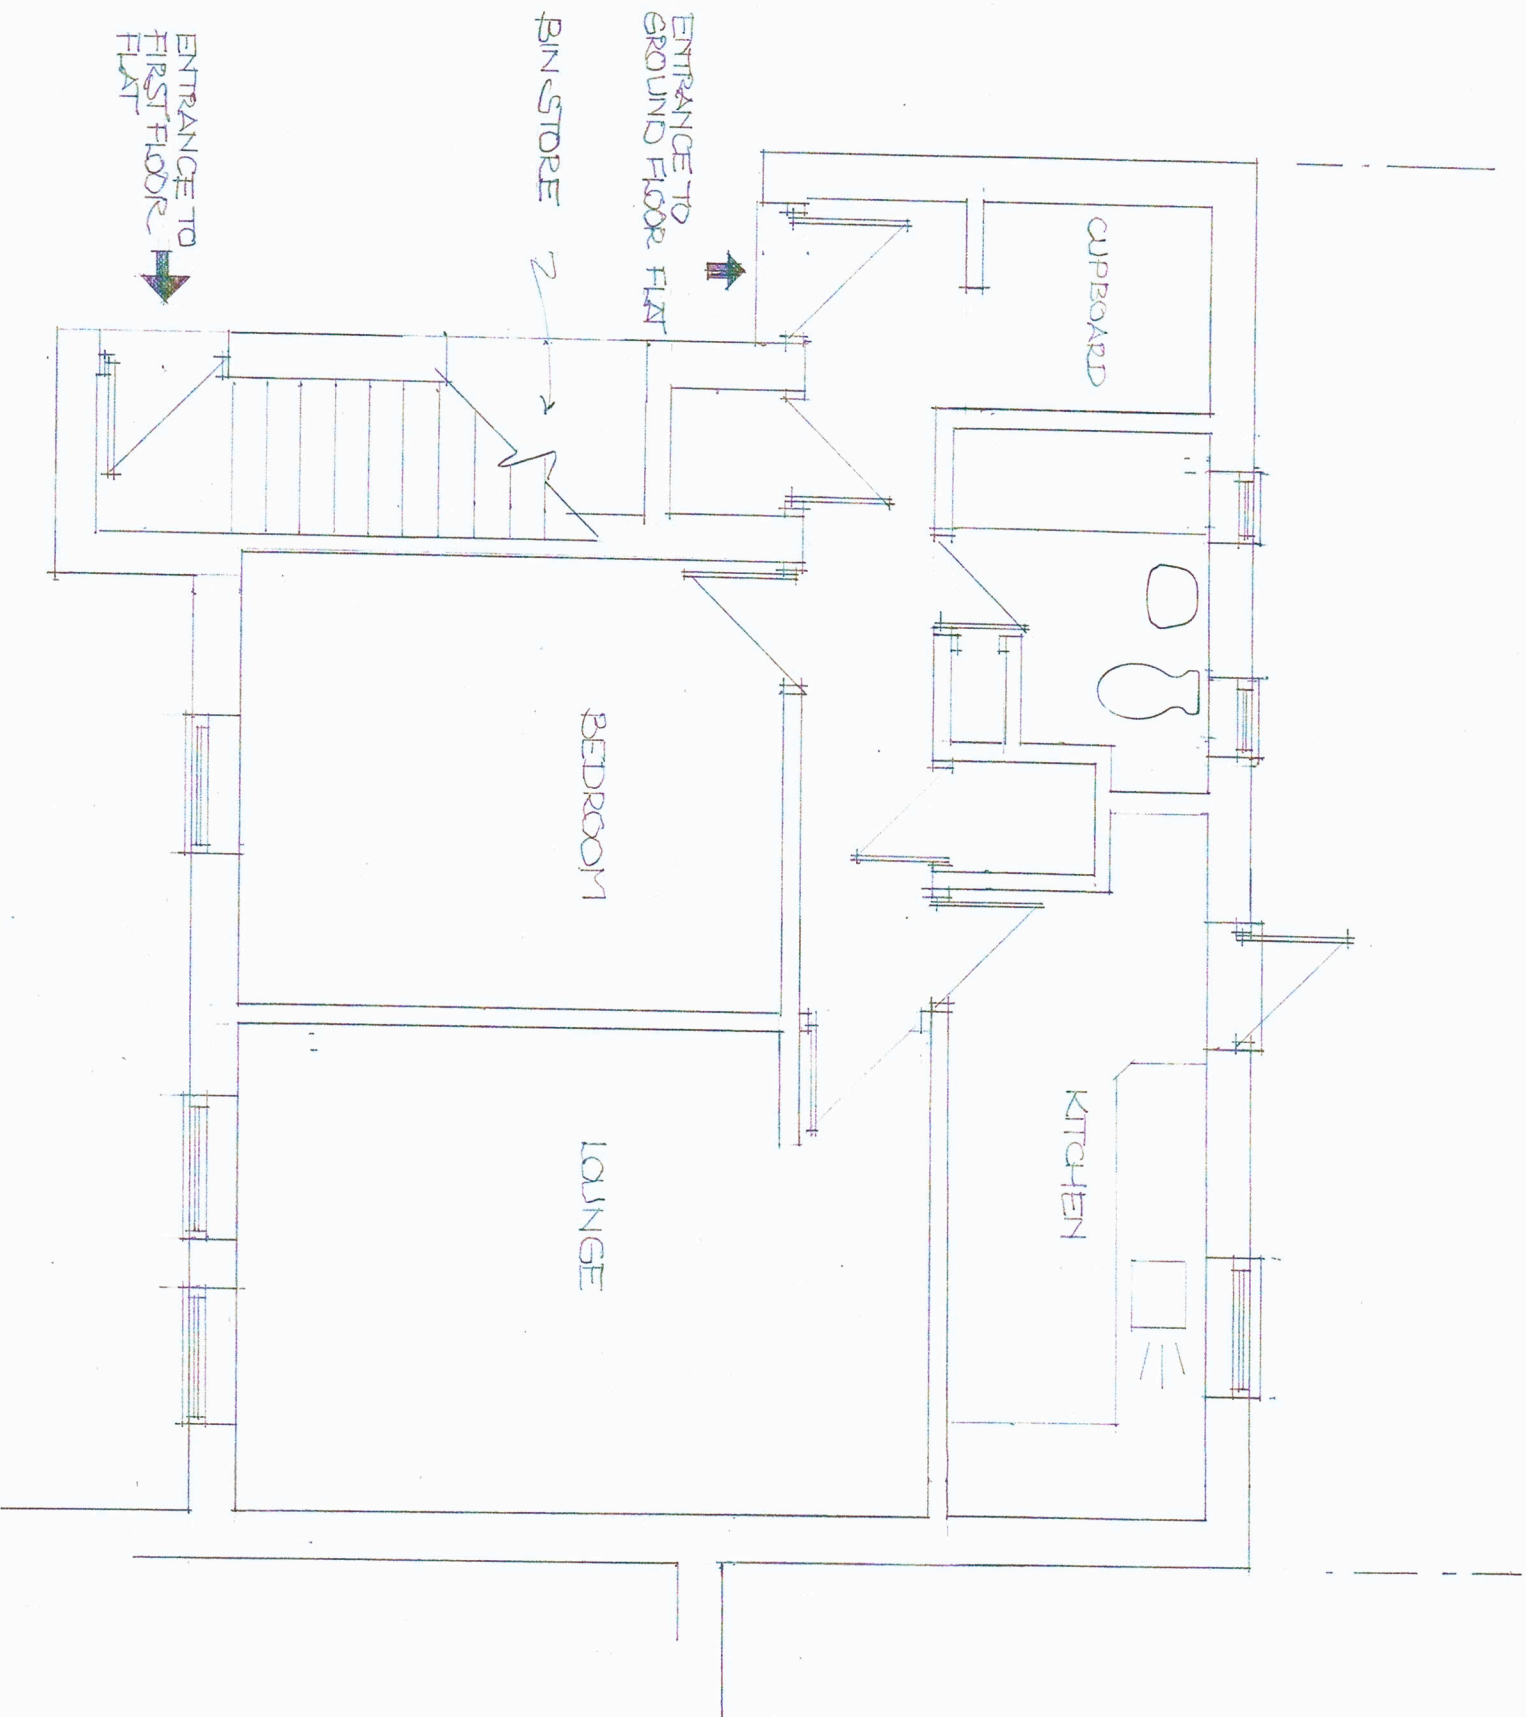


GROUND FLOOR PLAN - EXISTING

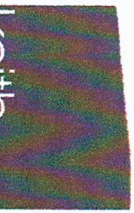

Proposals for 5 Verbena Close West Drayton UB7 7UT	Dwg No. VC 2	 keith dunford architectural services
keithdunford@gmail.com 07932174640		