


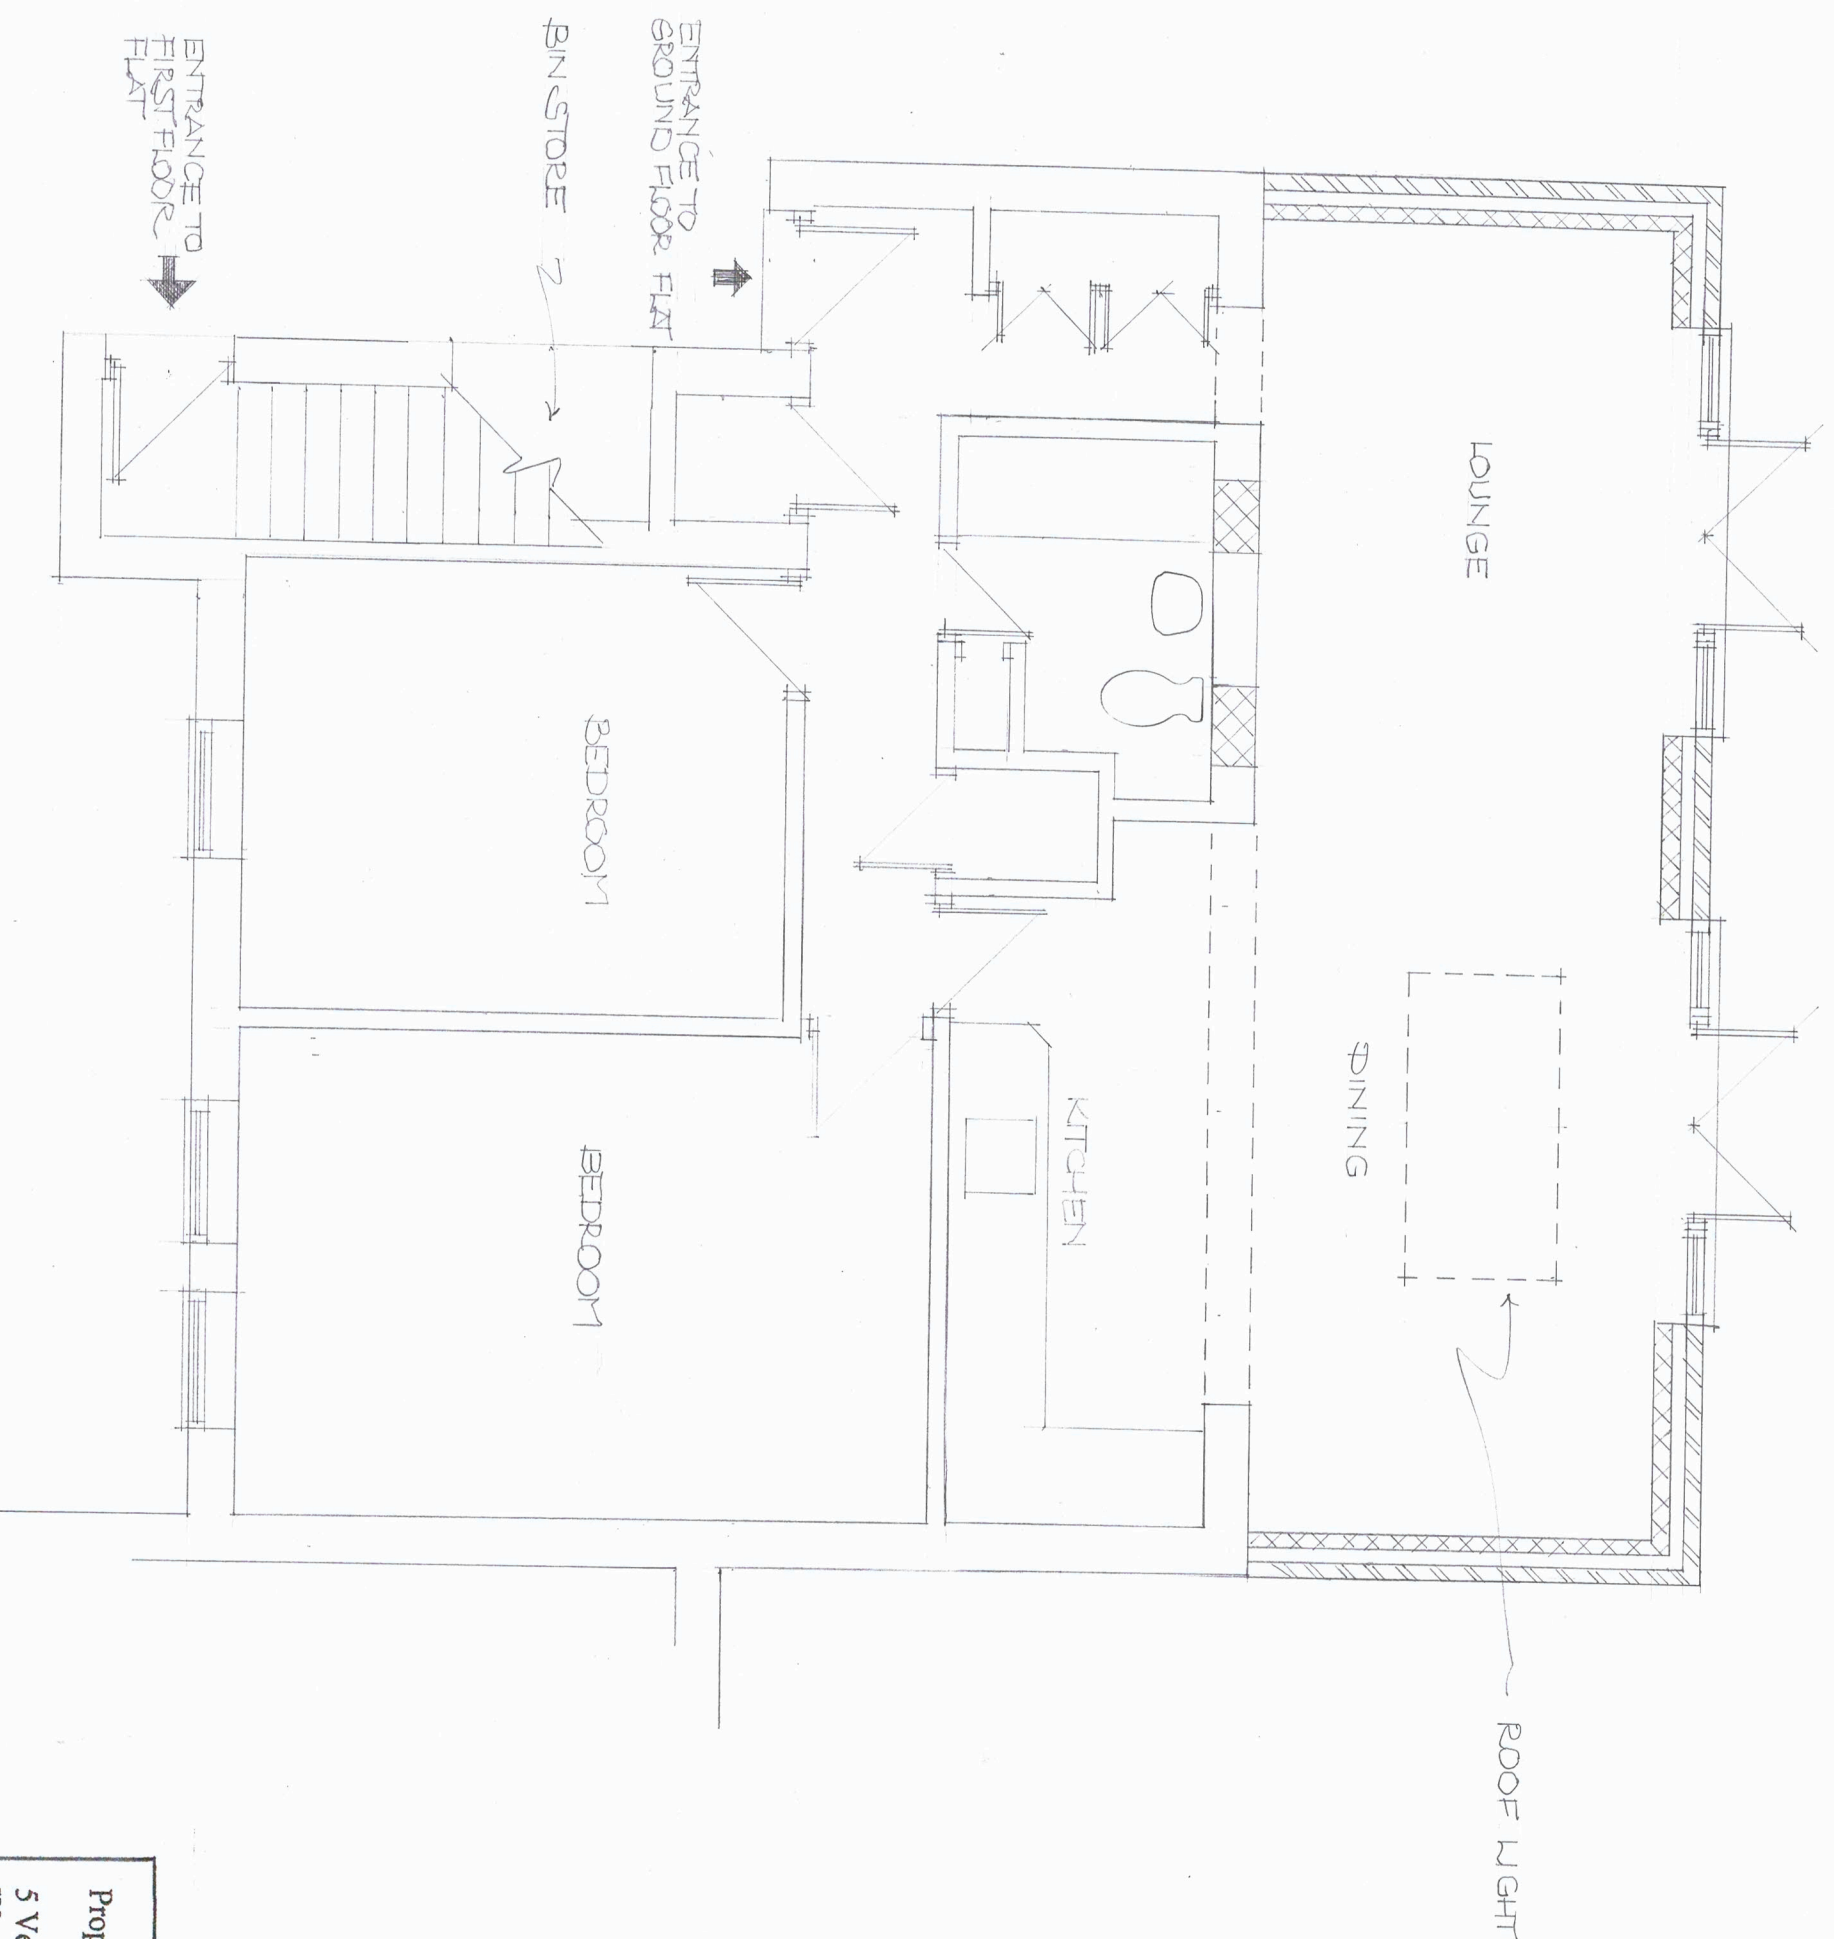

SCALE 1:50

0.0 1.0 2.0 3.0 4.0 5.0

GROUND FLOOR PLAN - PROPOSED

Proposals for 5 Verbena Close West Drayton UB7 7UT	Dwg No. VC 4	 keith dunford architectural services
keithdunford@gmail.com 07932174640		