


1 EXISTING FRONT ELEVATION

1 : 150




2 EXISTING FLANK ELEVATION (SOUTH)

1 : 150

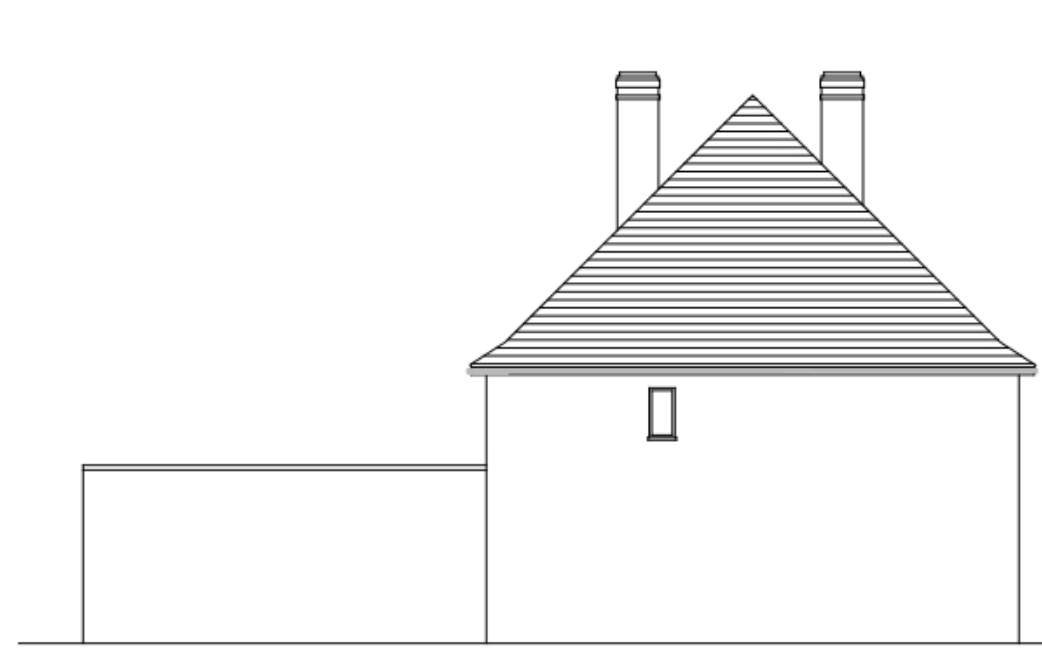


5 LOCATION PLAN

1 : 1250

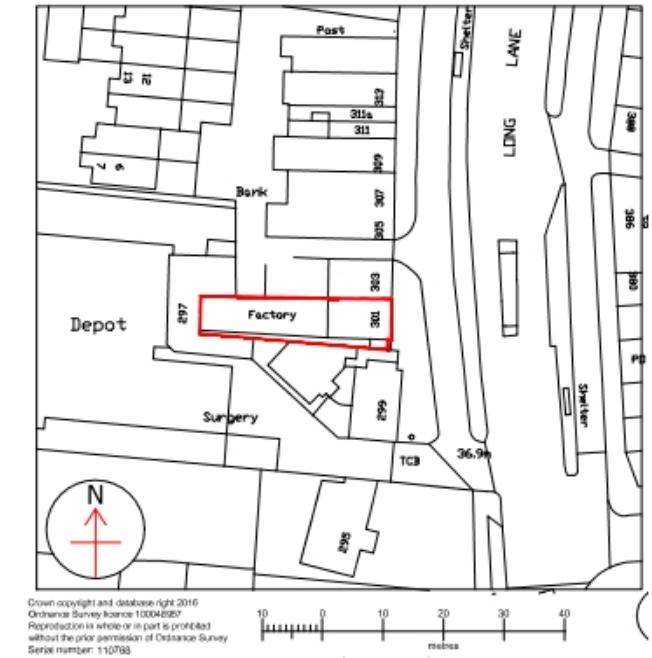


3 EXISTING REAR ELEVATION

1 : 150

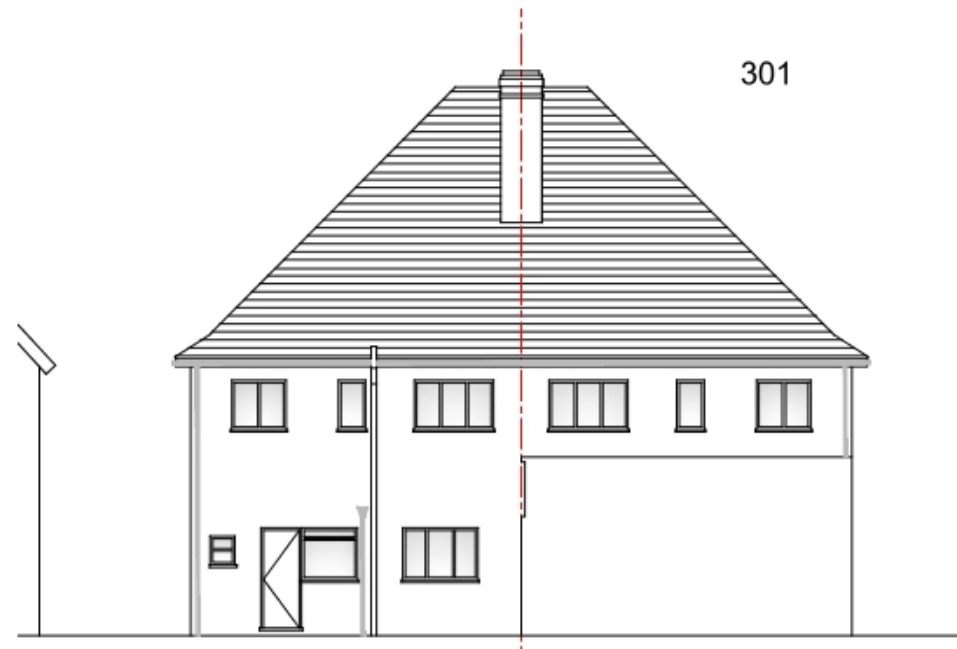


4 EXISTING FLANK ELEVATION (NORTH)

1 : 150

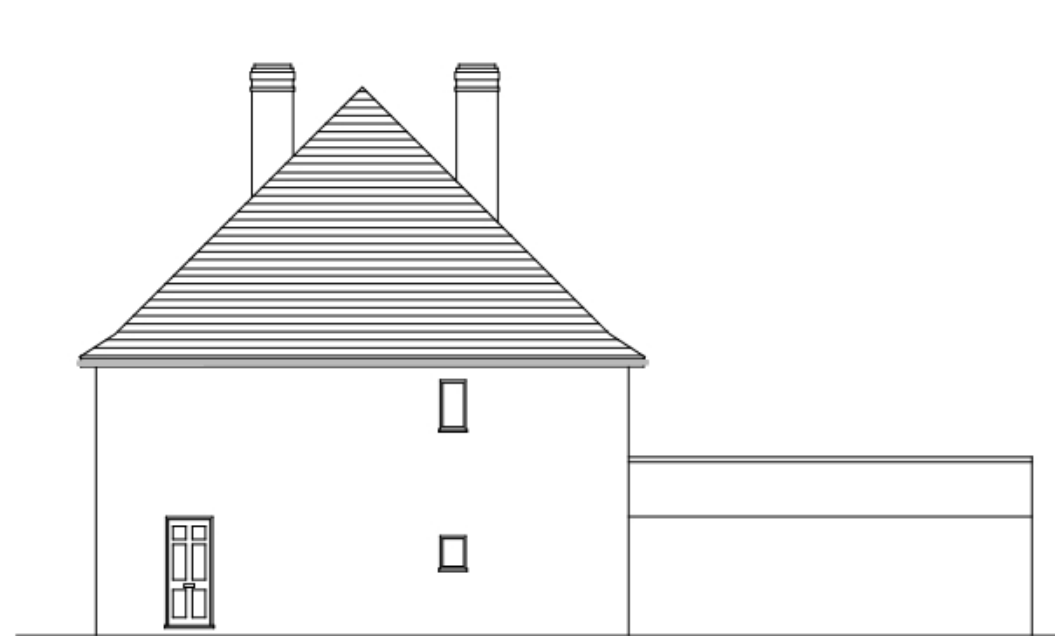

5 BLOCK PLAN

1 : 500

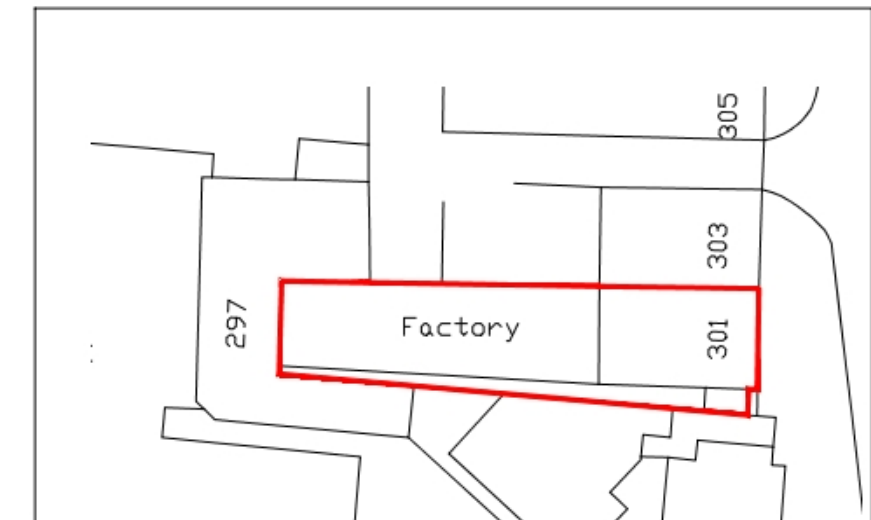

Site Area 399m²



harding design ltd

16 Christchurch Road,
Dartford, Kent, DA1 3DH
07730 608463
email: office@hardingdesignlimited.com

The application is for a new 2nd floor 1 bedroom flat at 301 Long Lane.
An application has also been submitted for the same at 303 Long Lane.
The proposals are under separate planning applications.

5 EXISTING STREET SCENE


1 : 200



Drawing for planning purposes only. All dimensions are in millimetres.

This drawing in whole or in part is protected under copyright and shall not be reproduced without the prior express consent of Harding Design Limited.

Scale bar 1:150

 

Project: Drawing No:1382-01aPL

301 Long Lane
Hillingdon UB10 9JY

Client:

Mr D. Willis

Date: January 2020

Scale: 1:150, 1:200, 1:500,
1:1250

Format: A3

Title:

Existing Elevations, Street Scene, Location
Plan and Block Plan