

1 EXISTING STREET SCENE
1 : 200




2 PROPOSED STREET SCENE
1 : 200




3 PROPOSED FRONT ELEVATION
1 : 150



4 PROPOSED FLANK ELEVATION (SOUTH)
1 : 150

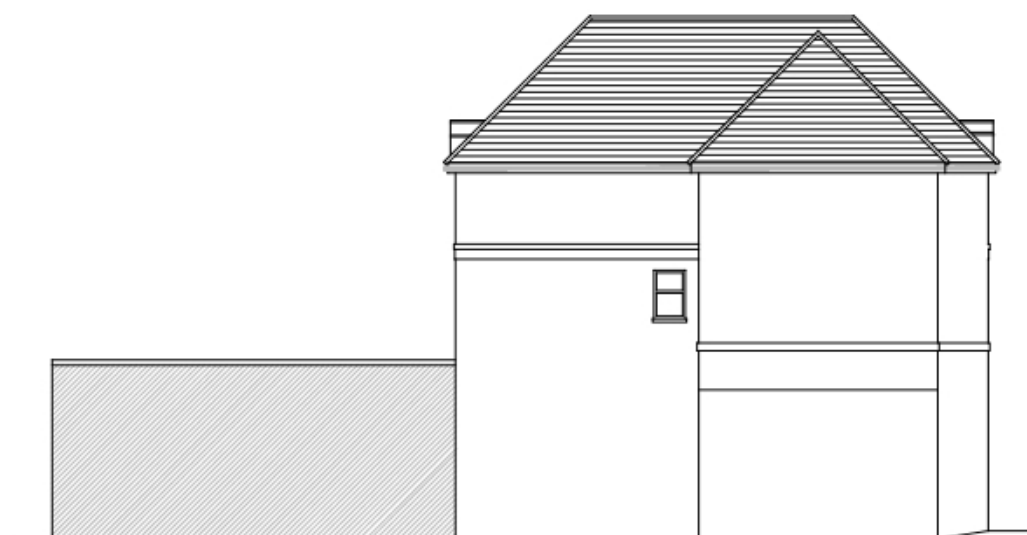


7 PROPOSED ROOF PLAN
1 : 150

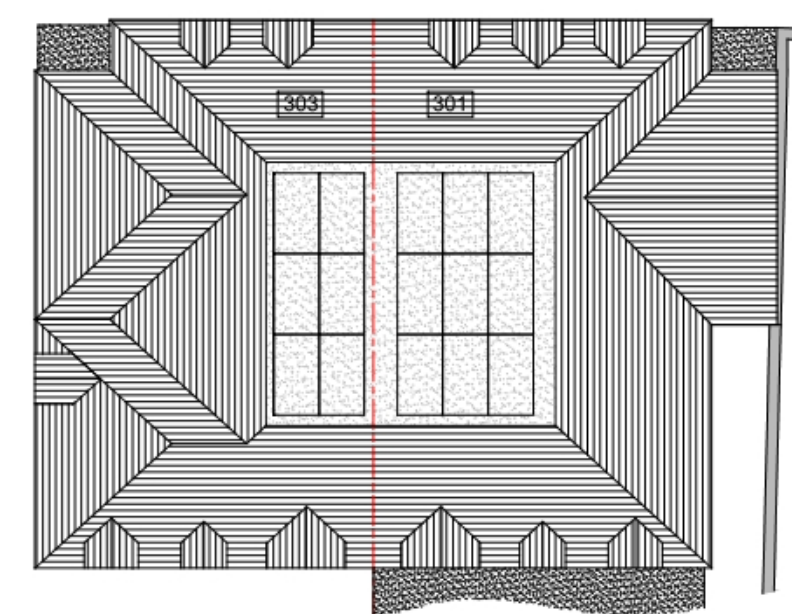

5 PROPOSED REAR ELEVATION
1 : 150



6 PROPOSED FLANK ELEVATION (NORTH)
1 : 150

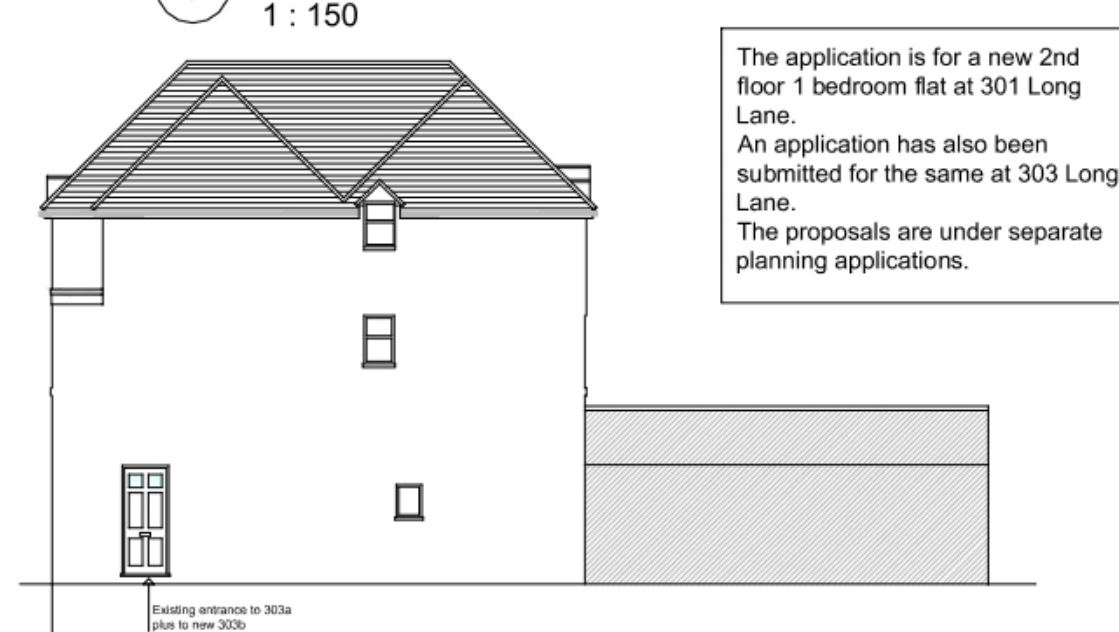

The application is for a new 2nd floor 1 bedroom flat at 301 Long Lane. An application has also been submitted for the same at 303 Long Lane. The proposals are under separate planning applications.

Drawing for planning purposes only. All dimensions are in millimetres.

This drawing in whole or in part is protected under copyright and shall not be reproduced without the prior express consent of Harding Design Limited.

harding design ltd
16 Christchurch Road,
Dartford, Kent, DA1 3DH
07730 608463
email: office@hardingdesignlimited.com

Scale bar 1:150
1m 2m 3m 4m 5m 6m 7m 8m 9m 10m 11m 12m

Project:		Drawing No: 1382-03aPL	
301 Long Lane Hillingdon UB10 9JY			
Client: Mr D. Willis	Date: January 2020		
	Scale: 1:150		
	Format: A3		
Title: Proposed Elevations and Street Scene			